




Ordnance Survey, (c) Crown Copyright 2024. All rights reserved. Licence number 100022432

Location Plan 1:1250

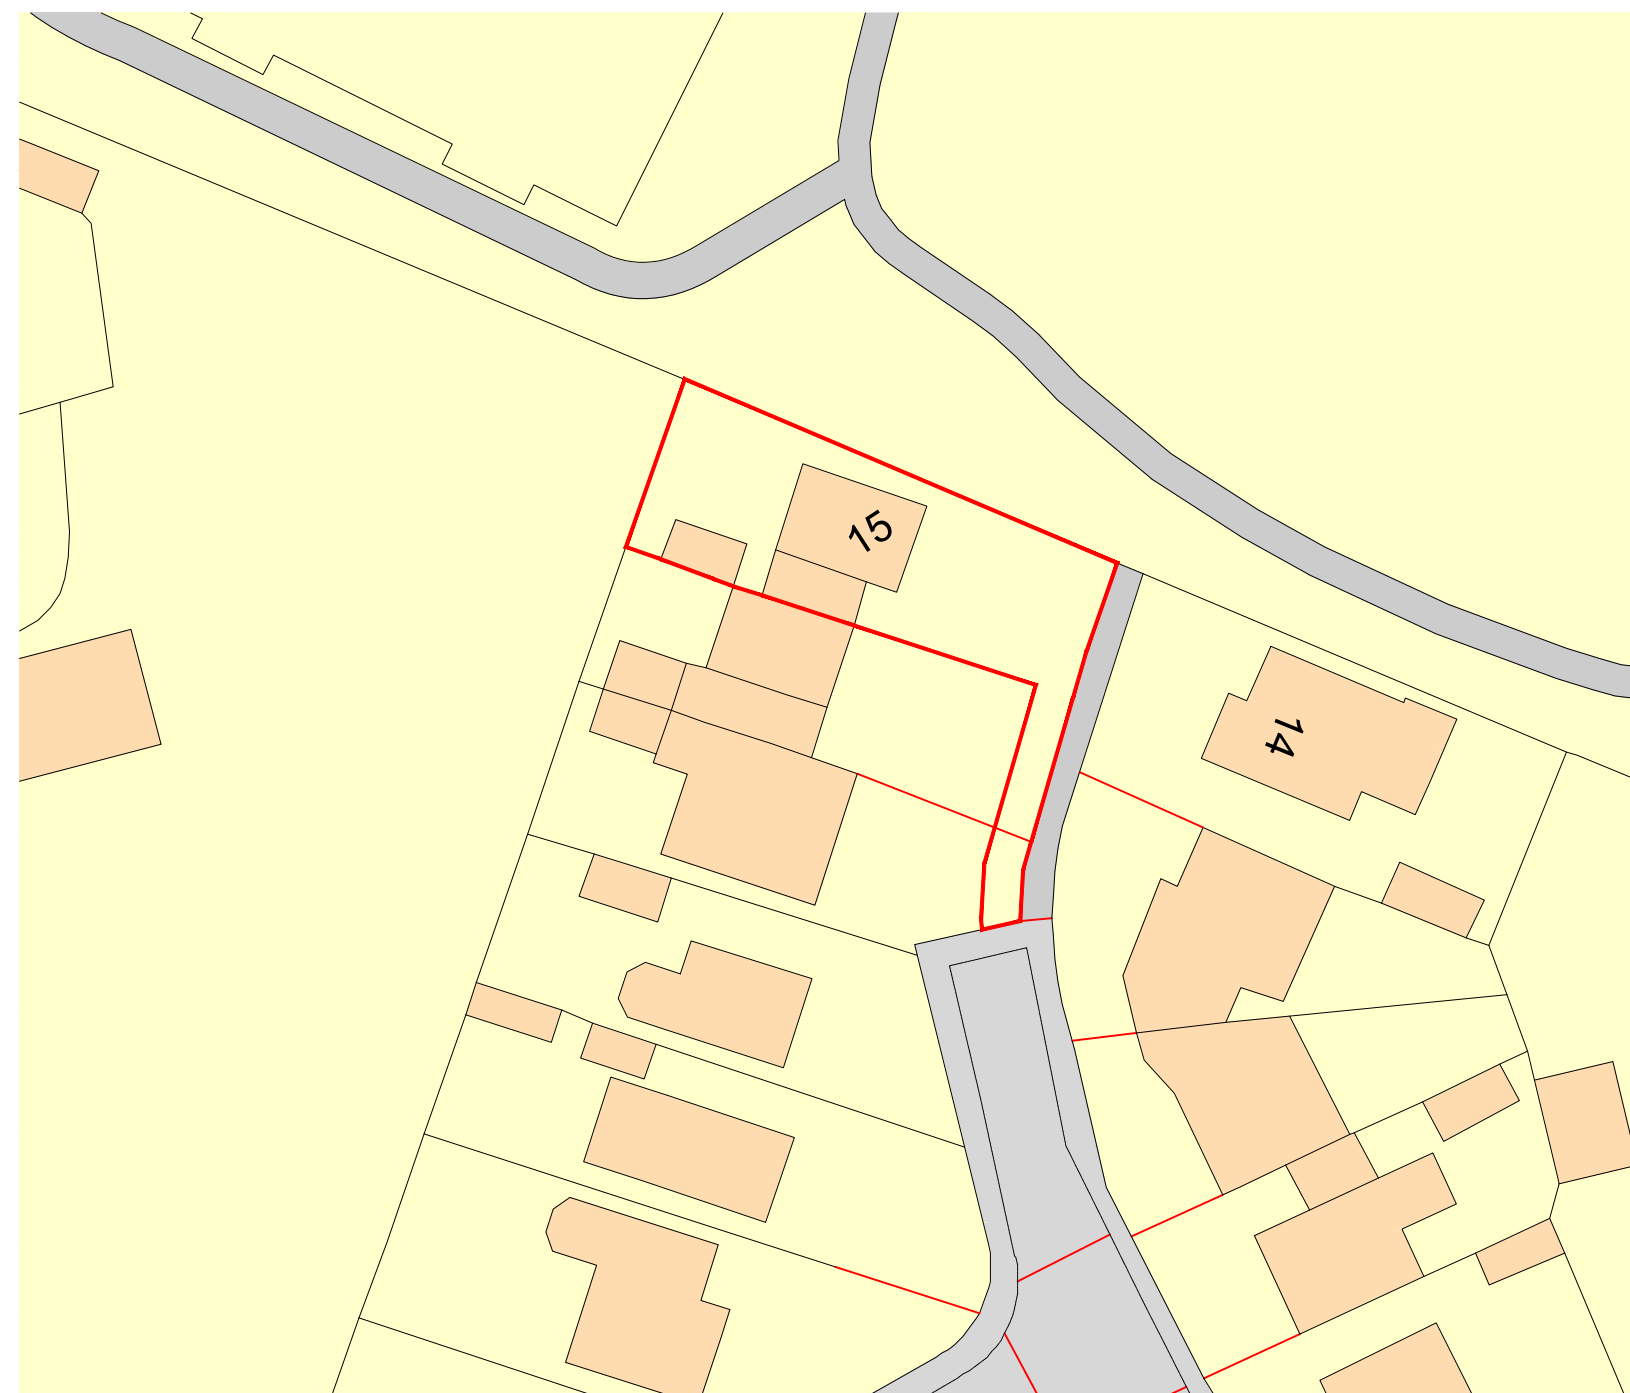

Ordnance Survey, (c) Crown Copyright 2024. All rights reserved. Licence number 100022432

Location Plan Scale 1:500

 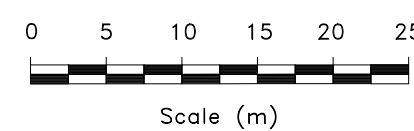

Existing Site Plan Scale 1:200

CLIENT:
Edward Highton
15 Beech Close
Markfield
Leicester
LE67 9RT

PROJECT:
Extension & Alterations to:
15 Beech Close

DRAWING: 1329.EH.24.001

ISSUE:

DATE: Dec 2024

SCALE: 1:500, 1:1250 & 1:200

PLANNING APPLICATION:

LOCATION & EXISTING SITE PLANS

