




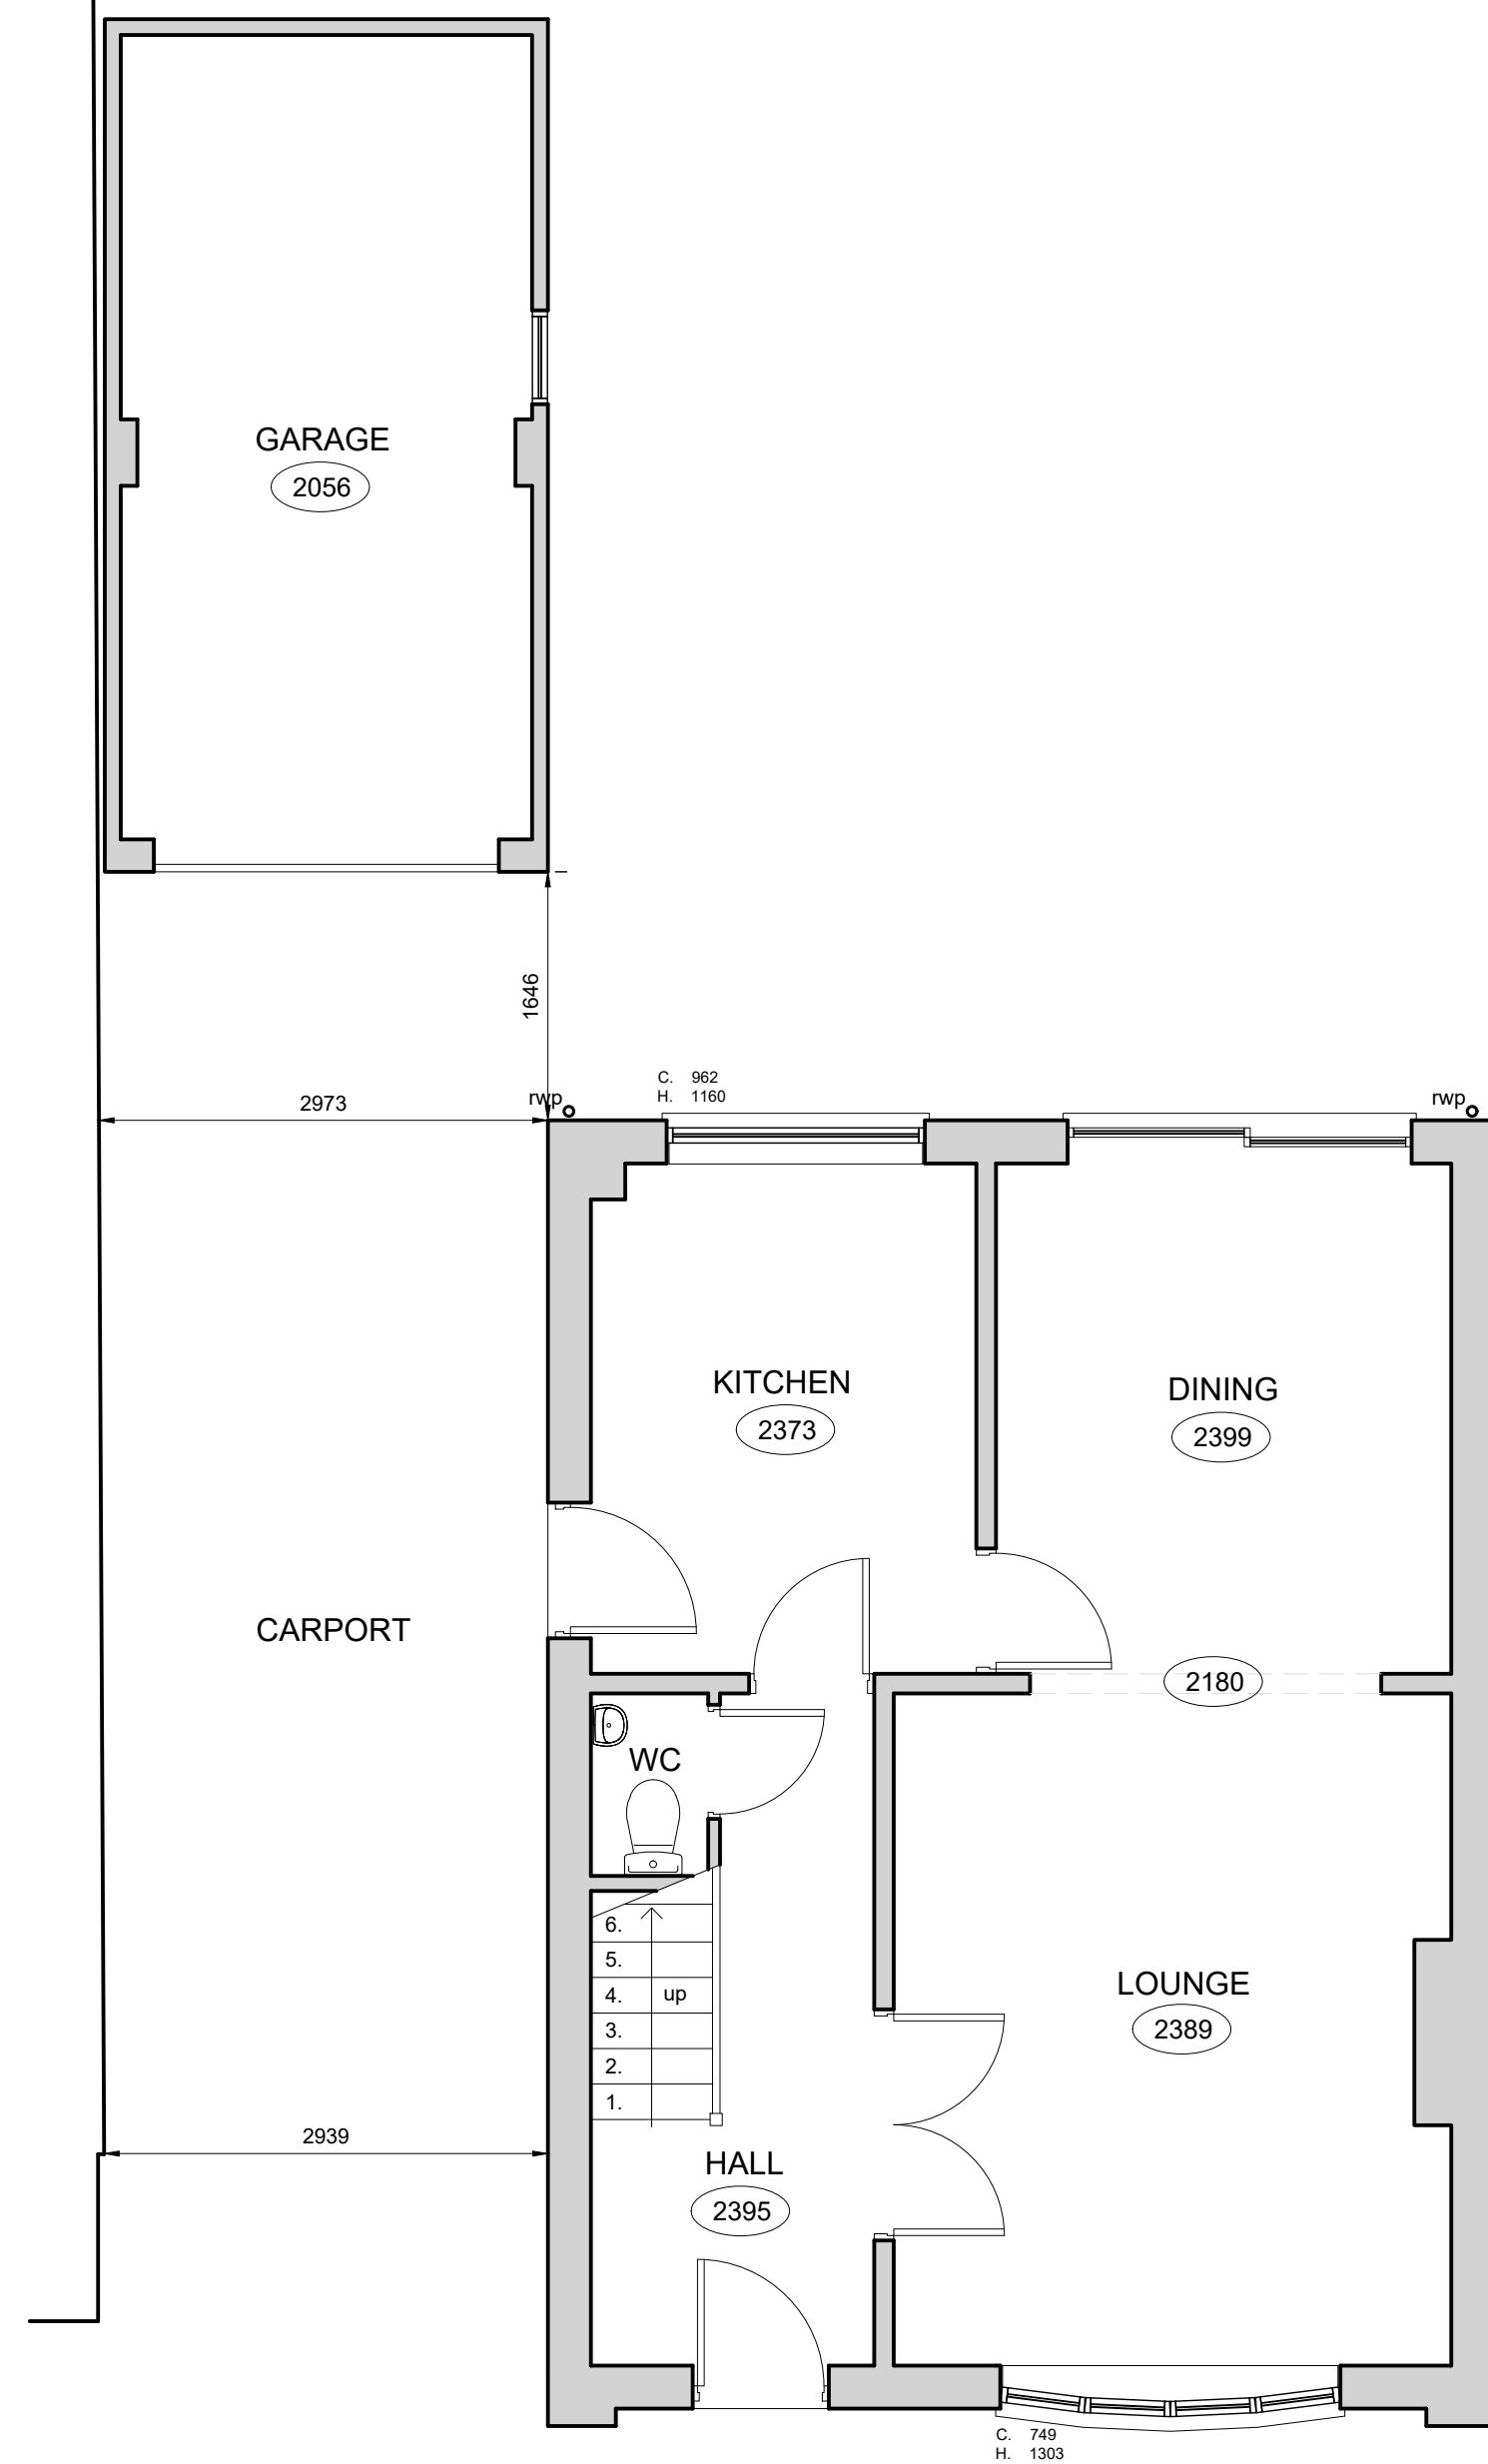


GROUND FLOOR PLAN SCALE 1:50

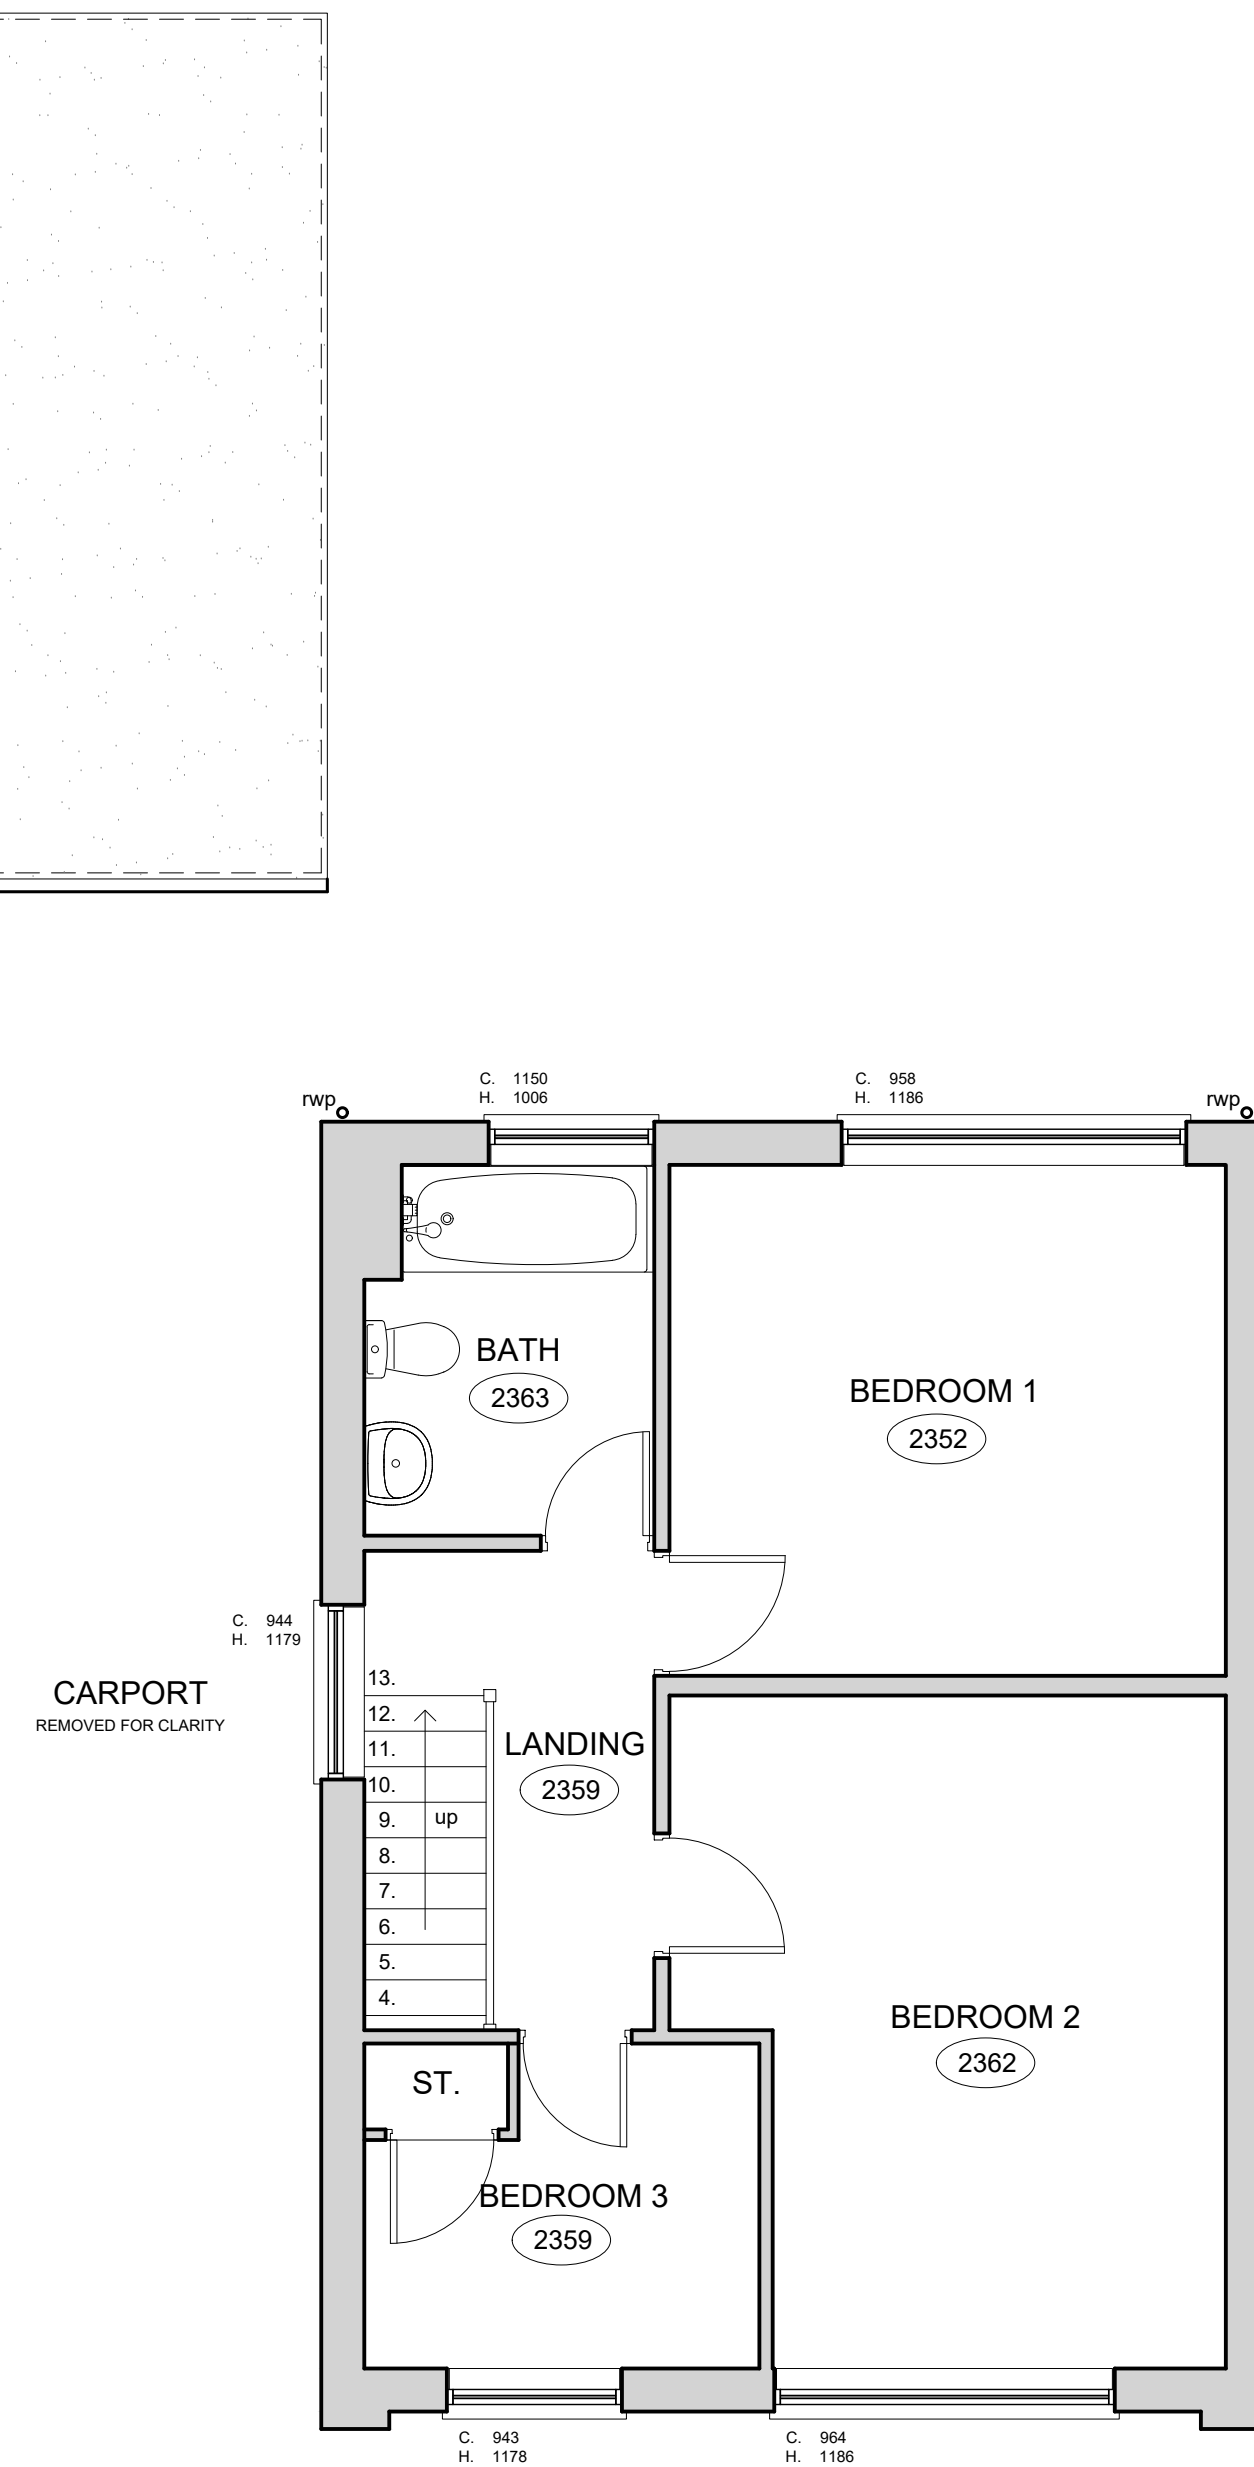


FIRST FLOOR PLAN SCALE 1:50

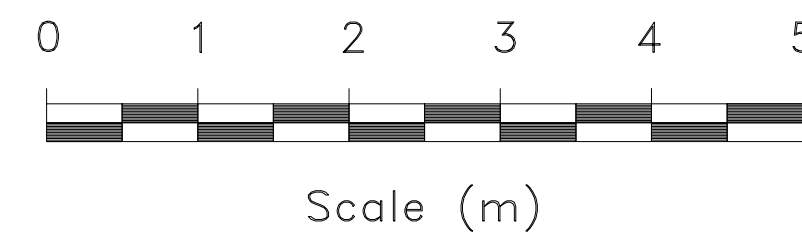


Existing Floor Plans Scale 1:50

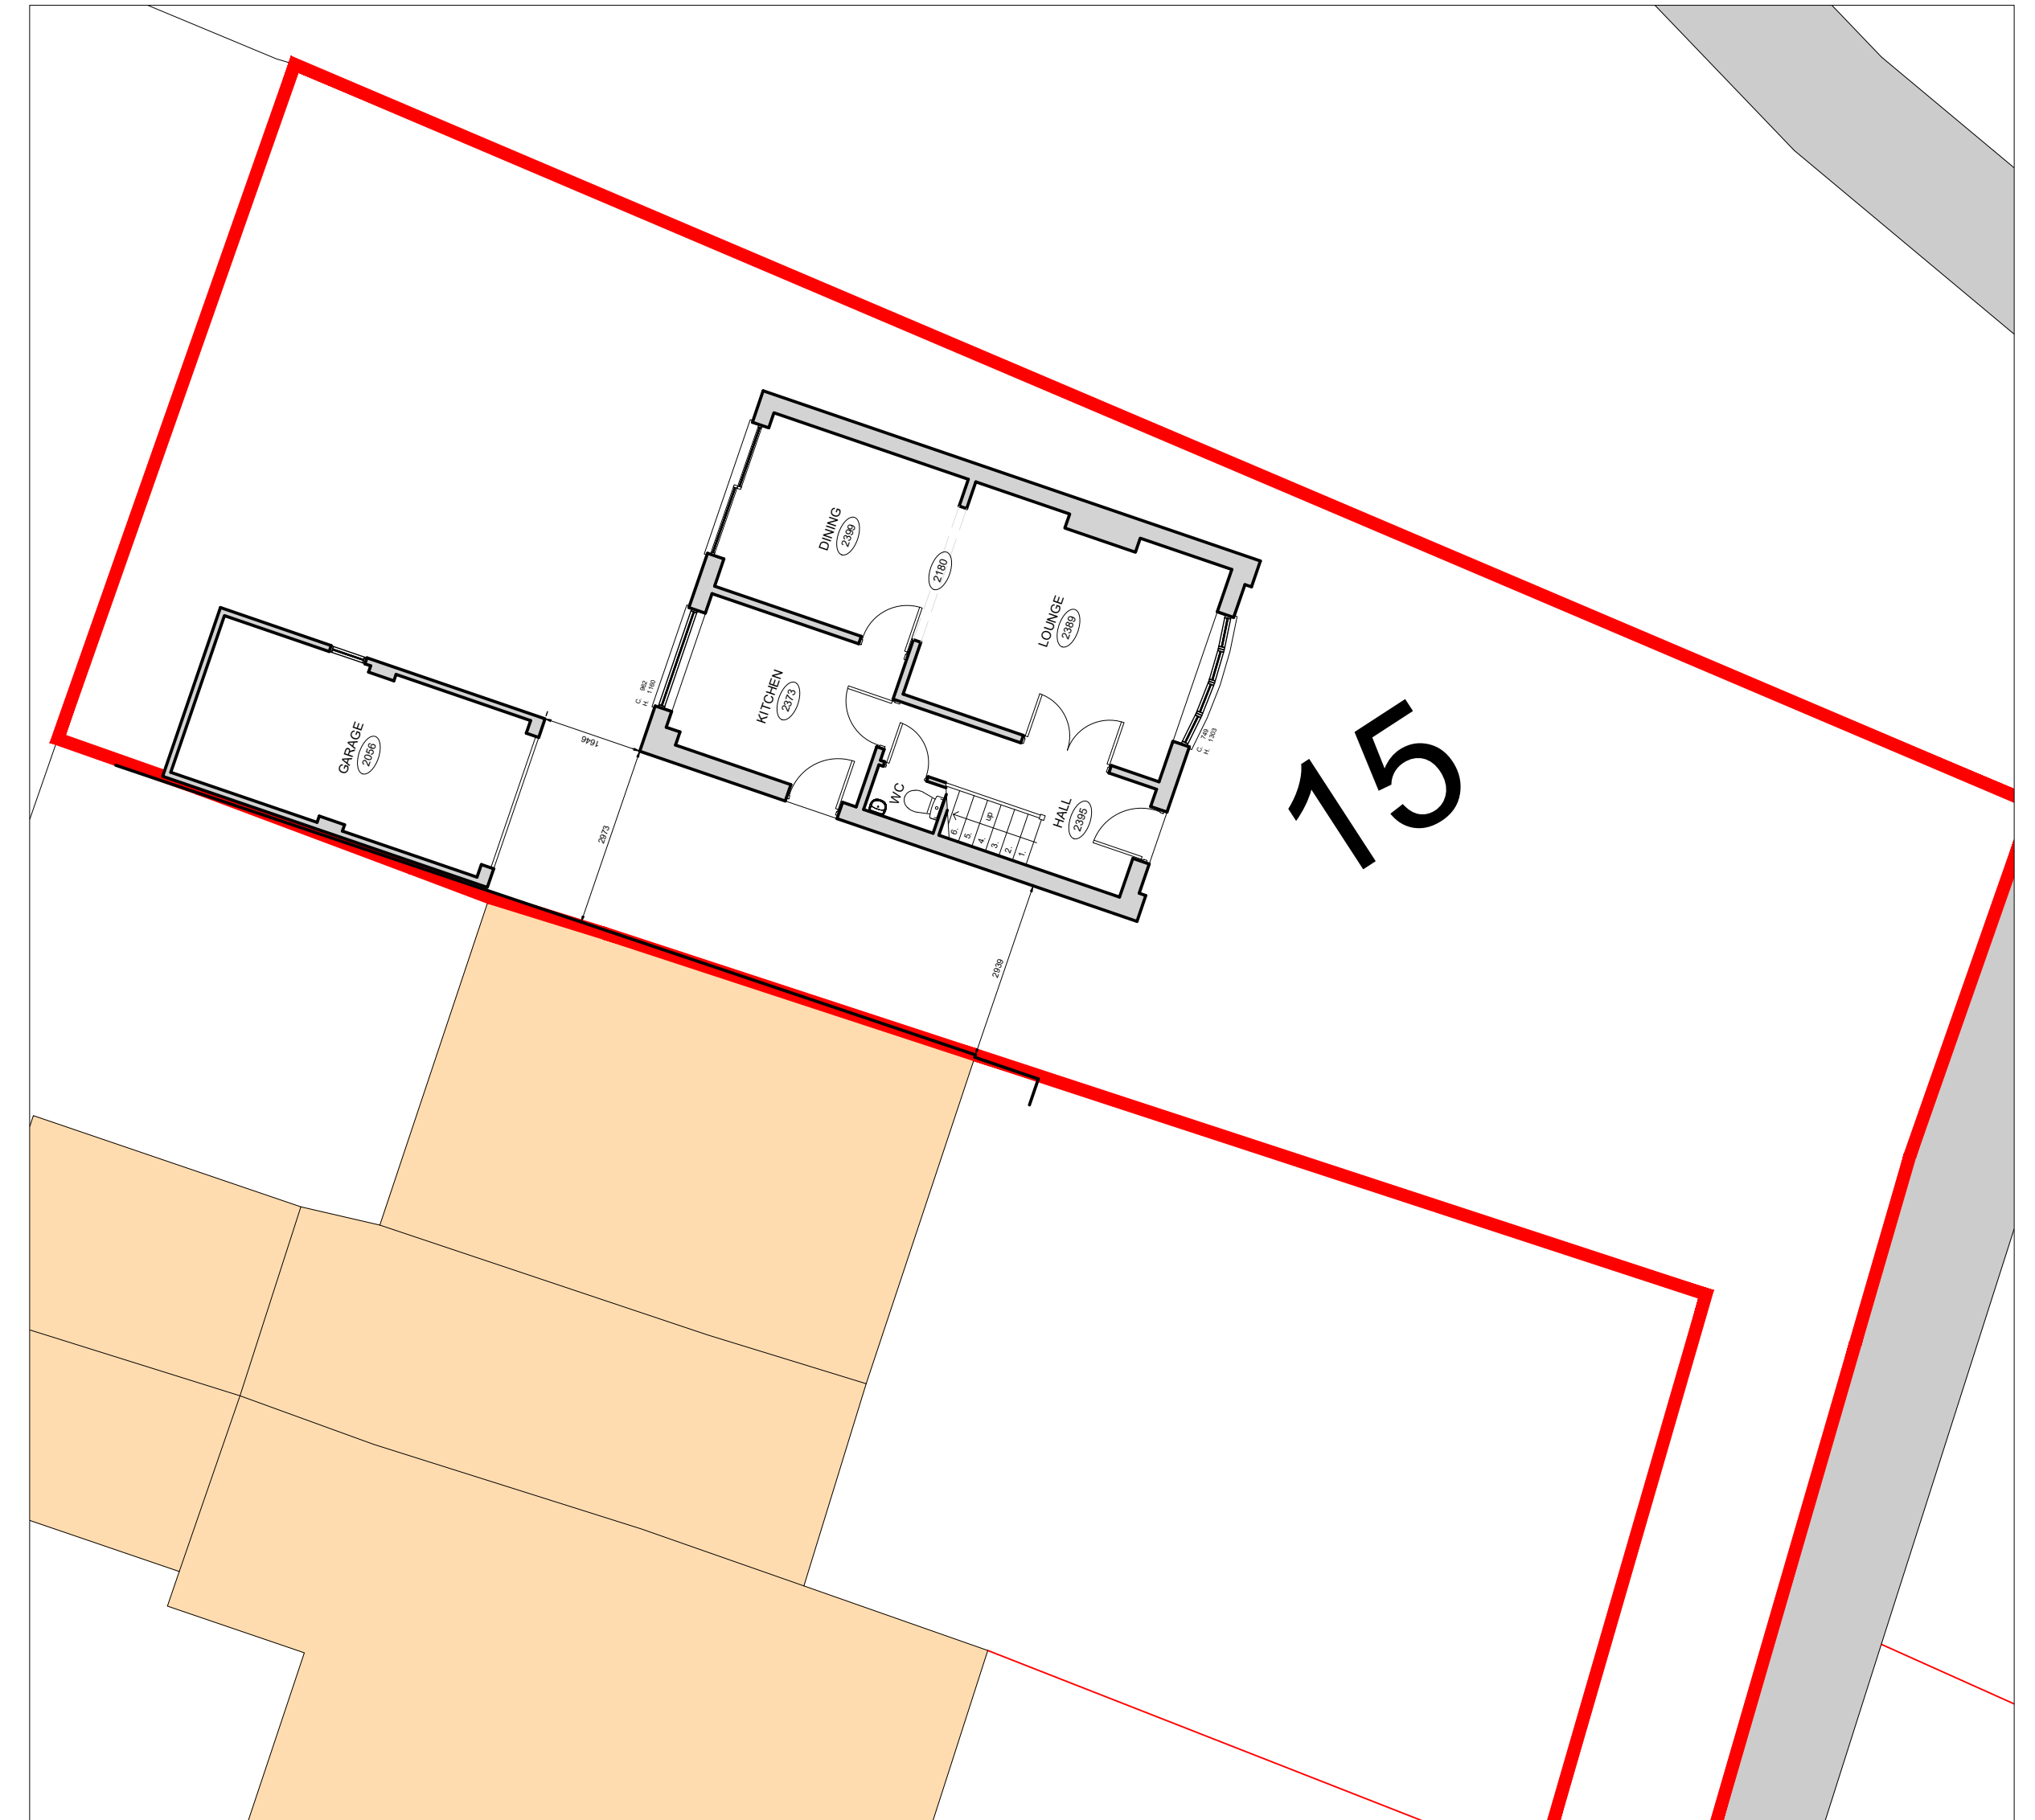

Existing Site Plan Scale 1:100

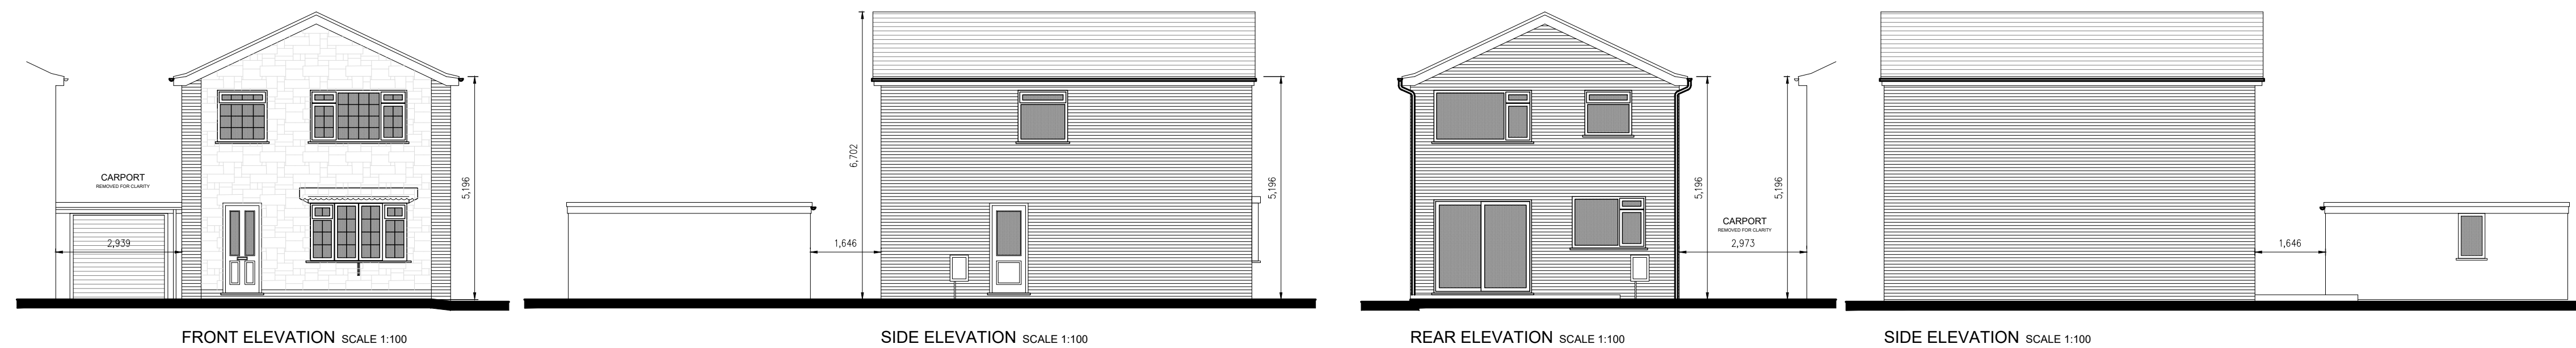

Existing Elevations Scale 1:100

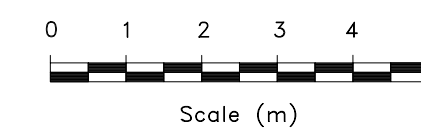

CLIENT:
Ed Highton
15 Beech Close
Markfield
Leicestershire
LE67 9RT

PROJECT:
Extension & Alterations to:
15 Beech Close

DRAWING: 1329.EH.24.002

ISSUE: A

DATE: Dec 2024

SCALE: 1:50 & 1:100

PLANNING APPLICATION:

EXISTING DRAWINGS

