

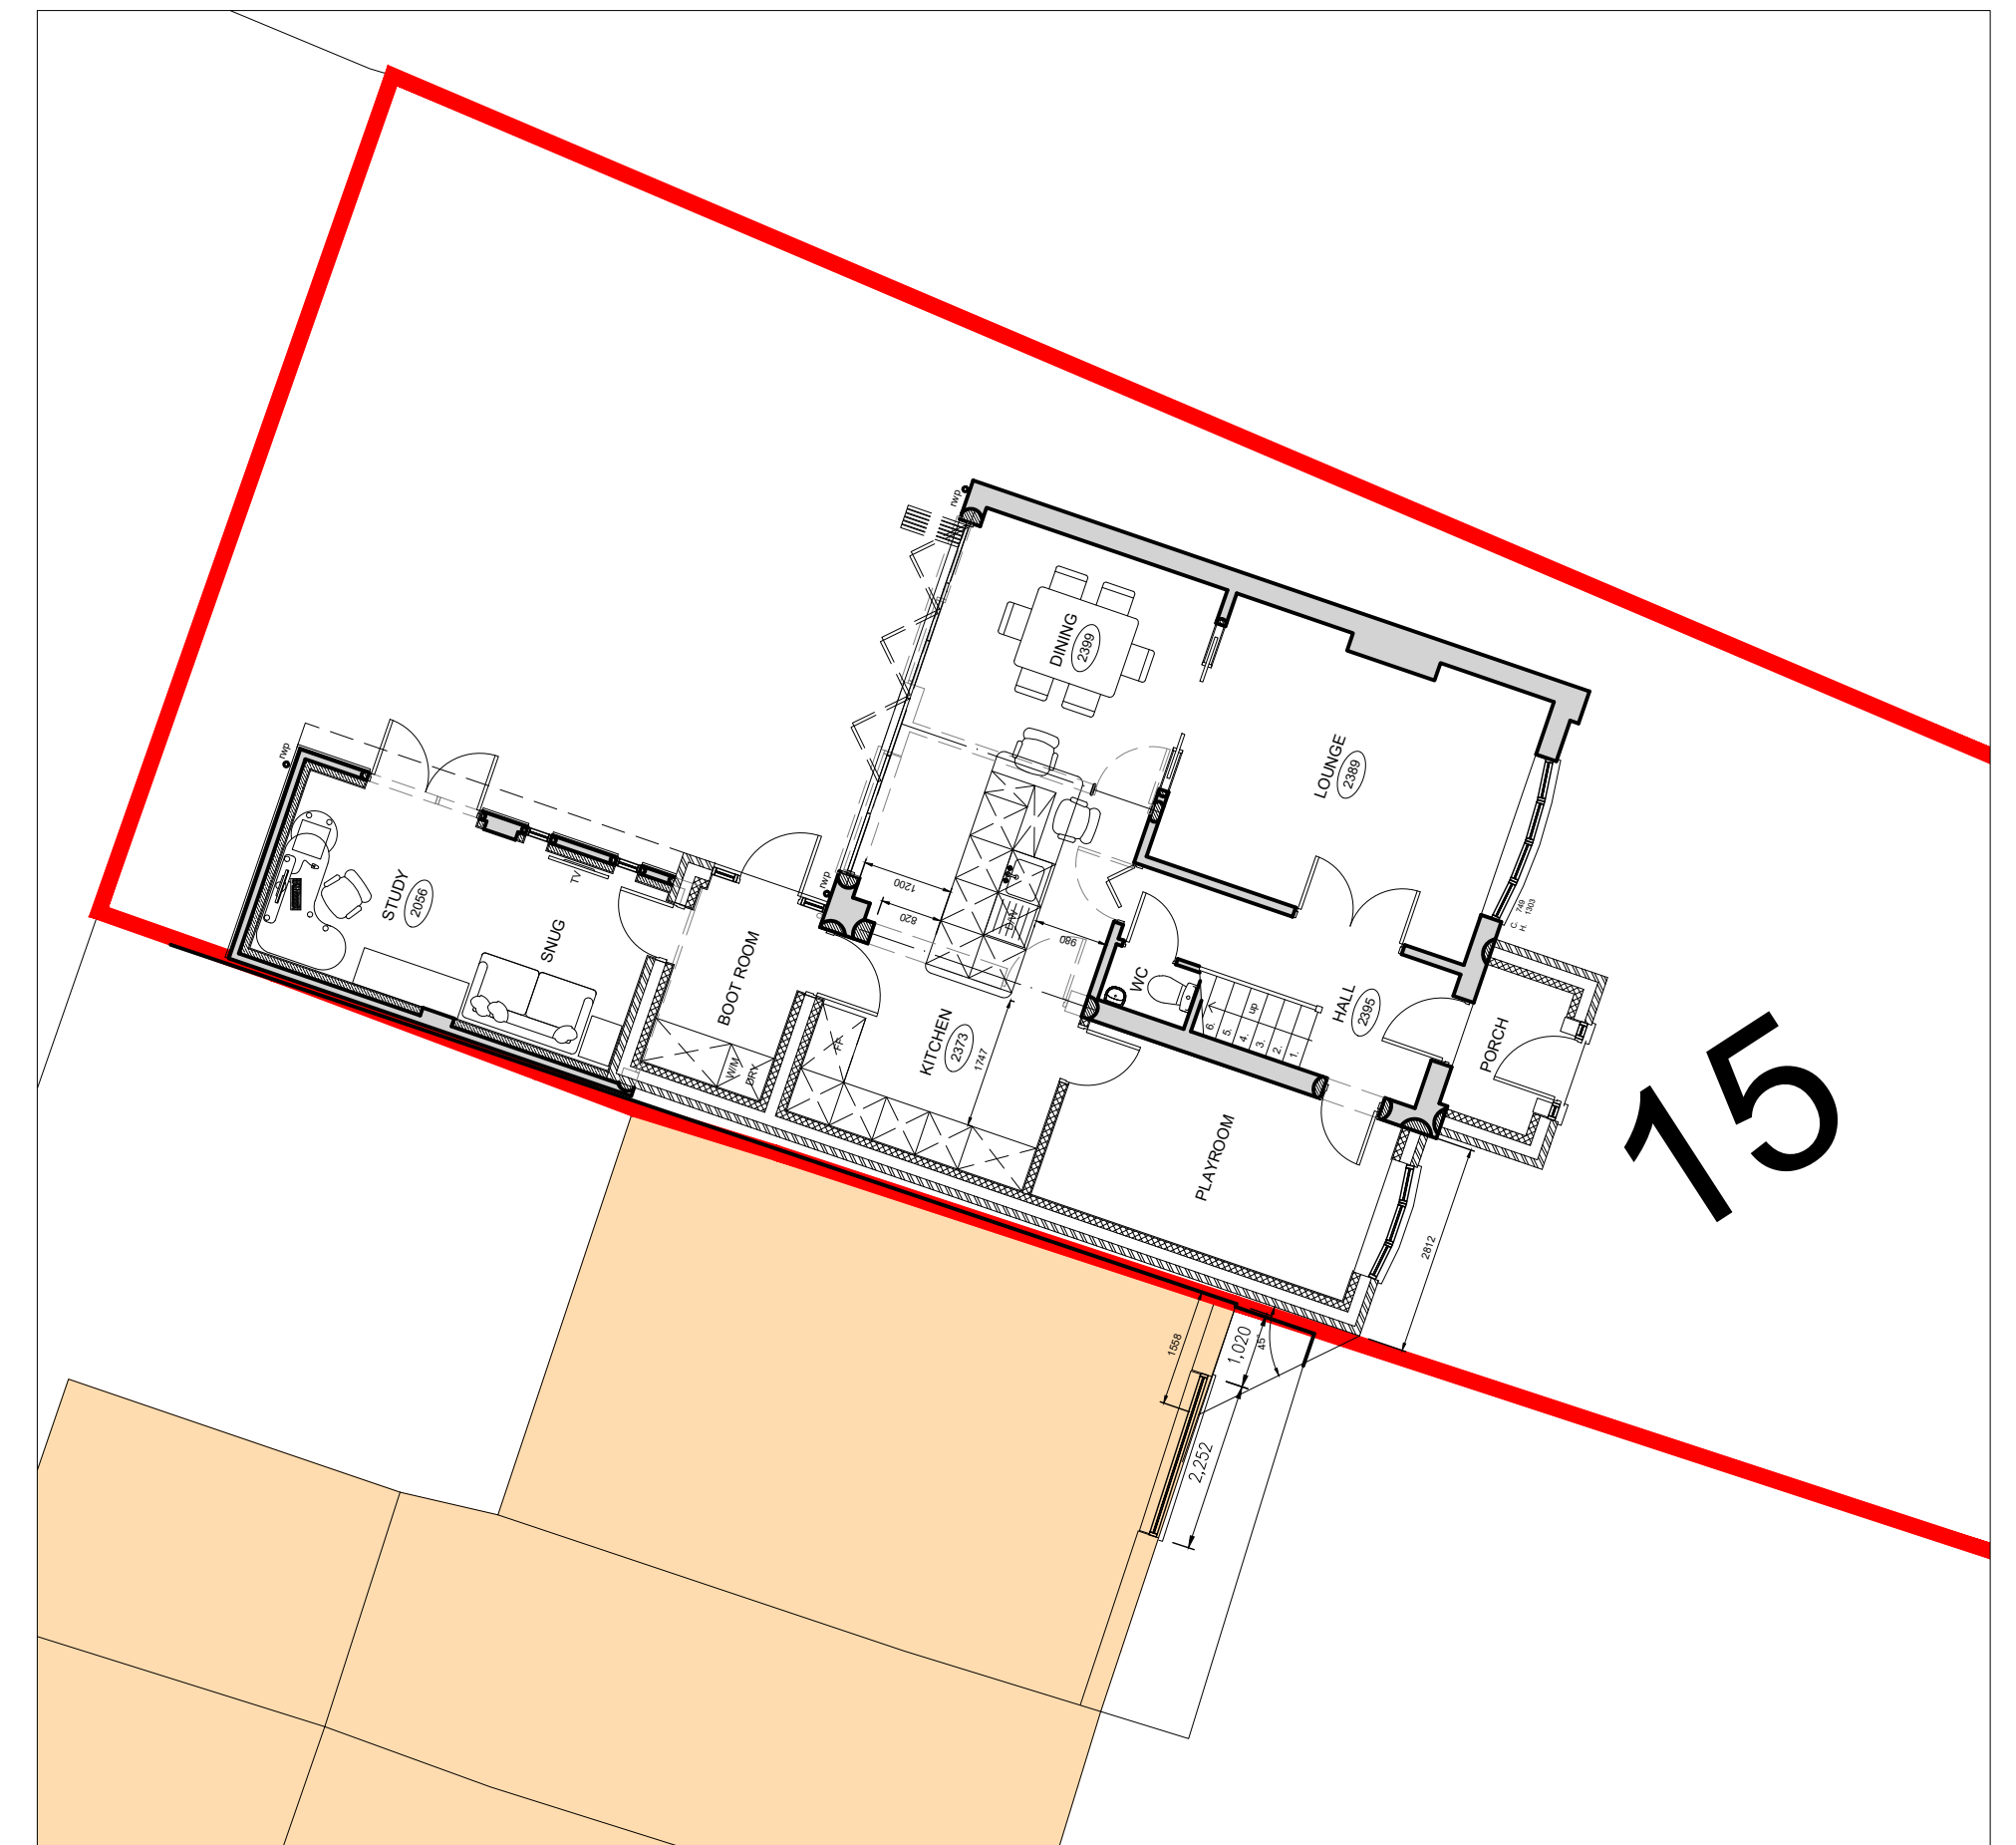
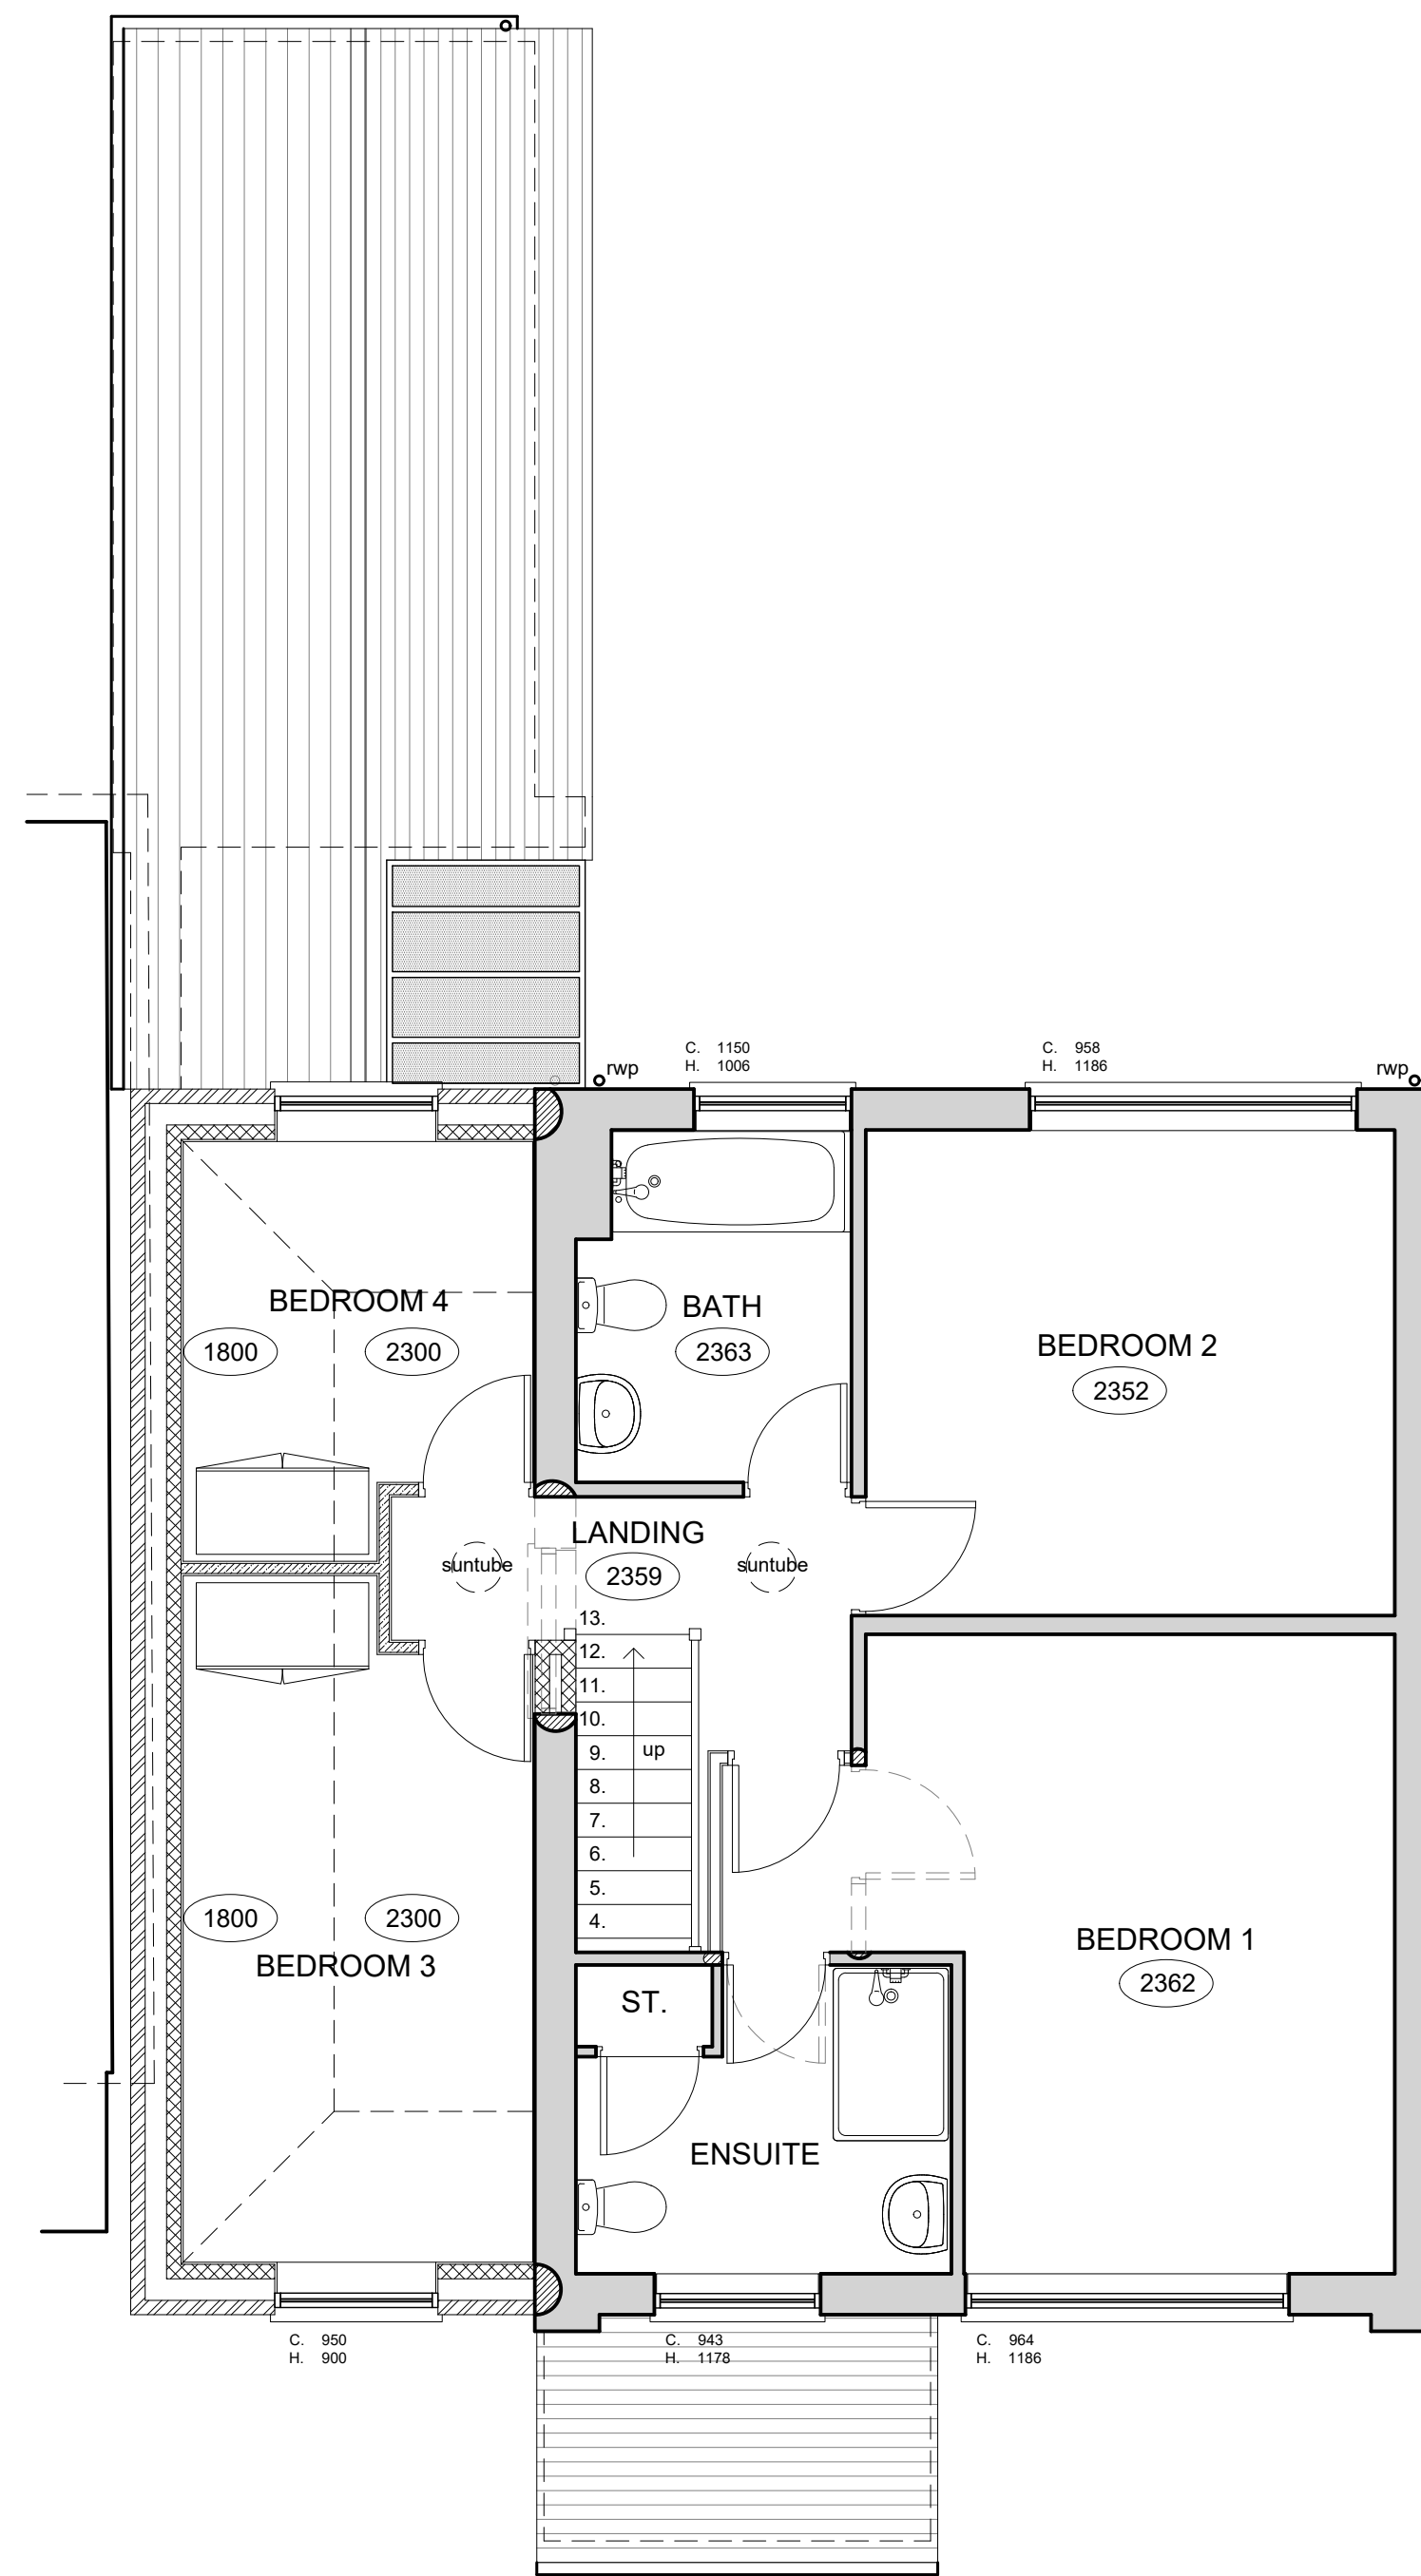
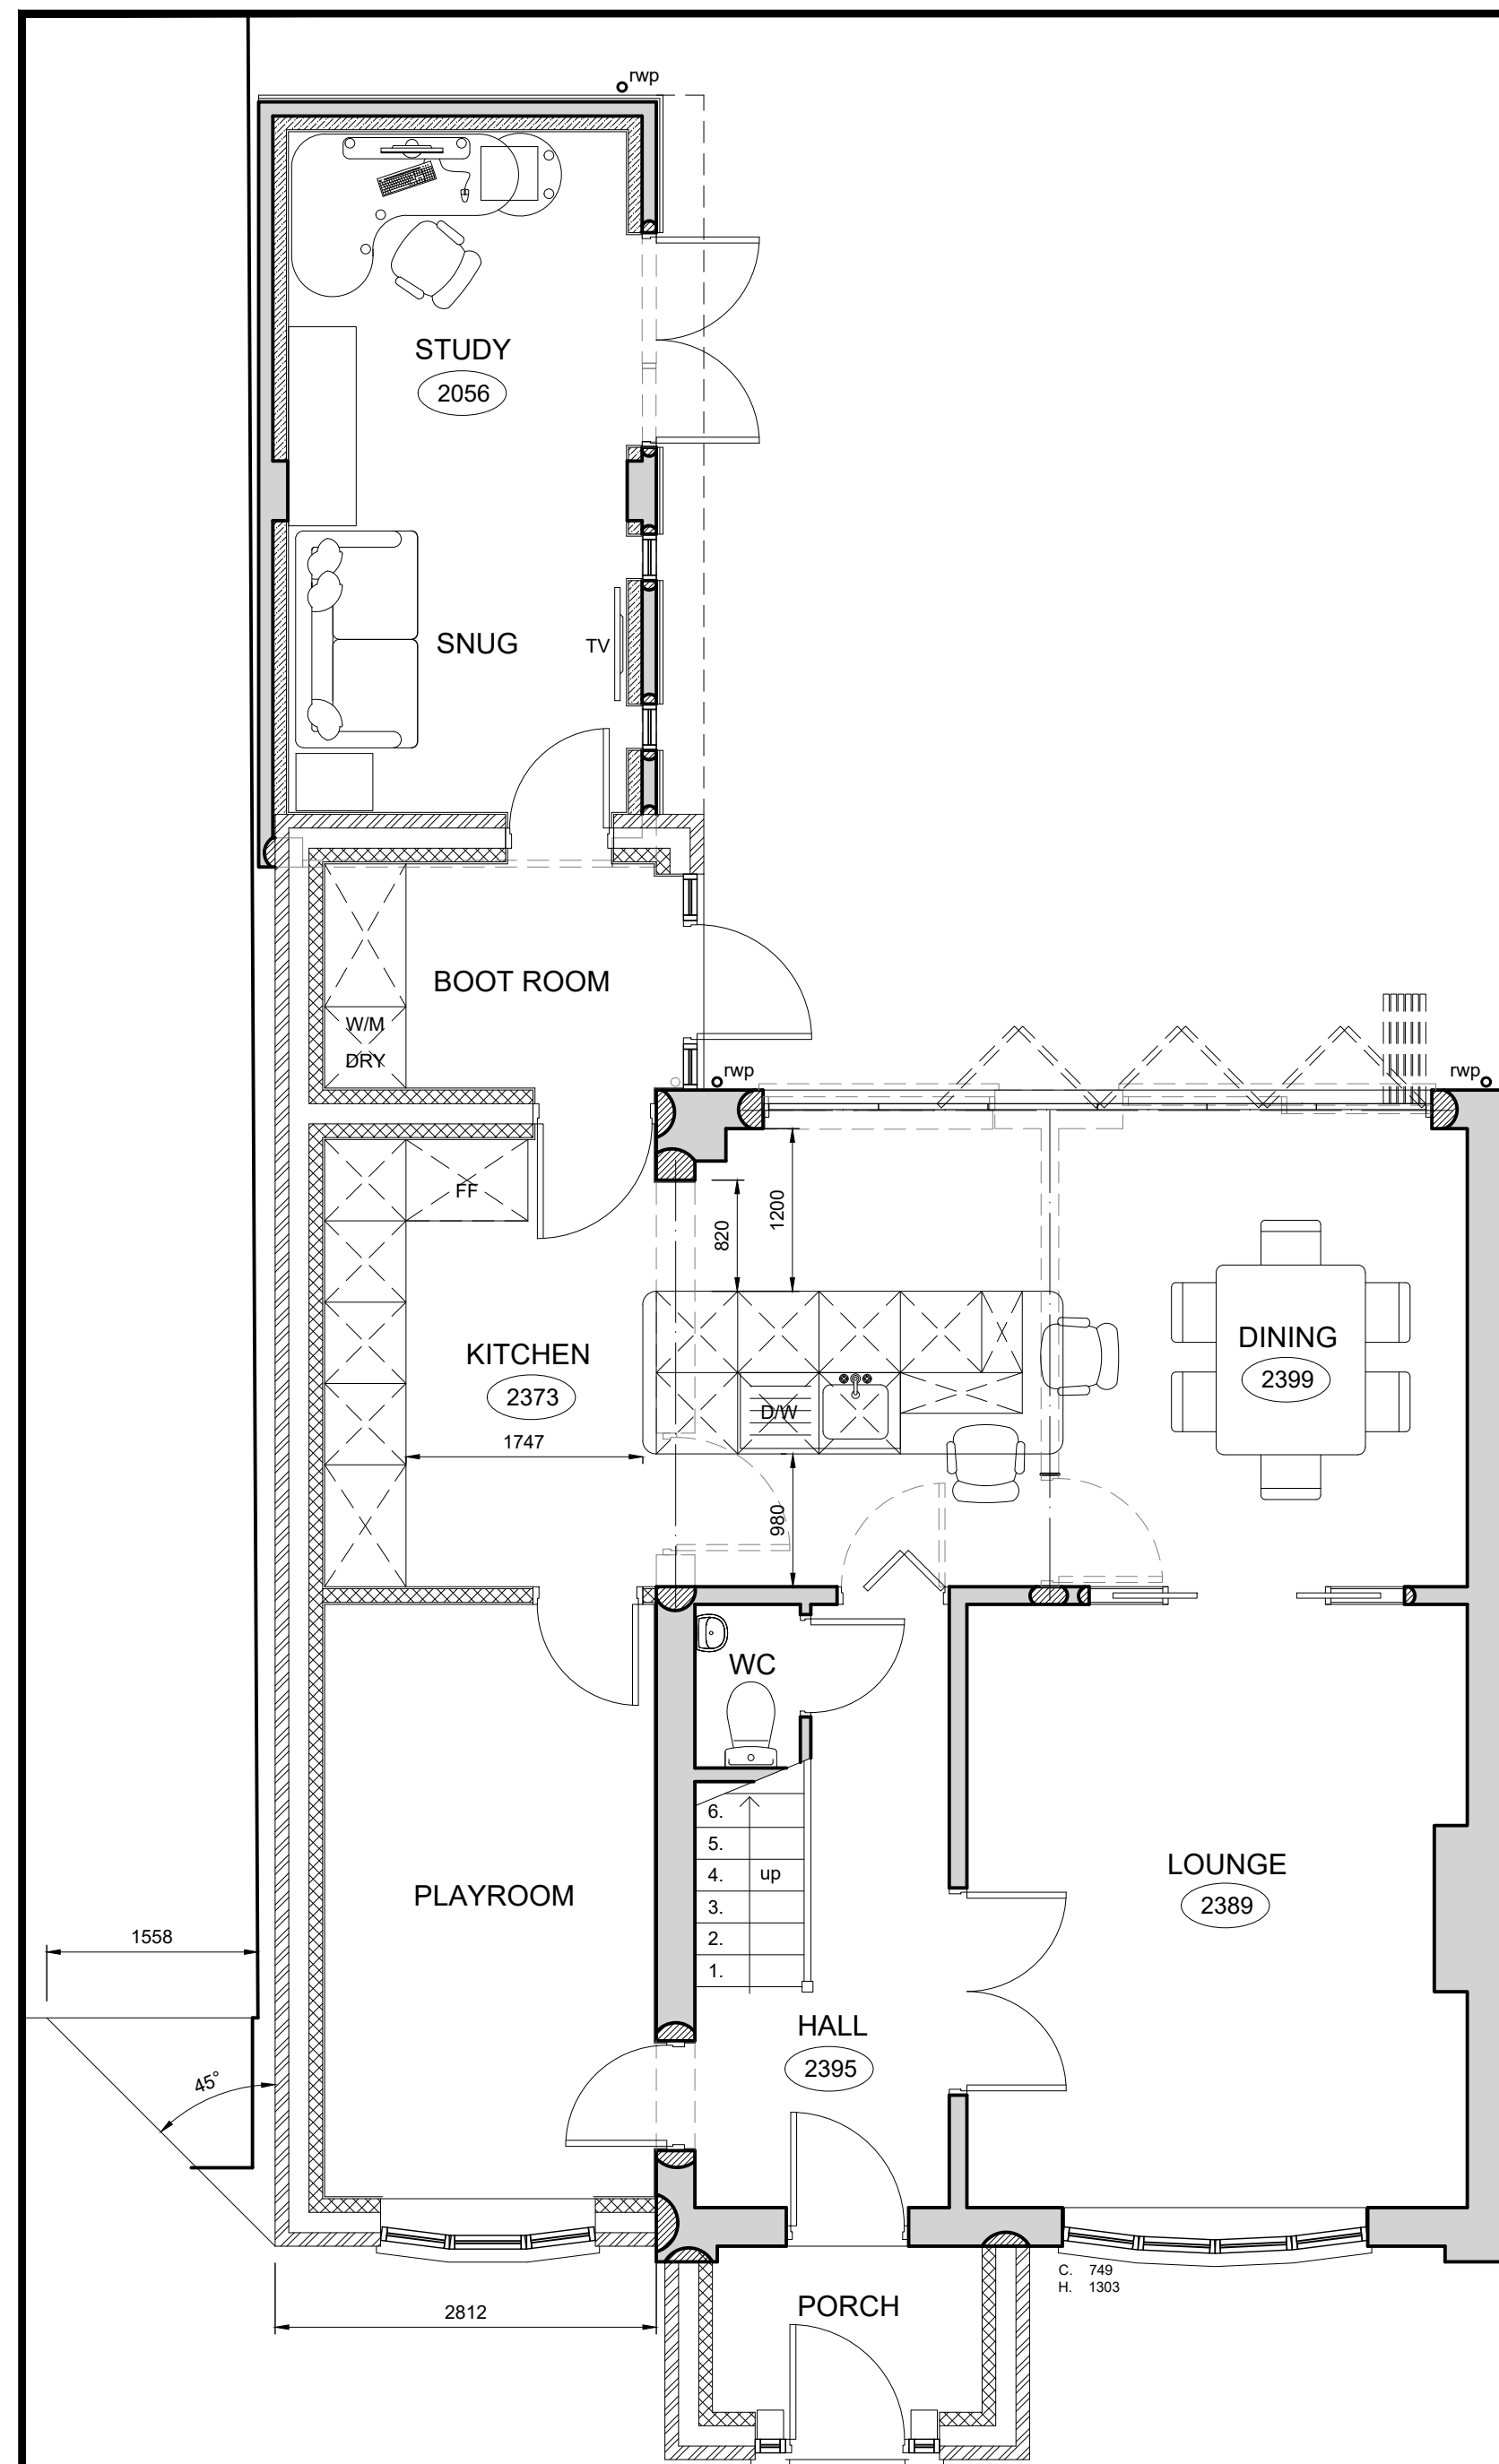
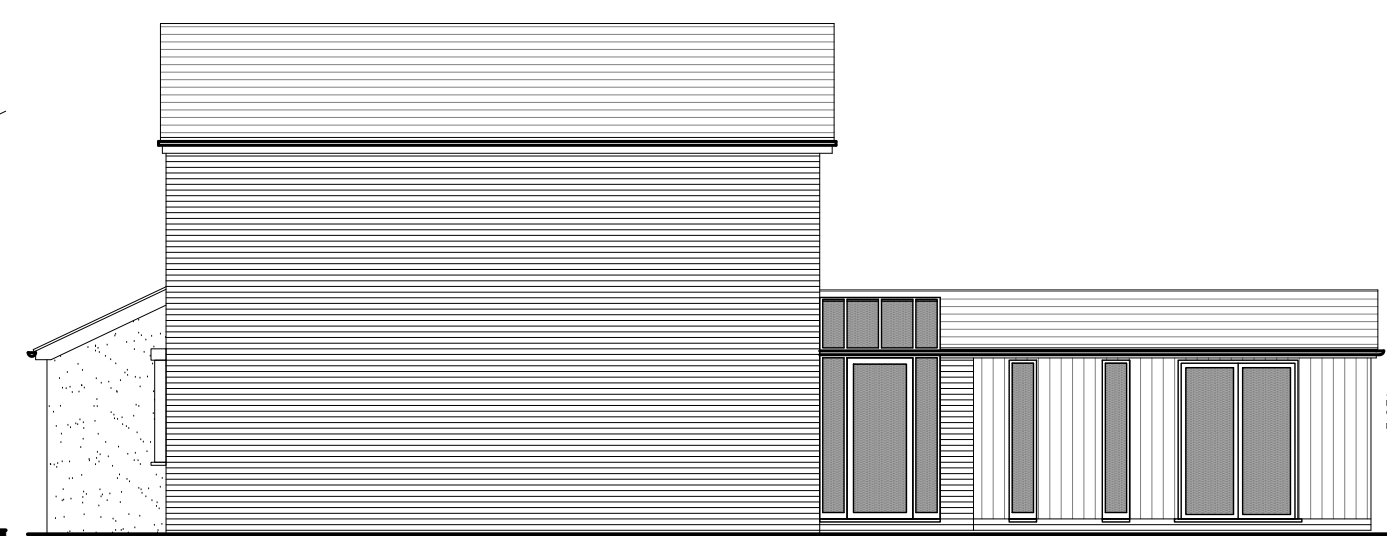


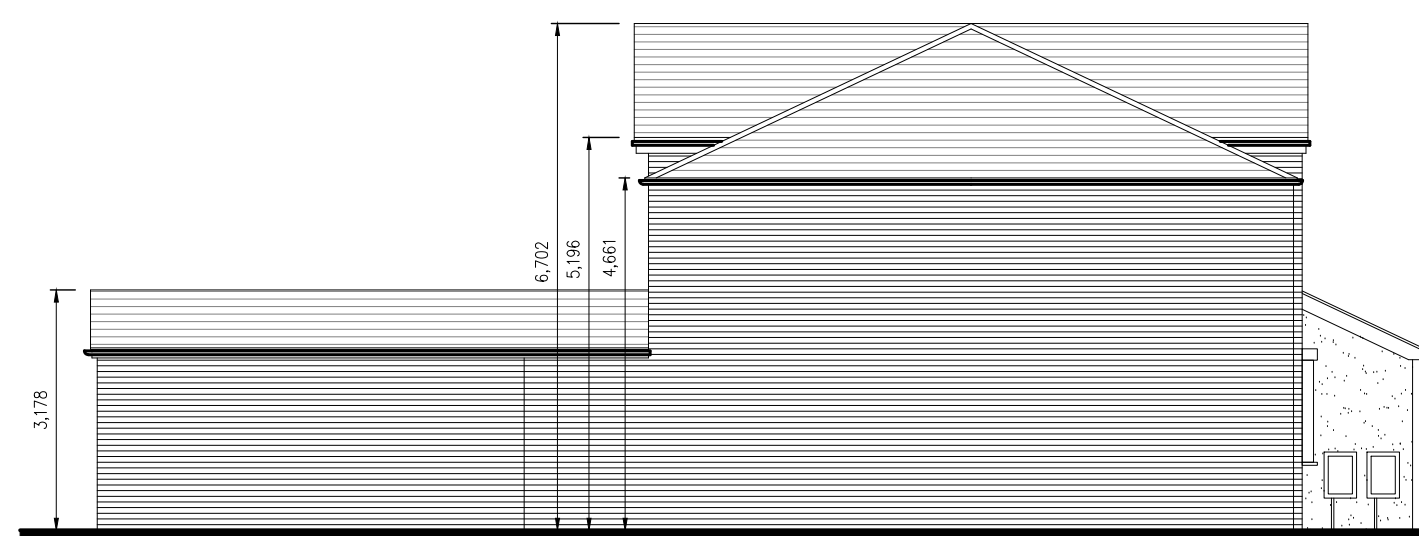

Proposed Floor Plans Scale 1:50

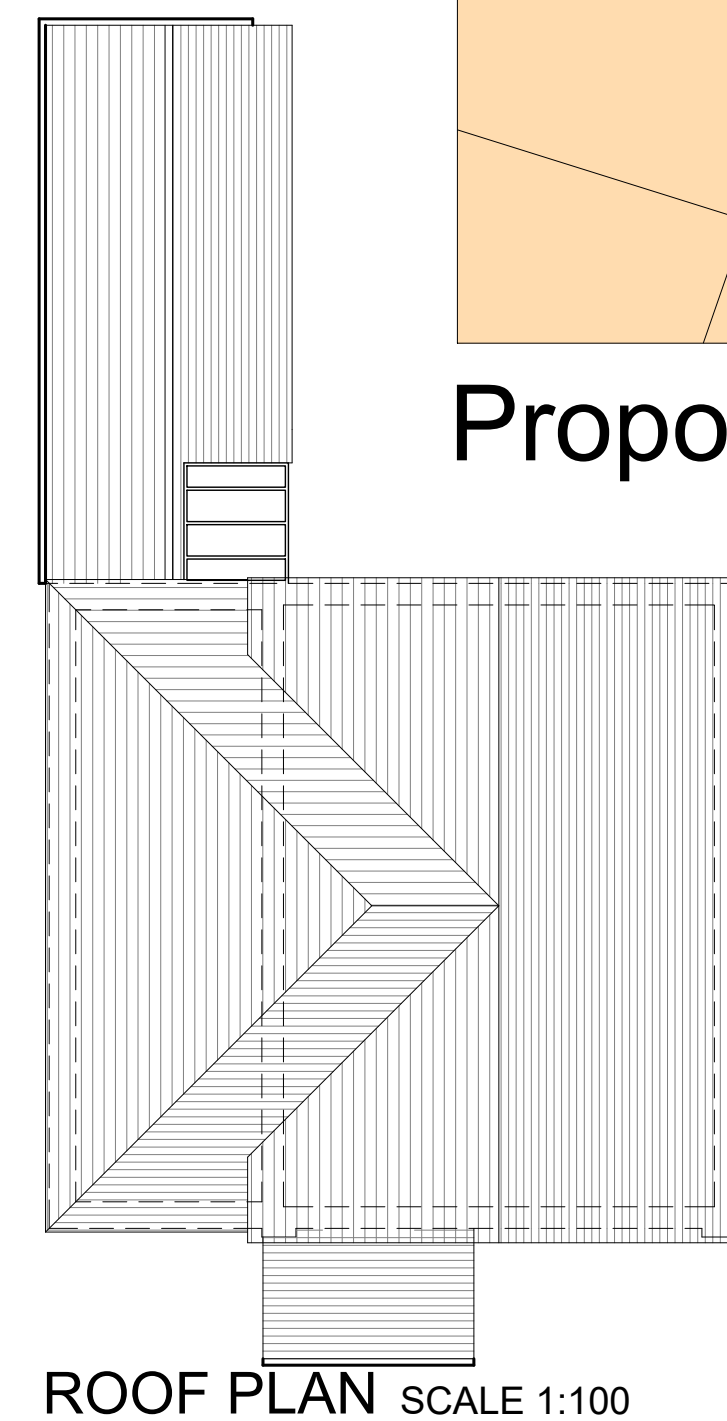

Proposed Elevations Scale 1:100

CLIENT:
Ed Highton
15 Beech Close
Markfield
Leicestershire
LE67 9RT

PROJECT:
Extension & Alterations to:
15 Beech Close

DRAWING: 1329.EH.24.003

ISSUE: B

DATE: Jan 2025

SCALE: 1:50 & 1:100

PLANNING APPLICATION:

PROPOSED DRAWINGS

