

COPYRIGHT NOTICE:
This drawing is the copyright of the Architects
and may not be reproduced or used except
by written permission.

©Crown copyright and database rights(2014)
Ordnance Survey licence number100047514


Notes
This drawing is to be read in conjunction with all relevant drawings and specifications.
Do not scale from this drawing. Use figured dimensions only. All levels and dimensions to be checked on site. All level and dimensional discrepancies are to be brought to the immediate attention of HSSP Architects Ltd.
Responsibility cannot be accepted for alteration and/or deviation from this design without prior acknowledgement of HSSP Architects Ltd.
Copyright reserved. This drawing may only be used for the client and location specified in the title block. It may not be copied or disclosed to any other third party without prior written consent from HSSP Architects Ltd.
Prior to any work commencing on site, the engineer is to be contacted regarding the current status, revision or regulatory approval of this drawing.
All work to be to the entire satisfaction of the NHBC or Local Authority not withstanding anything shown or indicated on these drawings. All workmanship and materials to be the best of their respective kind and of at least equivalent of the appropriate British Standard Code of Practice. All relevant dimensions and levels to be ascertained or checked and verified on site before specific areas of work are commenced.
This drawing is to be read in conjunction with clients specification/employers requirements and structural engineers design.



Proposed north-east elevation



Proposed south-east elevation

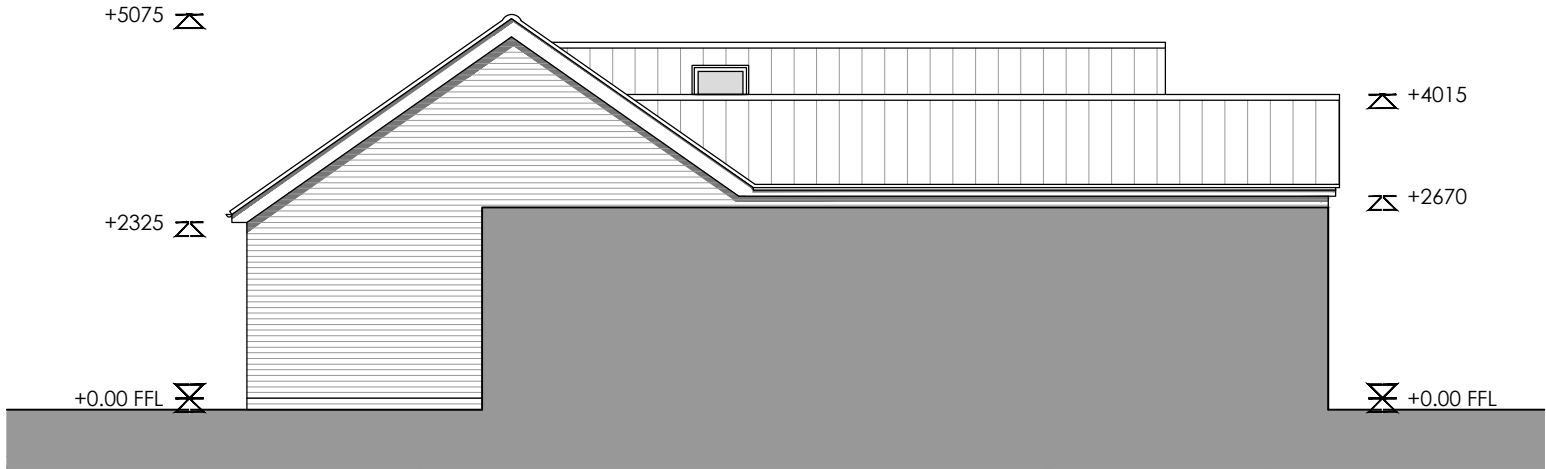

Proposed south-west elevation



Proposed north-west elevation

Materials key:

1. Clay pantile roof tiles
2. Red facing brickwork
3. Brick header feature
4. Off-white through colour render
5. UPVC glazed entrance door
6. UPVC traditional style doors
7. UPVC windows
8. Oak post
9. Velux rooflights
10. Redgate Farm logo - painted or signage TBC
11. Mesh animal caging

1:100 0 1 2 3 4 5m

06/11/2023 KES/MCP Rev. P1: Planning Issue.

Revision Notes:

Drawing Status:

PLANNING

hssp
architects

Pera Business Park, Nottingham Road
Melton Mowbray, LE13 0PB

Telephone: 01664 563 288 Fax: 01664 563 360
E-Mail: info@hssparchitects.co.uk Web: www.hssparchitects.co.uk

Project:
Redgate Farm Animal Sanctuary
233 Shaw Lane, Markfield
Leicestershire
LE67 9PW

Title:
Cattery - Proposed Elevations

Scale: 1:100	Drawn: KES	Checked: -	Date: Sept 2023
Drawing No: 8860_03_03	Revision: P1		

HSSP A2