



1 GROUND FLOOR PLAN

Scale: 1:50

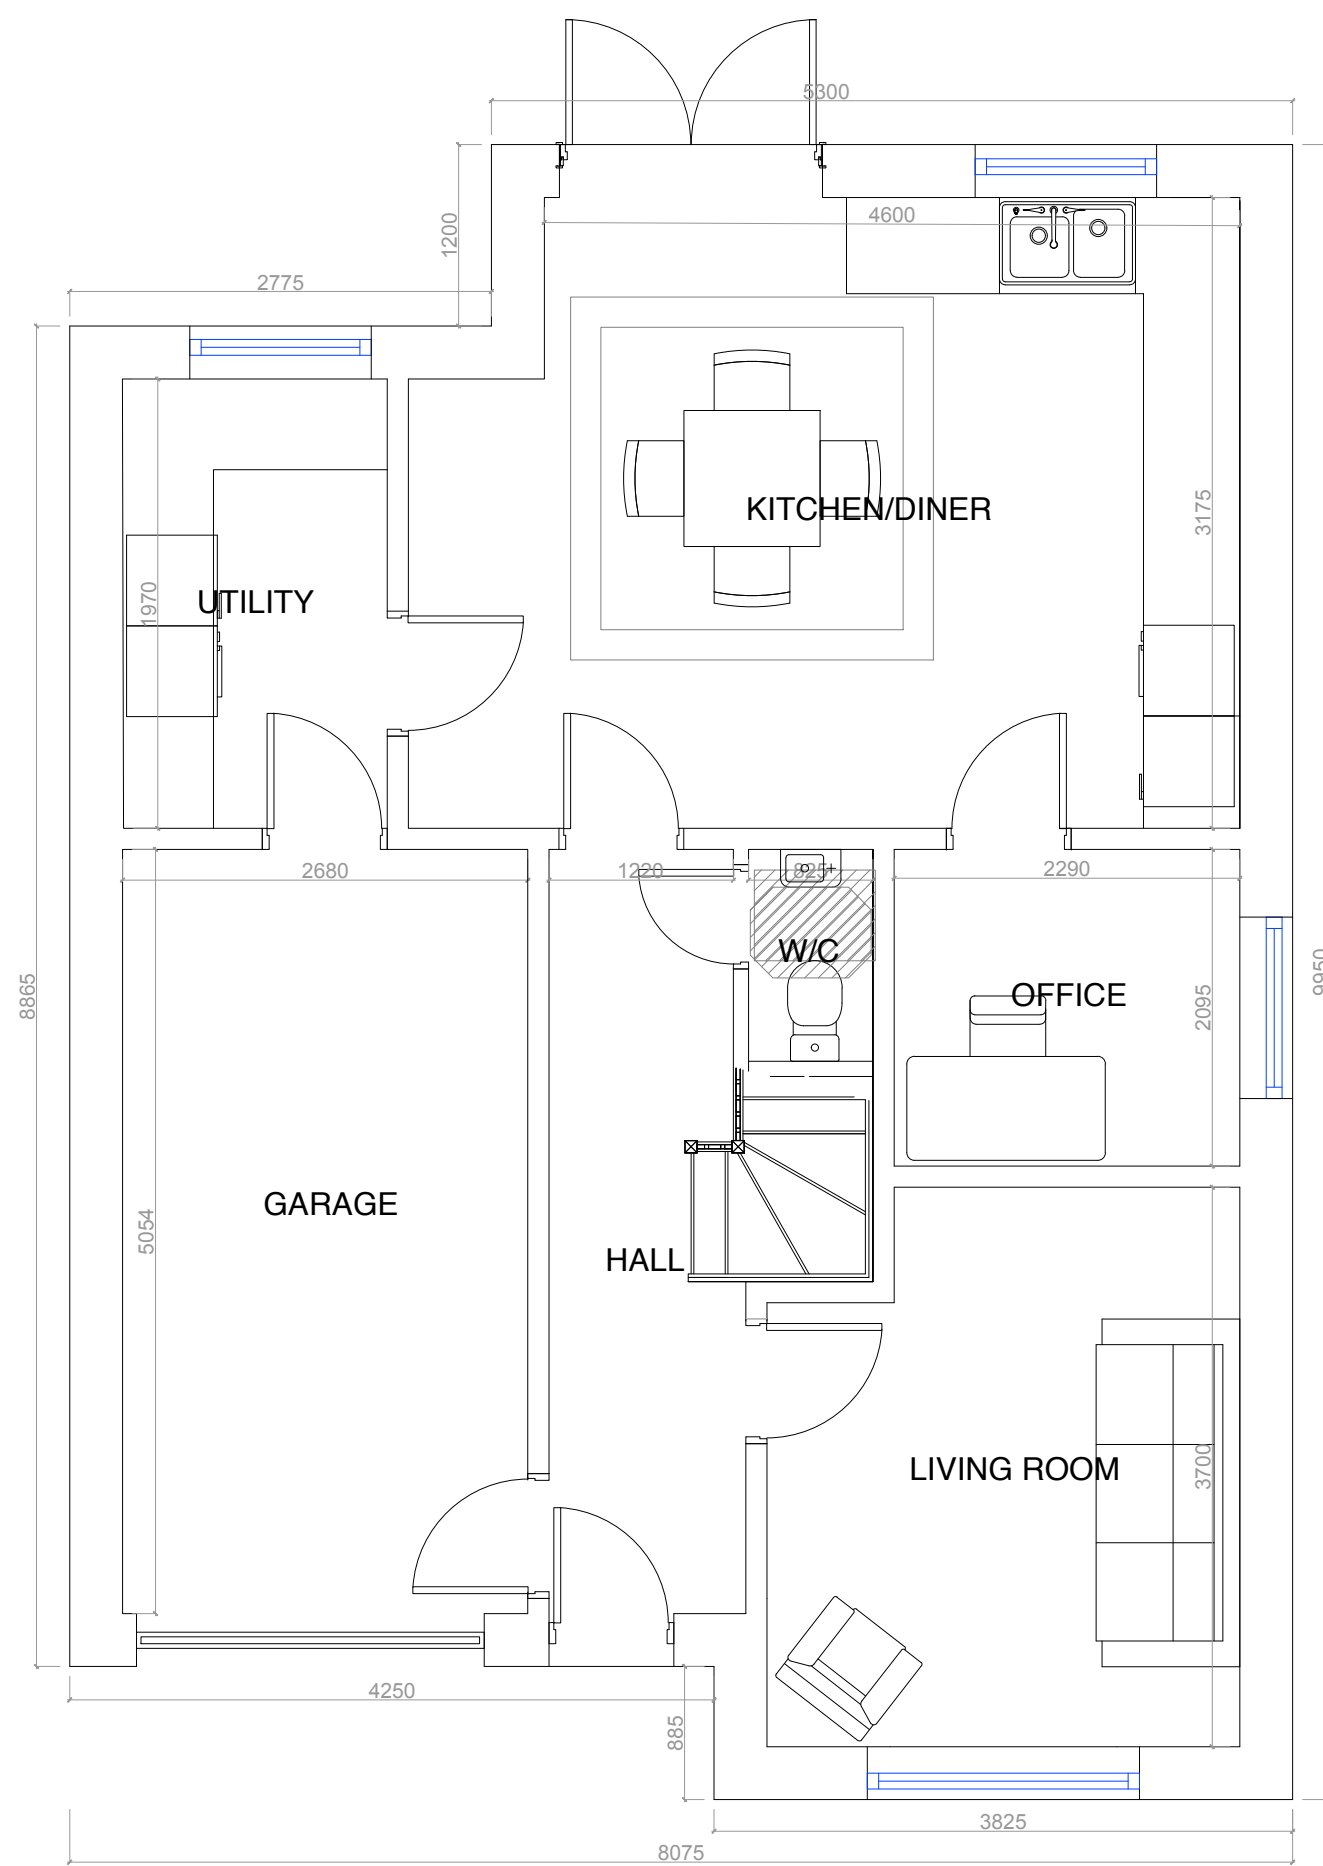

2 FIRST FLOOR PLAN

Scale: 1:50

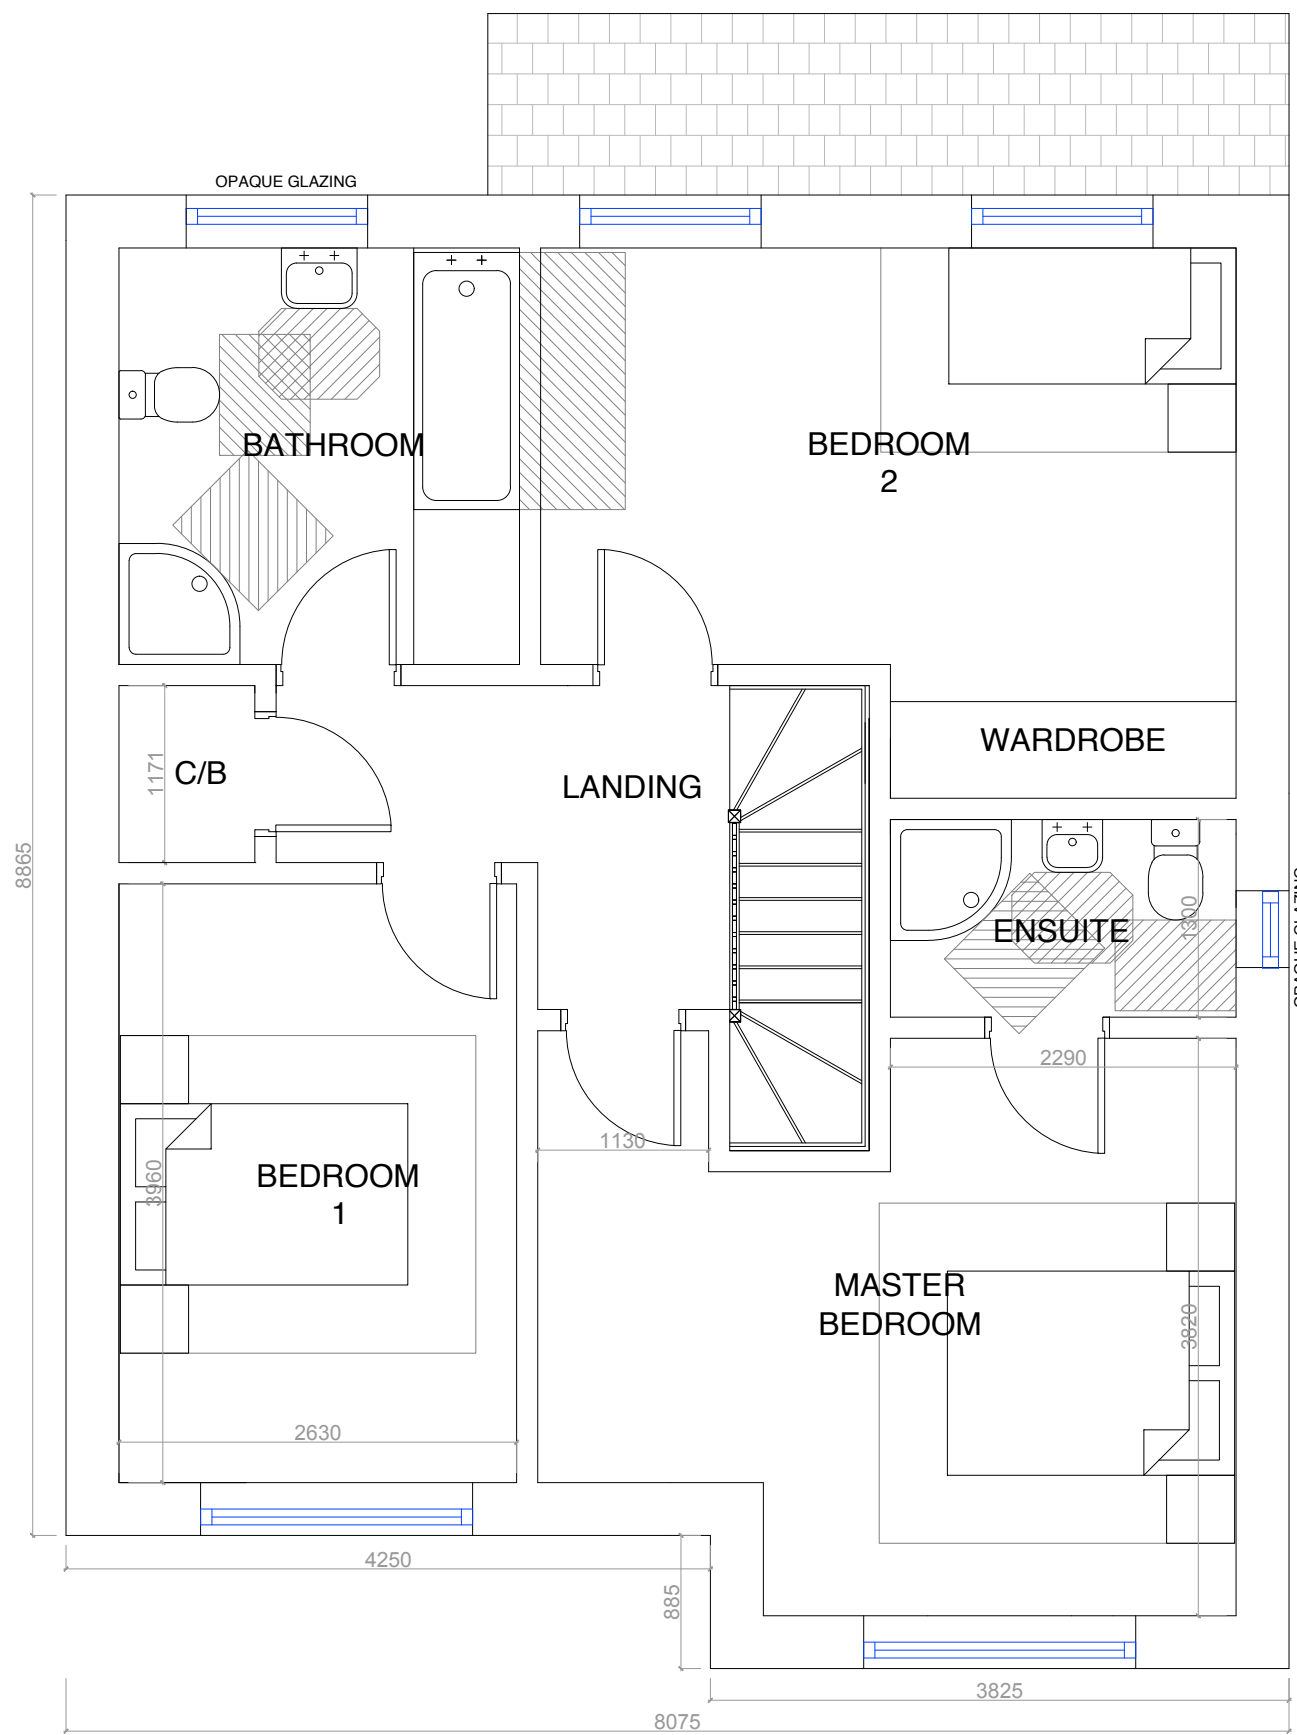

HOUSE TYPE : 3BXLH / IG

GF = 46.5m²
FF = 55.7m²
OVERALL = 102.2m²
1100_{sqf}

PLANNING

CLIENT/SITE
MR ROCHESTER
NUTTS LANE, HINCKLEY LEICESTERSHIRE

PROJECT TITLE
PROPOSED NEW DWELLINGS

DRAWING TITLE
PLOT 7 & 8 - 3 BED DETACHED

DRAWING NO. 0821-101-P03 DATE 06/10/2021 DWG BY JD

REV	DESCRIPTION	DATE
A	REVISED SITE LAYOUT	24/06/2022
B		
C		
D		
E		

SCALE AS/DWG PAPER SIZE A1 REV -

TUK ARCHITECTURE
The Studio
6A Market Place
Melbourne
Derby
DE73 8DS

Tel: 01332 660057
Email: info@tukarchitecture.co.uk
Website: www.tukarchitecture.co.uk



All dimensions and levels to be checked on site by main contractor prior to preparation of site and construction. Drawings can be scaled for planning purposes only, do not scale for construction.

The drawing is to be read in conjunction with all relevant consultant and/or specialist drawings and documentation. Any discrepancies or variations should be notified to TUK Surveyors Ltd

ALL WORKS TO BE UNDERTAKEN IN
ACCORDANCE WITH
CDM REGULATIONS 2015

THIS DRAWING IS THE PROPERTY OF TUK ARCHITECTURE NO DISCLOSURE.
REPRODUCTION OR USE OF ANY PART OF THIS DRAWING MAY BE MADE WITHOUT
PRIOR WRITTEN PERMISSION OBTAINED FROM TUK ARCHITECTURE

TUK SURVEYORS LTD T/A TUK ARCHITECTURE Reg: 10706216 England & Wales

Affiliate Member of the Royal Institute of British Architects
Chartered Member of the Royal Institute of Chartered Surveyors
Affiliate Member of the Chartered Institute of Architectural Technologists


3 FRONT ELEVATION

Scale: 1:100




4 SIDE ELEVATION

Scale: 1:100

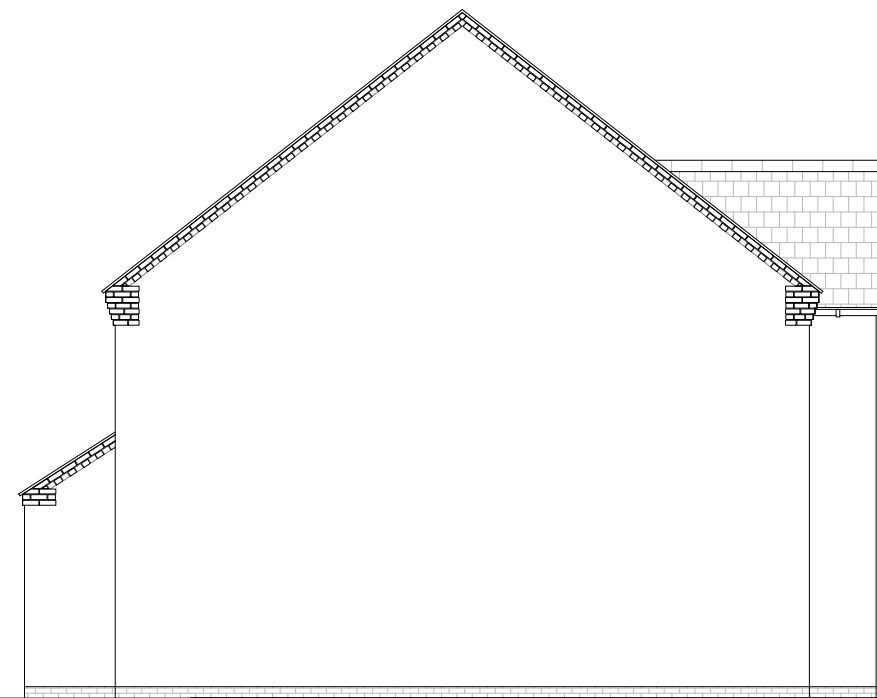

5 REAR ELEVATION

Scale: 1:100

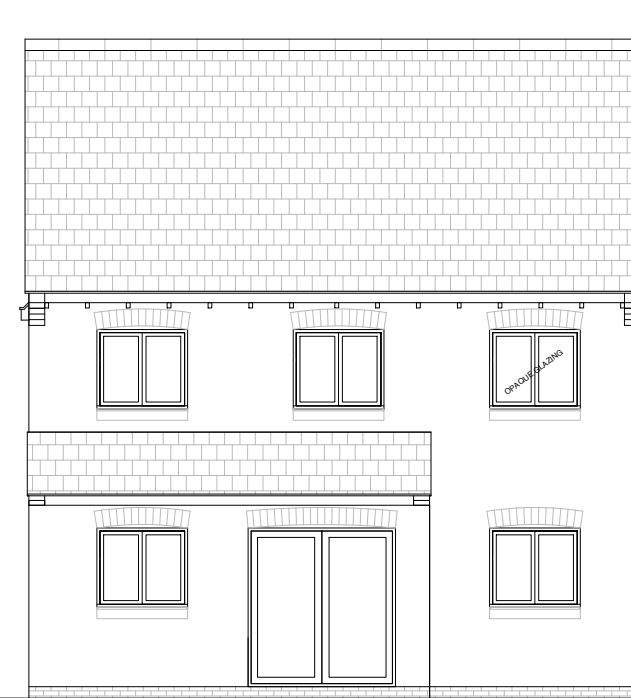

6 SIDE ELEVATION

Scale: 1:100

