


1 GROUND FLOOR PLAN

Scale: 1:50

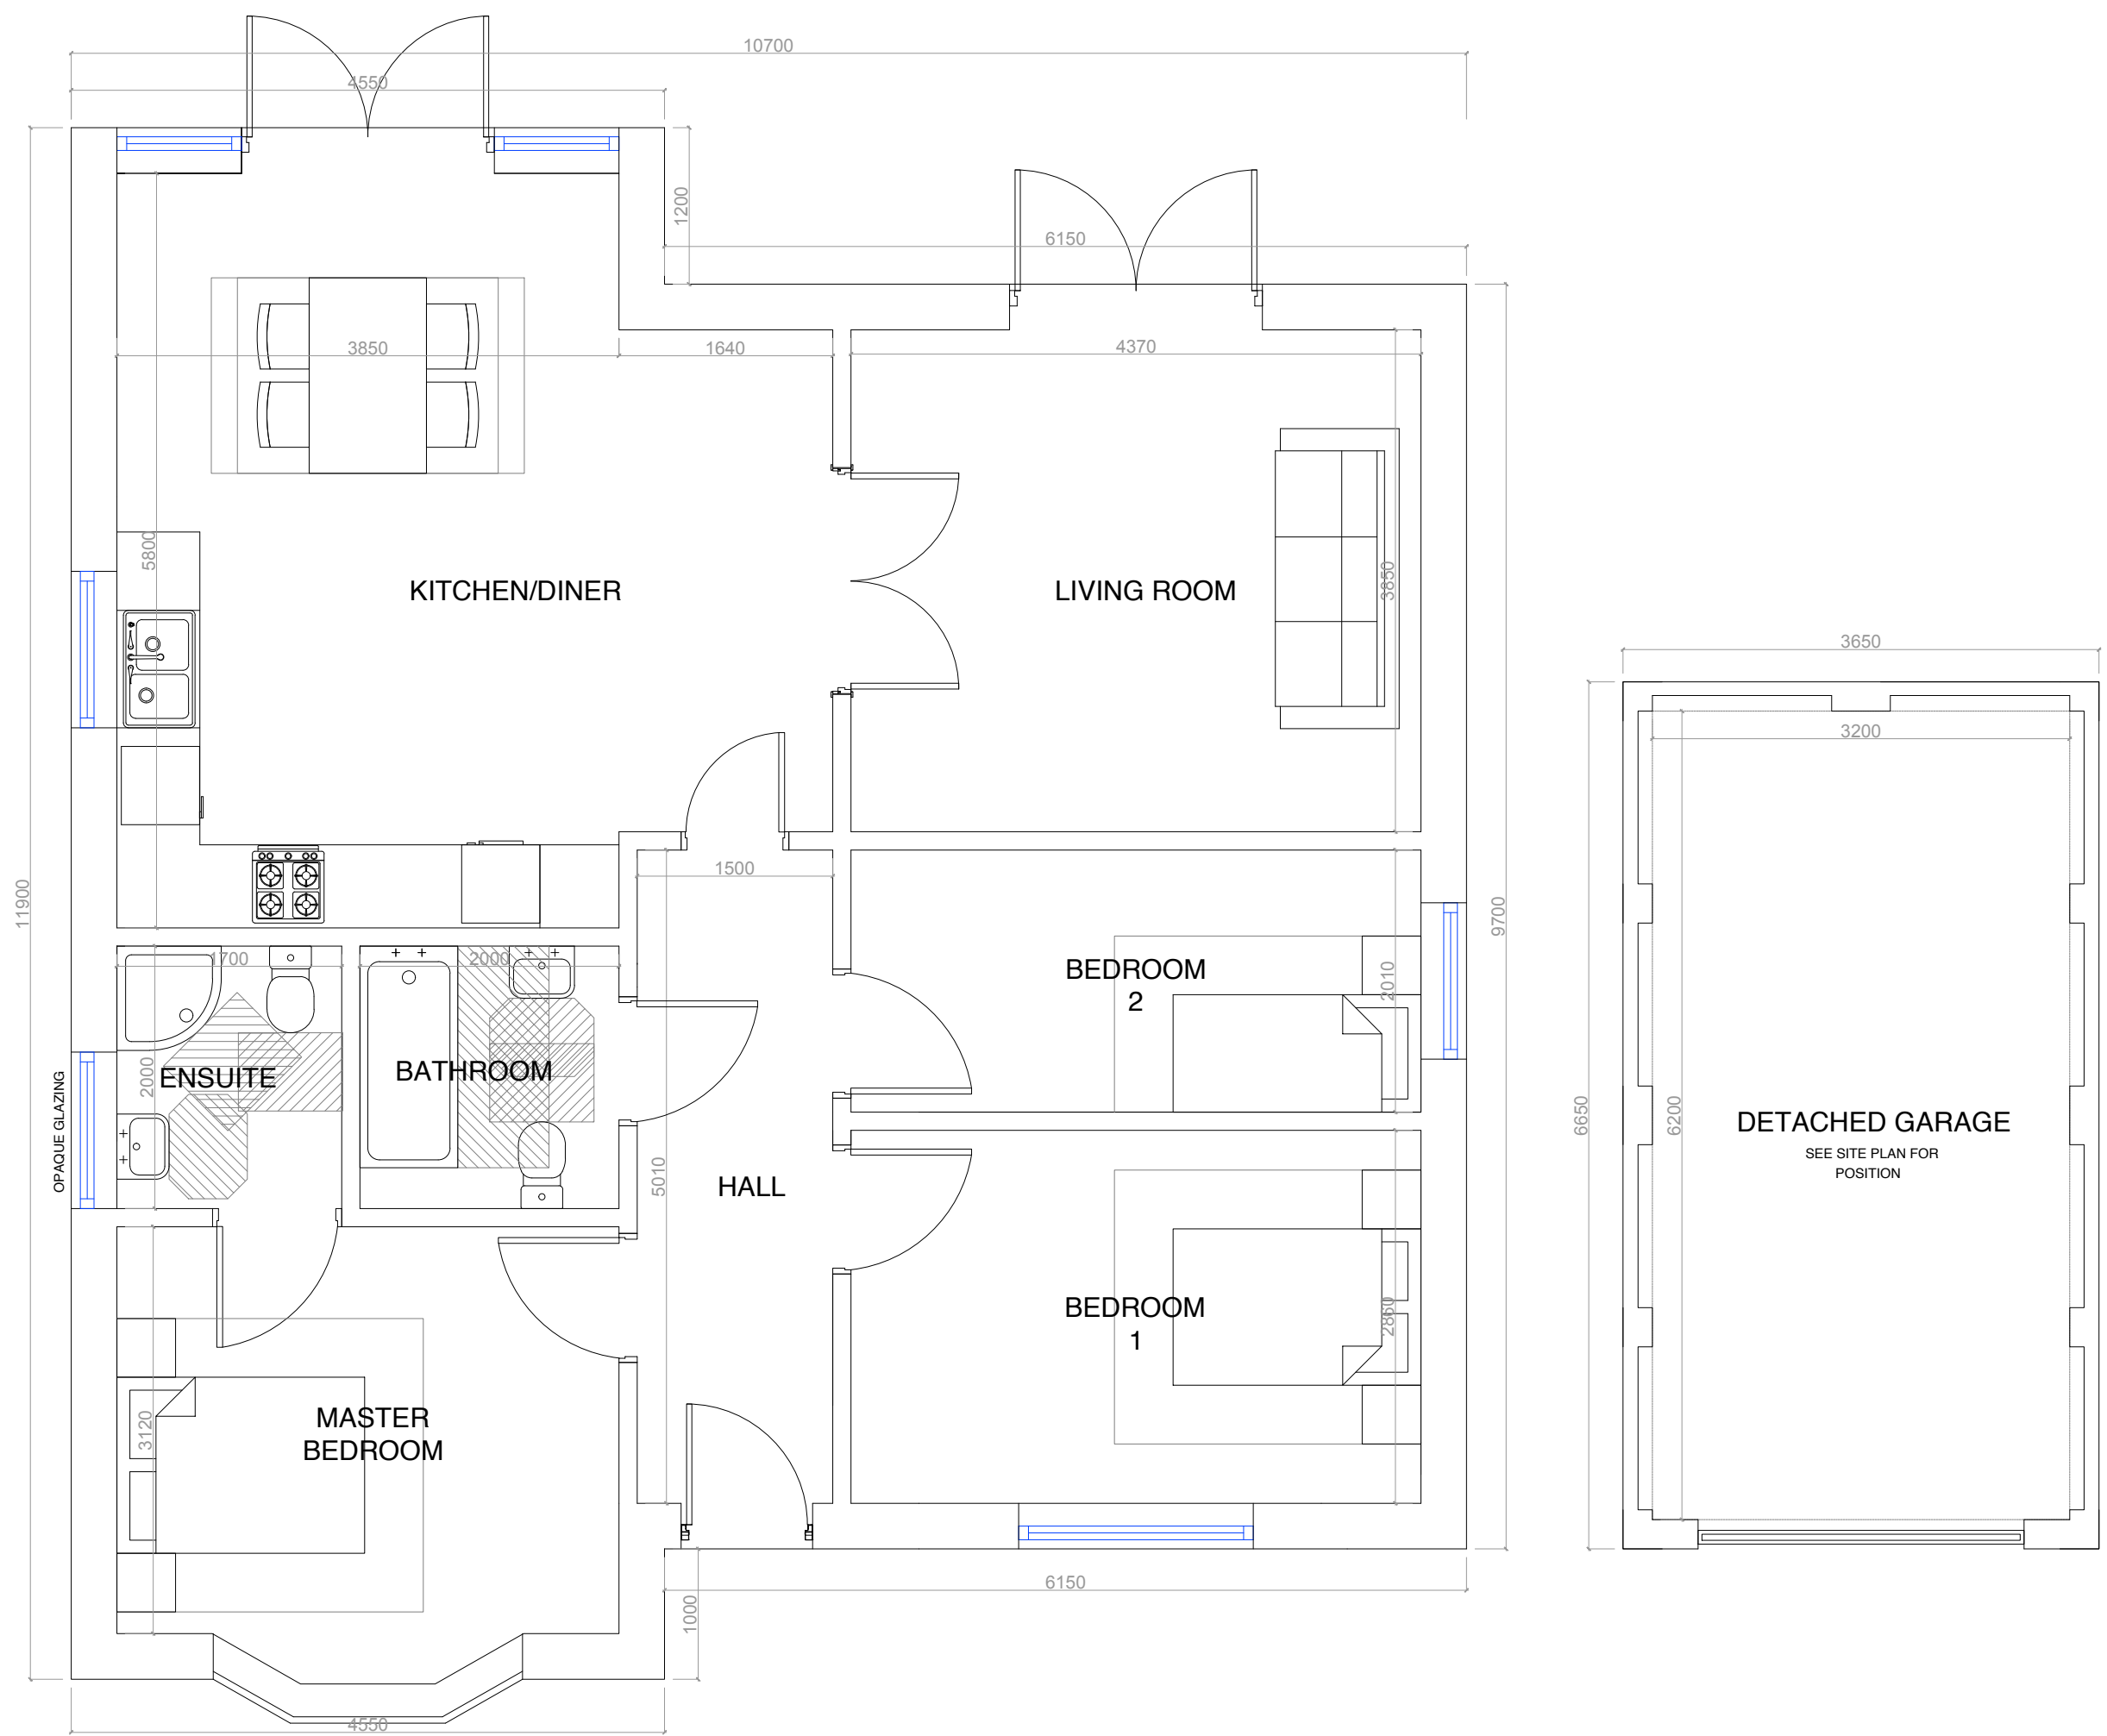

HOUSE TYPE : 3BLB / DG

OVERALL = 98.5m²
1060_{sqf}

2 FRONT ELEVATION

Scale: 1:100

3 SIDE ELEVATION

Scale: 1:100

4 REAR ELEVATION

Scale: 1:100

5 SIDE ELEVATION

Scale: 1:100

PLANNING

CLIENT/SITE

MR ROCHESTER

NUTTS LANE, HINCKLEY LEICESTERSHIRE

PROJECT TITLE

PROPOSED NEW DWELLINGS

DRAWING TITLE

PLOT 1 & 4 - 3 BED BUNGALOW

DRAWING NO.

0821-101-P01

DATE

06/10/2021

DWG BY

JD

REV	DESCRIPTION	DATE
A	REVISED SITE LAYOUT	24/06/2022
B		
C		
D		
E		

SCALE	PAPER SIZE	REV
AS/DWG	A1	-

TUK ARCHITECTURE

The Studio

6A Market Place

Melbourne

Derby

DE73 8DS

Tel: 01332 660057

Email: info@tukarchitecture.co.uk

Website: www.tukarchitecture.co.uk



All dimensions and levels to be checked on site by main contractor prior to preparation of site and construction. Drawings can be scaled for planning purposes only, do not scale for construction.

The drawing is to be read in conjunction with all relevant consultant and/or specialist drawings and documentation. Any discrepancies or variations should be notified to TUK Surveyors Ltd.

ALL WORKS TO BE UNDERTAKEN IN
ACCORDANCE WITH
CDM REGULATIONS 2015

THIS DRAWING IS THE PROPERTY OF TUK ARCHITECTURE NO DISCLOSURE.
REPRODUCTION OR USE OF ANY PART OF THIS DRAWING MAY BE MADE WITHOUT
PRIOR WRITTEN PERMISSION OBTAINED FROM TUK ARCHITECTURE.

TUK SURVEYORS LTD T/A TUK ARCHITECTURE Reg: 10706216 England & Wales

Affiliate Member of the Royal Institute of British Architects
Chartered Member of the Royal Institute of Chartered Surveyors
Affiliate Member of the Chartered Institute of Architectural Technologists