



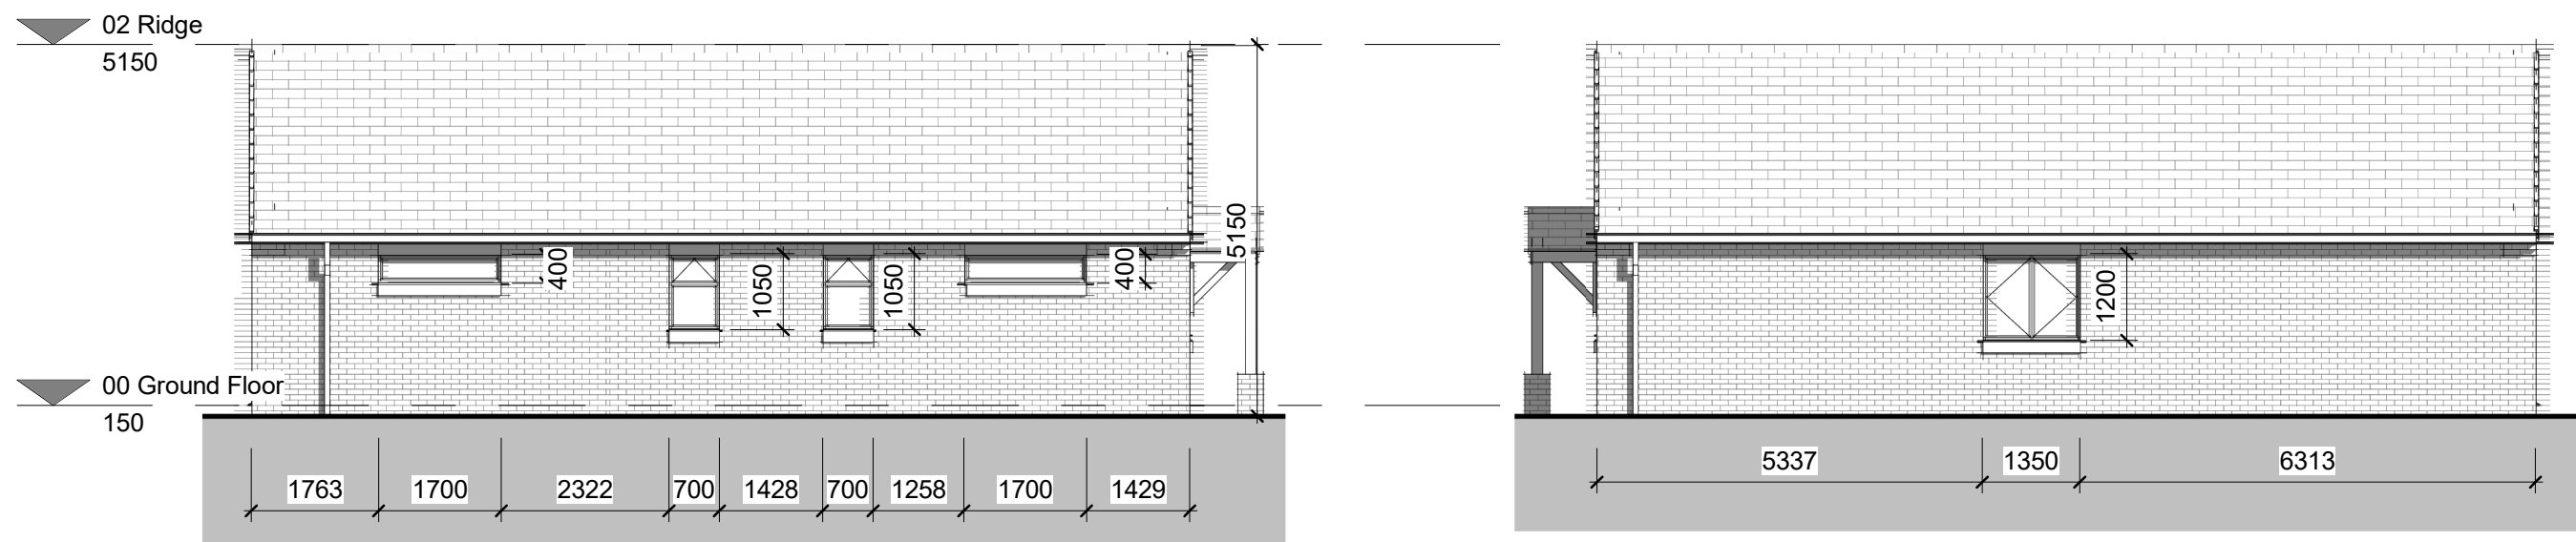


1 Eastern Elevation
1 : 100


2 Western Elevation
1 : 100

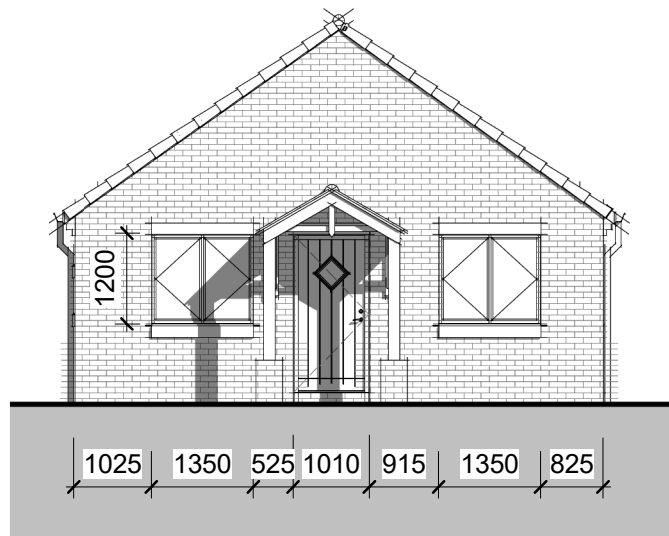


3 Northern Elevation
1 : 100

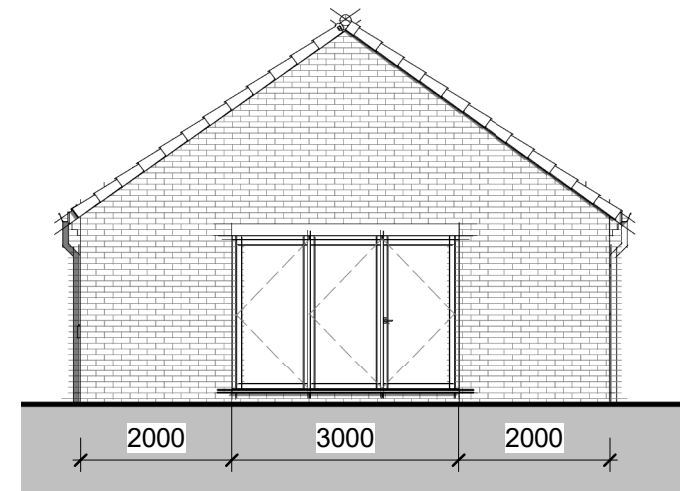

4 Southern Elevation
1 : 100

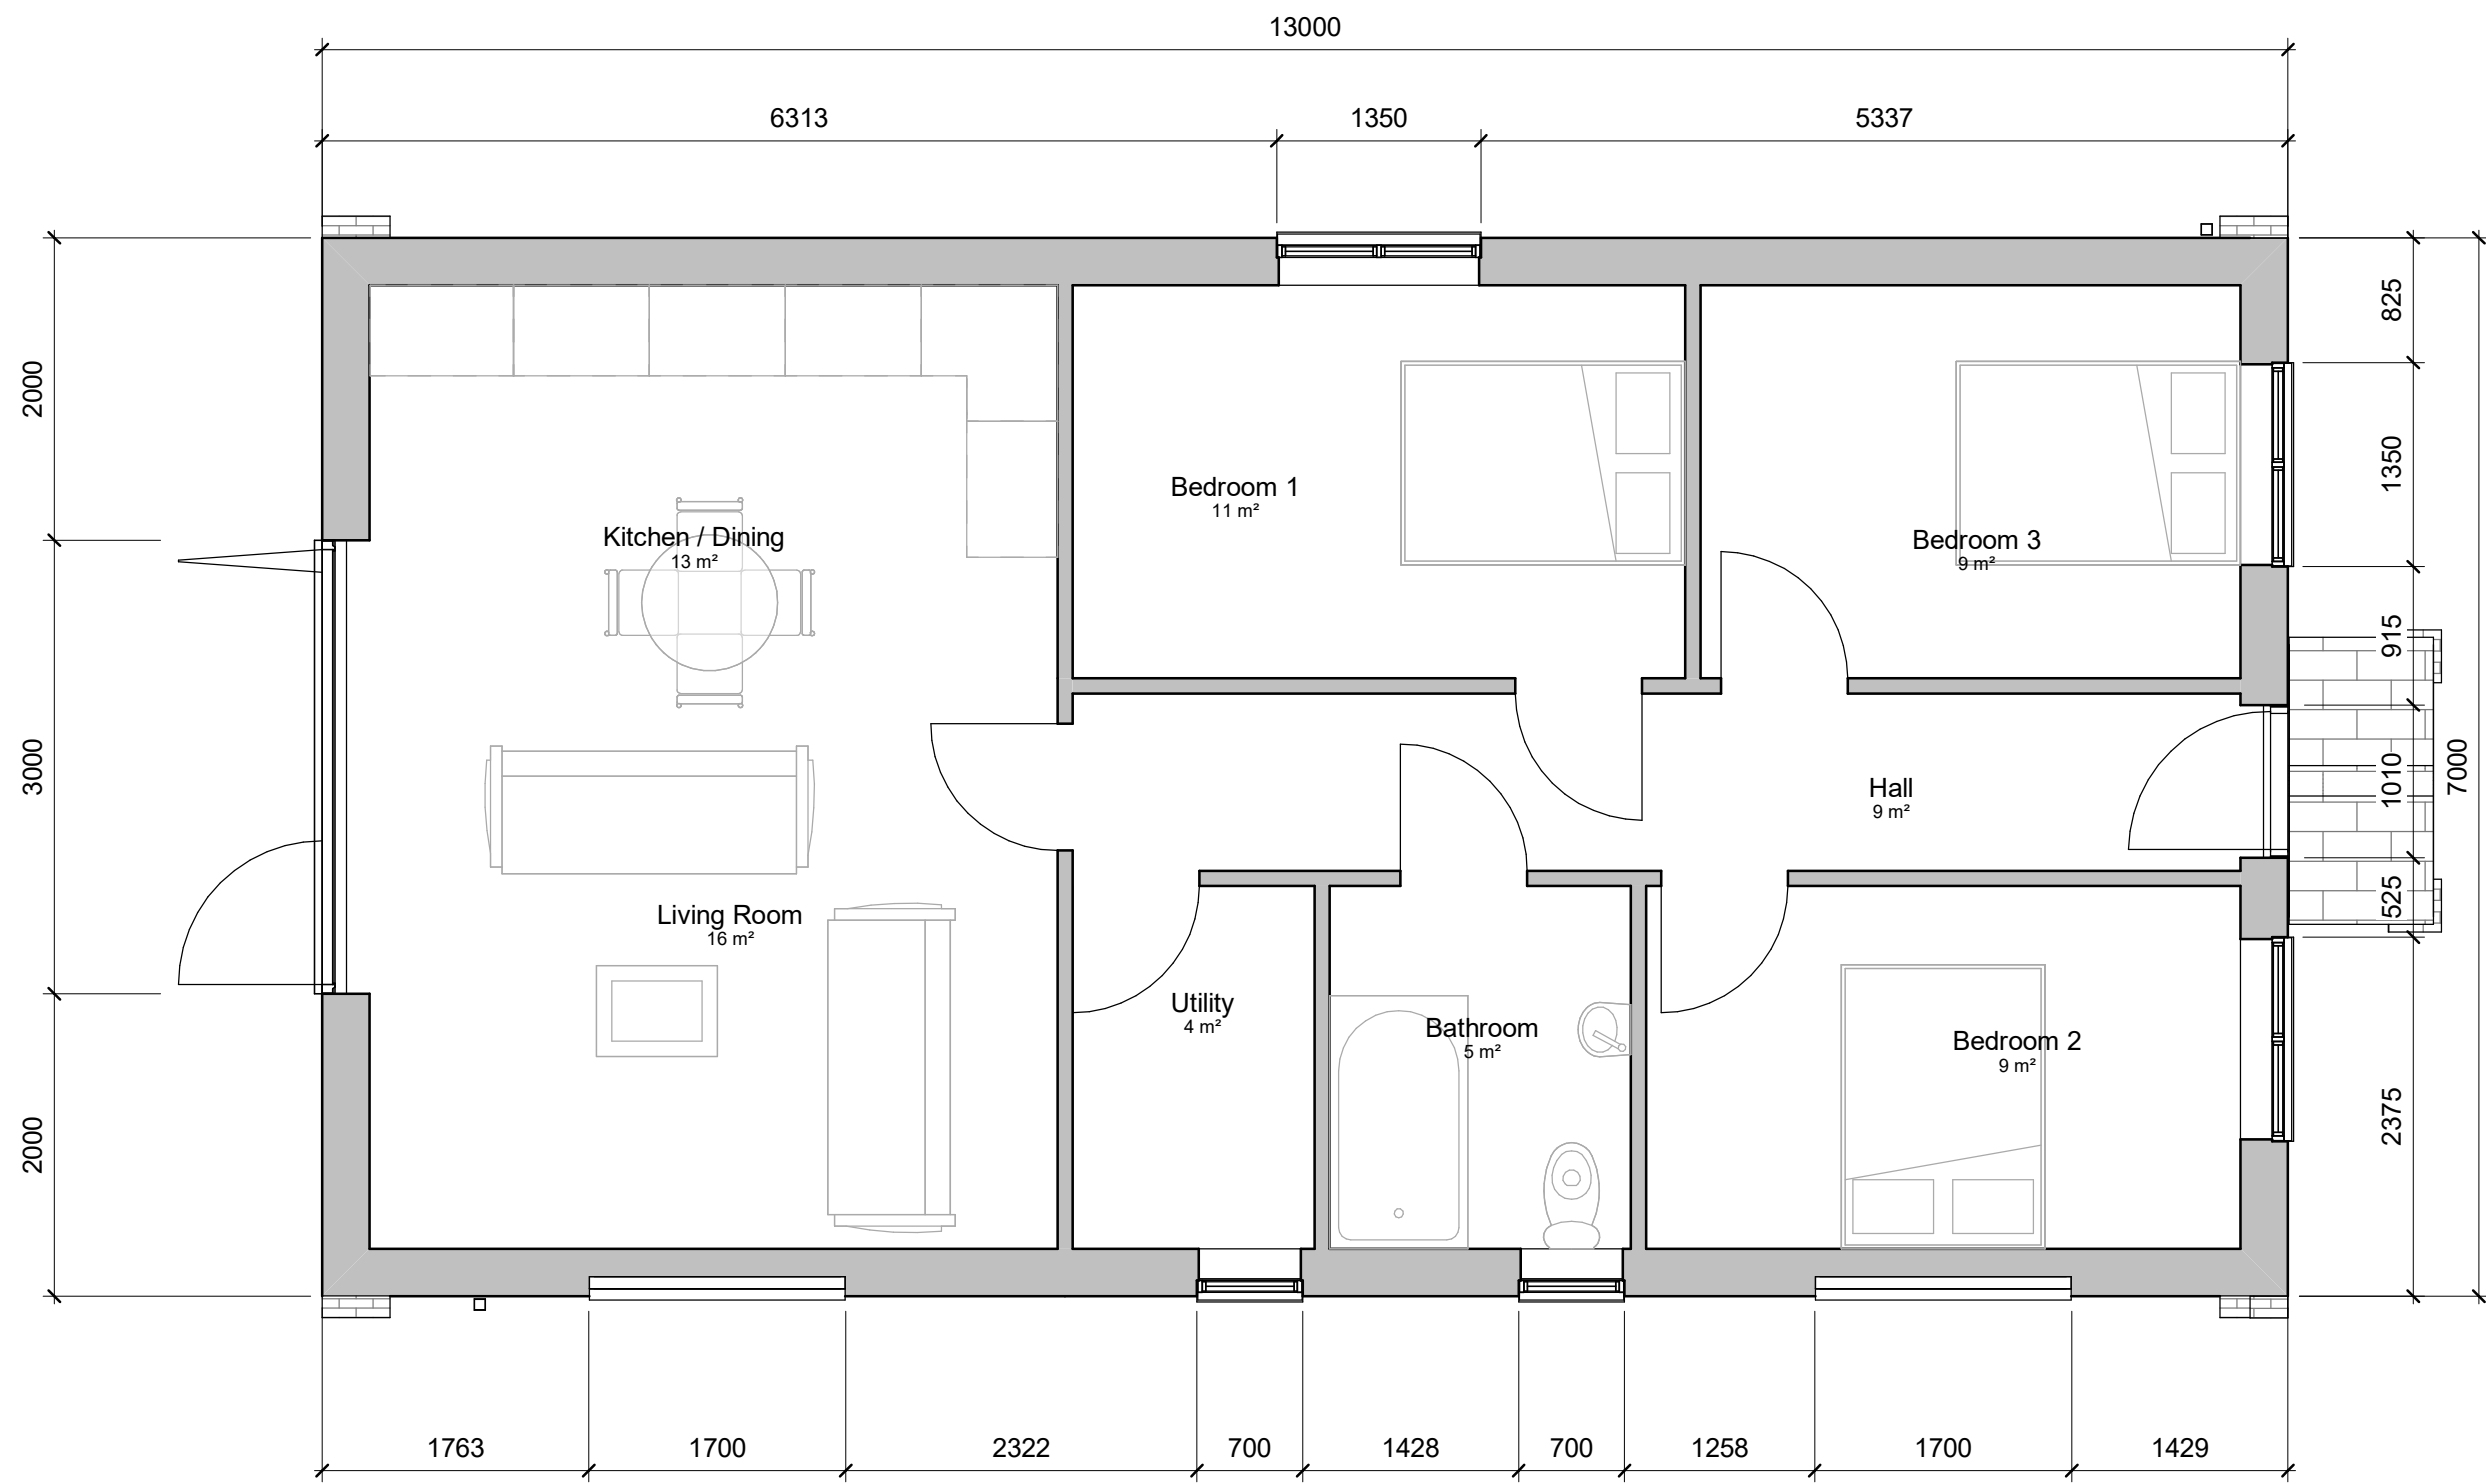

5 00 Floor Plan
1 : 50

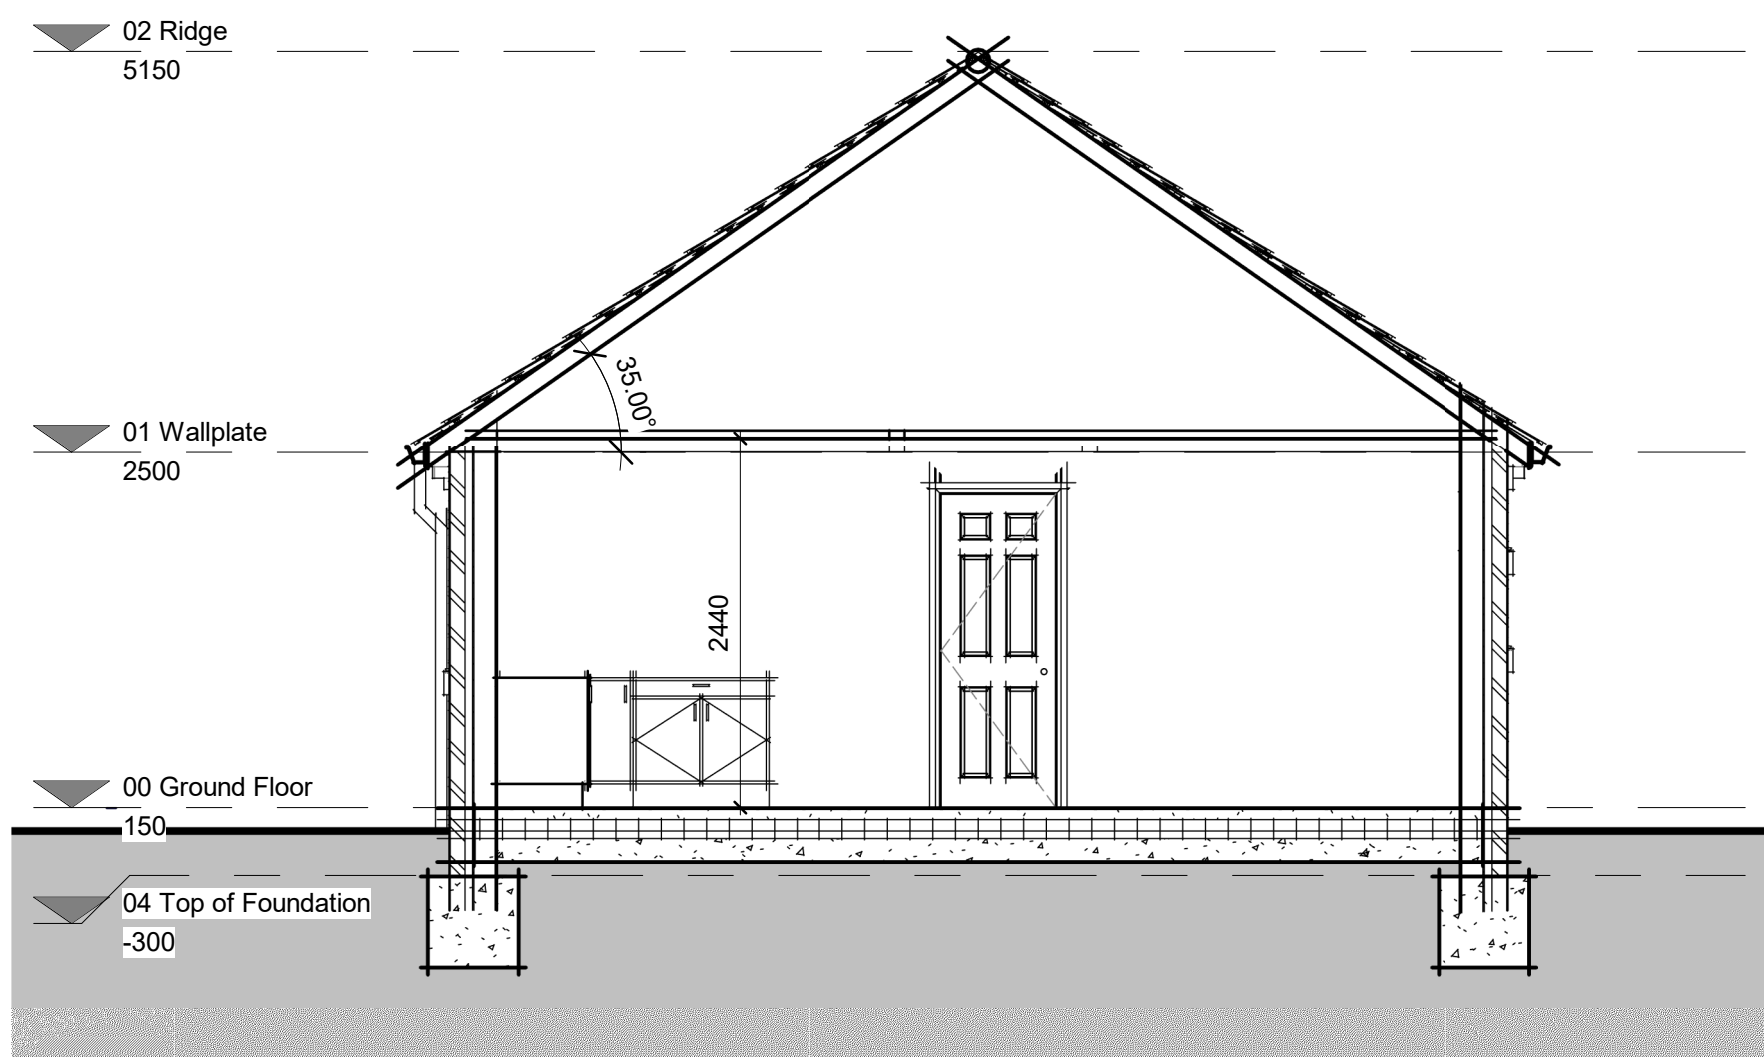

6 Section 1
1 : 50




7 Isometric Front View
NTS



8 Isometric Rear View
NTS

Notes:

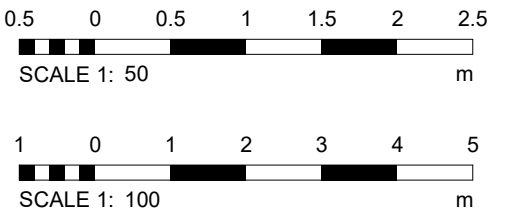

Proposed External Materials



Bricks: Ibstock Royston Silver Grey or similar



Roof: Marley Rivendale Blue/Black slate or similar

Windows: French Grey uPVC

Doors: Composite French Grey

Rainwater Goods: Black half round gutter on brackets;
Circular black uPVC downpipes

Cills and headers: Composite stone

Bedroom and Living Room windows on Eastern Elevation to be high-level letterbox format to maintain privacy.

Bathroom and Utility windows on Eastern Elevation to contain obscure glazing to maintain privacy.

STATUS: For Approval

Houseplansdirect Limited
**The Coppice**
Fownhope
Herefordshire
HR1 4PA
Tel: 01432 806409
Email: support@houseplansdirect.co.uk

PROJECT:
Proposed residential
development

CLIENT
Richardson & Hall Luxury
Developments

SITE
Barwell Constitutional Club, Chapel Street,
Barwell

TITLE:
Plot 2 Elevations & Plans

SCALE AT A1: As indicated	DATE: Dec. 2023	DRAWN: AC	CHECKED: DC
PROJECT NO: RH02	DRAWING NO: FP201	REVISION: D	