




High Street Elevation




North Elevation




West Elevation

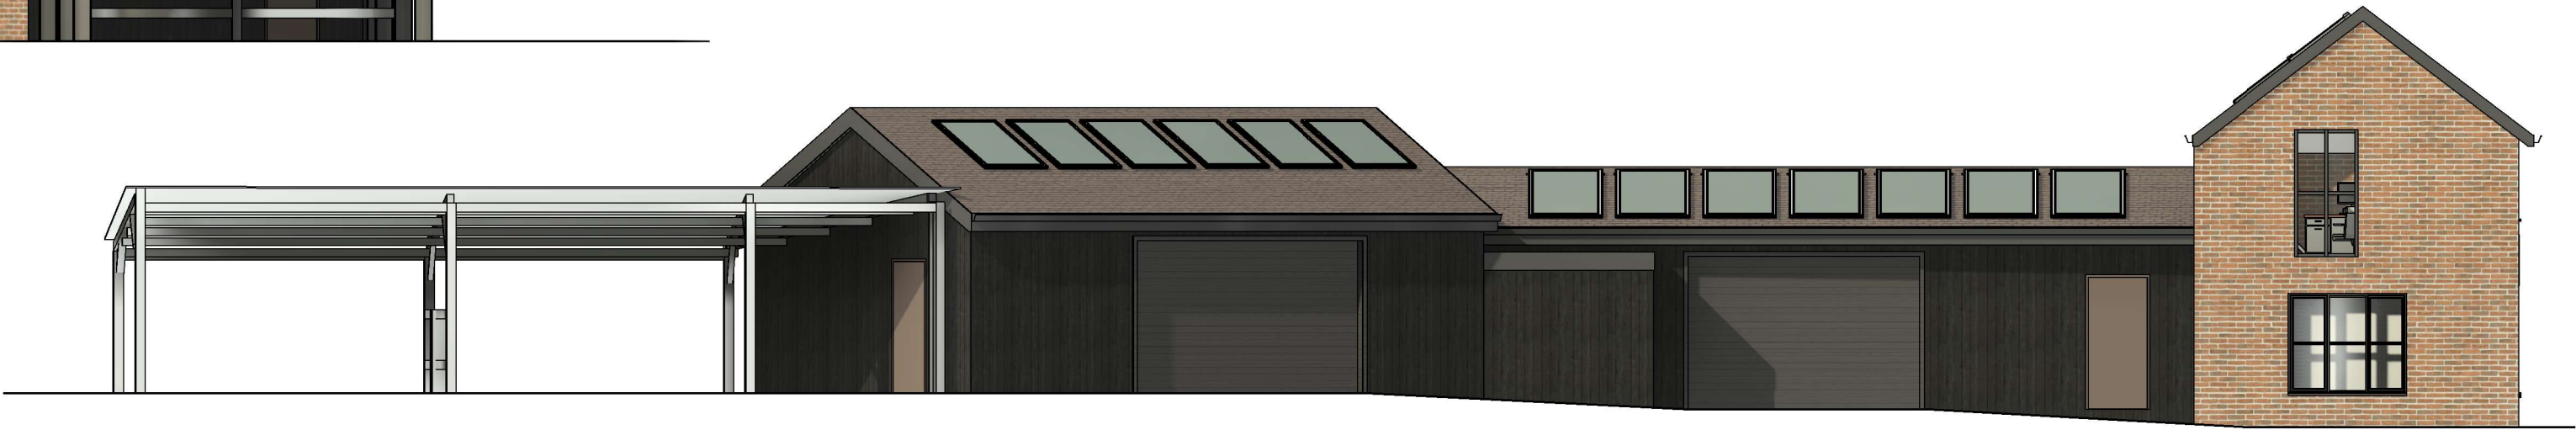

South Elevation

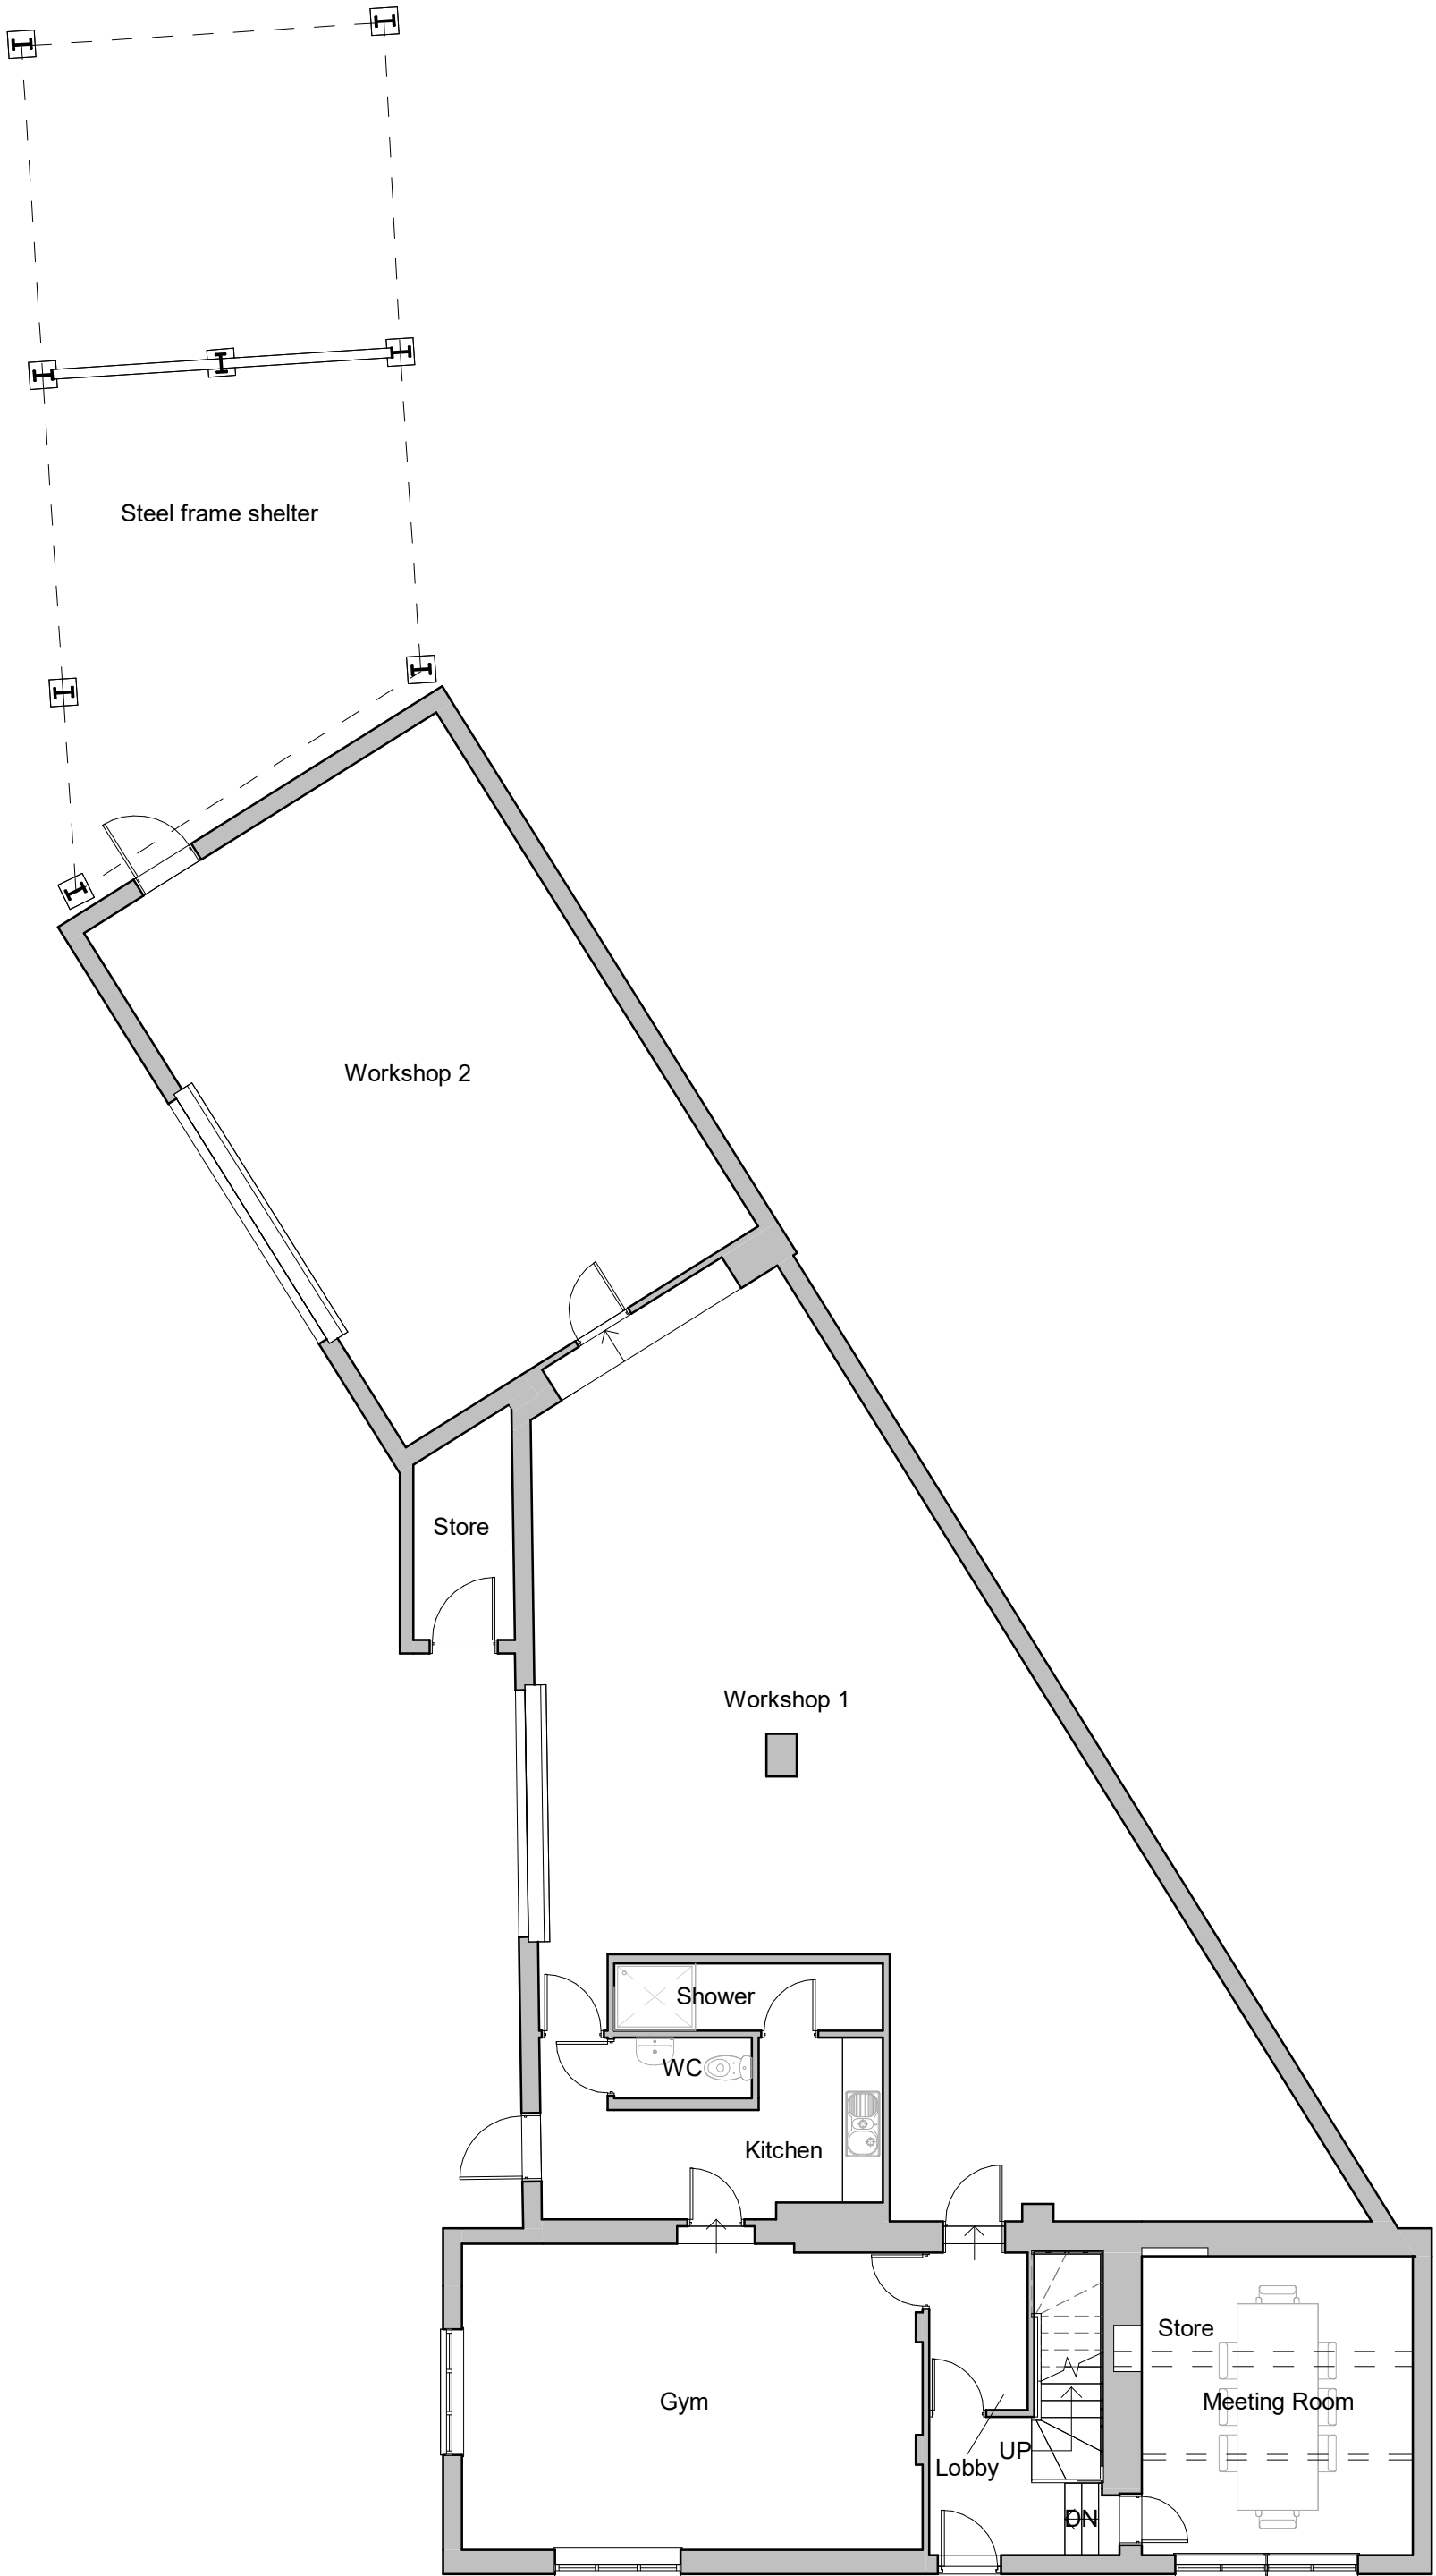

Ground Floor Plan

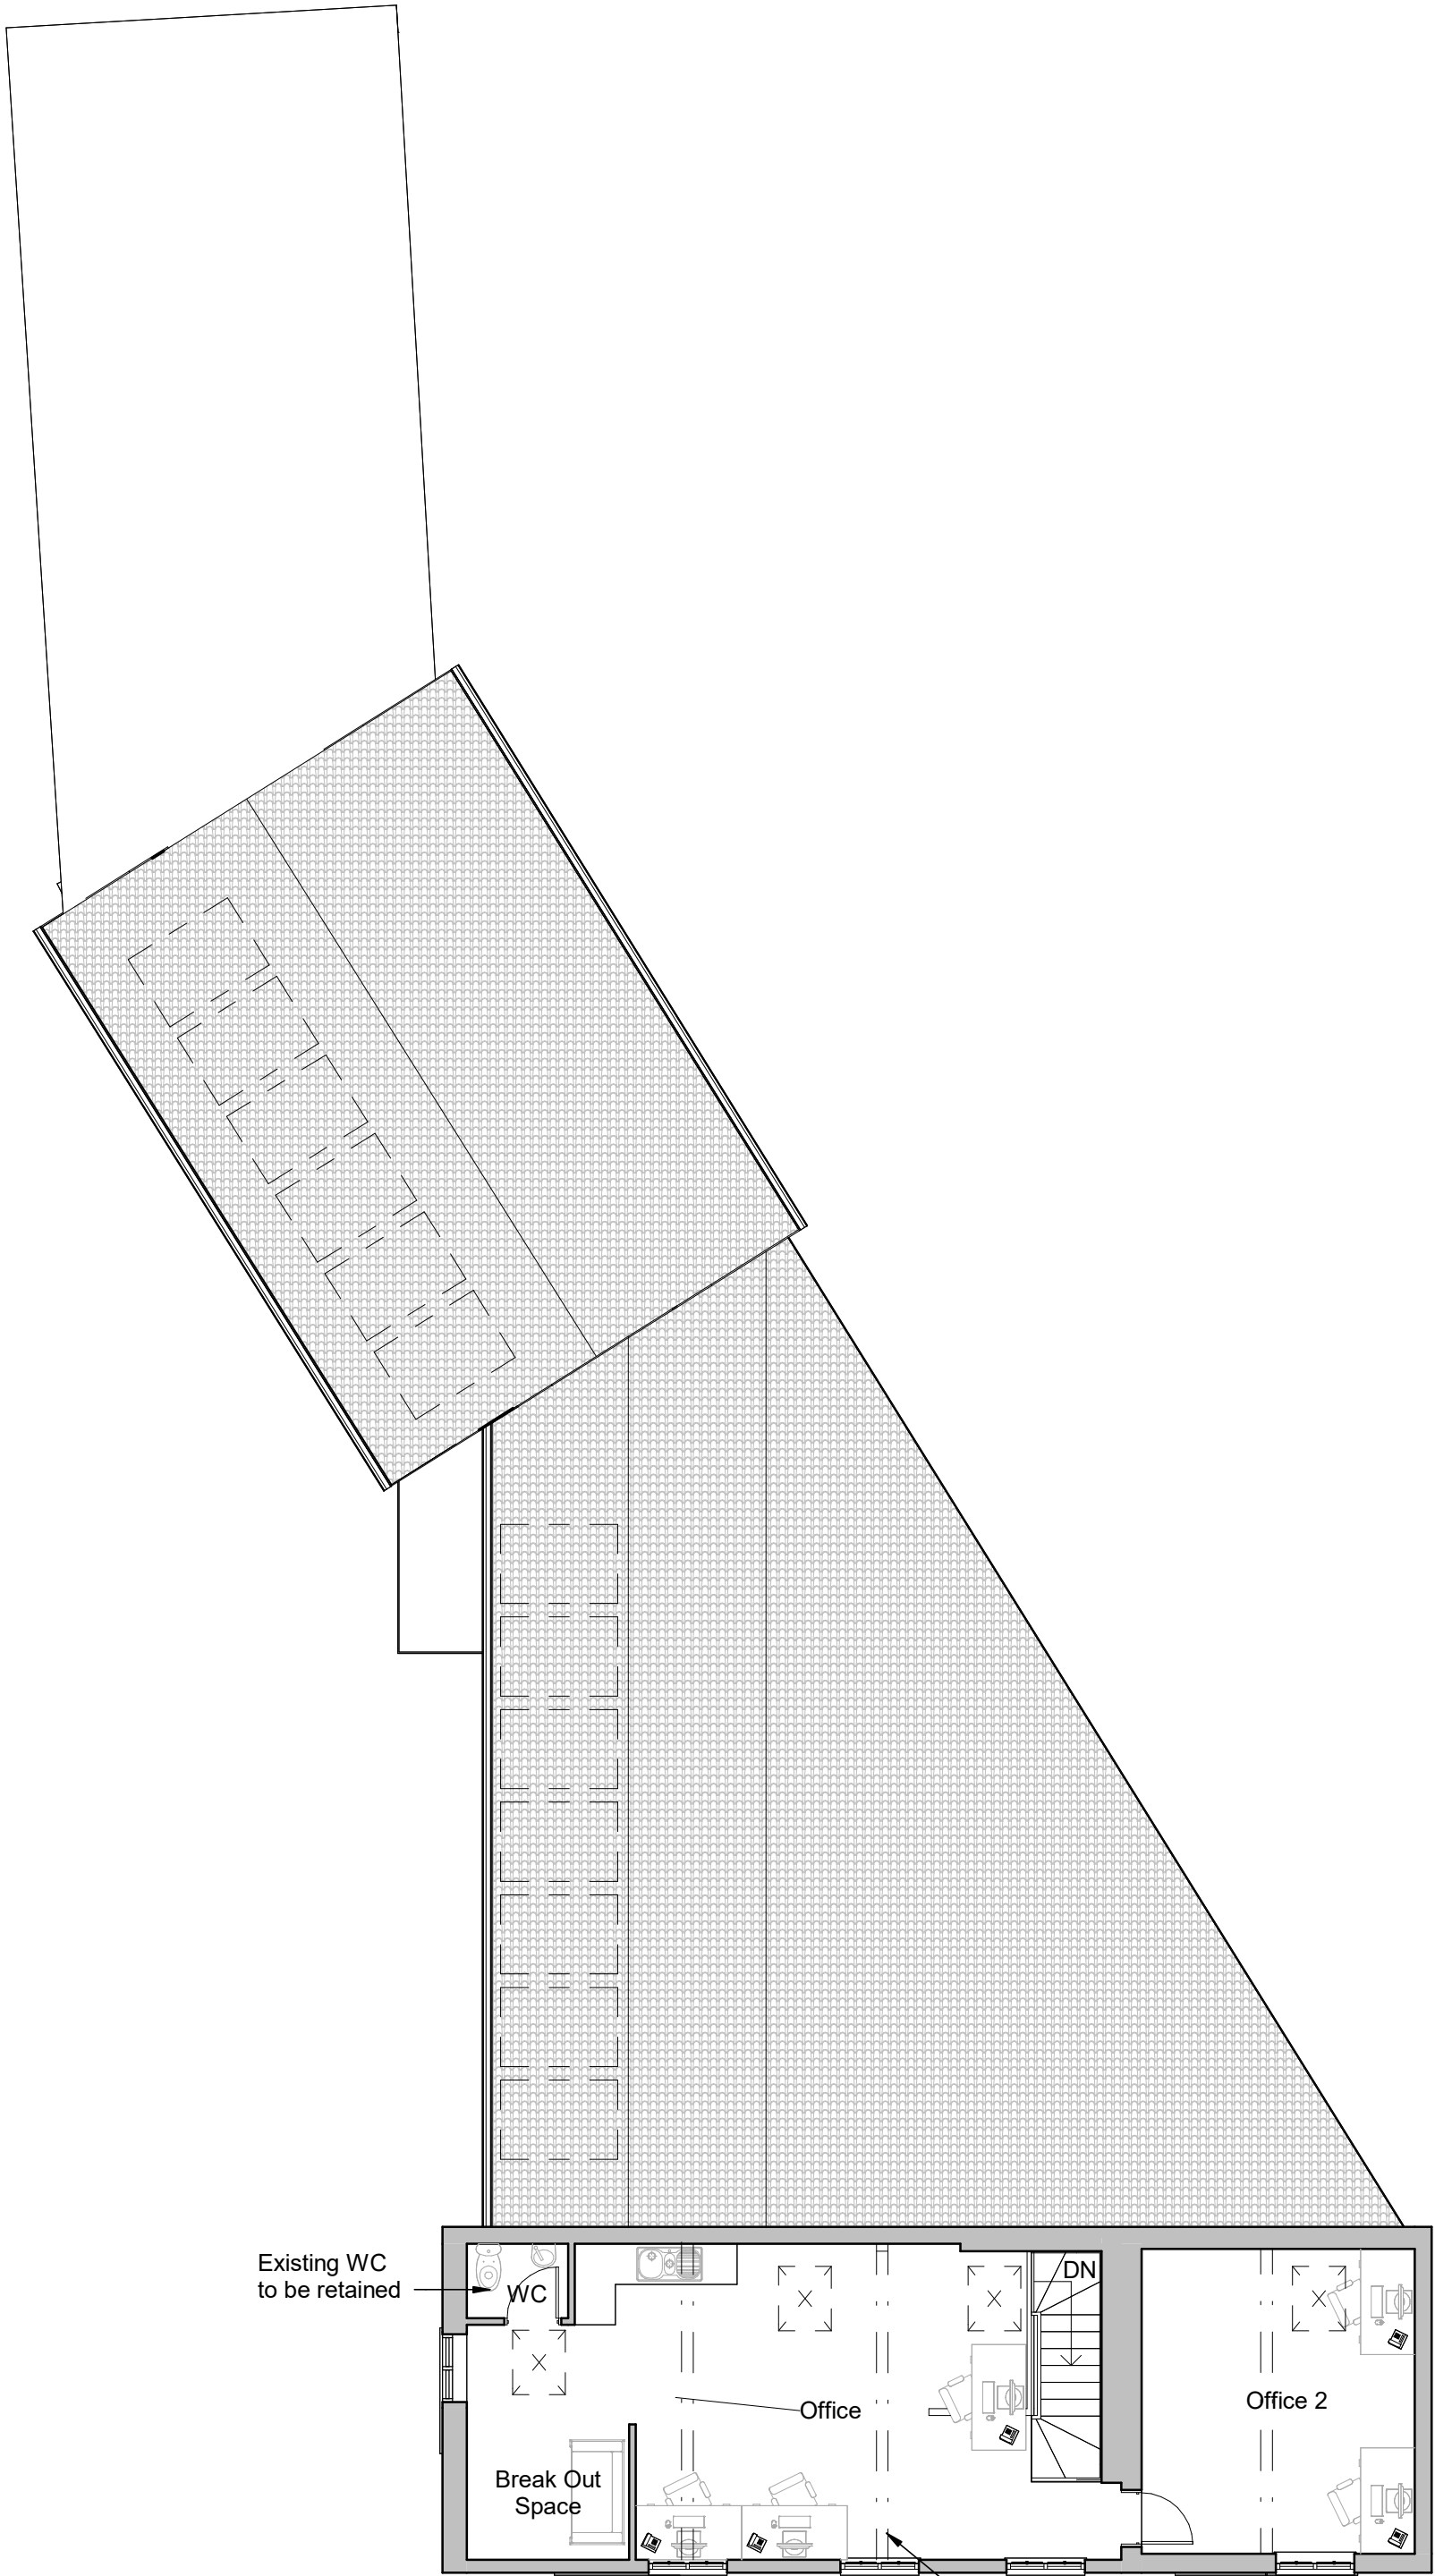

First Floor Plan

Client				HAYWARD architects	
Project Title				19 Station Road Hinckley Leicestershire LE10 1AW Tel: 01455 635 666 www.haywardarchitects.co.uk	
Drawing Title					
Scheme 4					
Scale	1:100	Date	Feb 2026	Sheet	A1
Author	MEG	Checked by	LW		
THE COPYRIGHT OF THIS DRAWING IS HELD BY HAYWARD ARCHITECTS LTD. REPRODUCTION IN ANY FORM, BY ANY MEANS, IS PROHIBITED WITHOUT THE WRITTEN PERMISSION OF THE COPYRIGHT HOLDER. TO GET FULL & PROPER PROTECTION, SEE THE TERMS OF THE AGREEMENT.				Job No.	24/69
				Drawing No.	04B
				Status	Planning