



Location Plan - Scale 1:1250

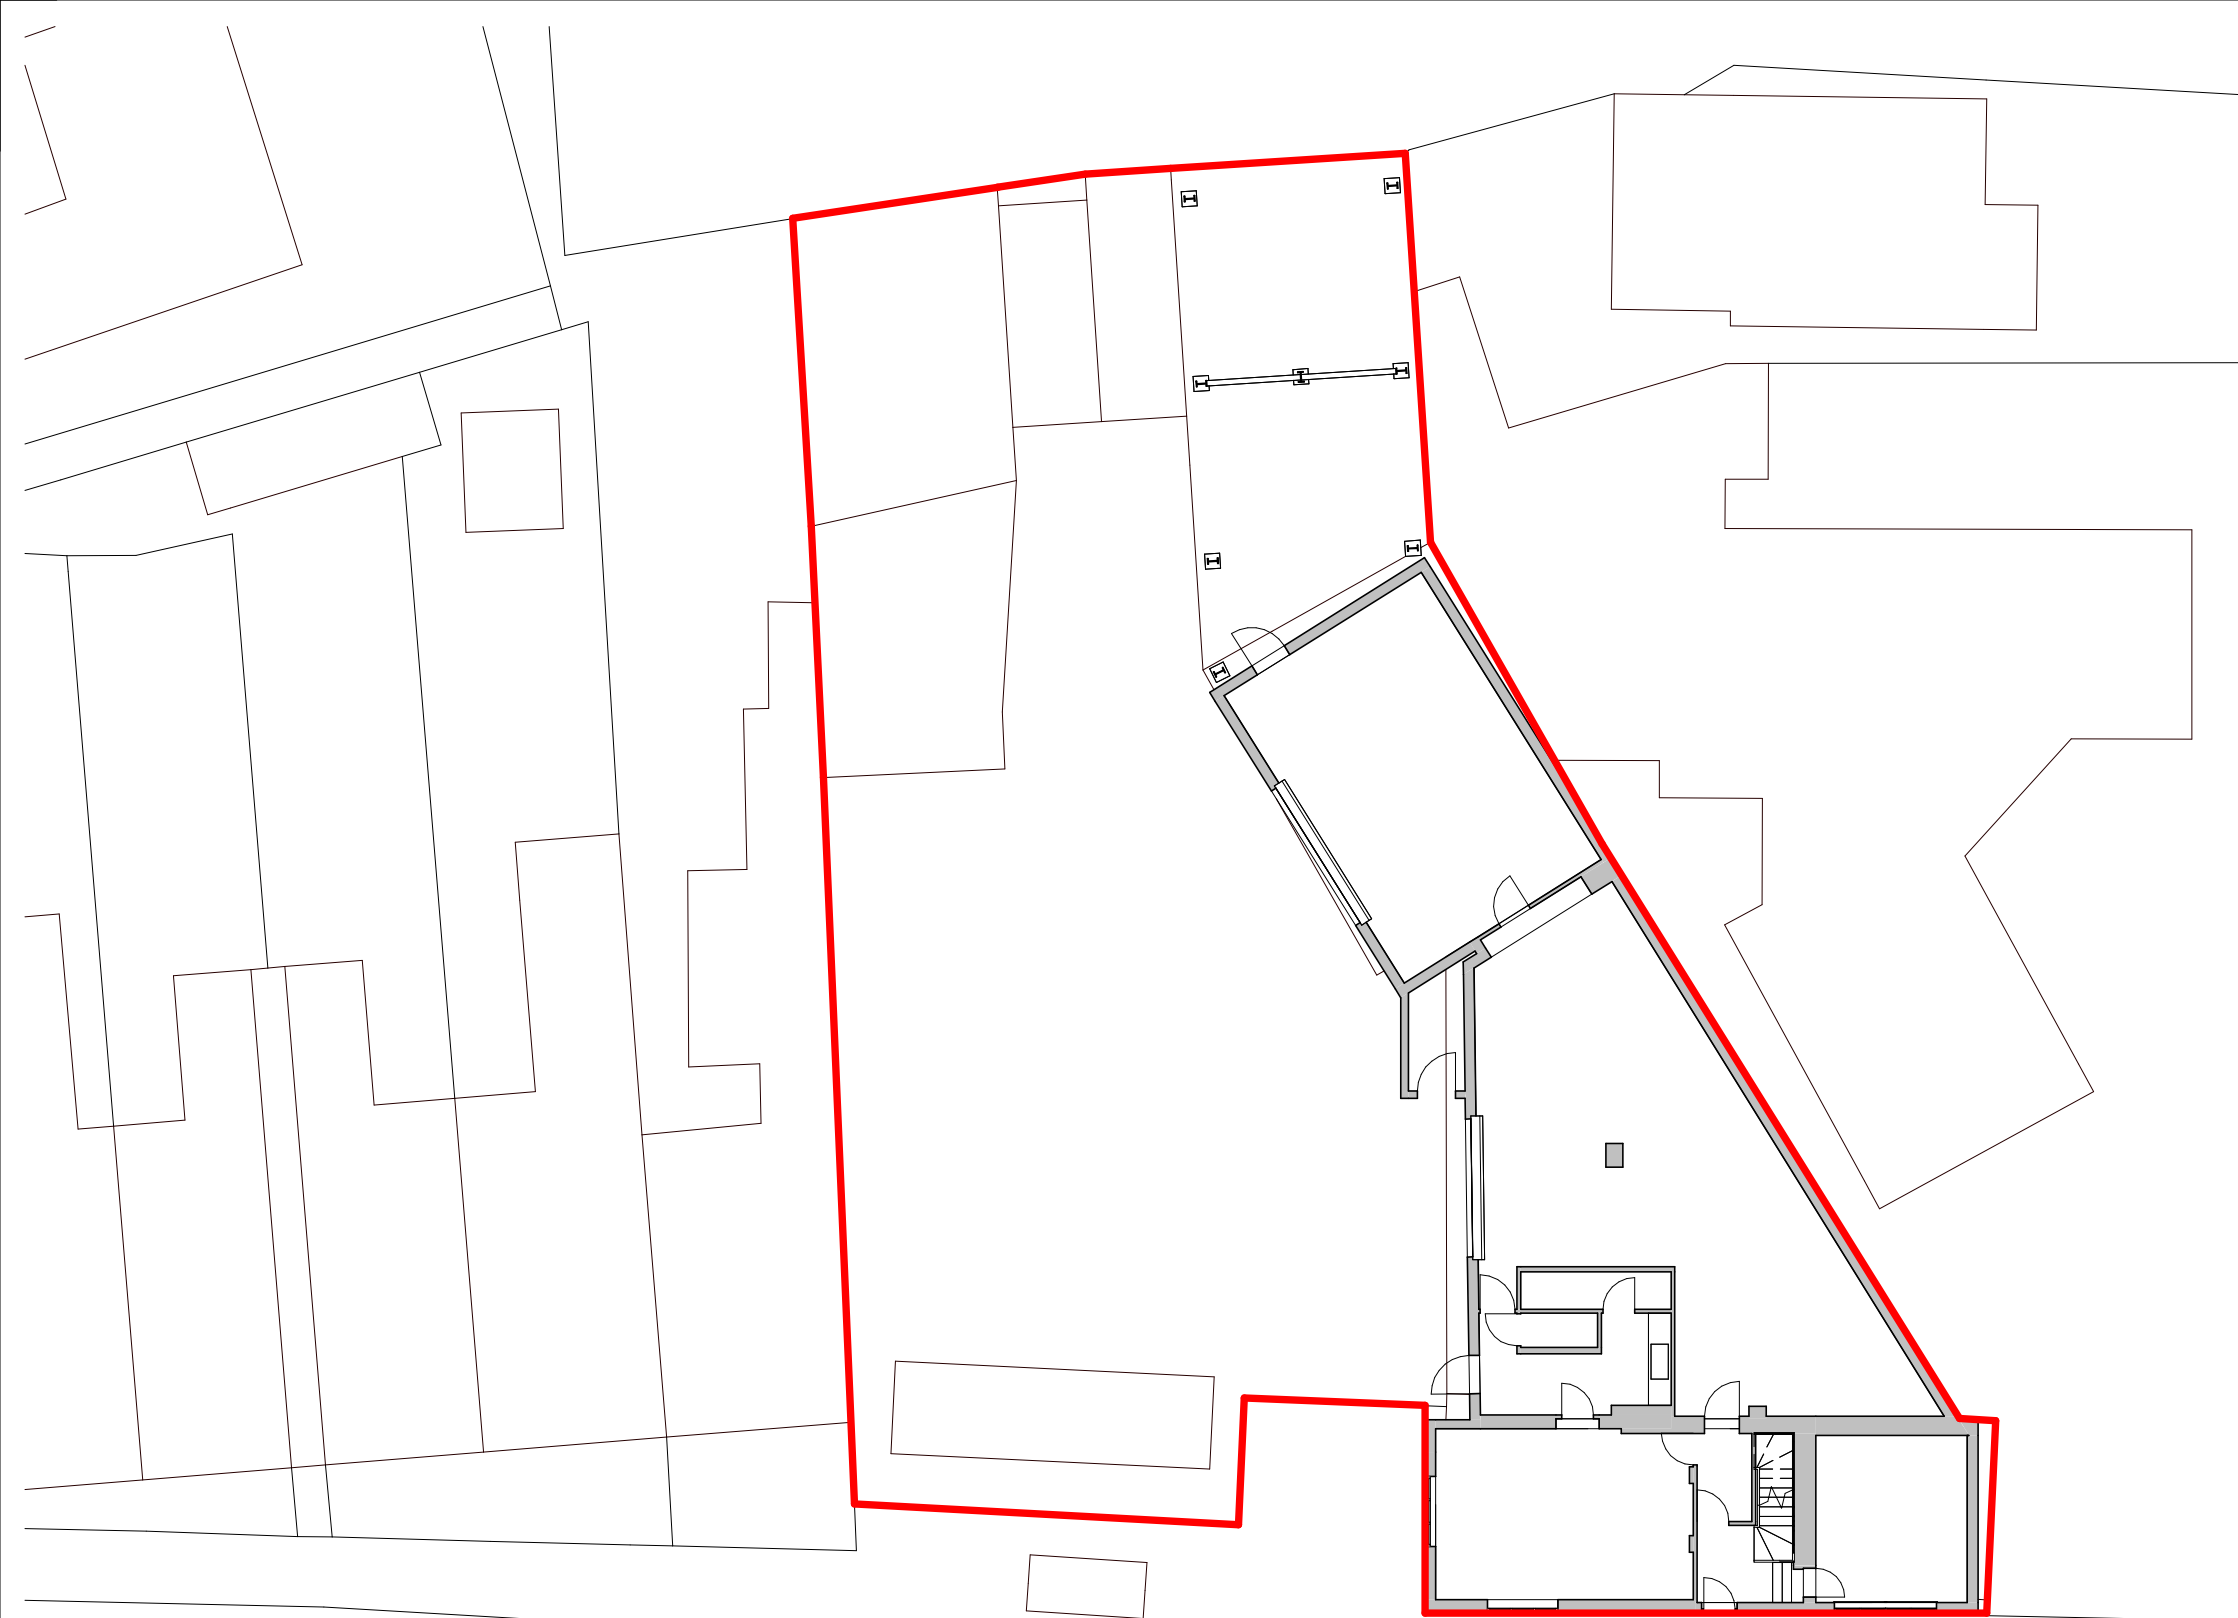

High St

Site Plan - Scale 1:500

 

Client Colmar Construction				HAYWARD architects	
Project Alterations & Extensions High Street, Earl Shilton		Scale As Indicated	Sheet A3	Job No. 24/69	19 Station Road Hinckley Leicestershire LE10 1AW Tel: 01455 635 665 www.haywardarchitects.co.uk
		Date Feb/2026			
Drawing Site & Location Plan		Author MEG	Checked by LJW	Drawing No. 07	
THE COPYRIGHT OF THIS DRAWING IS VESTED IN HAYWARD ARCHITECTS LTD. REPRODUCTION IN ANY FORM, EITHER IN WHOLE OR IN PART IS FORBIDDEN WITHOUT THE PRIOR WRITTEN PERMISSION OF THE COPYRIGHT HOLDER. DO NOT SCALE FROM DRAWING AND ONLY FIGURED DIMENSIONS ARE TO BE USED					
Drawing Status Planning					