


Burbage Parish Council

AGP



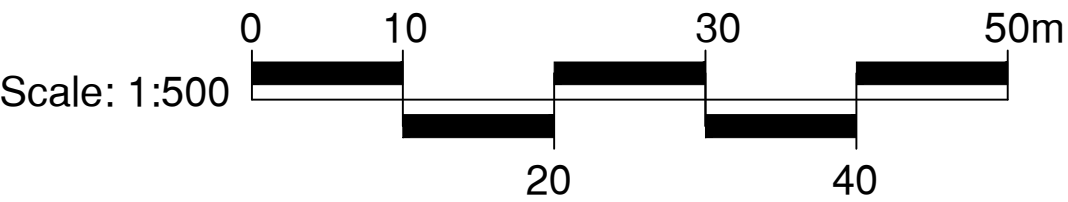

CONSULTANTS
Surfacing Standards LTD
Office: 2, Eppingham House,
Kettlewell Road, Eppingham, LE15 9NY
(01535 400172)

1. DO NOT SCALE FROM DRAWING UNLESS FOR PLANNING PURPOSES ONLY. ALL
DIMENSIONS TO BE CHECKED ON SITE PRIOR TO COMMENCEMENT OF WORKS.
2. THIS DRAWING IS COPYRIGHT TO SURFACING STANDARDS LTD.
3. ALL PERSONNEL SHOULD BE AWARE OF THE HEALTH AND SAFETY PLAN WHICH IS
RETAINED IN THE SITE MANAGERS OFFICE.

- Artificial Turf Playing Area
- Footpaths & Hard Standing Areas
- Crasscrete Car Parking
- 4.5m High Fence Line
- 1.2m High Fence Line
- 4.5m High Acoustic Fence Line
- Knee Rail Fence Line

Notes:
Line markings to accommodate:
1Nr. 11v11 91x55m (white)
1Nr. 9v9 73x46m (blue)
2Nr. 7v7 54.8x37m* (yellow)
4Nr. 5v5 37x25.32m* (red)

*Smaller than recommended size but
acceptable for FA match play



01 PLANNING ISSUE WB 18/03/26

00 PLANNING ISSUE WB 06/12/25

REV DESCRIPTION REV CK DATE



Surfacing Standards Limited
SPORTS PITCH CONSULTANTS



AUTHOR WB

TITLE
Burbage Parish Council
AGP
Proposed Site Plan

PROJECT G-227556 SCALE 1:500 SIZE A1

DRAWING No 03 REVISION 01