


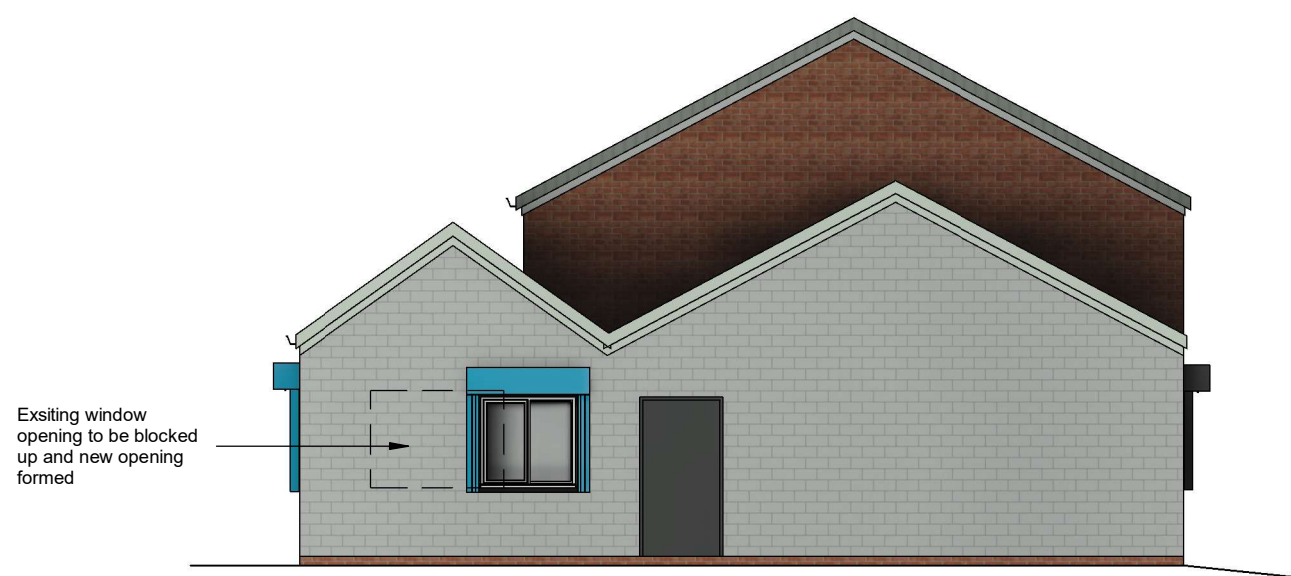


North West elevation




South West elevation




South East elevation

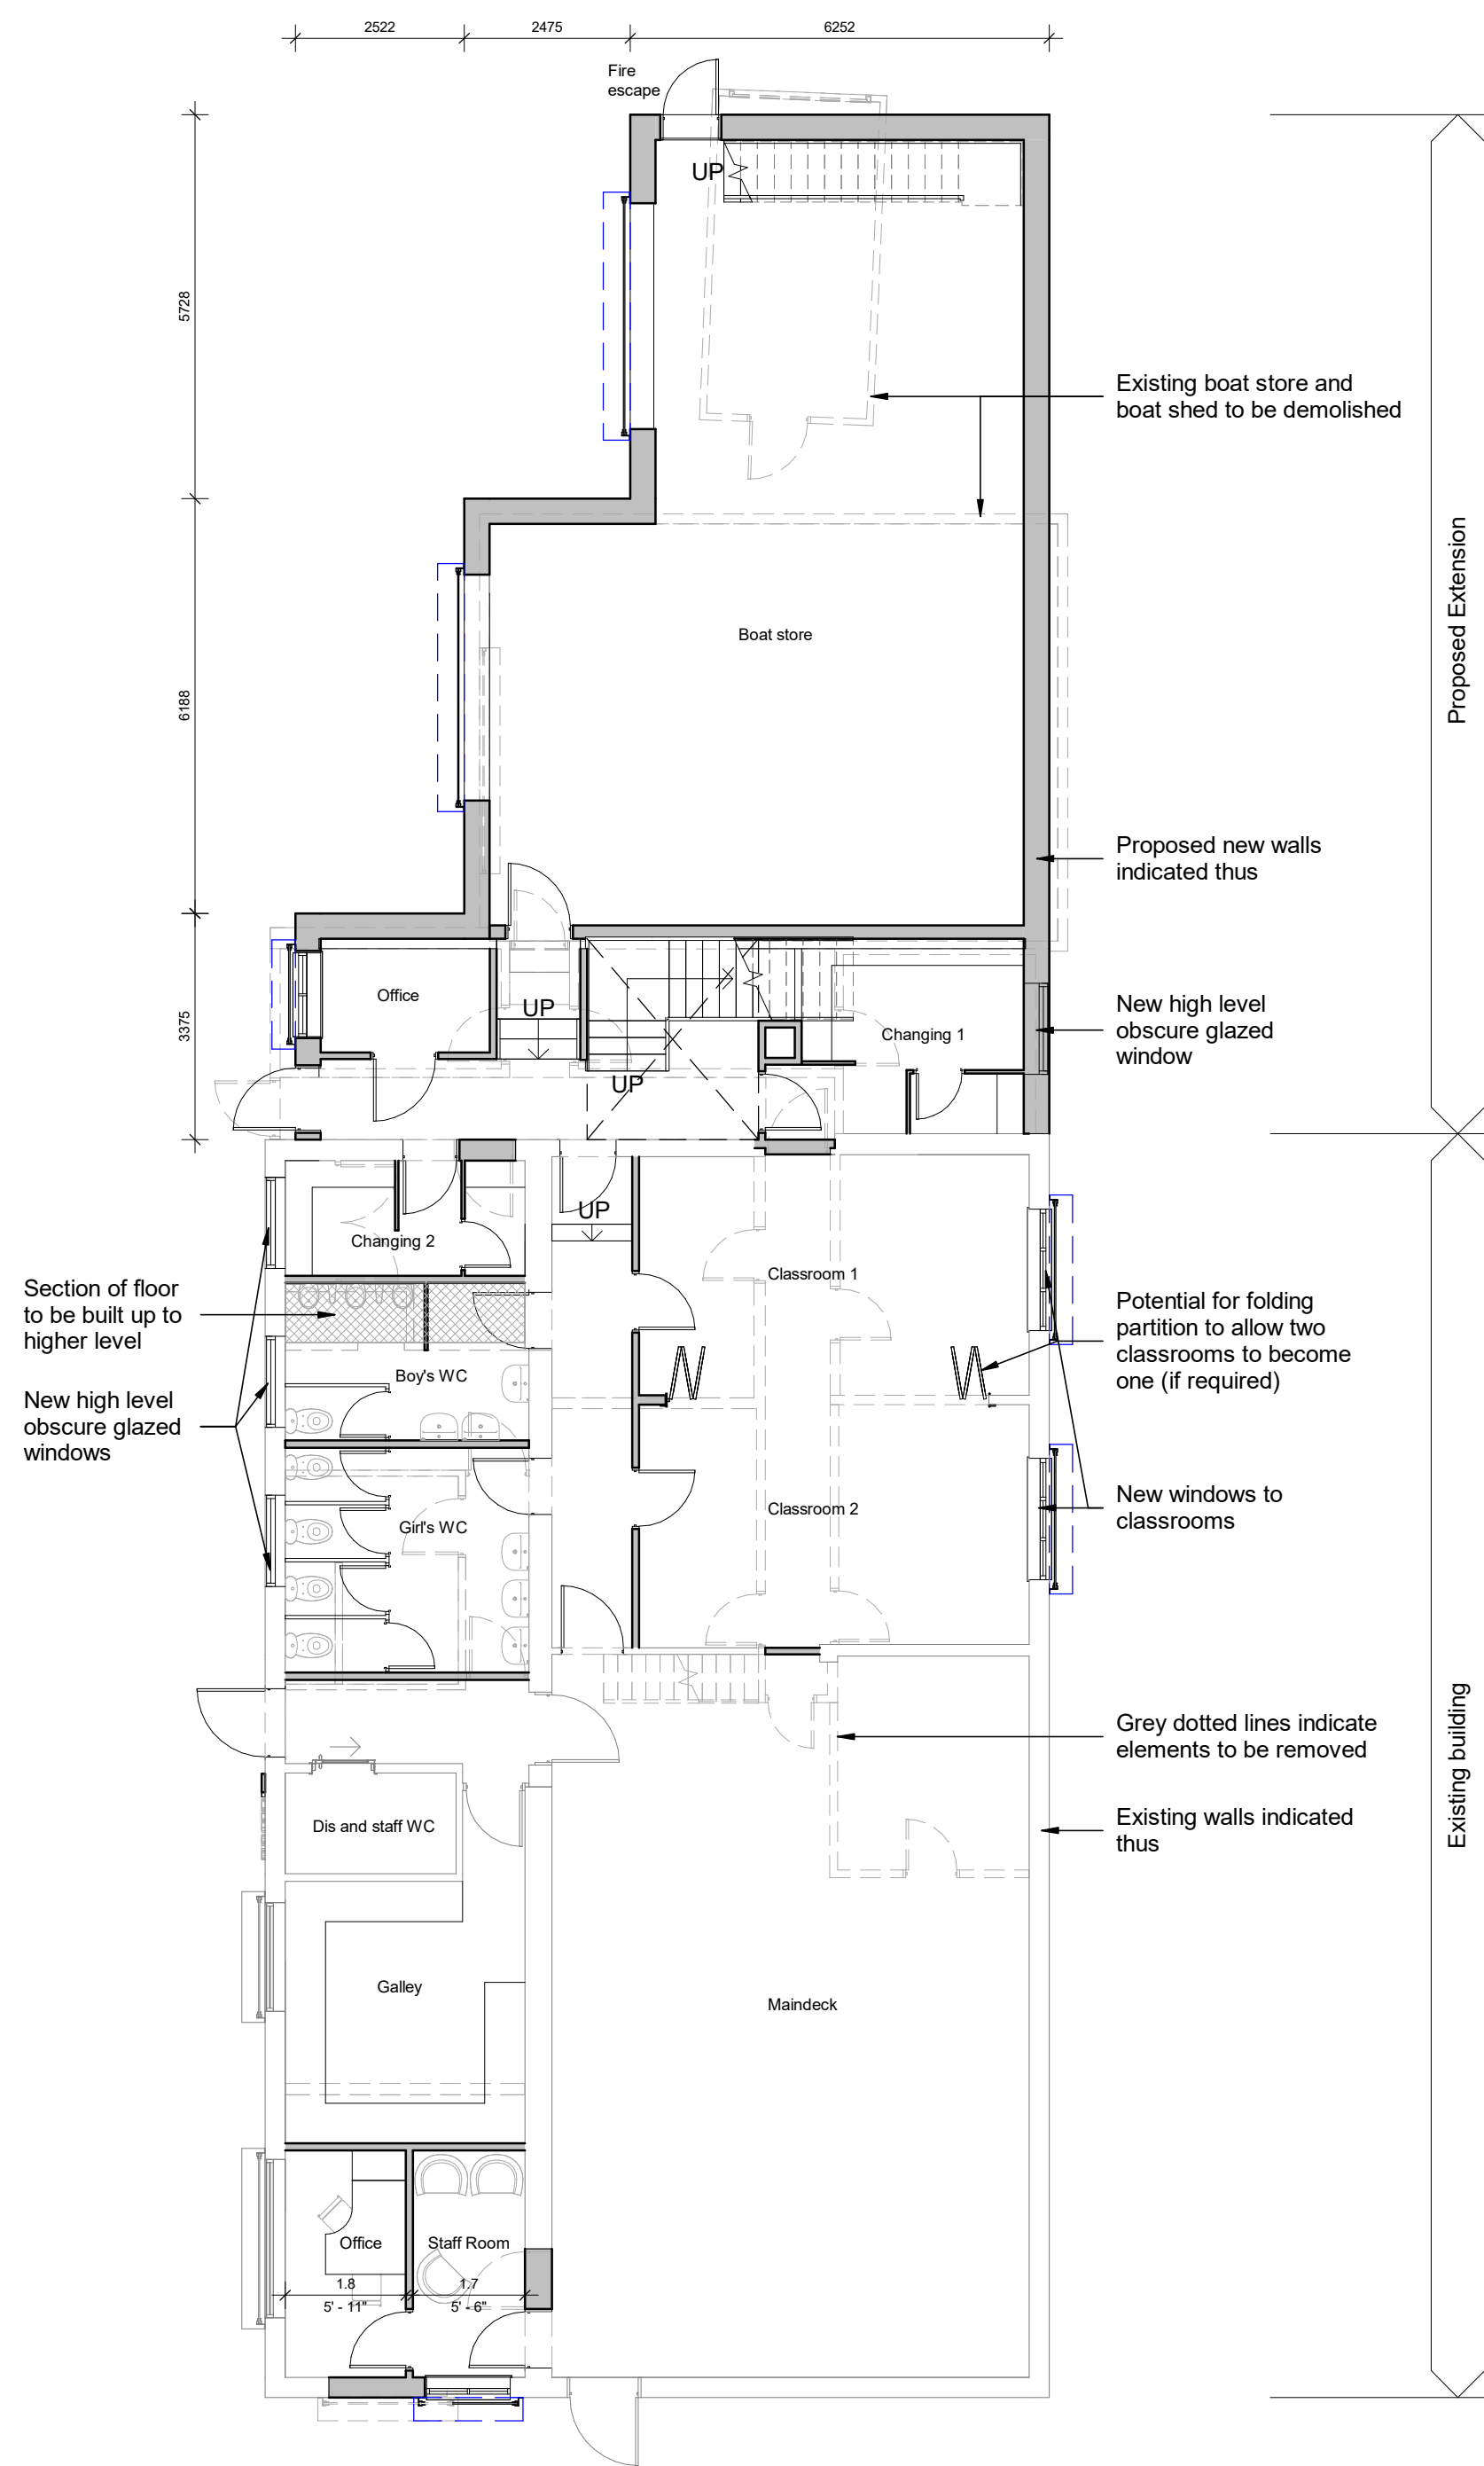

Ground floor plan

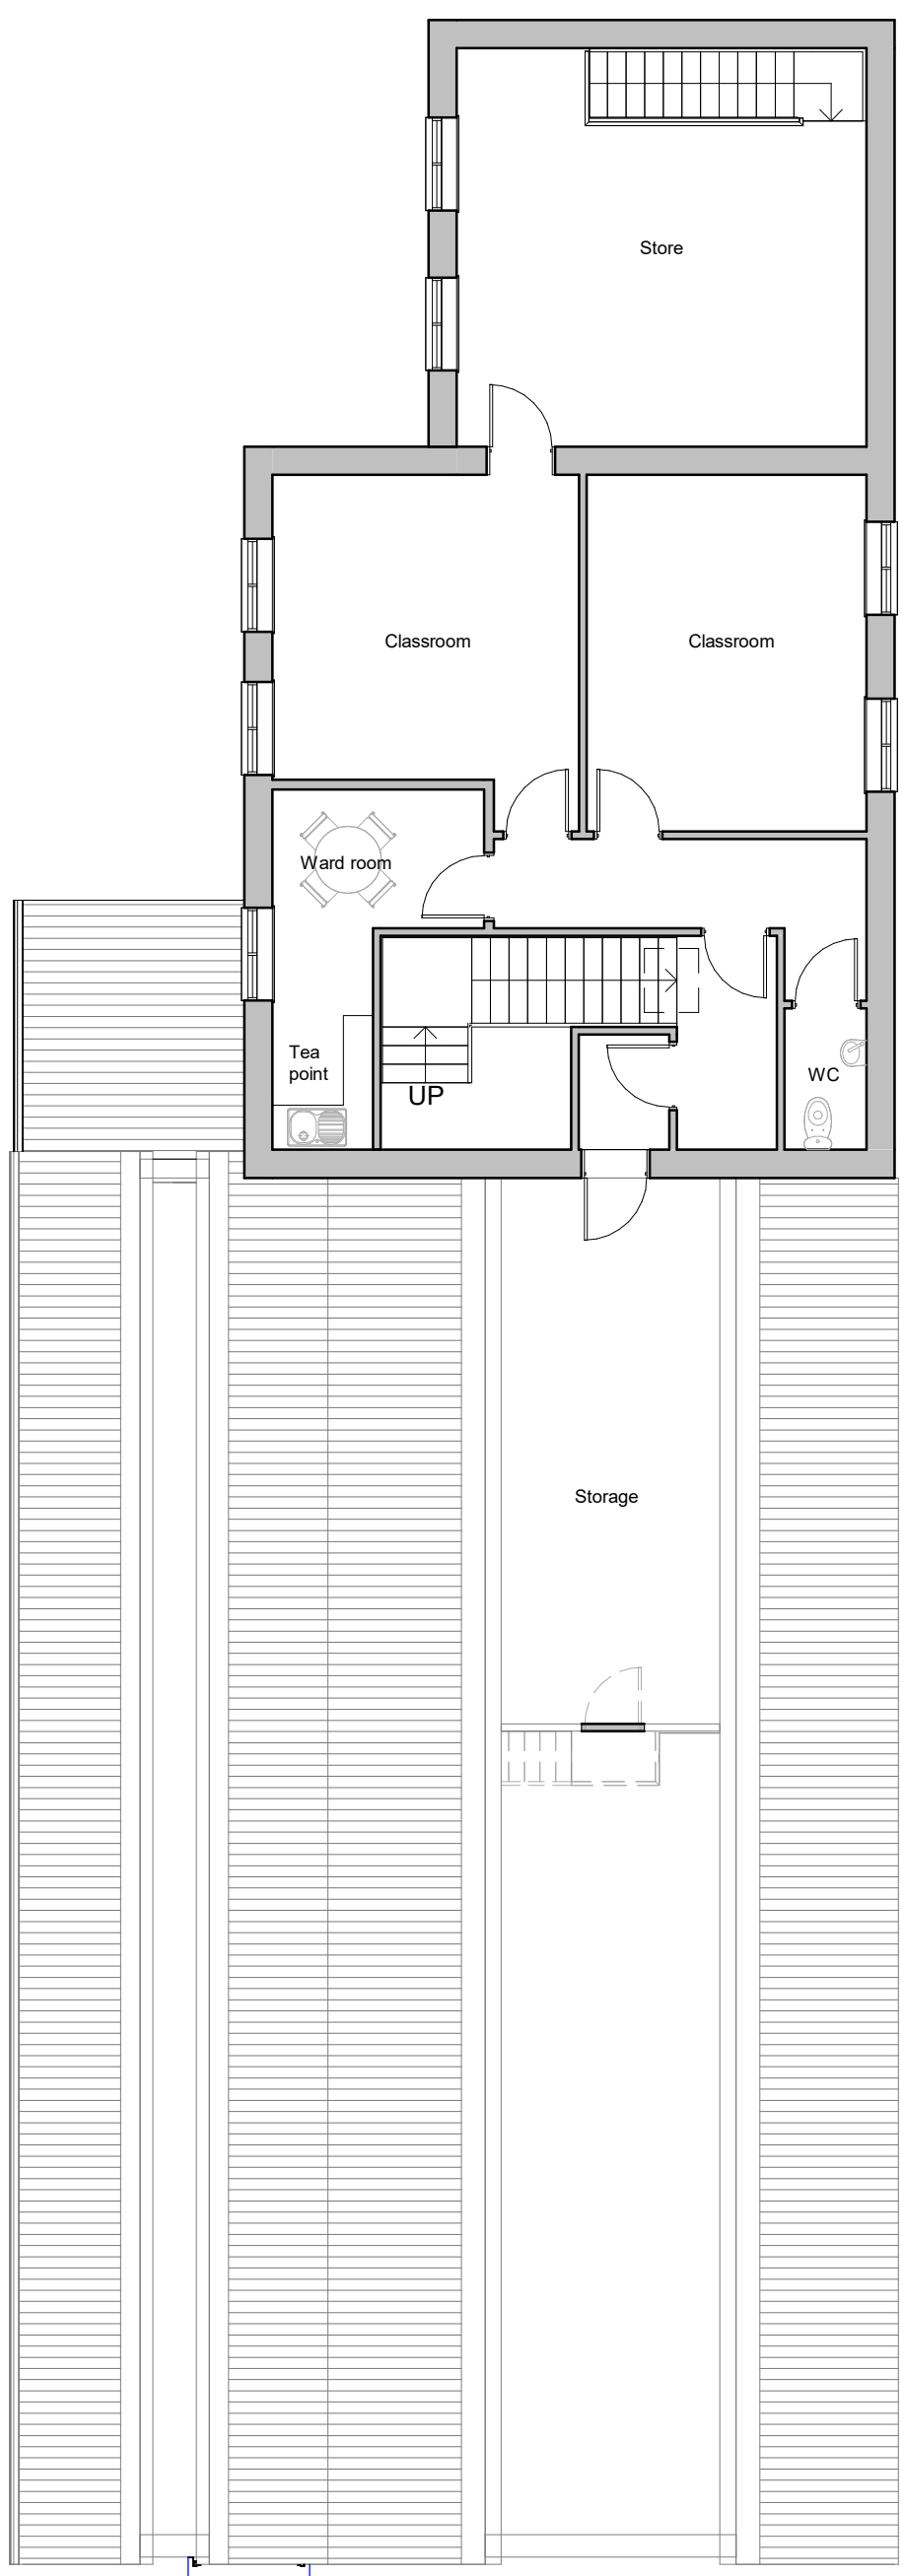

First floor plan

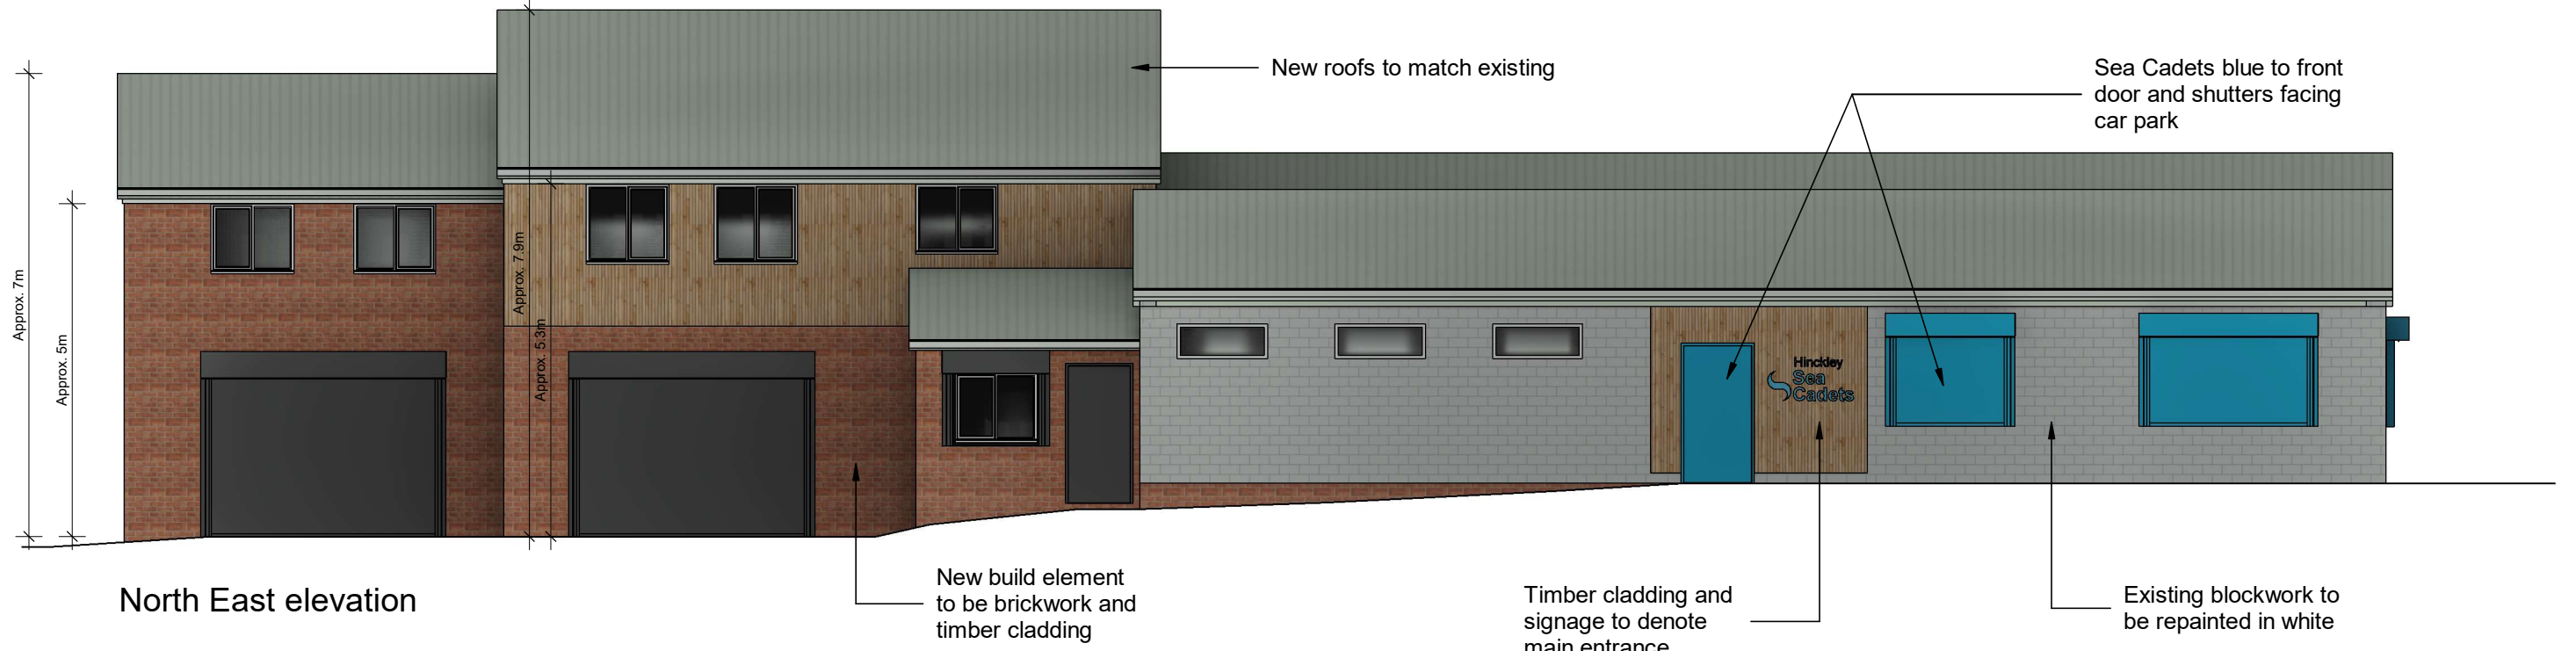

North East elevation



Client Hinckley Sea Cadets			HAYWARD architects 19 Station Road Hinckley Leicestershire LE10 1AW Tel: 01455 635 665 www.haywardarchitects.co.uk		
Project Title Proposed extensions and alterations land off Coventry Road Hinckley					
Drawing Title Proposed extension					
Scale 1:100	Date Jan 2026	Sheet A1	Job No. 25/115		Drawing No. 05c
Author ZLM	Checked by -		Status PLANNING		
THE COPYRIGHT OF THIS DRAWING IS VESTED IN HAYWARD ARCHITECTS LTD. REPRODUCTION IN ANY FORM WITHOUT THE WRITTEN PERMISSION OF HAYWARD ARCHITECTS LTD. IS PROHIBITED. THIS DRAWING IS THE PROPERTY OF HAYWARD ARCHITECTS LTD. AND IS NOT TO BE LOANED, REPRODUCED OR COPIED IN ANY MANNER WITHOUT THE WRITTEN PERMISSION OF HAYWARD ARCHITECTS LTD.					