


GARAGE | Single

Plots: 03, 05, 06, 19, 22, 26,
45, 46, 47, 66, 83, 84, 89, 90


Disclaimer: brp architects ltd. accept no responsibility for work not undertaken fully in accordance with the contents of this drawing and related specifications. This document and its design content is copyright protected ©. It shall be read in conjunction with all other associated project information including models, specifications, schedules and related consultants documents. Do not scale from documents for construction purposes. Dimensions to take precedent over scaling. All scales noted correct at original paper size. All dimensions to be checked on site. Immediately report any discrepancies, errors or omissions on this document to the originator. If in doubt ask.
Source File:
C170-6 23 Layout Sheets 200601.pln

Rev	Date	Drawn	Note
P02	11/5/20	MW	Drawing Status updated to Planning.
P03	27/5/20	MRC	Plots 52 and 53 omitted - garages shown on house type drawing.
P04	25/6/24	SS	Plot numbers amended.

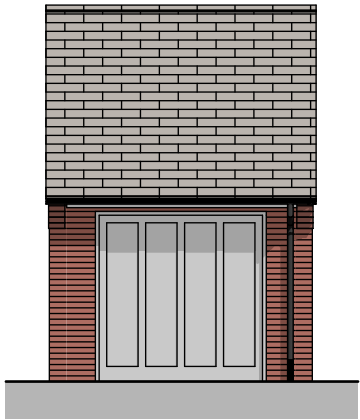


Front Elevation

Scale: 1:100

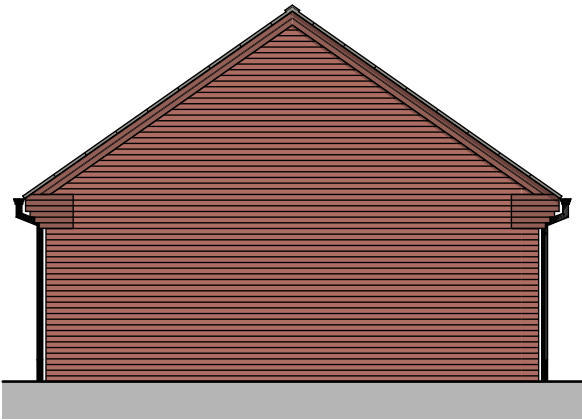


Right Elevation

Scale: 1:100

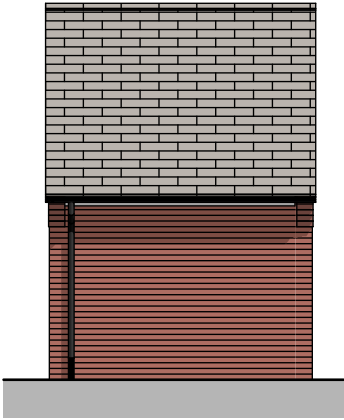

Rear Elevation


Scale: 1:100

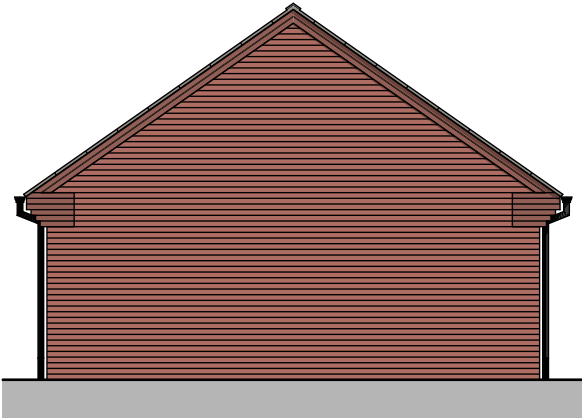

Left Elevation

Scale: 1:100

Scale (m)

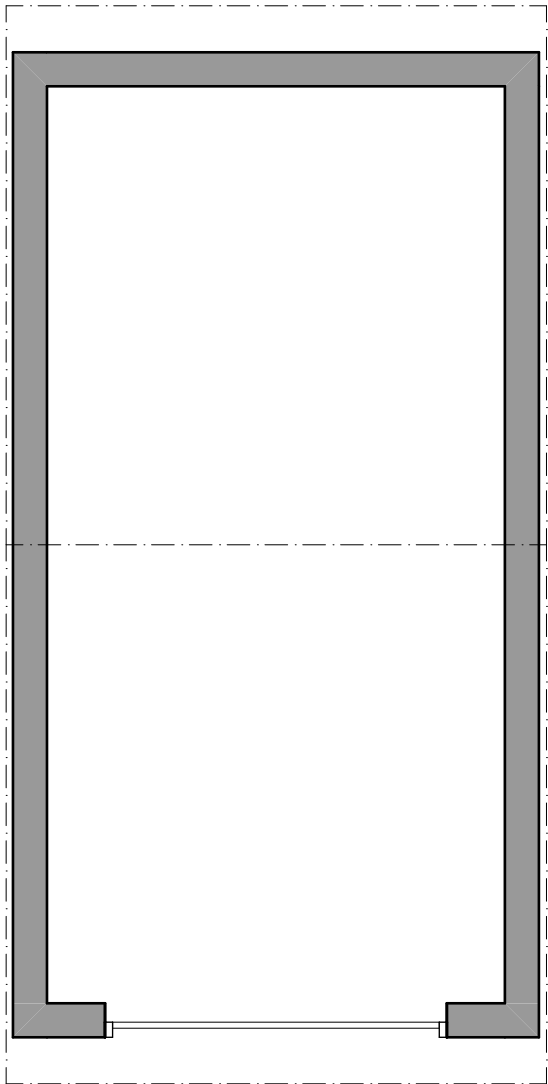

Ground Floor Plan

Scale: 1:50

Scale (m)



Client Cawrey Homes	
Project Title Proposed Development Land off Markfield Road, Ratby	
Drawing Title Garage Single	
Drawing Status Planning	
Scales: 1:100, 1:50	Original Paper Size: A3
Drawn By MRC JSJ	Checked By (if the copy only) Date 17.04.20
Document Reference: C170-BRP-00-XX-DR-A-0280-P04	