


N.B.
TO BE READ IN CONJUNCTION
WITH DRG NO C25/839

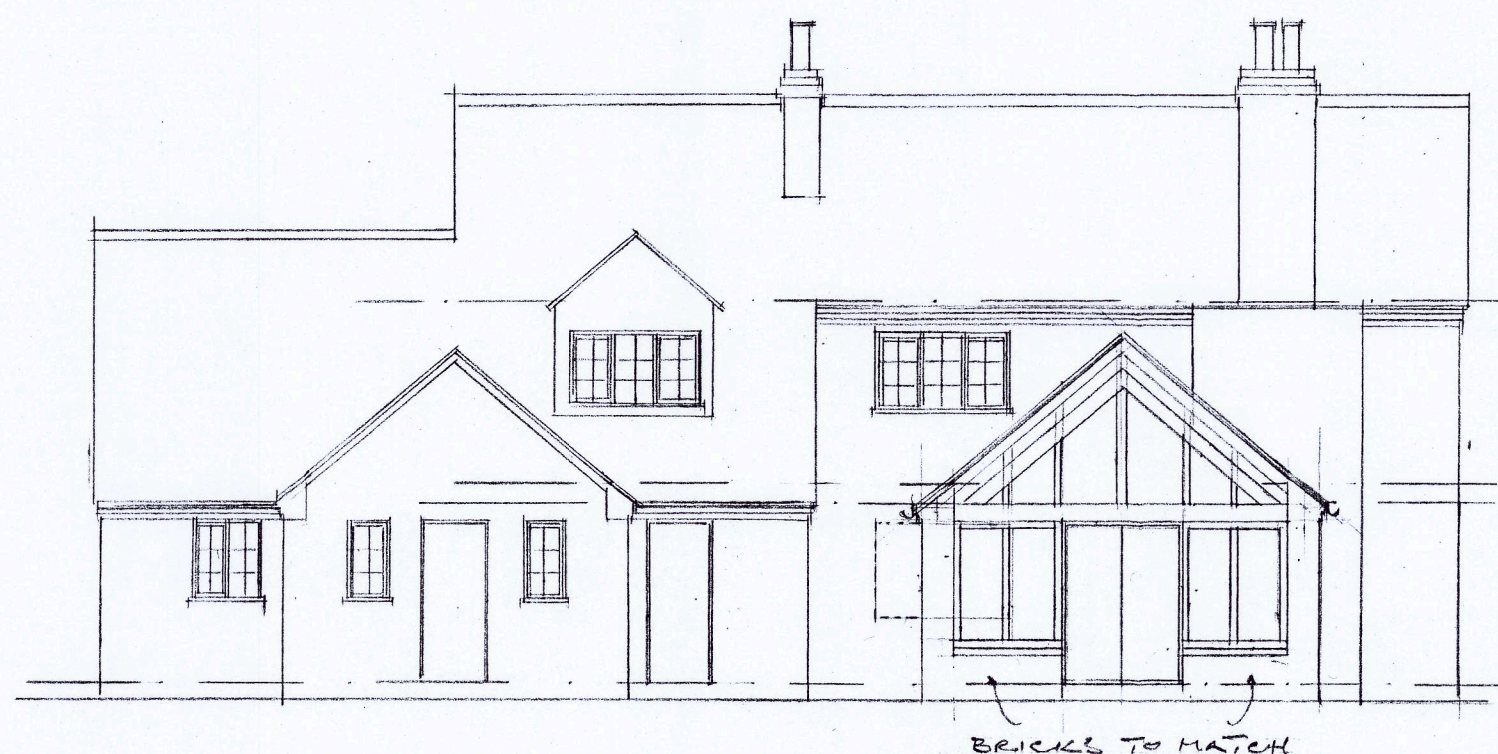

NORTH ELEVATION WHEN ALTERED



WEST ELEVATION WHEN ALTERED




NORTH ELEVATION AS EXISTING



WEST ELEVATION AS EXISTING

SCALE

1:100

 

PROPOSED GARDEN ROOM EXTENSION TO
WYKIN RD., WYKIN, HINCKLEY.

ISSUE NO: 1/2

OGDEN & SON
CHARLOTTE BRAME HOUSE
35, CASTLE ST., HINCKLEY.
TEL NO: 01455 634149

DRG NO: C25/840