


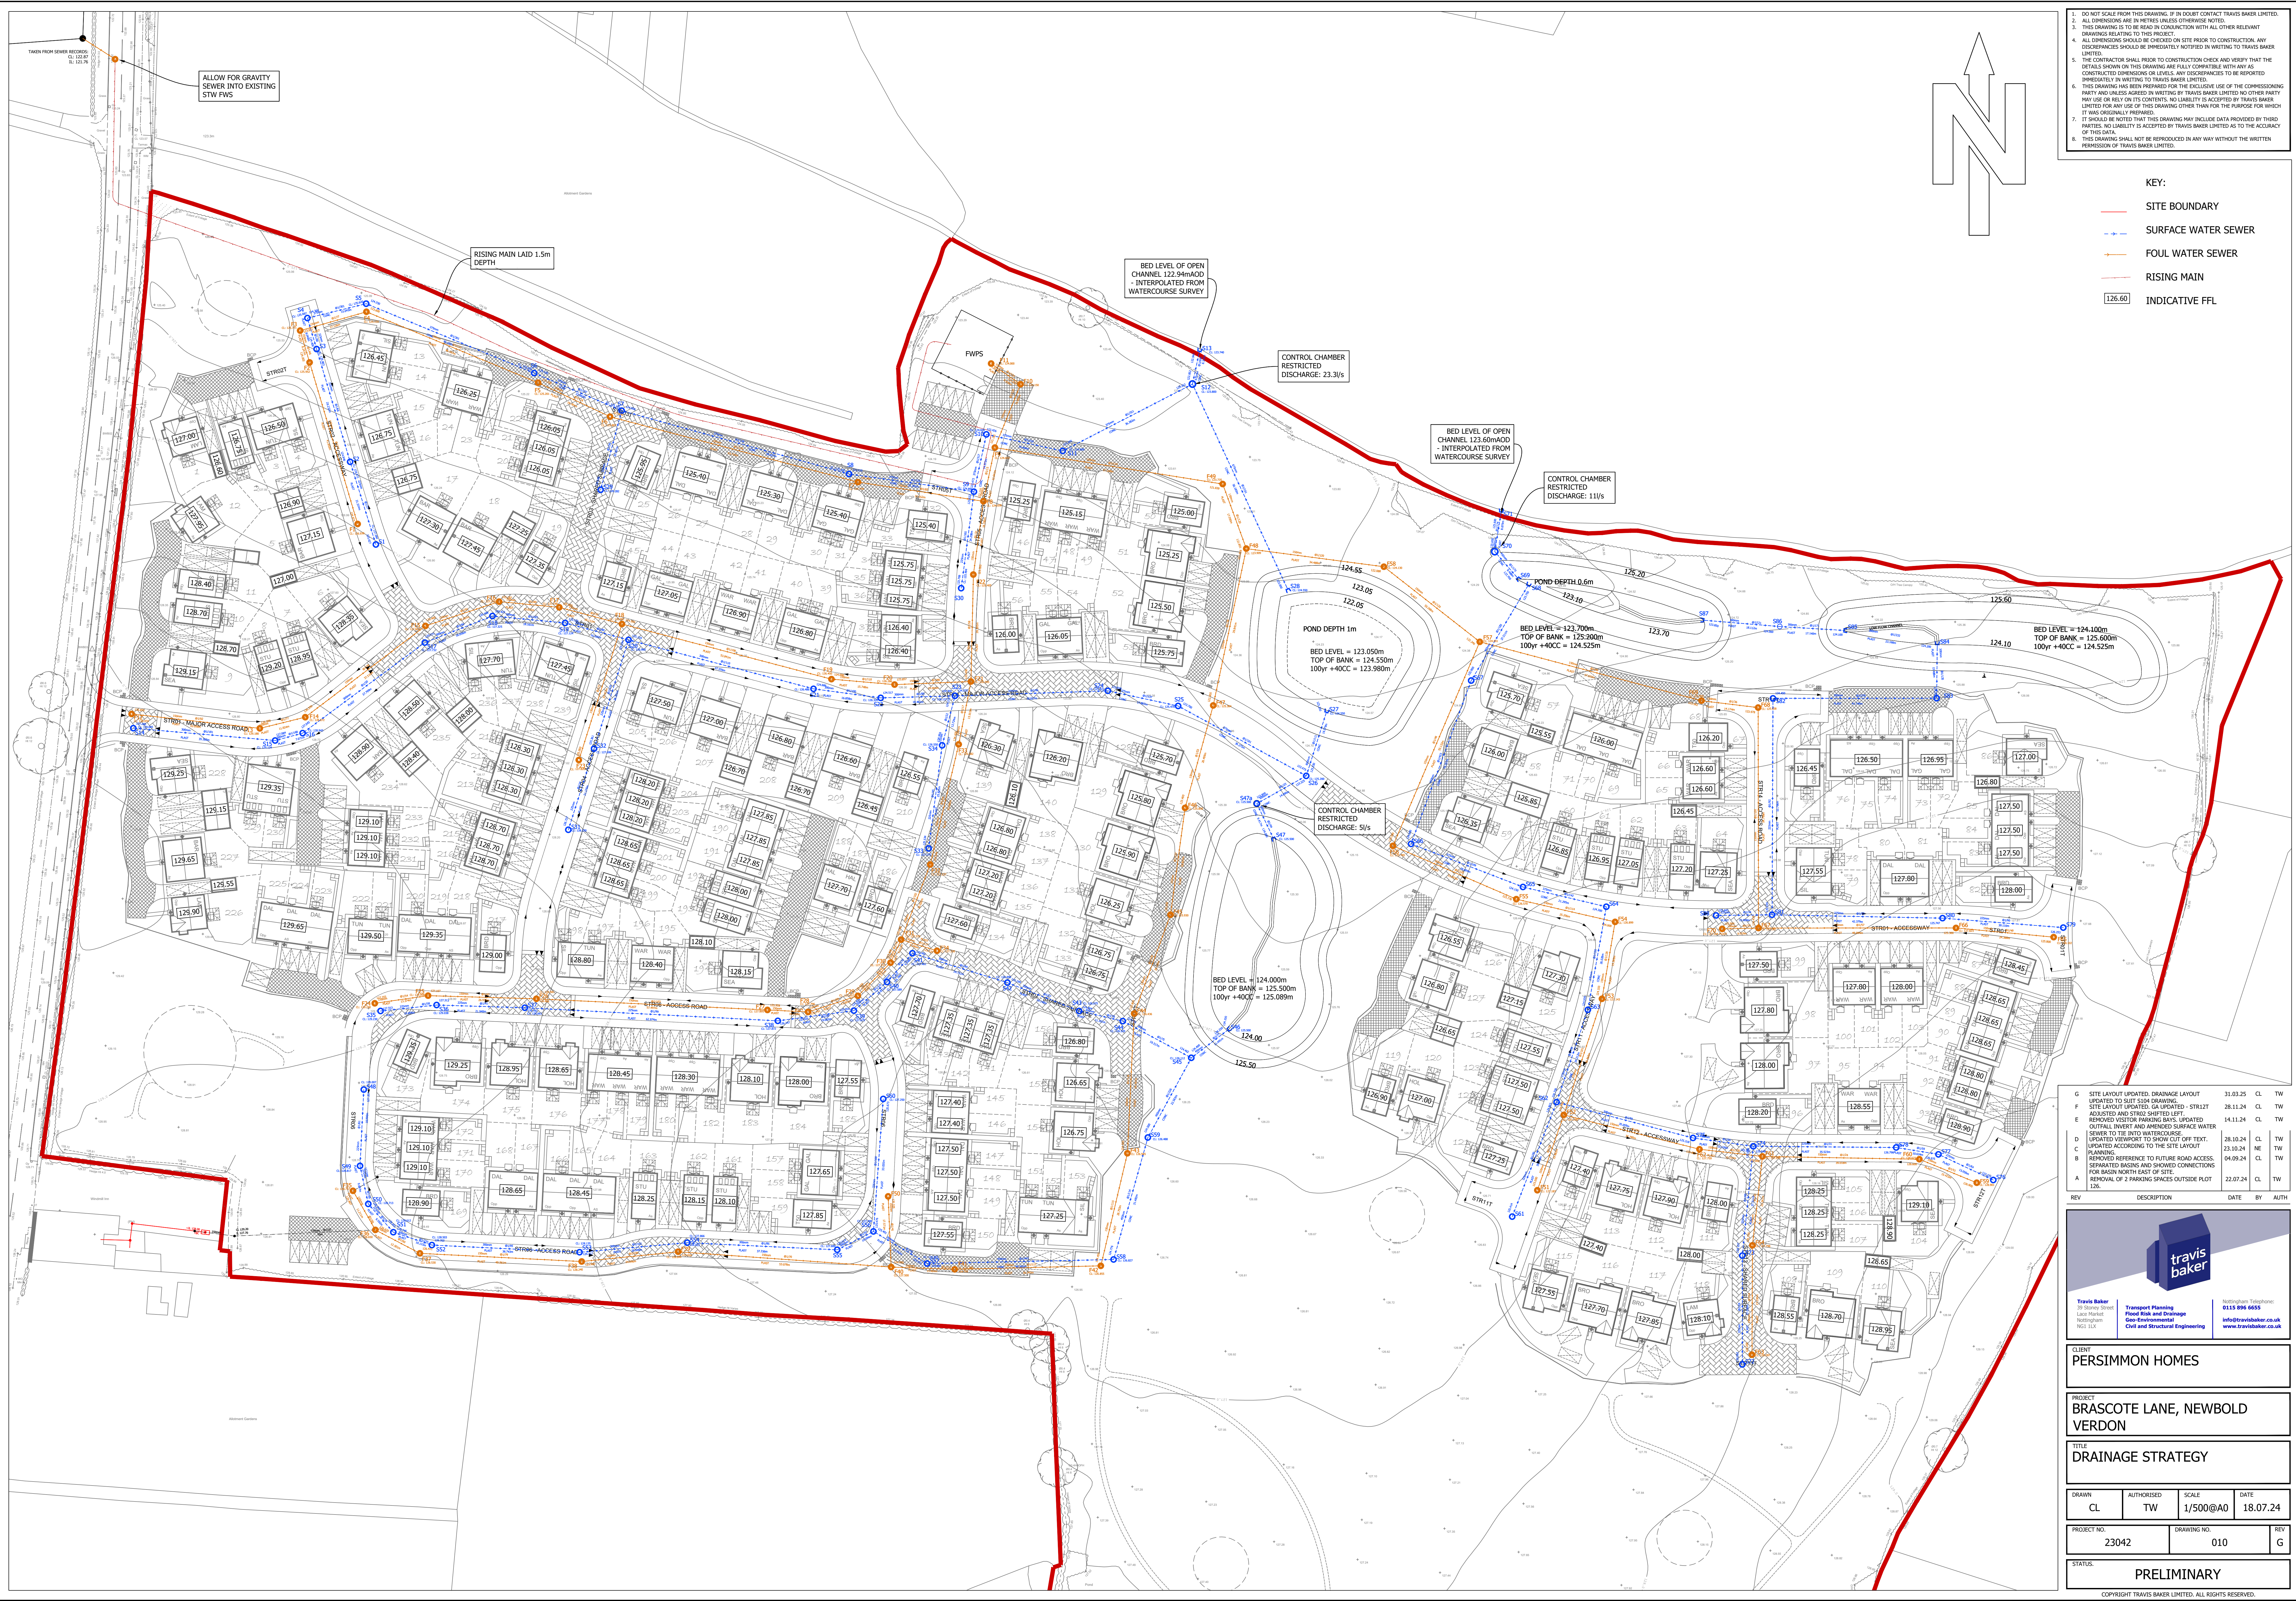

- 1. DO NOT SCALE FROM THIS DRAWING. IF IN DOUBT CONTACT TRAVIS BAKER LIMITED.
- 2. ALL DIMENSIONS ARE IN METRES UNLESS OTHERWISE NOTED.
- 3. THIS DRAWING IS TO BE READ IN CONJUNCTION WITH ALL OTHER RELEVANT DRAWINGS RELATING TO THIS PROJECT.
- 4. ALL DIMENSIONS SHOULD BE CHECKED ON SITE PRIOR TO CONSTRUCTION. ANY DISCREPANCIES SHOULD BE IMMEDIATELY NOTIFIED IN WRITING TO TRAVIS BAKER LIMITED.
- 5. THE CONTRACTOR SHALL PRIOR TO CONSTRUCTION CHECK AND VERIFY THAT THE DETAILS SHOWN ON THIS DRAWING ARE FULLY COMPATIBLE WITH ANY AS CONSTRUCTED DIMENSIONS OR LEVELS. ANY DISCREPANCIES TO BE REPORTED IMMEDIATELY IN WRITING TO TRAVIS BAKER LIMITED.
- 6. THIS DRAWING HAS BEEN PREPARED FOR THE EXCLUSIVE USE OF THE COMMISSIONING PARTY AND UNLESS AGREED IN WRITING BY TRAVIS BAKER LIMITED NO OTHER PARTY MAY USE OR RELY ON ITS CONTENTS. NO LIABILITY IS ACCEPTED BY TRAVIS BAKER LIMITED FOR ANY USE OF THIS DRAWING OTHER THAN FOR THE PURPOSE FOR WHICH IT WAS ORIGINALLY PREPARED.
- 7. IT SHOULD BE NOTED THAT THIS DRAWING MAY INCLUDE DATA PROVIDED BY THIRD PARTIES. NO LIABILITY IS ACCEPTED BY TRAVIS BAKER LIMITED AS TO THE ACCURACY OF THIS DATA.
- 8. THIS DRAWING SHALL NOT BE REPRODUCED IN ANY WAY WITHOUT THE WRITTEN PERMISSION OF TRAVIS BAKER LIMITED.

- KEY:
- SITE BOUNDARY
 - SURFACE WATER SEWER
 - FOUL WATER SEWER
 - RISING MAIN
 - INDICATIVE FFL

G	SITE LAYOUT UPDATED: DRAINAGE LAYOUT	31.03.25	CL	TW
F	UPDATED TO SUIT SIDE DRAWING.			
F	SITE LAYOUT UPDATED: GA LOCATED - STREET ADJUSTED AND STRO2 SHIFTED LEFT.	28.11.24	CL	TW
E	REMOVED VISITOR PARKING BAYS. UPDATED OUTFALL INVERT AND AMENDED SURFACE WATER SEWER TO THE INTO WATERCOURSE.	14.11.24	CL	TW
D	UPDATED VIEWPORT TO SHOW CUT OFF TEXT.	28.10.24	CL	TW
C	PLANNING	23.10.24	HE	TW
B	REMOVED REFERENCE TO FUTURE ROAD ACCESS. SEPARATED BASINS AND SHOWED CONNECTIONS FOR BASIN NORTH EAST OF SITE.	04.09.24	CL	TW
A	REMOVAL OF 2 PARKING SPACES OUTSIDE PLOT 126.	22.07.24	CL	TW

REV	DESCRIPTION	DATE	BY	AUTH
-----	-------------	------	----	------



Travis Baker
18 Stoney Street
Leamington
Nott. LE19 1JX

Transport Planning
Road Risk and Drainage
Geo-Environmental
Civil and Structural Engineering

Nottingham Telephone:
0115 956 6655
info@travisbaker.co.uk
www.travisbaker.co.uk

CLIENT PERSIMMON HOMES			
PROJECT BRASCOTE LANE, NEWBOLD VERDON			
TITLE DRAINAGE STRATEGY			
DRAWN CL	AUTHORISED TW	SCALE 1/500@A0	DATE 18.07.24
PROJECT NO. 23042	DRAWING NO. 010	REV G	
STATUS PRELIMINARY			

COPYRIGHT TRAVIS BAKER LIMITED. ALL RIGHTS RESERVED.