


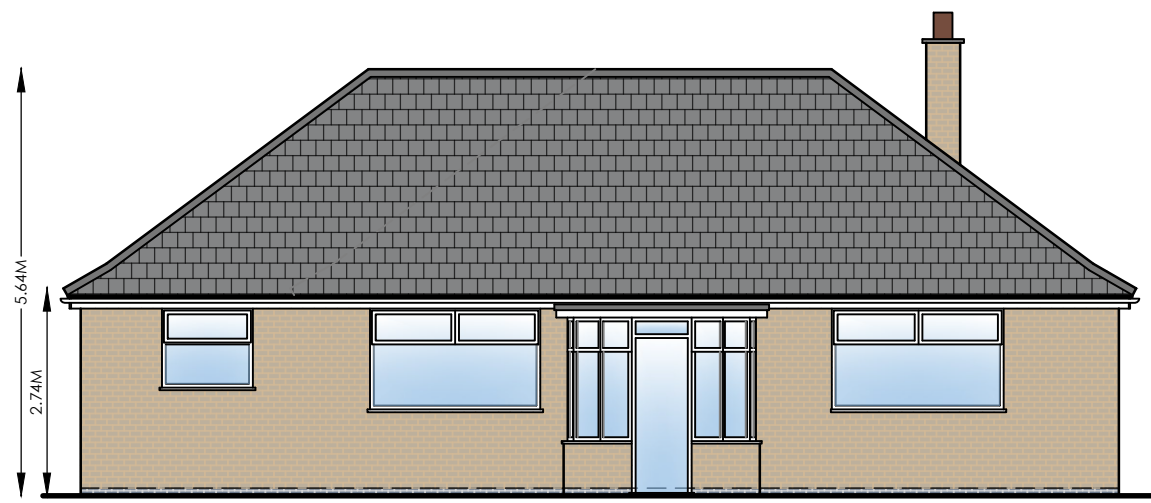


PROPOSED/UNDER CONSTRUCTION FRONT ELEVATION 1:100




PROPOSED/UNDER CONSTRUCTION SIDE ELEVATION 1:100




PROPOSED/UNDER CONSTRUCTION REAR ELEVATION 1:100

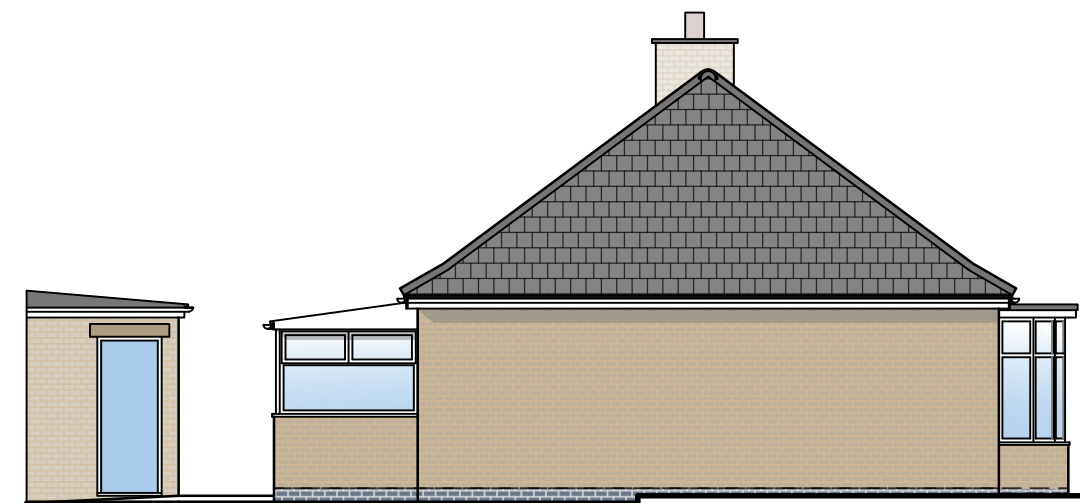

PROPOSED/UNDER CONSTRUCTION SIDE ELEVATION 1:100

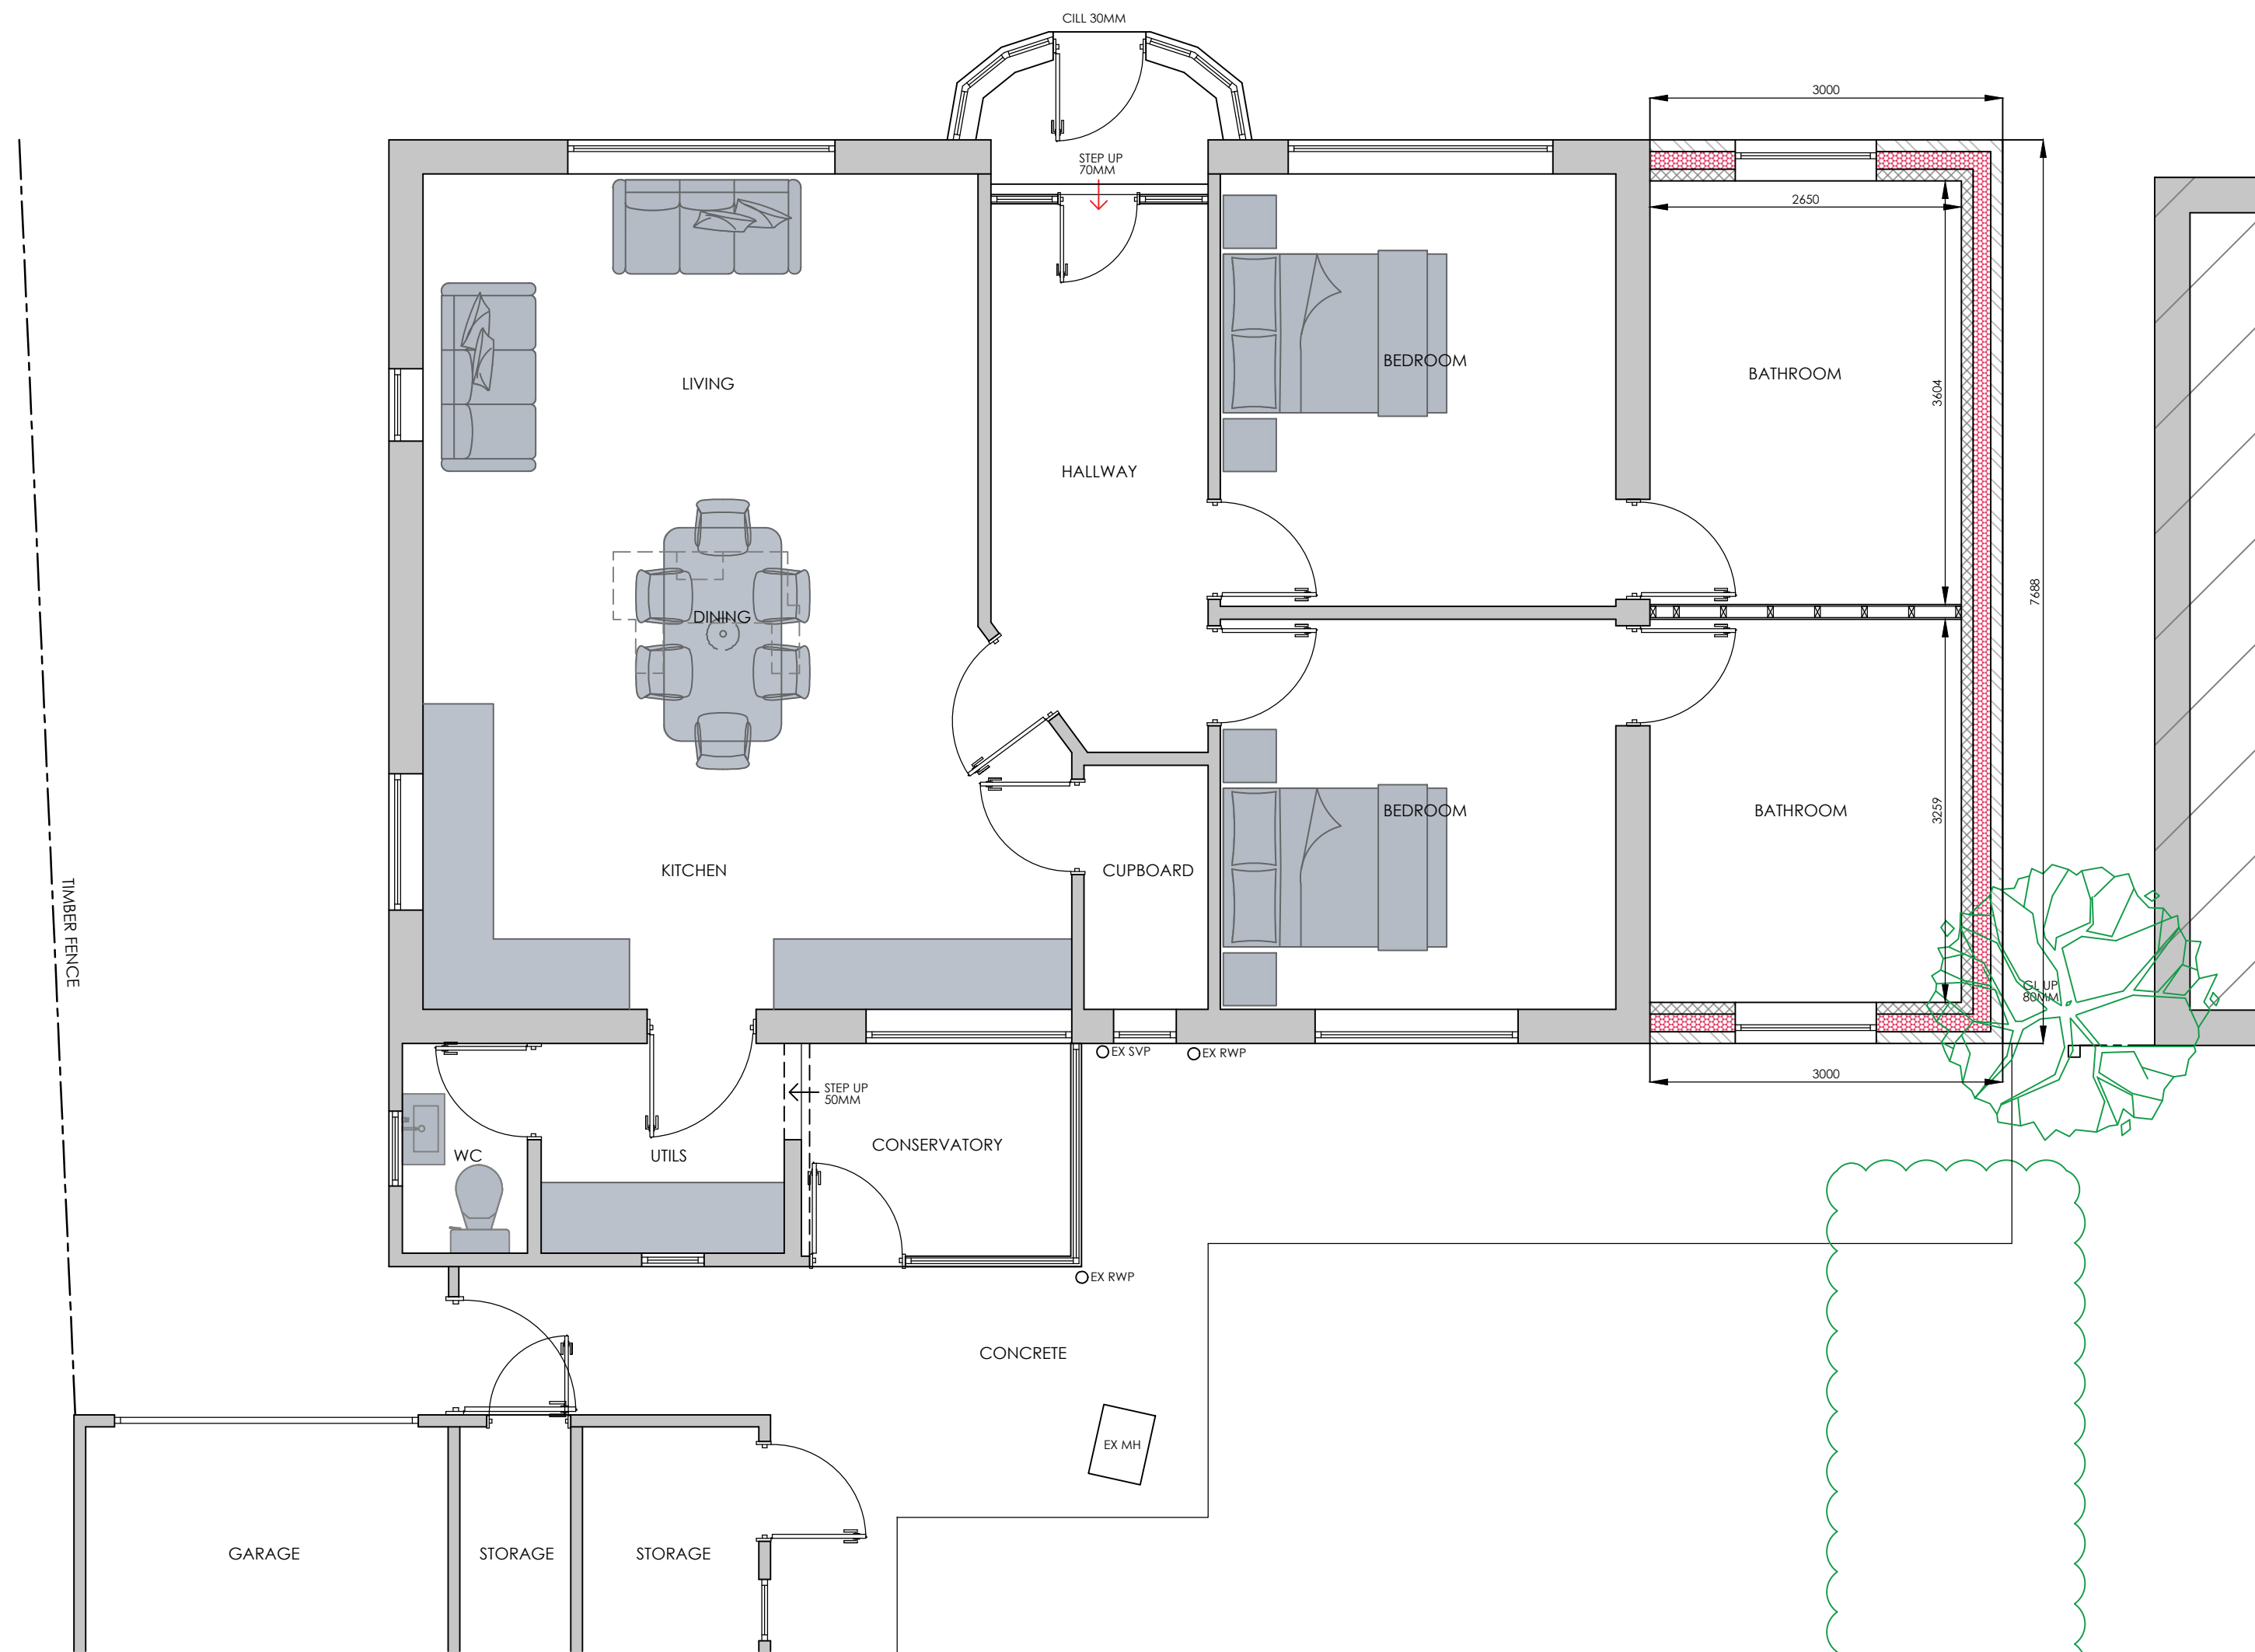

PROPOSED/UNDER CONSTRUCTION GROUND FLOOR PLAN 1:50

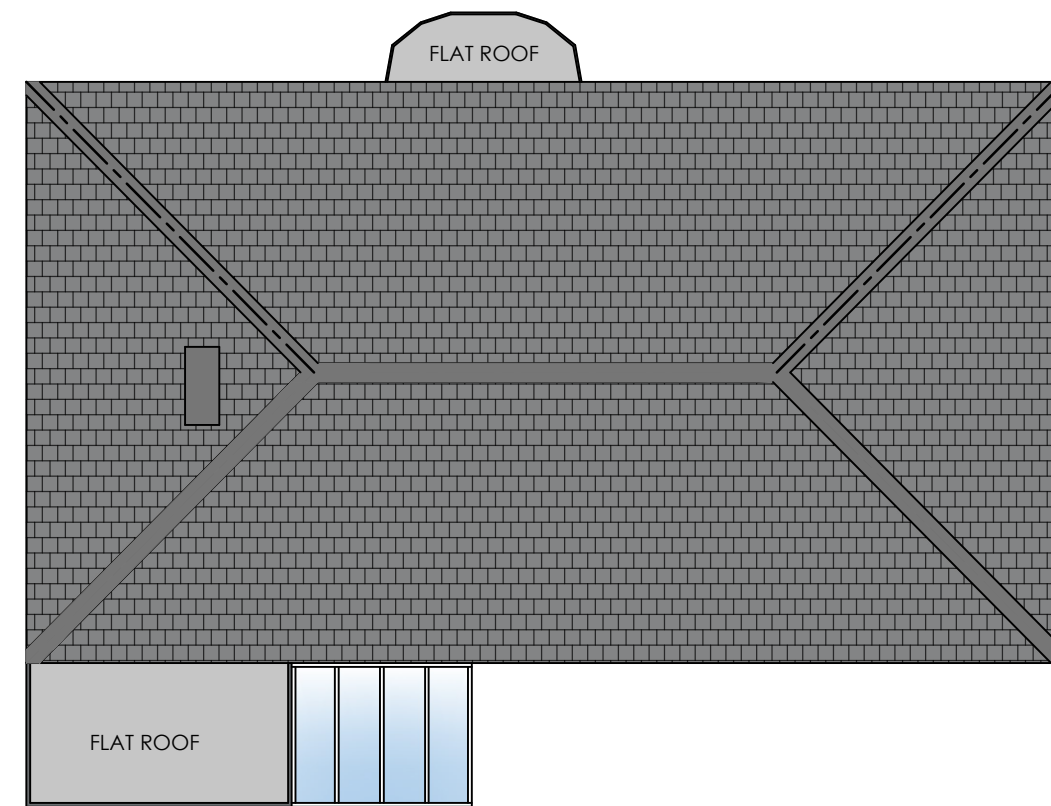

PROPOSED/UNDER CONSTRUCTION ROOF PLAN 1:100

1M 2M 3M 4M 5M 6M 7M 8M 9M	
1M 2M 3M 4M	
REVISION : REV A - PLANNING SUBMISSION - 15/05/23 REV B- PLANNING SUBMISSION - 14/08/23	
DRAWING : PROPOSED FLOORS PLANS & ELEVATIONS	
DATE : APR 23	PROJECT : PROPOSED SINGLE STOREY SIDE EXTENSION
SCALE @ A1 : VARIES	CLIENT : MR ANSH PATEL
DRAWING No. 23-34.2	SITE ADDRESS : 31 STANTON LANE MARKFIELD LE67 9QA
ALL DRAWINGS TO BE CHECKED ON SITE PRIOR TO COMMENCEMENT. PLANS TO BE USED FOR PLANNING PURPOSES ONLY. ANY DEVIATIONS FROM PLANS OR STRUCTURAL ALTERATIONS ARE TO BE NOTED IMMEDIATELY AND WILL BE CHARGED AT THE CLIENT'S RISK. ANY BUILDING WORKS TO BE COMPLETED BEFORE ANY NECESSARY LOCAL AUTHORITY APPROVALS HAVE BEEN OBTAINED AND AT CLIENT'S OWN RISK. THE DRAWING REMAINS THE COPYRIGHT OF THE ART OF BUILDING LTD AND MUST NOT BE DUPLICATED OR REPRODUCED WITHOUT THEIR CONSENT. THE DRAWING REMAINS THE PROPERTY OF THE ART OF BUILDING LTD AND MUST NOT BE LOANED, REPRODUCED, COPIED, OR IN ANY MANNER BE USED FOR ANY OTHER PURPOSE. ANY REVISED DRAWINGS OR ADDITIONAL STRUCTURAL DESIGN REQUESTED AFTER AGREED DESIGN OR LOCAL AUTHORITY APPROVALS HAVE BEEN OBTAINED WILL BEAN ADDITIONAL COST TO THE CLIENT.	
DRAWING SIGNED AND APPROVED BY: PRINT NAME : SIGNATURE : DATE :	
THE ART OF BUILDING architecture DESIGN CREATE INSPIRE t: +44 (0)1509 891105 e: info@theartofbuilding.co.uk w: theartofbuilding.co.uk 45, maplewell road woodhouse eaves leicestershire, le12 8rg	