



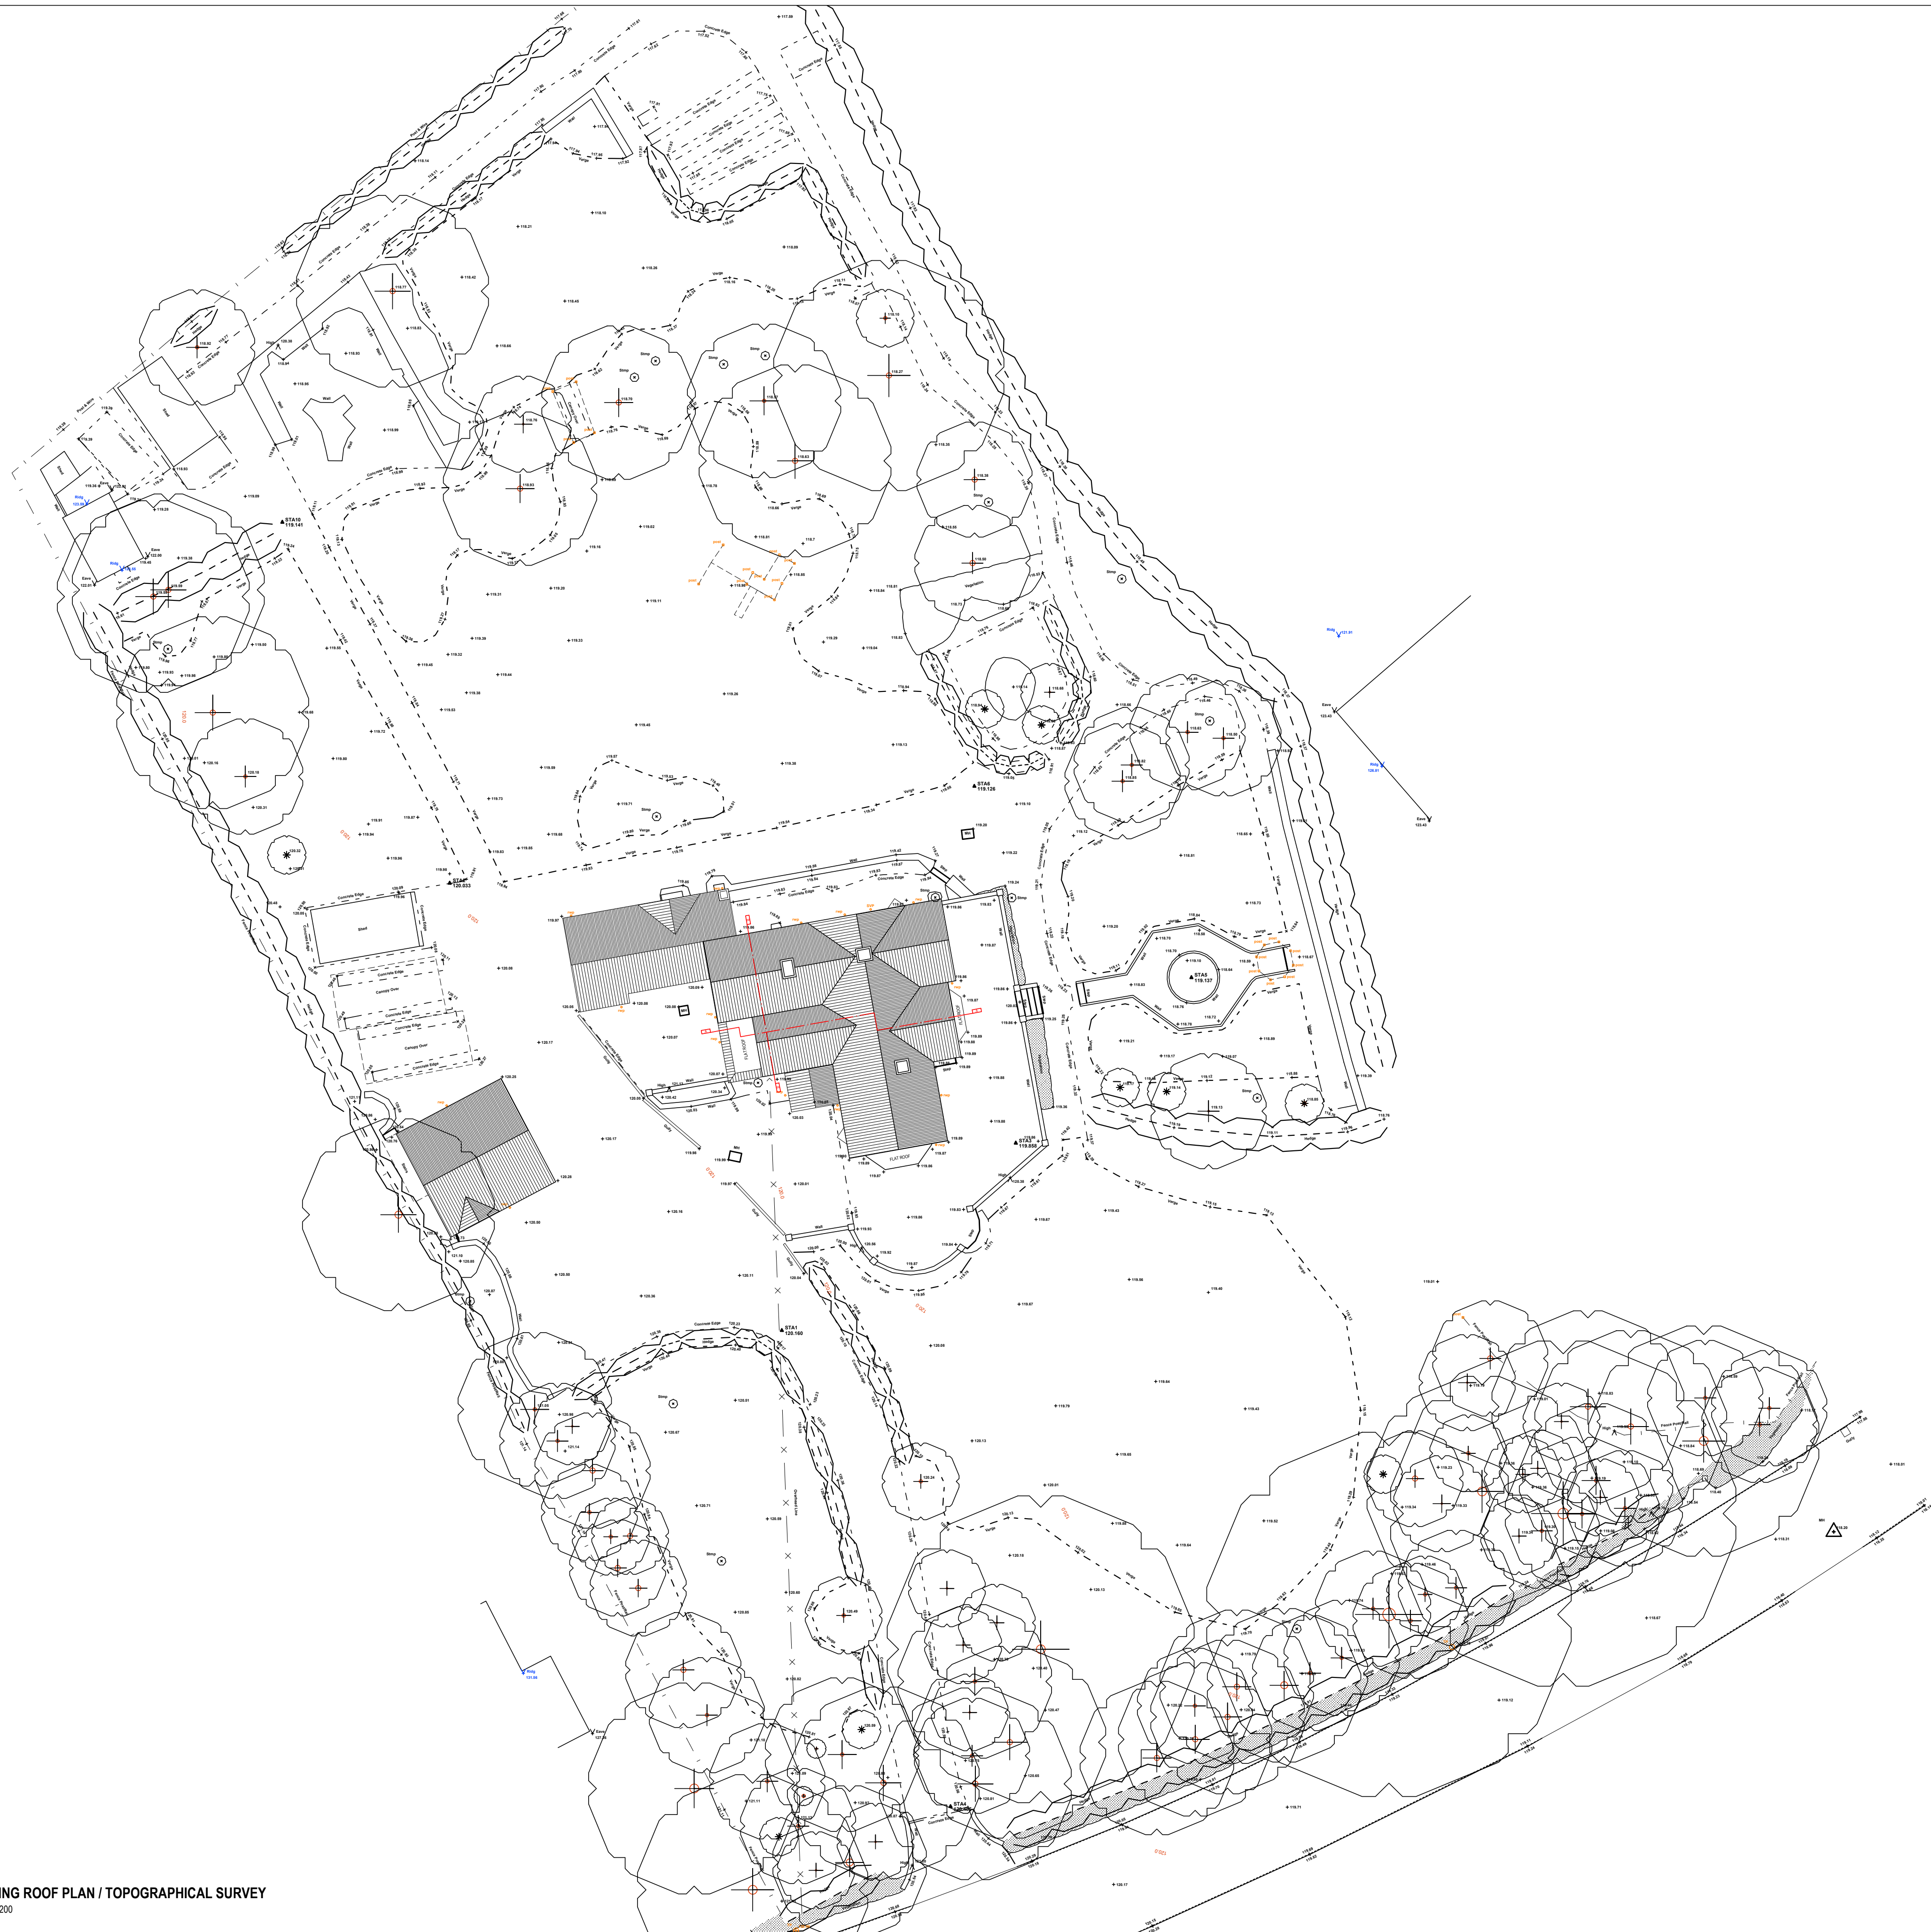

SITE LOCATION PLAN
SCALE 1/1250

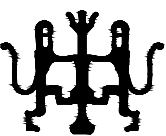

Regent House,
7 Upper King Street,
Leicester LE1 6XB
Tel: 0116 251 0606
E: info@ds-a.co.uk
W: www.ds-a.co.uk



Drawing Stage		
FEASIBILITY	TENDER	
PLANNING	● CONSTRUCTION	
BUILDING REGULATIONS	AS BUILT	

Project:
20128 - Manor Lodge, 13 Station Road, LE9 9FN

Client:
Mr Saigal

Sheet Title :
Existing Survey Information

Ref :
DSA-20128-ES-EXT-02-A

Scale :
1:200, 1:1250 @ A1

Date :
07/11/2020

Drawn :
MK

Checked :
KS

THIS DRAWING IS ISSUED FOR THE SOLE AND EXCLUSIVE USE OF THE NAMED RECIPIENT. DISTRIBUTION TO ANY THIRD PARTY IS ON THE STRICT UNDERSTANDING THAT NO LIABILITY IS ACCEPTED BY DESIGN STUDIO ARCHITECTS LTD FOR ANY DISCREPANCIES, ERRORS OR OMISSIONS THAT MAY BE PRESENT AND NO GUARANTEE IS OFFERED AS TO THE ACCURACY OF THE INFORMATION SHOWN. THIS DRAWING IS FOR REFERENCE ONLY. PLEASE REPORT ANY DISCREPANCIES TO THE DESIGNER BEFORE ANY WORKS COMMENCE. ALL DIMENSIONS TO BE CHECKED ON SITE BEFORE ANY WORKS COMMENCE. DESIGN STUDIO ARCHITECTS LTD. 2013. COPYRIGHT RESERVED.

EXISTING ROOF PLAN / TOPOGRAPHICAL SURVEY
SCALE 1/200

Total Site Area - 5323 Sqm
Existing Ground Floor Area - 158 Sqm
Existing First Area - 113 Sqm
Total - 271 Sqm
Proposed Ground Floor Area - 590 Sqm
Proposed First Area - 231 Sqm
Total - 821 Sqm
Total Sqm Increase - 550 Sqm