


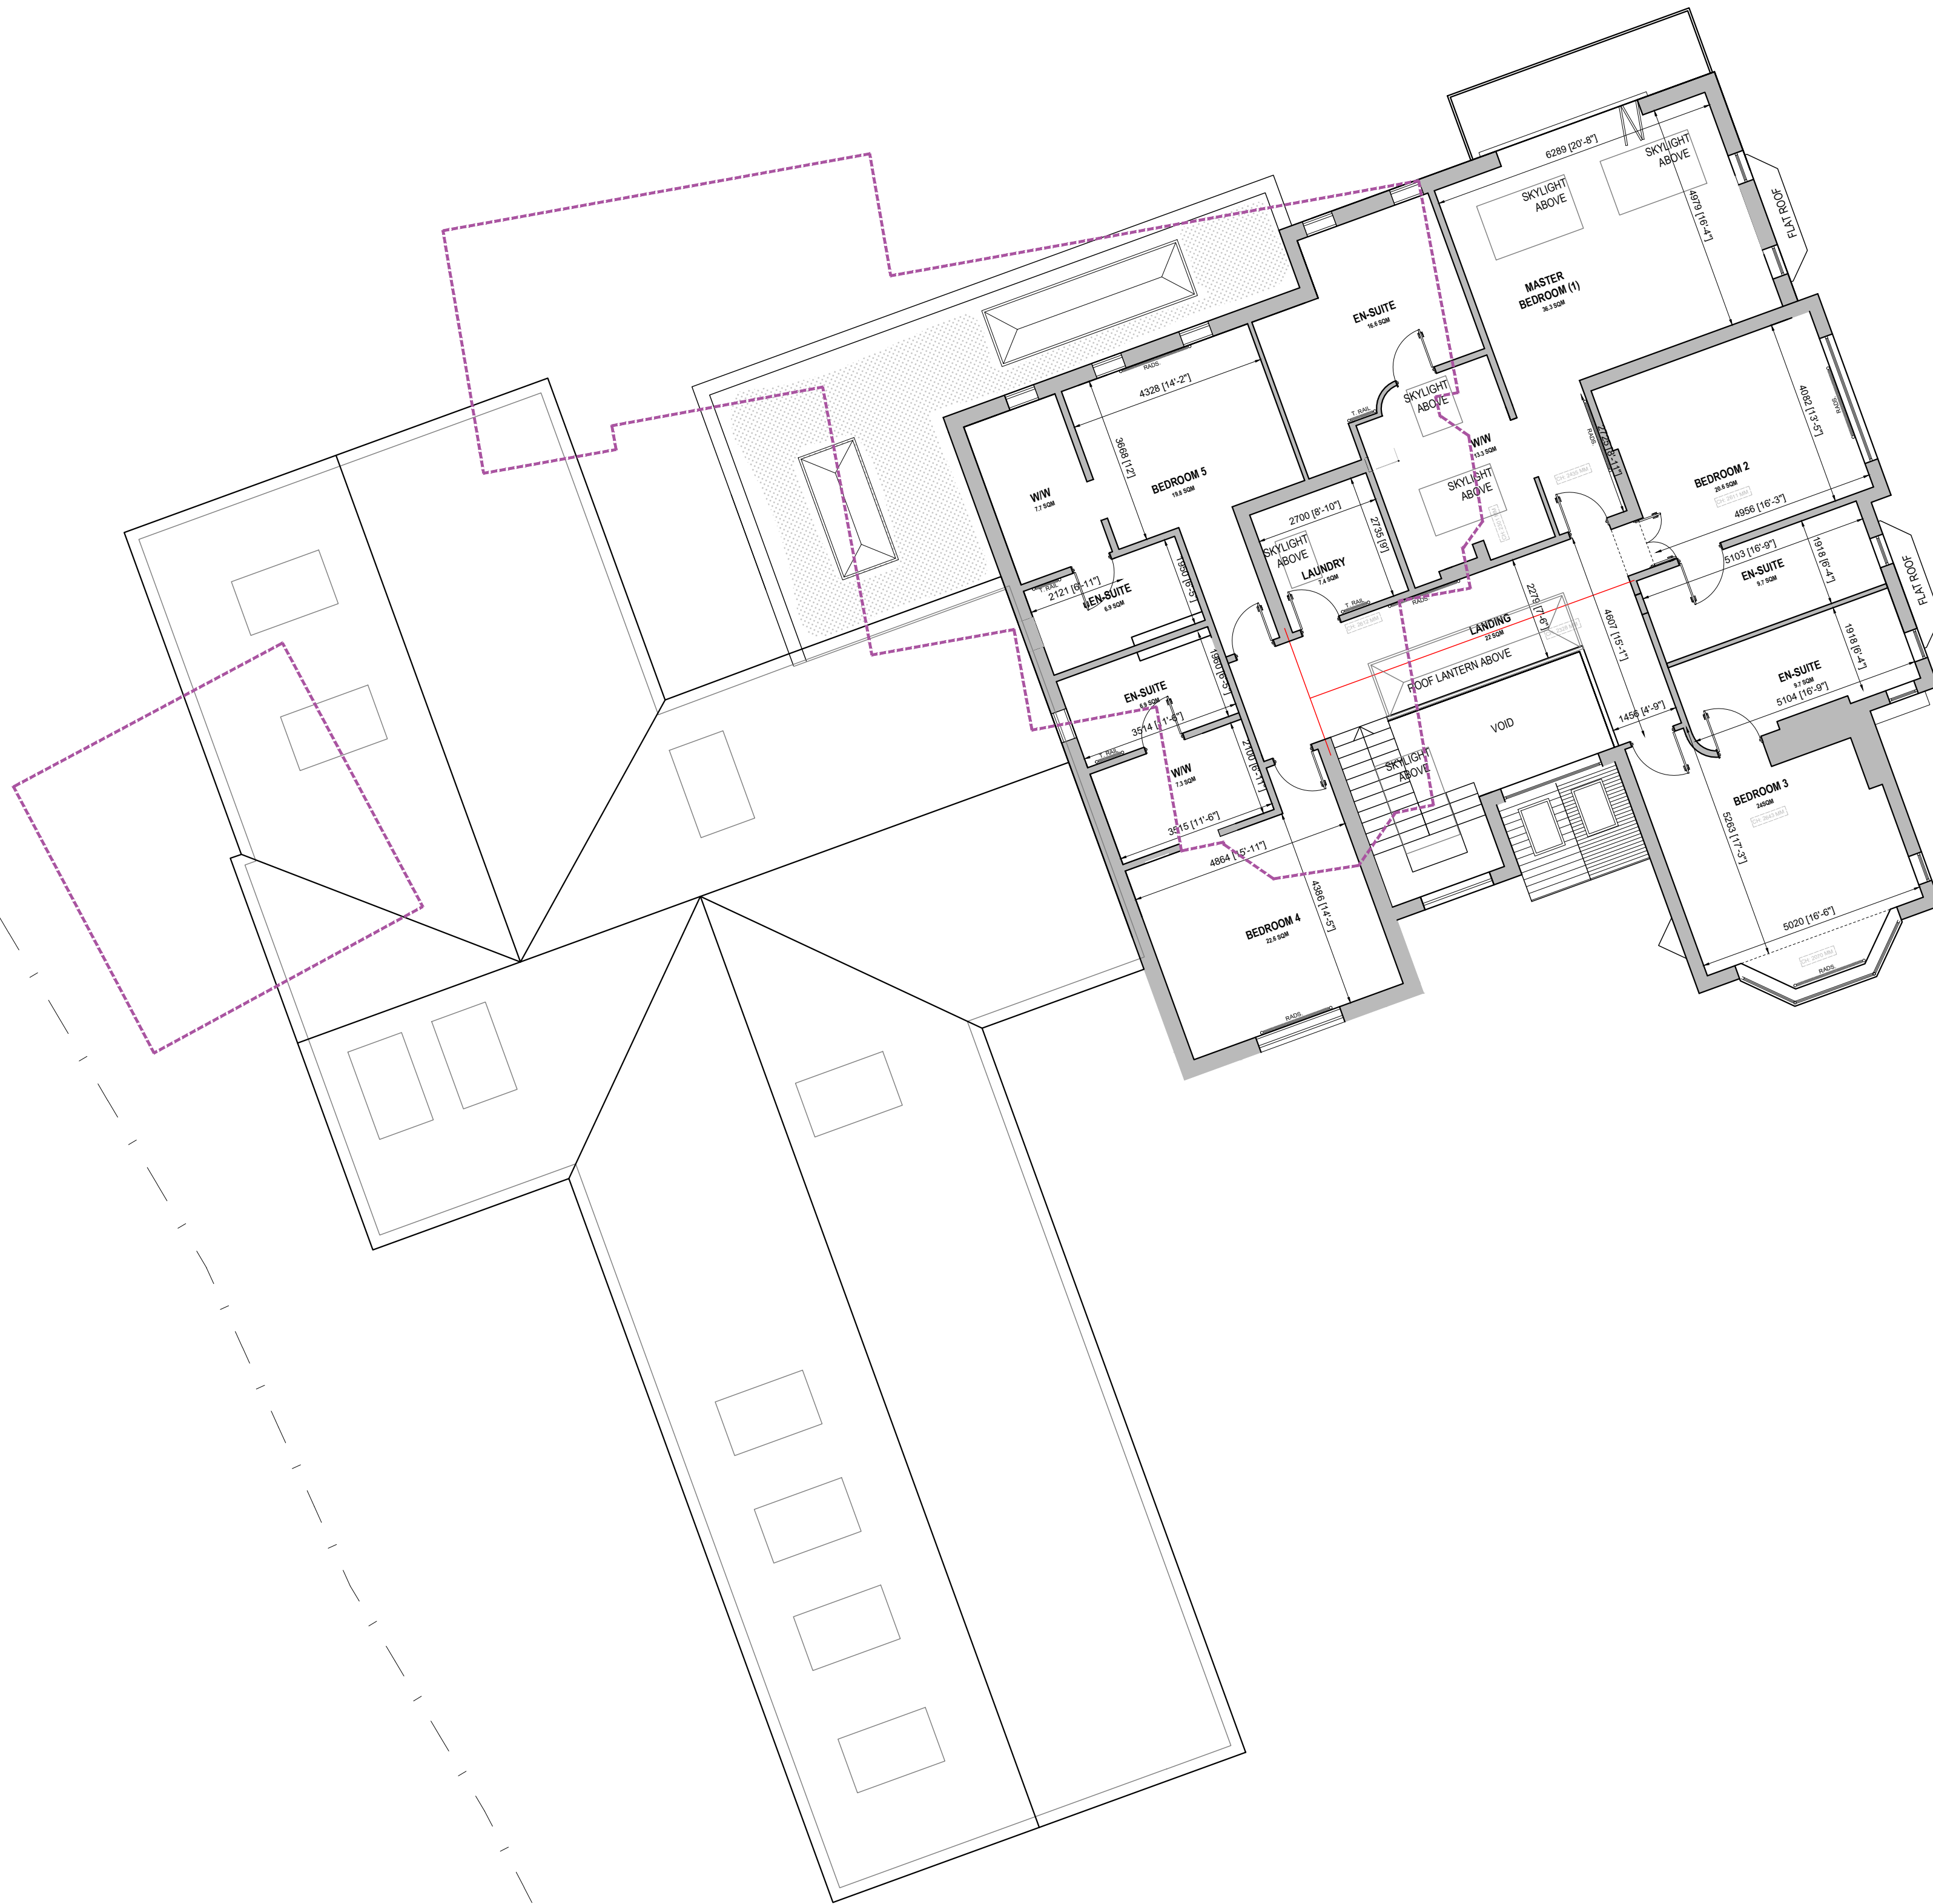


PROPOSED FIRST FLOOR PLAN
SCALE 1/100

Revision: C - 230323 - MK - Preparing for planning
Revision: B - 160323 - MK - Preparing for planning



Regent House,
7 Upper King Street,
Leicester LE1 6XB
Tel: 0116 251 0606
E: info@ds-a.co.uk
W: www.ds-a.co.uk

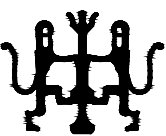

Drawing Stage		
FEASIBILITY	TENDER	
PLANNING	● CONSTRUCTION	
BUILDING REGULATIONS	AS BUILT	

Project:
20128 - Manor Lodge, 13 Station Road, LE9 9FN

Client:
Mr Saigal

Sheet Title :
Planning Application Information - First Floor Plan

Ref :
DSA-20128-FF-02-C

Scale :
1:100 @ A1

Date :
28-11-2022

Drawn : M.J. Checked : K.S.

THIS DRAWING IS ISSUED FOR THE SOLE AND EXCLUSIVE USE OF THE NAMED
RECIPIENT. DISTRIBUTION TO ANY THIRD PARTY IS ON THE STRICT UNDERSTANDING
THAT NO LIABILITY IS ACCEPTED BY DESIGN STUDIO ARCHITECTS LTD FOR ANY
DISCREPANCIES, ERRORS OR OMISSIONS THAT MAY BE PRESENT AND NO GUARANTEE
IS OFFERED AS TO THE ACCURACY OF THE INFORMATION SHOWN.
THIS DRAWING IS FOR REFERENCE ONLY. PLEASE REPORT ANY DISCREPANCIES TO
THE DESIGNER BEFORE ANY WORKS COMMENCE.
ALL DIMENSIONS TO BE CHECKED ON SITE BEFORE ANY WORKS COMMENCE.
DESIGN STUDIO ARCHITECTS LTD. 2013. COPYRIGHT RESERVED.