



EXISTING LOCATION PLAN



PROPOSED LOCATION PLAN

ALL DIMS IN MILLIMETERS UNLESS NOTED OTHERWISE
DO NOT SCALE EXCEPT FOR PLANNING PURPOSES
IF IN DOUBT - ASK

THIS DRAWING IS CONFIDENTIAL AND IS THE PROPERTY OF
KEENAN PROJECT DESIGNS LTD
© COPYRIGHT

KEENAN
PROJECT
DESIGNS

KEENAN PROJECT DESIGNS

08002335787
INFO@KEENANPROJECTDESIGNS.COM
WWW.KEENANPROJECTDESIGN.COM

CLIENT: Ashley Dixon

ADDRESS:
249 Ashby Rd, Hinckley LE10 1SJ

DATE:
12/09/2023


PROJECT LEAD:
Ivan Sapov

DRAWN BY:
Awwal kazeem

DRAWING NO:
2177

SCALE:
1:50@A3
1:25@A1

REV: B

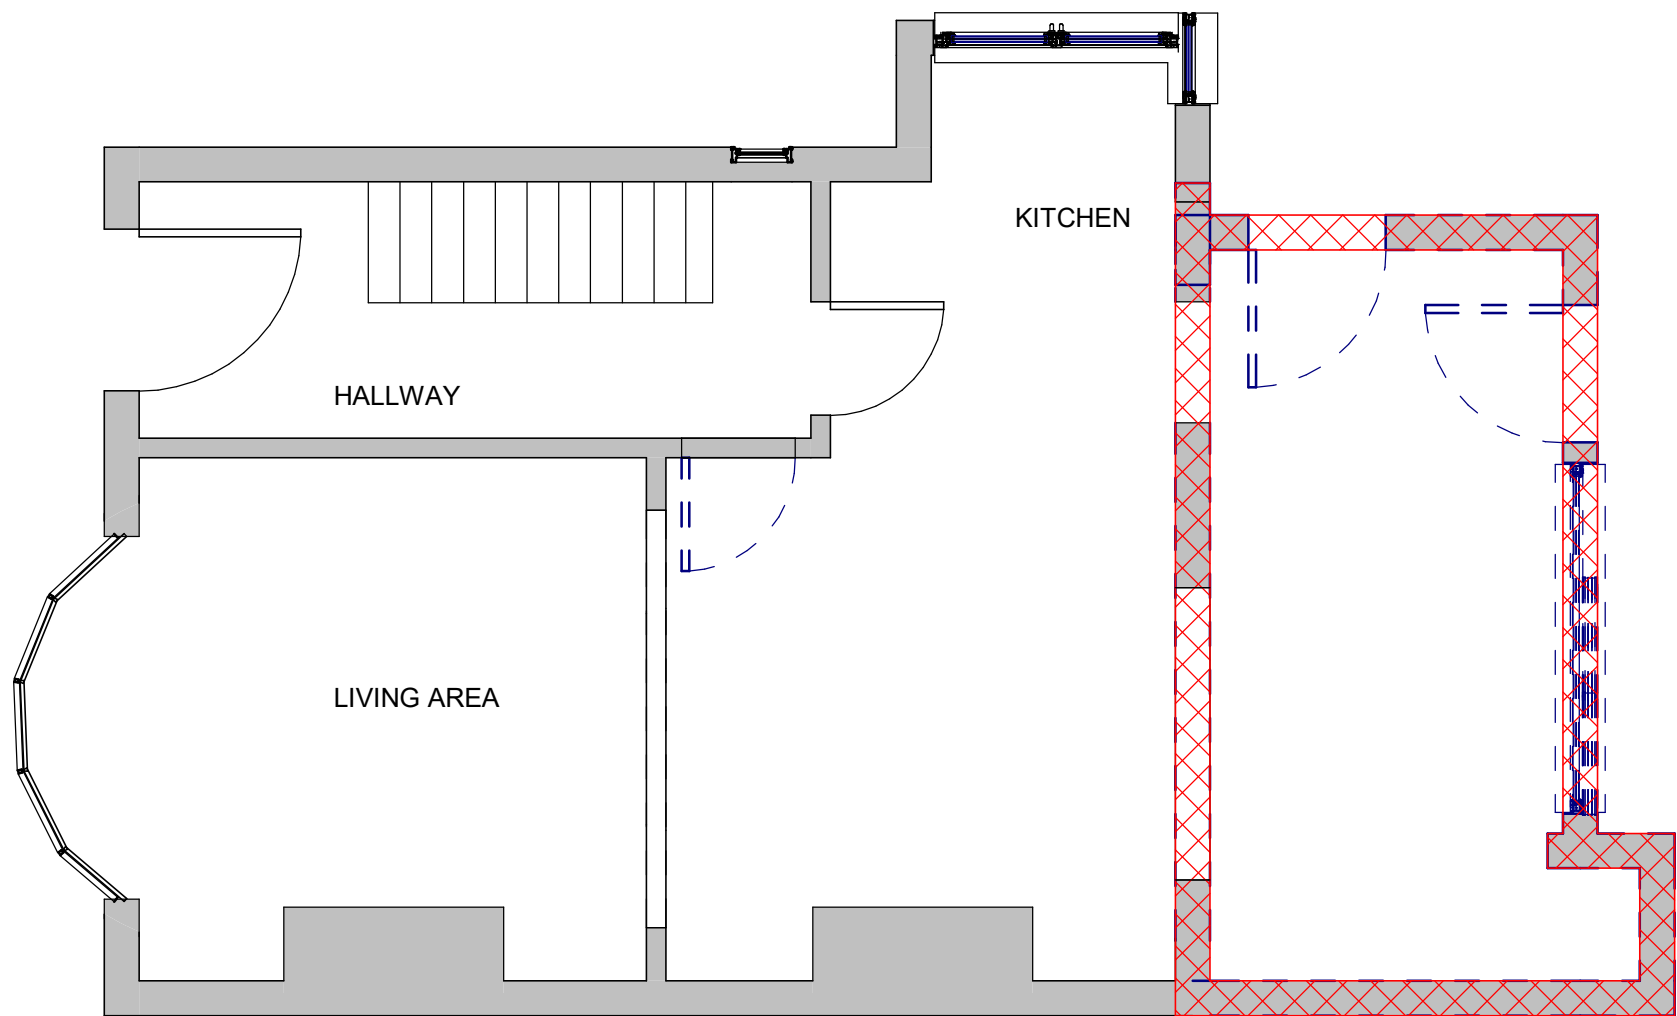

RED HATCHING DENOTES PARTS TO BE
DEMOLISHED

EXISTING GROUND FLOOR PLAN



ALL DIMS IN MILLIMETERS UNLESS NOTED OTHERWISE
DO NOT SCALE EXCEPT FOR PLANNING PURPOSES
IF IN DOUBT - ASK

THIS DRAWING IS CONFIDENTIAL AND IS THE PROPERTY OF
KEENAN PROJECT DESIGNS LTD
© COPYRIGHT

KEENAN
PROJECT
DESIGNS

KEENAN PROJECT DESIGNS
08002335787
INFO@KEENANPROJECTDESIGNS.COM
WWW.KEENANPROJECTDESIGN.COM

CLIENT: Ashley Dixon

ADDRESS:
249 Ashby Rd, Hinckley LE10 1SJ

DATE:
12/09/2023


PROJECT LEAD:
Ivan Sapov

DRAWN BY:
Awwal kazeem

DRAWING NO:
2177

SCALE:
1:50@A3
1:25@A1

REV: B

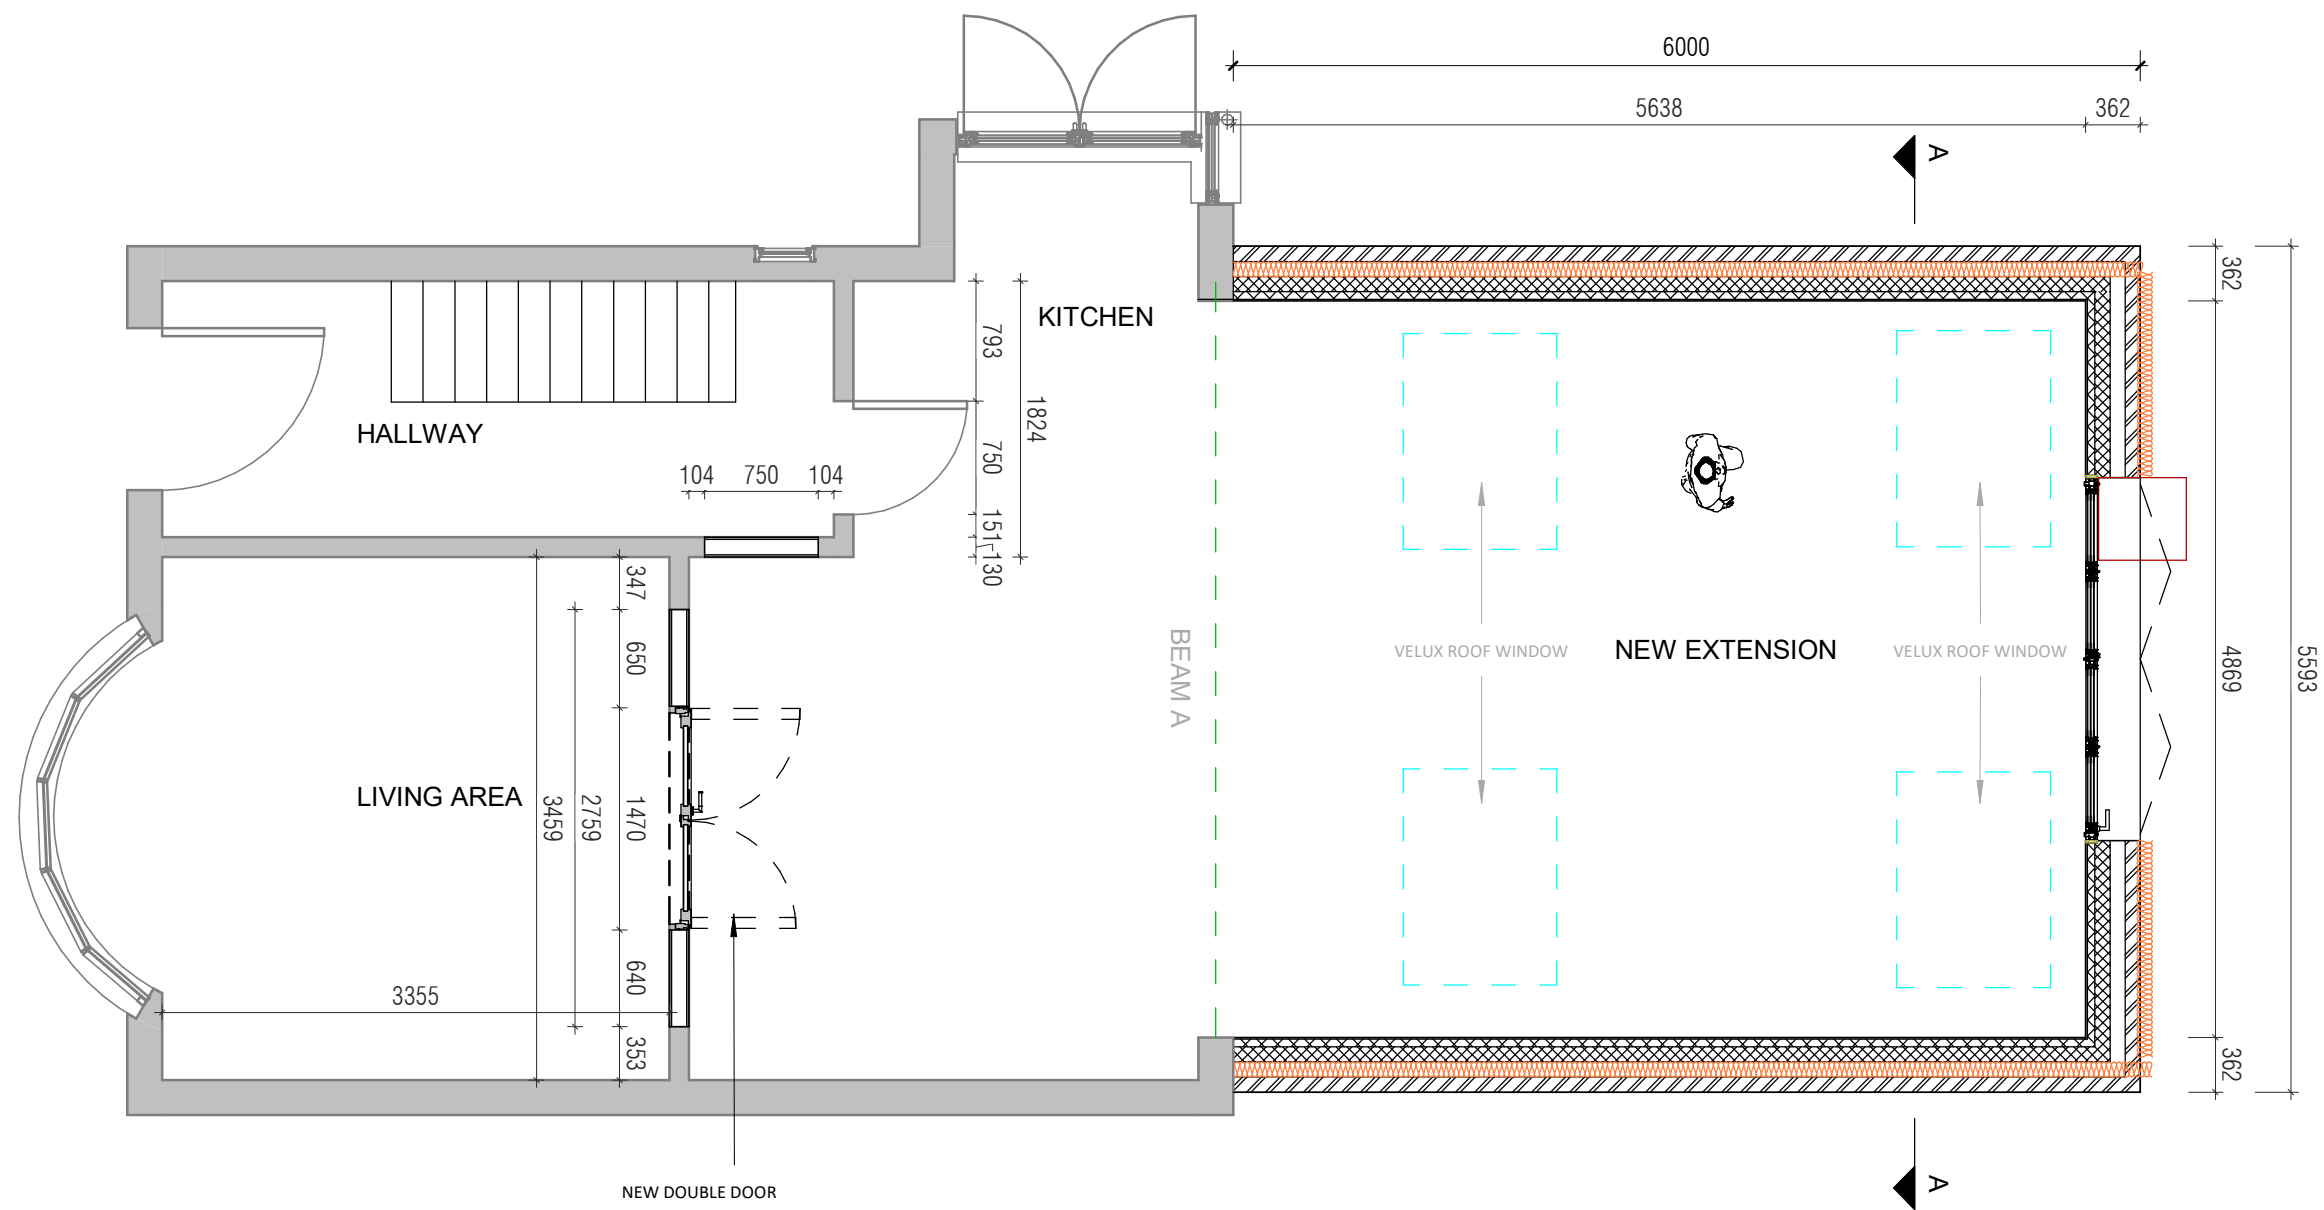

PROPOSED GROUND FLOOR PLAN



ALL DIMS IN MILLIMETERS UNLESS NOTED OTHERWISE
DO NOT SCALE EXCEPT FOR PLANNING PURPOSES
IF IN DOUBT - ASK

THIS DRAWING IS CONFIDENTIAL AND IS THE PROPERTY OF
KEENAN PROJECT DESIGNS LTD
© COPYRIGHT

KEENAN
PROJECT
DESIGNS

KEENAN PROJECT DESIGNS

08002335787
INFO@KEENANPROJECTDESIGNS.COM
WWW.KEENANPROJECTDESIGN.COM

CLIENT: Ashley Dixon

ADDRESS:
249 Ashby Rd, Hinckley LE10 1SJ

DATE:
12/09/2023

PROJECT LEAD:
Ivan Sapov

DRAWN BY:
Awwal kazeem


DRAWING NO:
2177

SCALE:
1:50@A3
1:25@A1


REV: B




EXISTING APPROACH ELEVATION

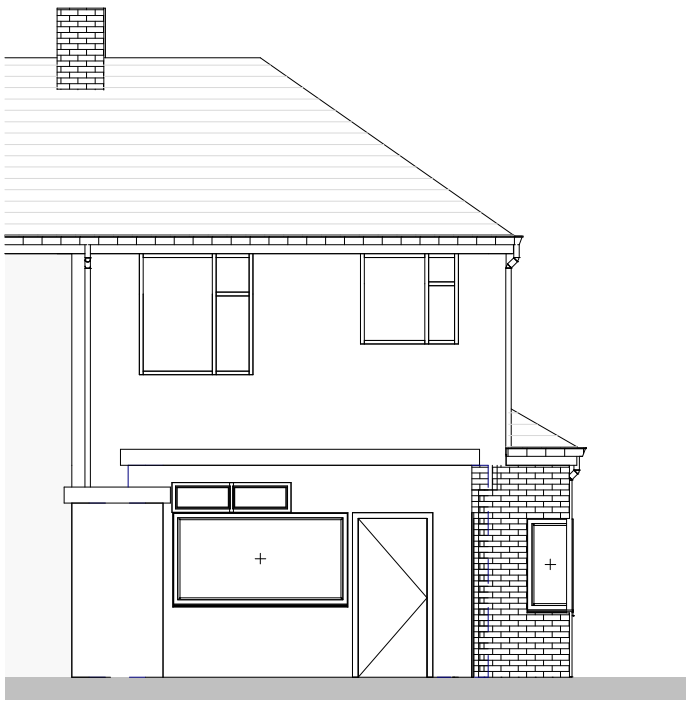

EXISTING REAR ELEVATION

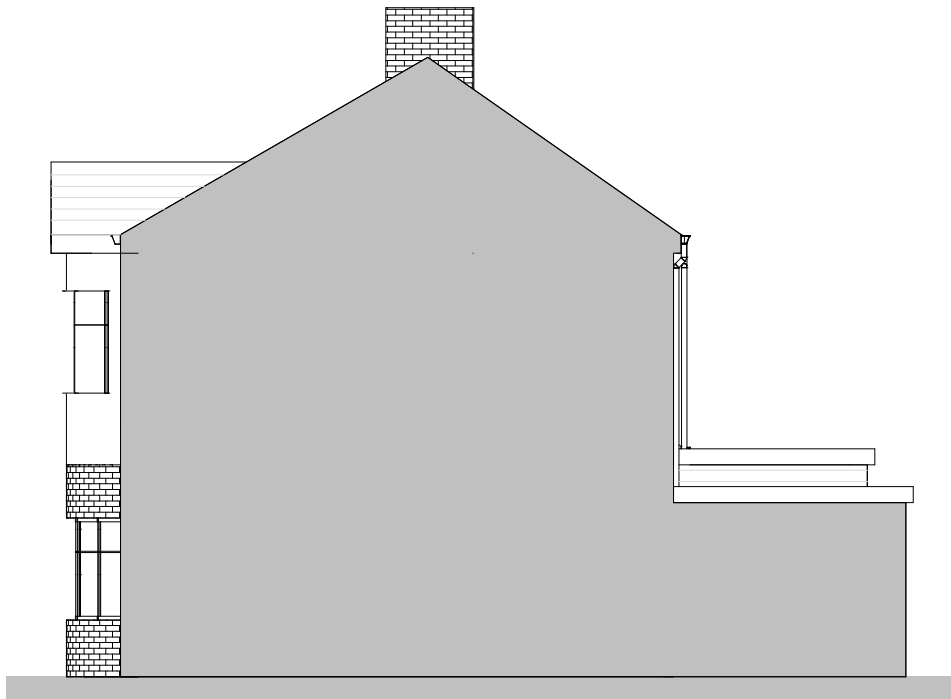

EXISTING SIDE ELEVATION

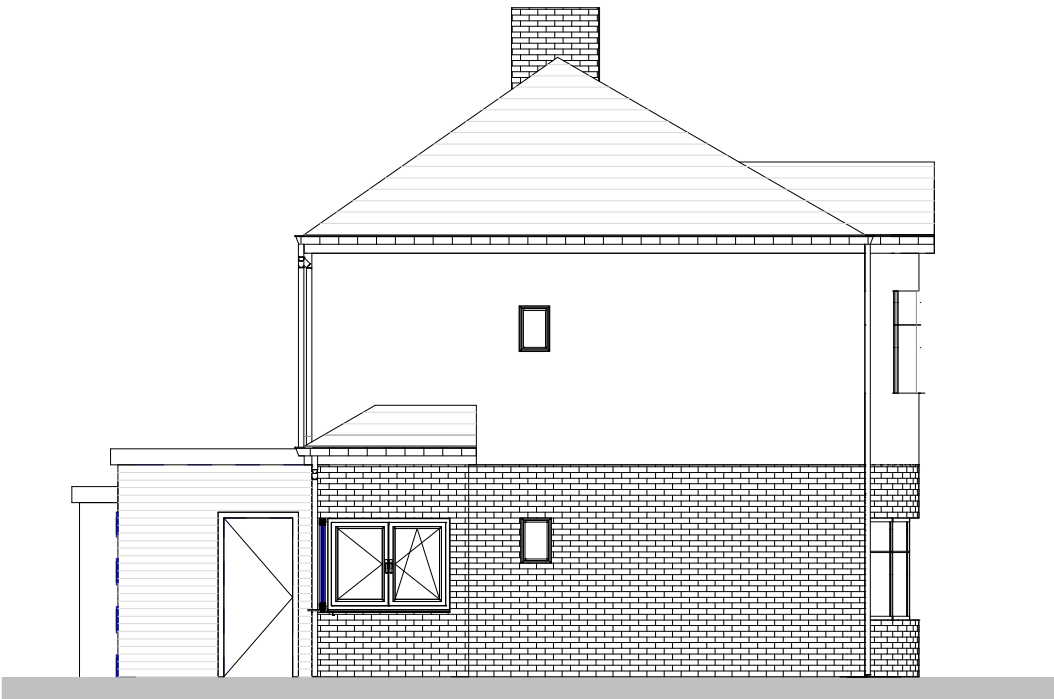

EXISTING SIDE ELEVATION



ALL DIMS IN MILLIMETERS UNLESS NOTED OTHERWISE
DO NOT SCALE EXCEPT FOR PLANNING PURPOSES
IF IN DOUBT - ASK

THIS DRAWING IS CONFIDENTIAL AND IS THE PROPERTY OF
KEENAN PROJECT DESIGNS LTD
© COPYRIGHT

KEENAN
PROJECT
DESIGNS

KEENAN PROJECT DESIGNS
08002335787
INFO@KEENANPROJECTDESIGNS.COM
WWW.KEENANPROJECTDESIGN.COM

CLIENT: Ashley Dixon

ADDRESS:
249 Ashby Rd, Hinckley LE10 1SJ

DATE:
12/09/2023


PROJECT LEAD:
Ivan Sapov

DRAWN BY:
Awwal kazeem


DRAWING NO:
2177

SCALE:
1:50@A3
1:25@A1

REV: B

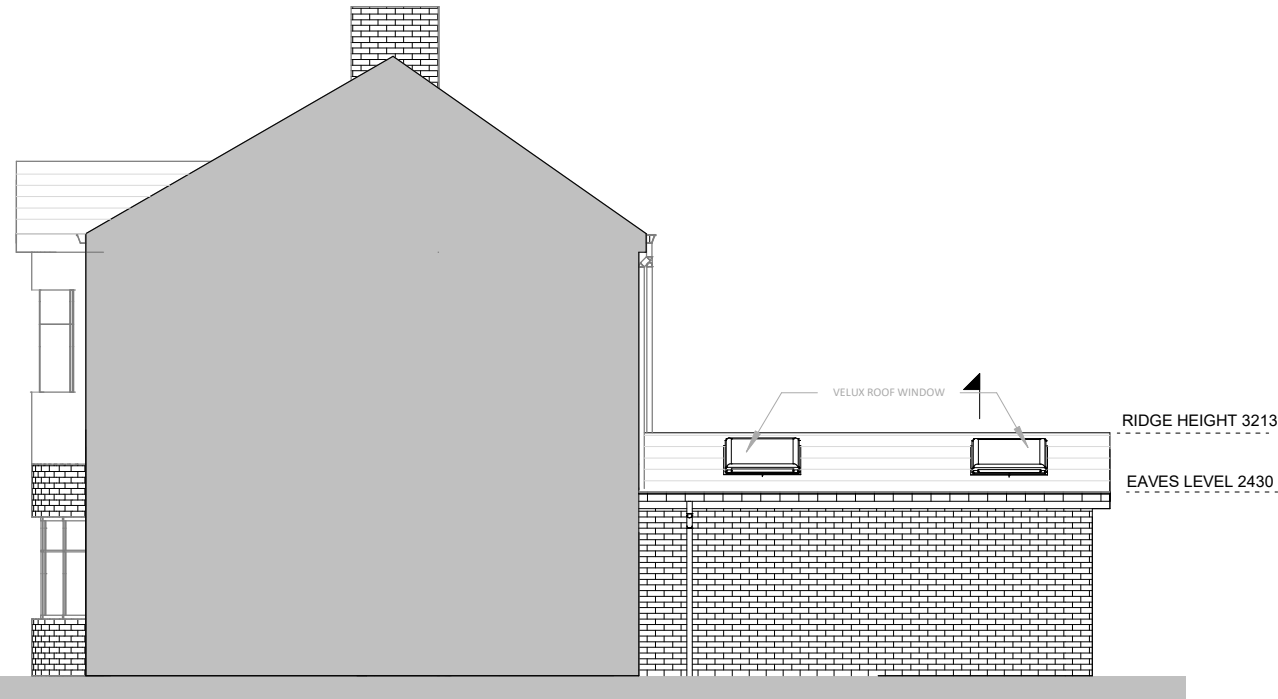


PROPOSED APPROACH ELEVATION

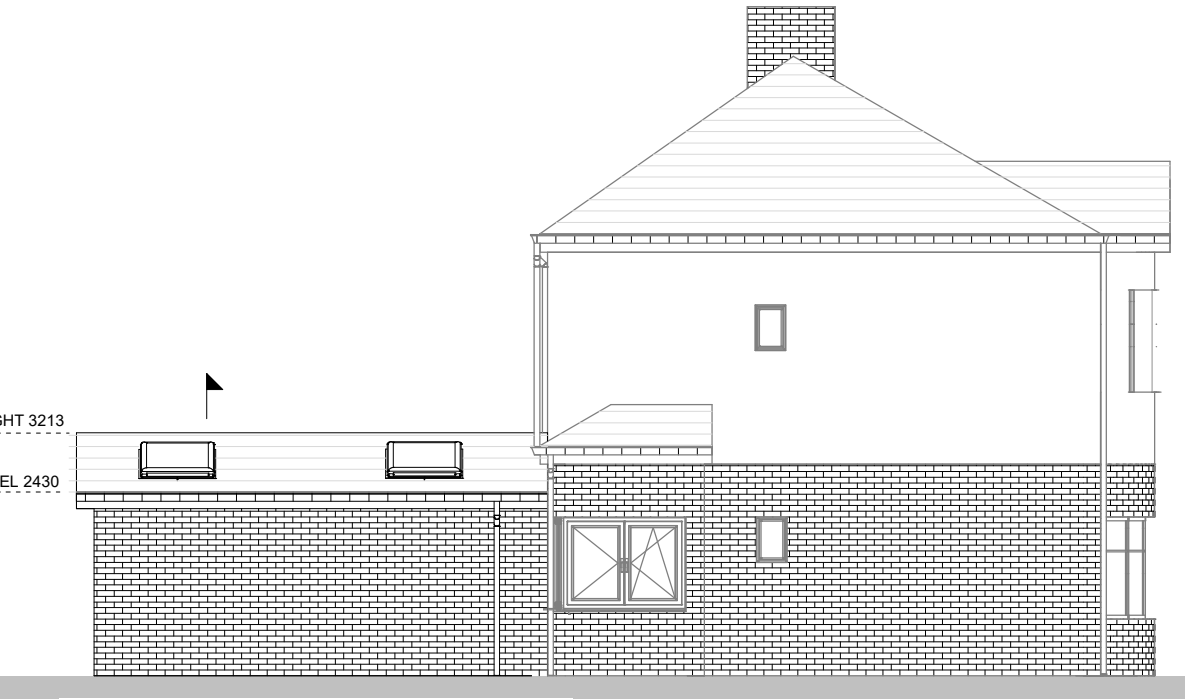

PROPOSED REAR ELEVATION



PROPOSED SIDE ELEVATION

 

PROPOSED SIDE ELEVATION

ALL DIMS IN MILLIMETERS UNLESS NOTED OTHERWISE
DO NOT SCALE EXCEPT FOR PLANNING PURPOSES
IF IN DOUBT - ASK

THIS DRAWING IS CONFIDENTIAL AND IS THE PROPERTY OF
KEENAN PROJECT DESIGNS LTD
© COPYRIGHT

KEENAN
PROJECT
DESIGNS

KEENAN PROJECT DESIGNS
08002335787
INFO@KEENANPROJECTDESIGNS.COM
WWW.KEENANPROJECTDESIGN.COM

CLIENT: Ashley Dixon

ADDRESS:
249 Ashby Rd, Hinckley LE10 1SJ

DATE:
12/09/2023


PROJECT LEAD:
Ivan Sapov

DRAWN BY:
Awwal kazeem

DRAWING NO:
2177

SCALE:
1:50@A3
1:25@A1

REV: B

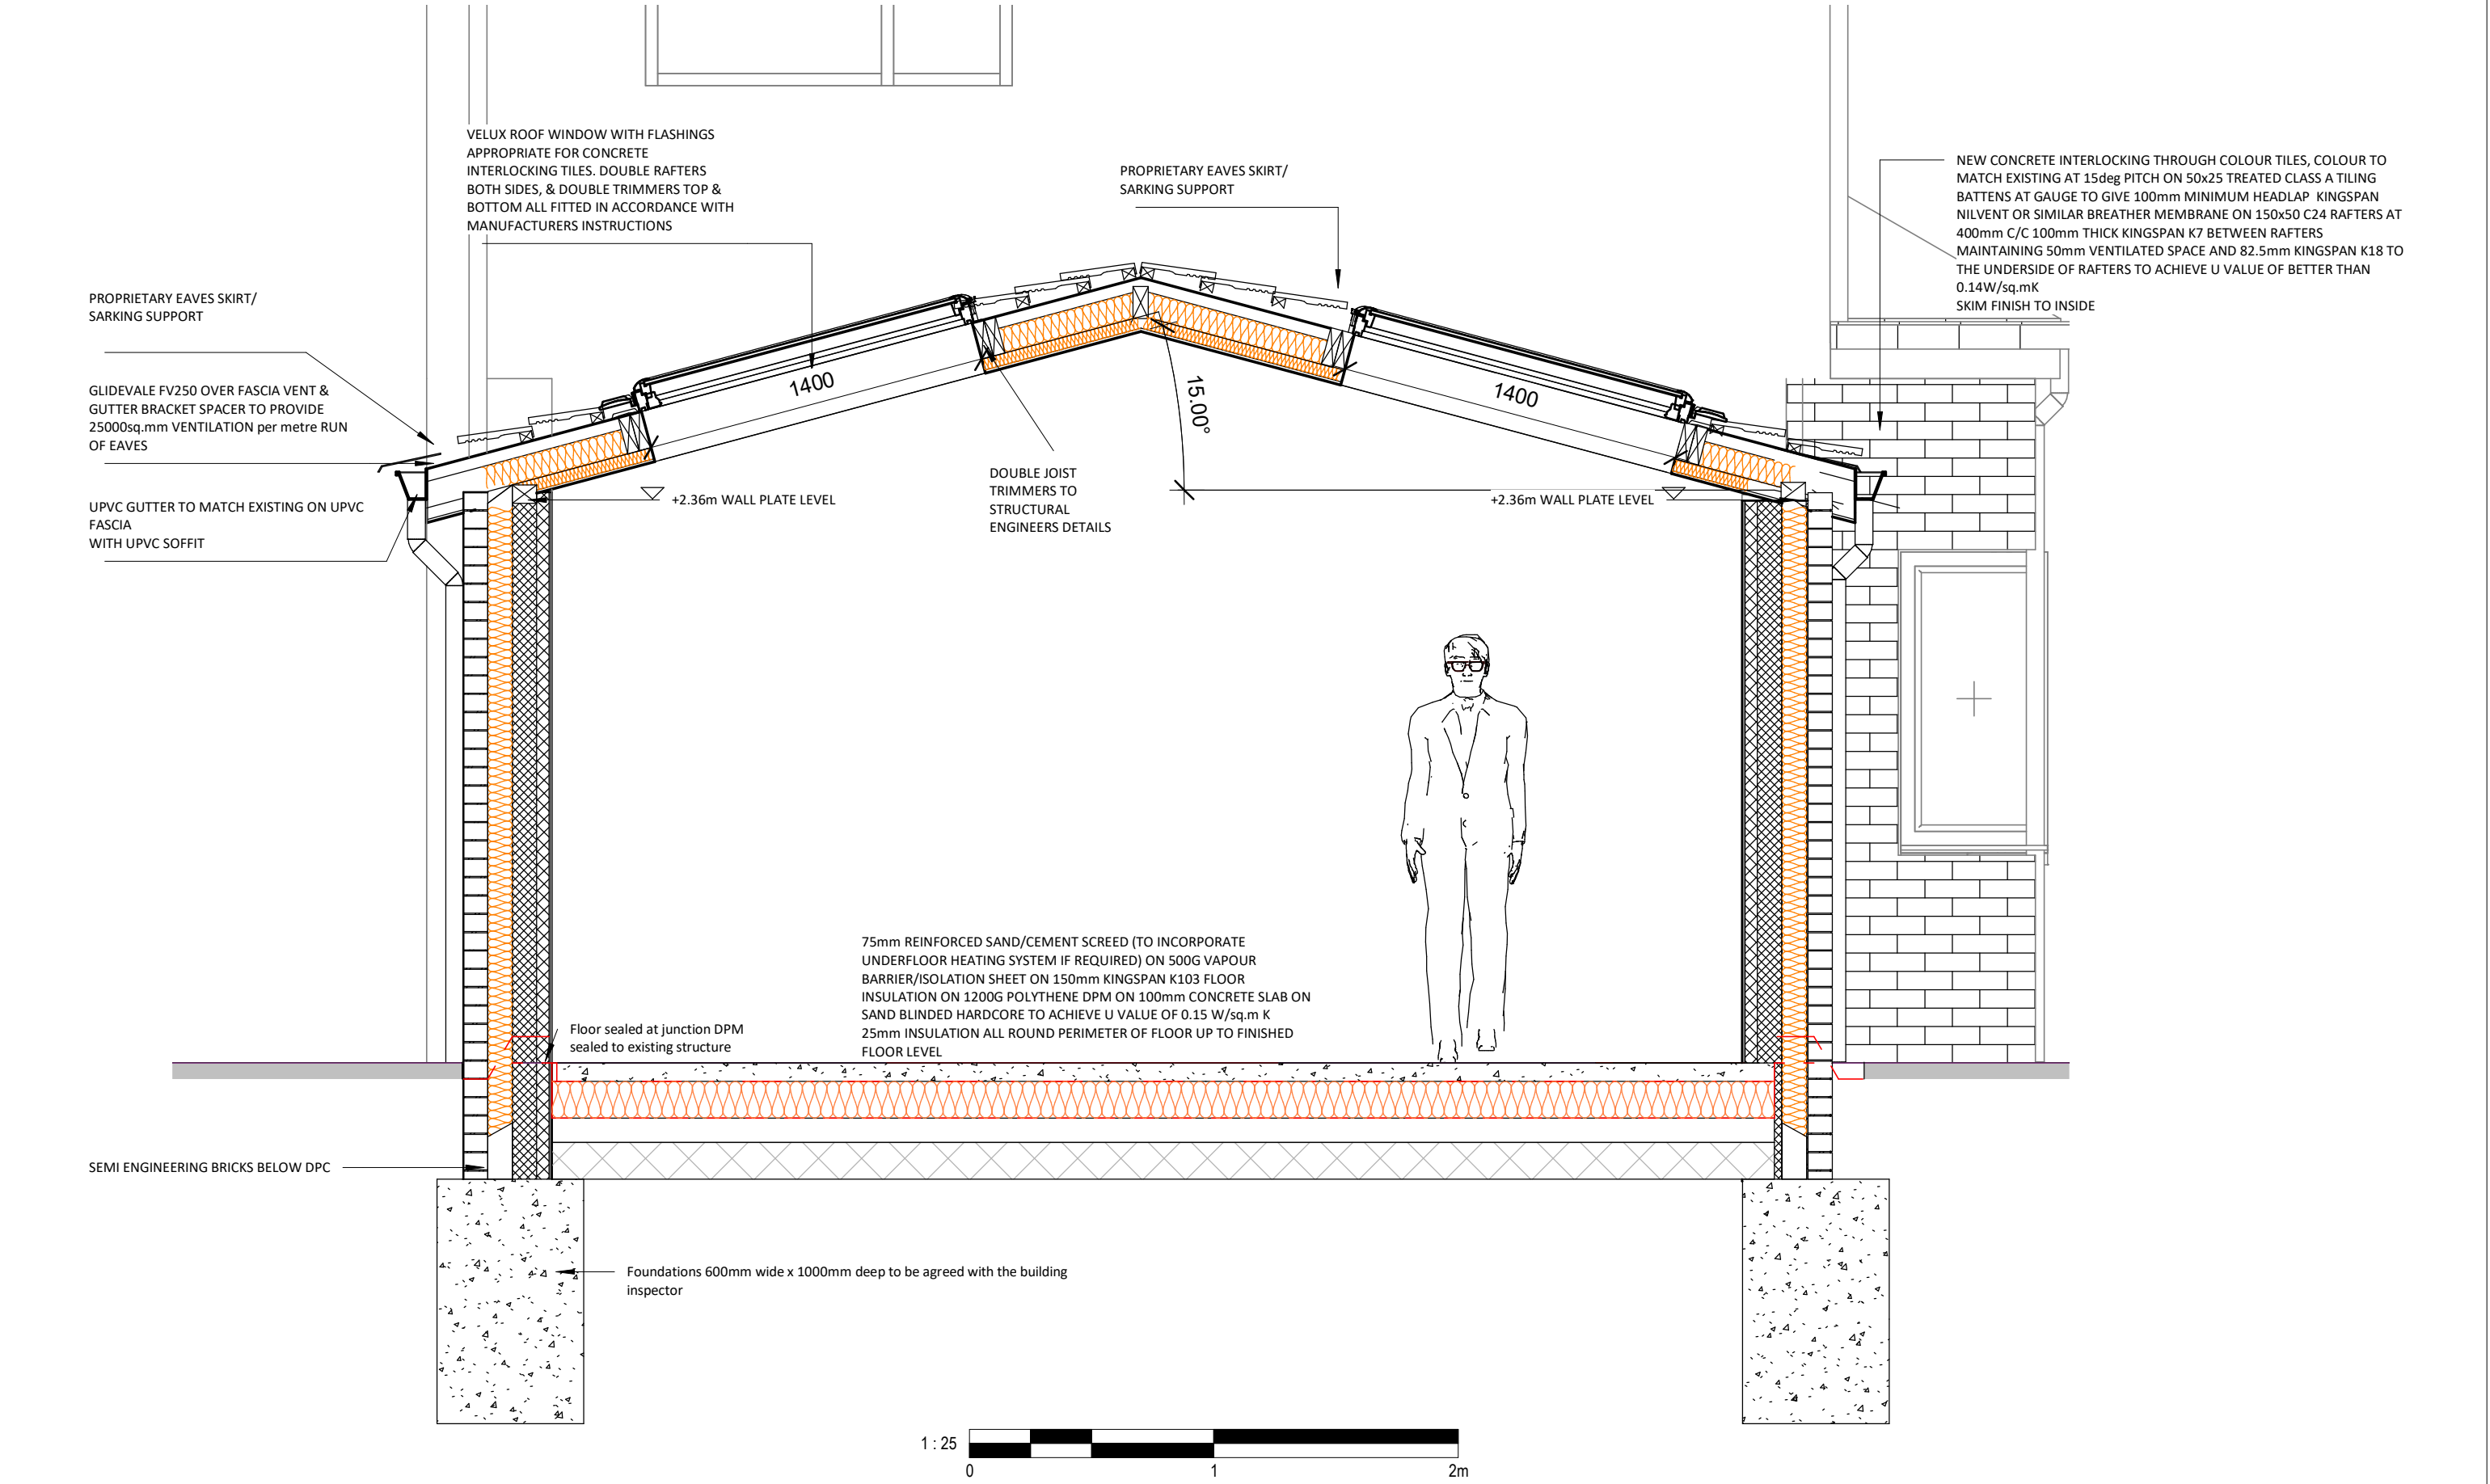

ALL DIMS IN MILLIMETERS UNLESS NOTED OTHERWISE
DO NOT SCALE EXCEPT FOR PLANNING PURPOSES
IF IN DOUBT - ASK

THIS DRAWING IS CONFIDENTIAL AND IS THE PROPERTY OF
KEENAN PROJECT DESIGNS LTD
© COPYRIGHT

KEENAN
PROJECT
DESIGNS

KEENAN PROJECT DESIGNS

08002335787
INFO@KEENANPROJECTDESIGNS.COM
WWW.KEENANPROJECTDESIGN.COM

CLIENT: Ashley Dixon

ADDRESS:
249 Ashby Rd, Hinckley LE10 1SJ

DATE:
12/09/2023

PROJECT LEAD:
Ivan Sapov

DRAWN BY:
Awwal kazeem

DRAWING NO:
2177

SCALE:
1:50@A3
1:25@A1

REV: B