



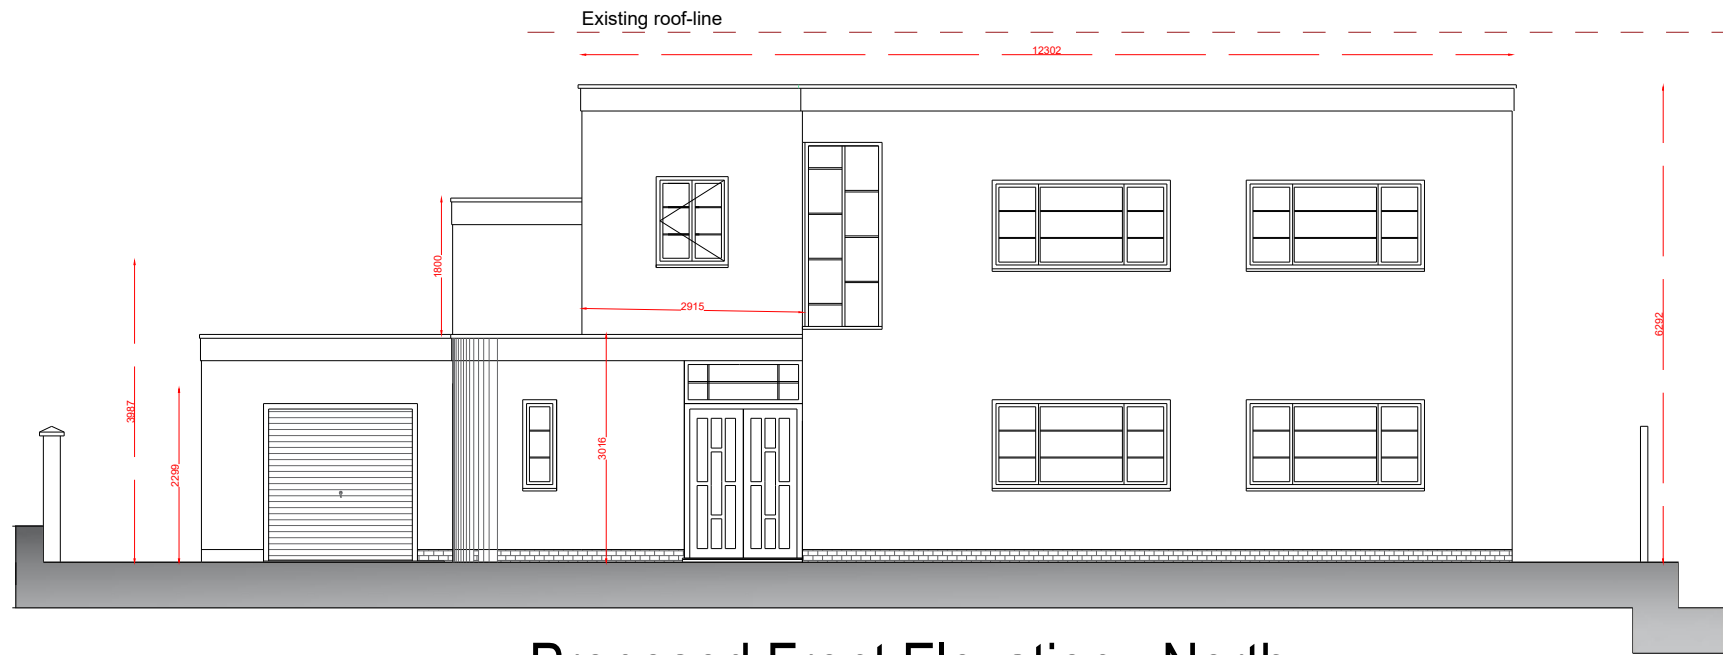


Proposed Front Elevation - North

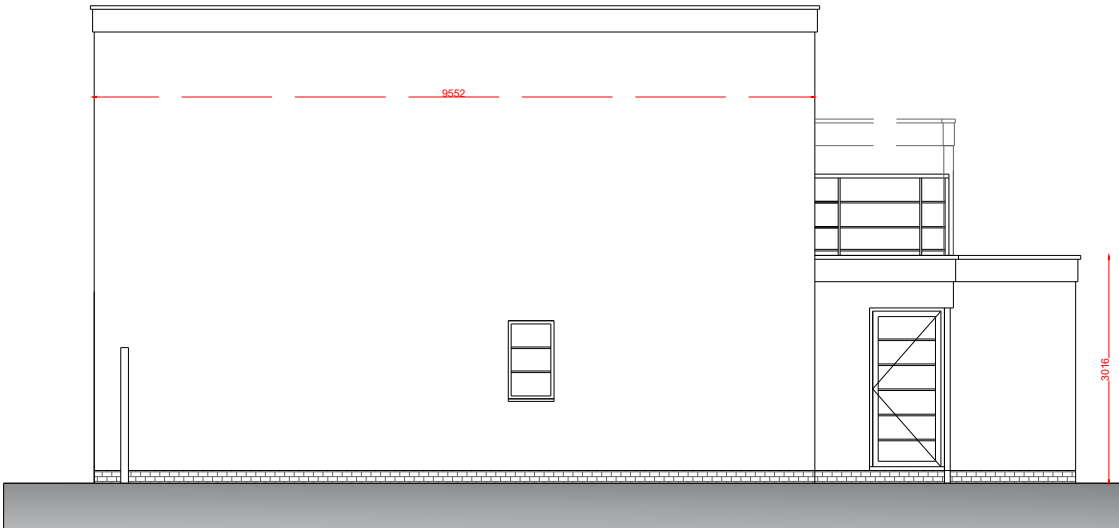


Proposed Side Elevation - West



Proposed Rear Elevation - South

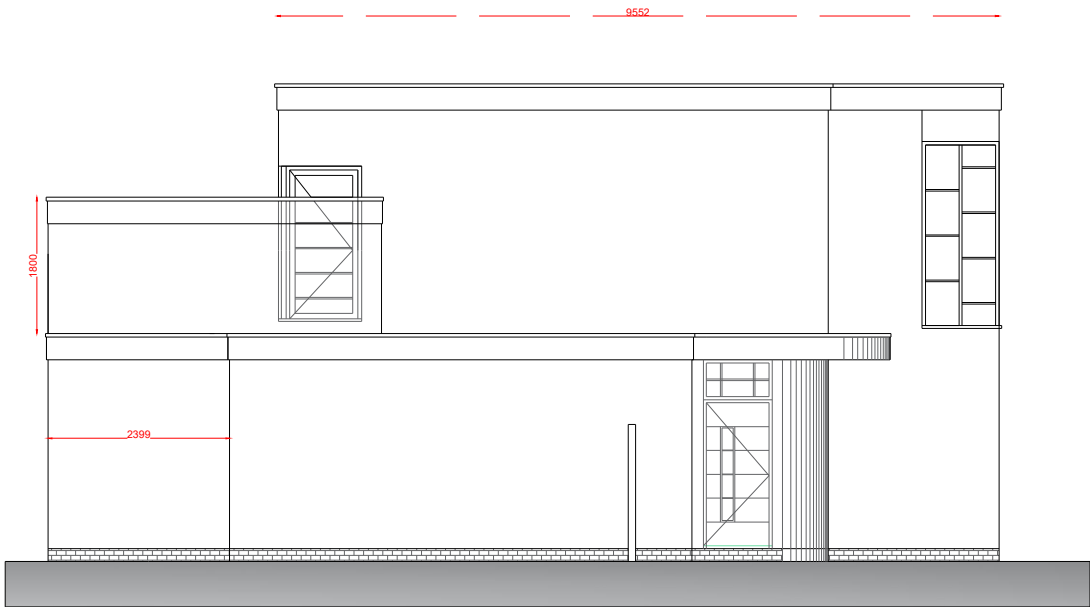

Proposed Side Elevation - East

 

Materials

Roof Flat roof finished in 3 layers dark grey felt
Garage roof retained

Walls White K rend to all walls to finish 150mm above
ground level
White rendered flat fascia with black coping trim

Windows Heritage black aluminium windows to replicate
Crittall windows

Doors Existing front doors retained and painted gloss black
New doors Heritage black aluminium
Garage door retained and painted gloss black


Downpipes 100mm black upvc

Client : Ms. S. Taberer
Address : 2 Mount Road
Hinckley
LE10 1AF

Project : Proposed Alterations
Title : Proposed Elevations
Drawing Ref: 24.011. 06 Rev : A.
Date : 24.02.2024
Scale: 1:100@A3

Revisions:
A. 07.06.24 Garage roof changed to flat roof. Rendered
screen wall added to first floor

Scale Bar:

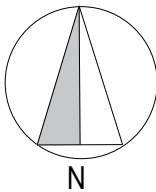

SDP Architecture

Gale House, 15 Melton Road
Waltham-on-the-Wolds LE14 4AJ
T. 07930659595
E. info@sdparchitecture.co.uk