



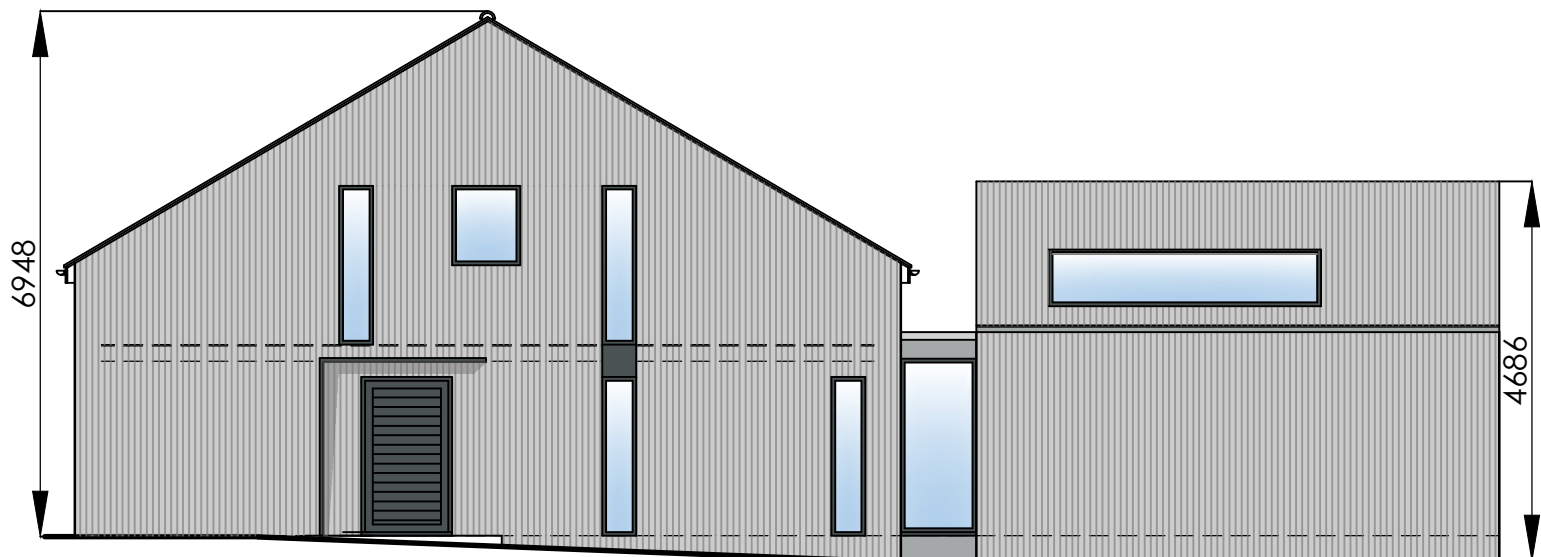


PROPOSED FRONT ELEVATION 1:100

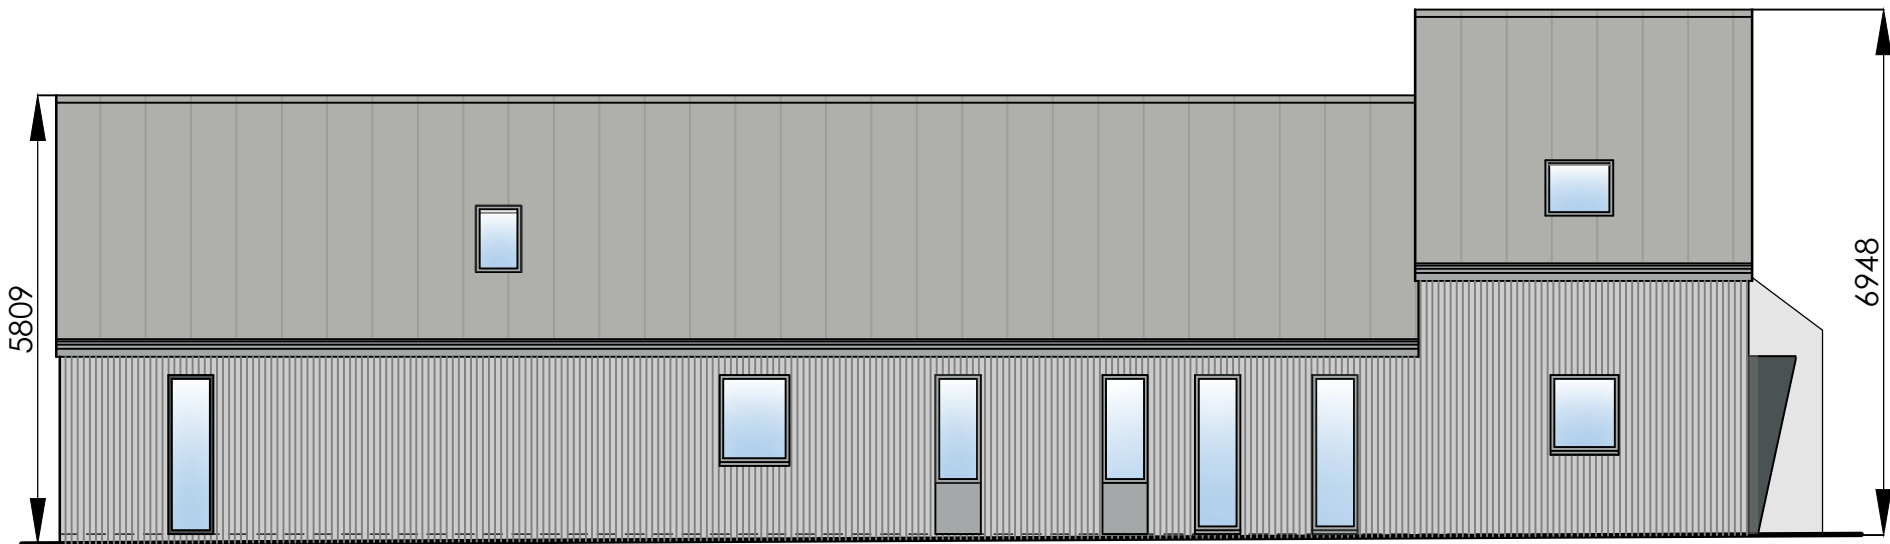


PROPOSED SIDE ELEVATION 1:100




PROPOSED REAR ELEVATION 1:100

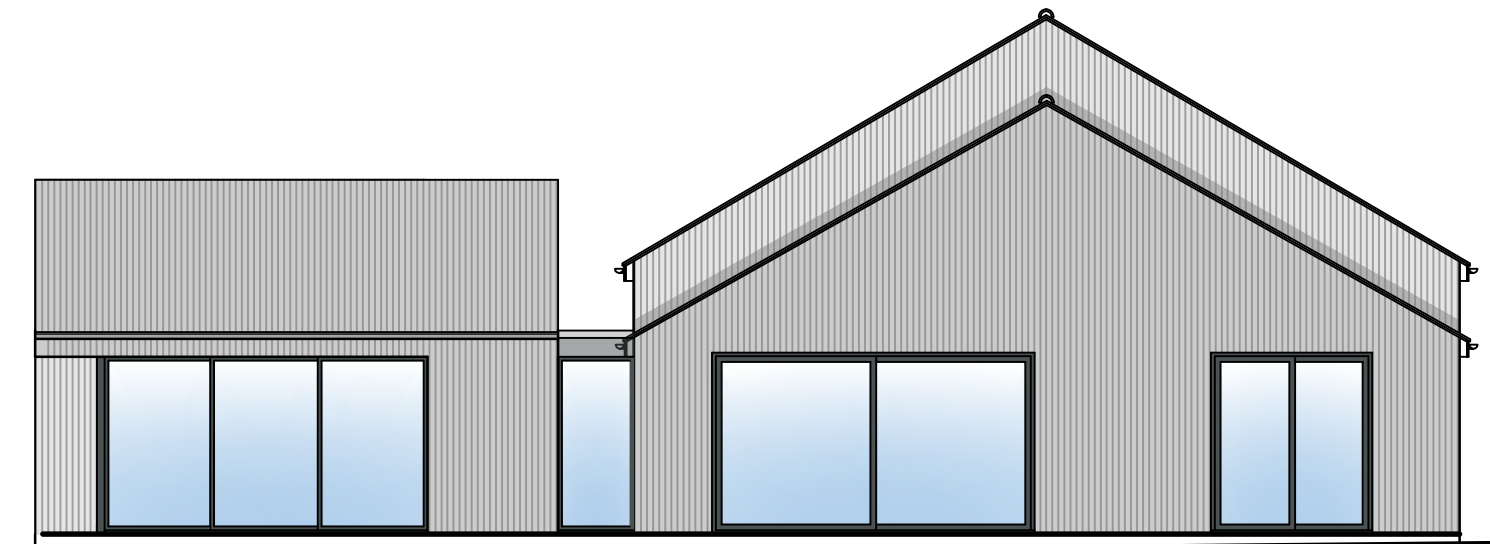


PROPOSED SIDE ELEVATION 1:100

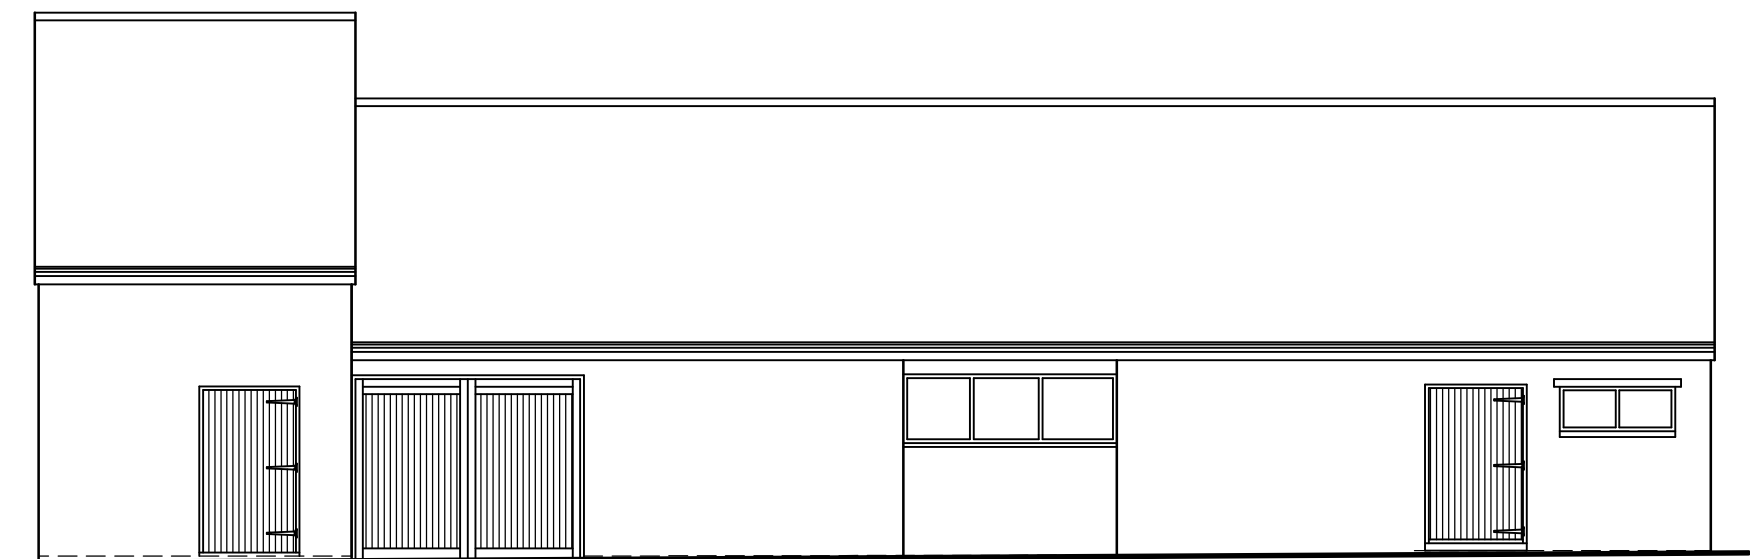


EXISTING FRONT ELEVATION 1:100

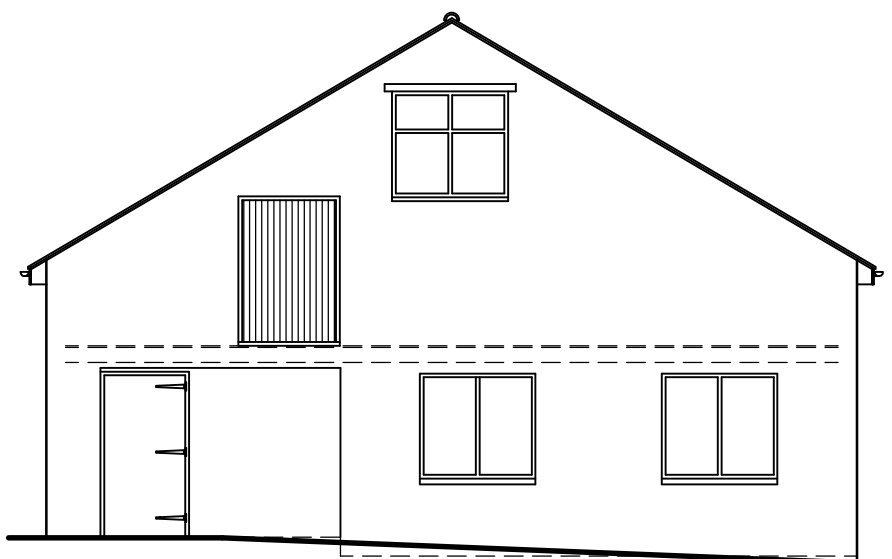

EXISTING SIDE ELEVATION 1:100

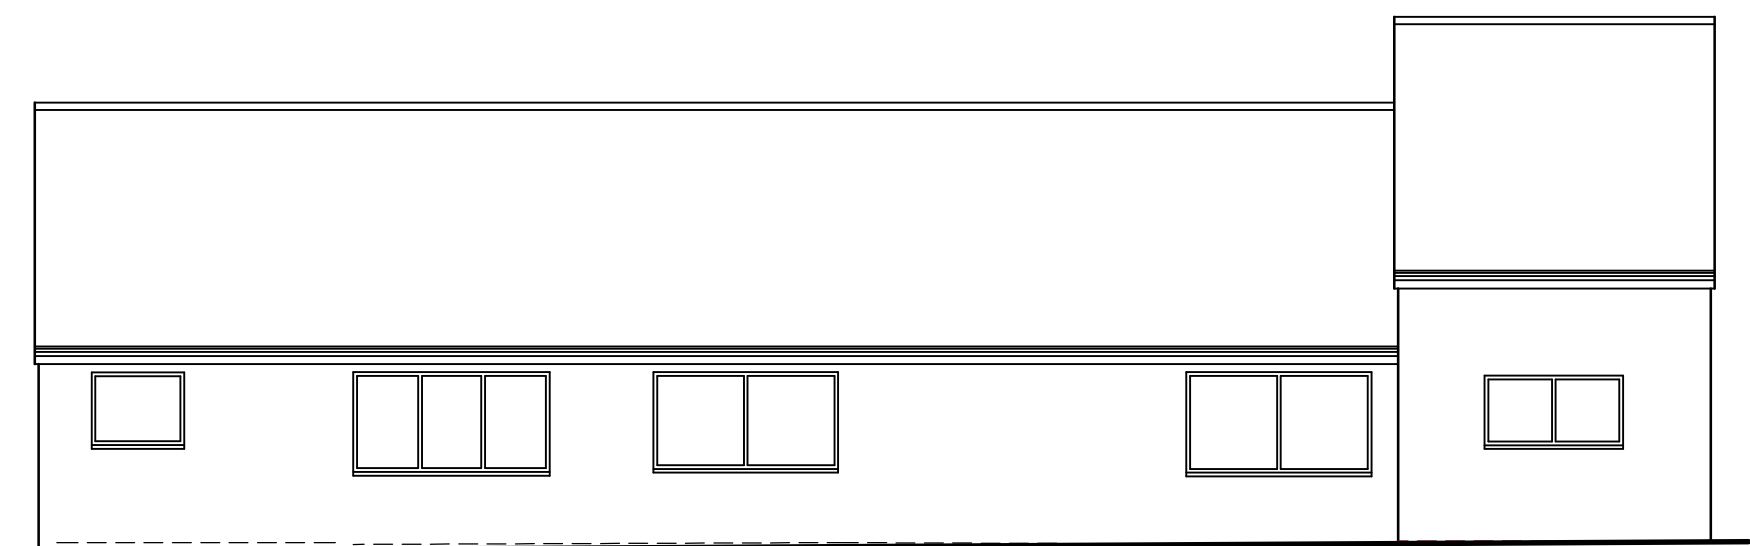

EXISTING REAR ELEVATION 1:100

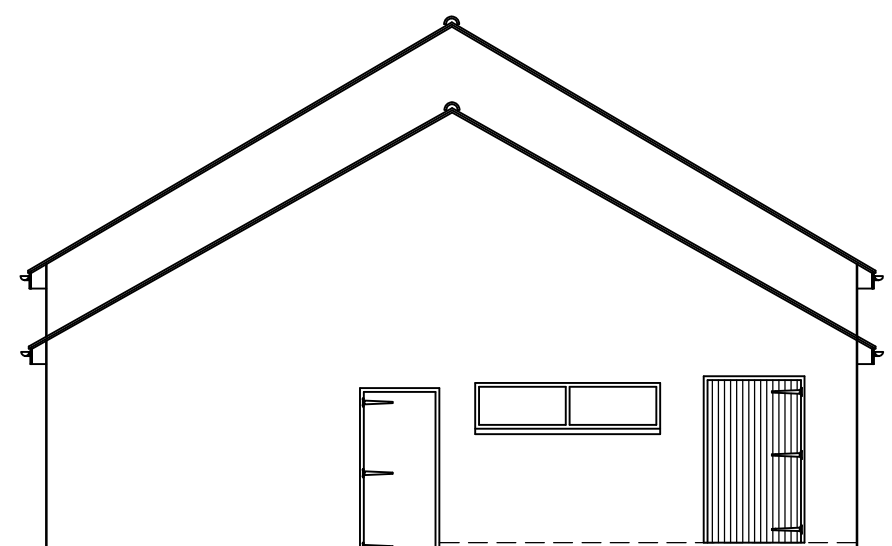

EXISTING SIDE ELEVATION 1:100

1M 2M 3M 4M 5M 6M 7M 8M 9M			
1M 2M 3M 4M			
REV	DATE	DETAIL	P/C/DRN
A	22/03/24	DESIGN CHANGES AS PER CLIENT COMMENTS	
B	19/04/24	DESIGN CHANGES AS PER CLIENT COMMENTS	
C	23/05/24	DESIGN CHANGES AS PER CLIENT COMMENTS	
D	31/05/24	PLANNING CHANGES	
DRAWING : PROPOSED ELEVATIONS			
DATE : NOV 23	PROJECT : PROPOSED SINGLE STOREY REAR EXTENSION		
SCALE @ A1 : 1:100	CLIENT : MR & MRS BARKER		
DRAWING No. 23102.5	SITE ADDRESS : SHEEP SHED GROBY LODGE ESTATE GROBY		
ALL DRAWINGS TO BE CHECKED ON SITE PRIOR TO COMMENCEMENT. PLANS TO BE USED FOR PLANNING PURPOSES ONLY. ANY DEVIATIONS FROM PLANS OR STRUCTURAL ALTERNATIONS ARE TO BE NOTED IMMEDIATELY FOR THE CLIENT'S USE. ANY BUILDING WORKS TO BE UNDERTAKEN BEFORE ANY NECESSARY LOCAL AUTHORITY APPROVALS HAVE BEEN OBTAINED ARE AT CLIENTS OWN RISK. THE DRAWING REMAINS THE COPYRIGHT OF THE ART OF BUILDING LTD AND MUST NOT BE DUPLICATED OR REPRODUCED WITHOUT PRIOR CONSENT. THE DRAWING REMAINS THE PROPERTY OF THE ART OF BUILDING LTD AND MUST NOT BE LOANED, REPRODUCED OR USED FOR ANY OTHER PURPOSE. ANY REVISIONS TO THE DRAWING MUST BE MADE IN WRITING AND MUST BE SIGNED BY THE ART OF BUILDING LTD. ANY REVISED DRAWINGS OR ADDITIONAL STRUCTURAL DESIGN REQUESTED AFTER AGREED DESIGN OR LOCAL AUTHORITY APPROVALS HAVE BEEN OBTAINED WILL BEAN ADDITIONAL COST TO THE CLIENT.			
DRAWING SIGNED AND APPROVED BY:			
PRINT NAME :	SIGNATURE :	DATE :	
TAOB. Thoughtful Architecture			
The Art of Building Ltd t: 01509 891105 e: info@taob.co.uk		45 Maplewell Road Woodhouse Eaves Leicestershire LE12 8RG w: taob.co.uk	