



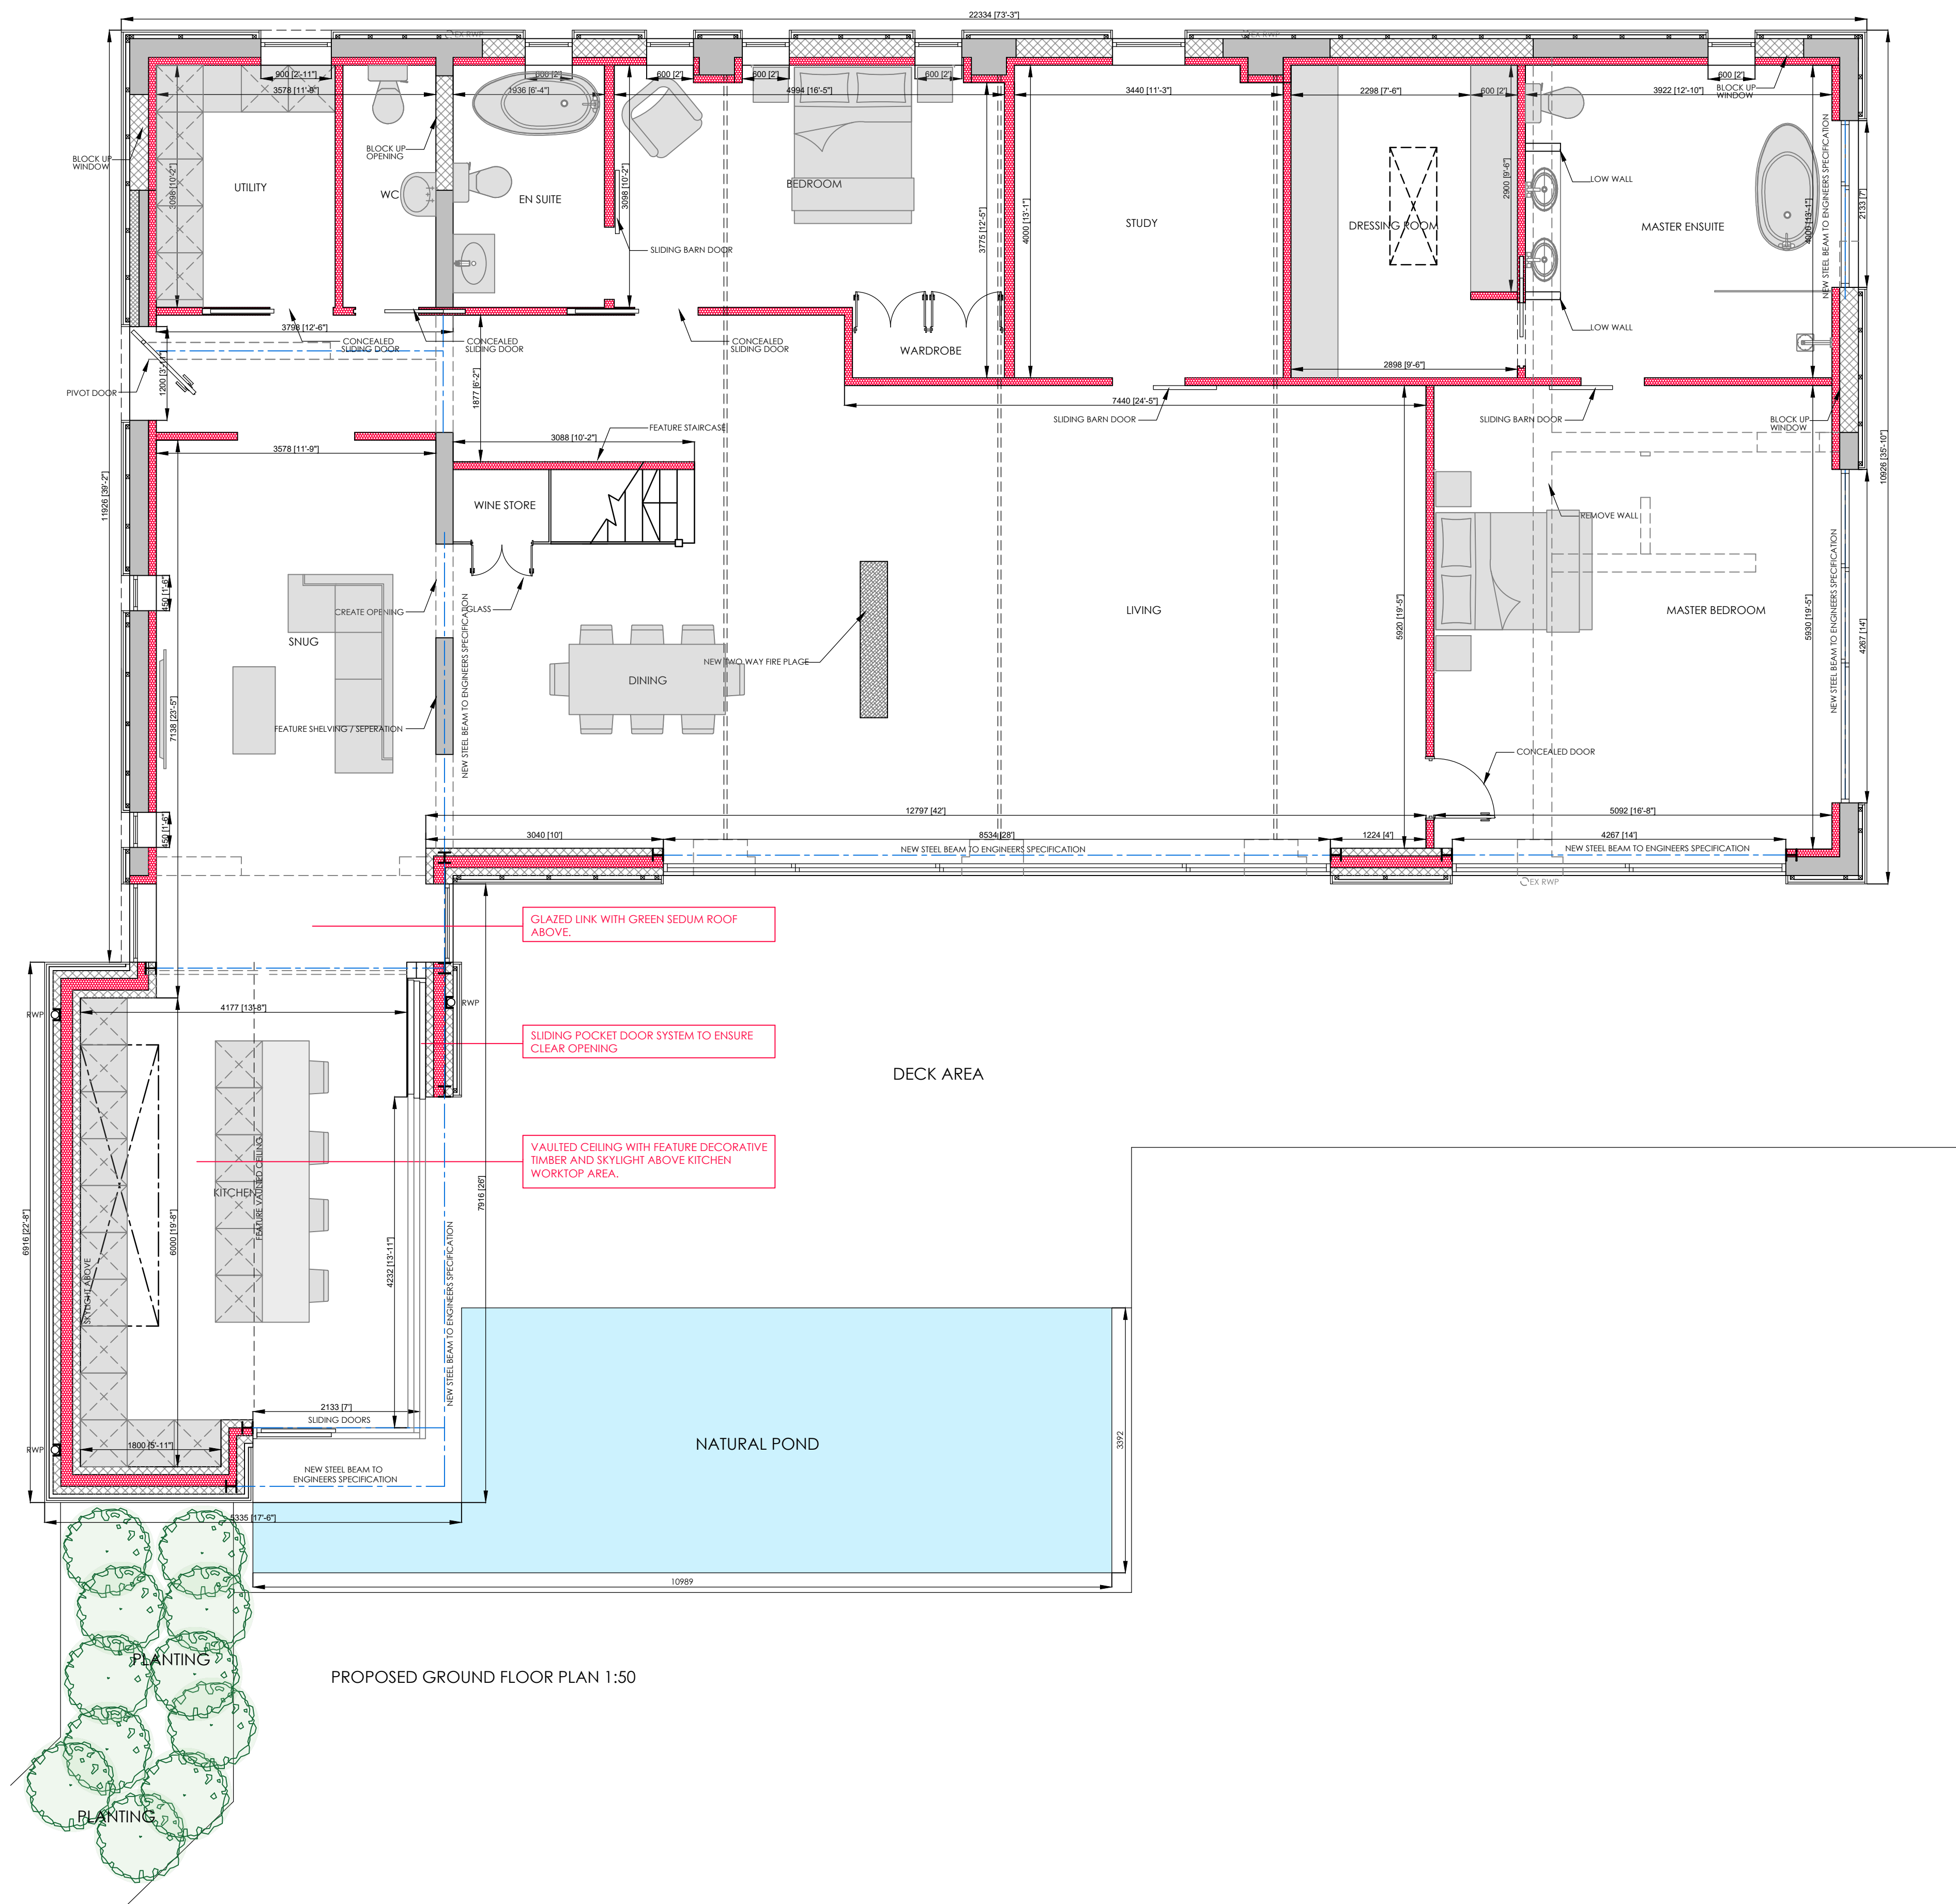

PROPOSED GROUND FLOOR PLAN 1:50

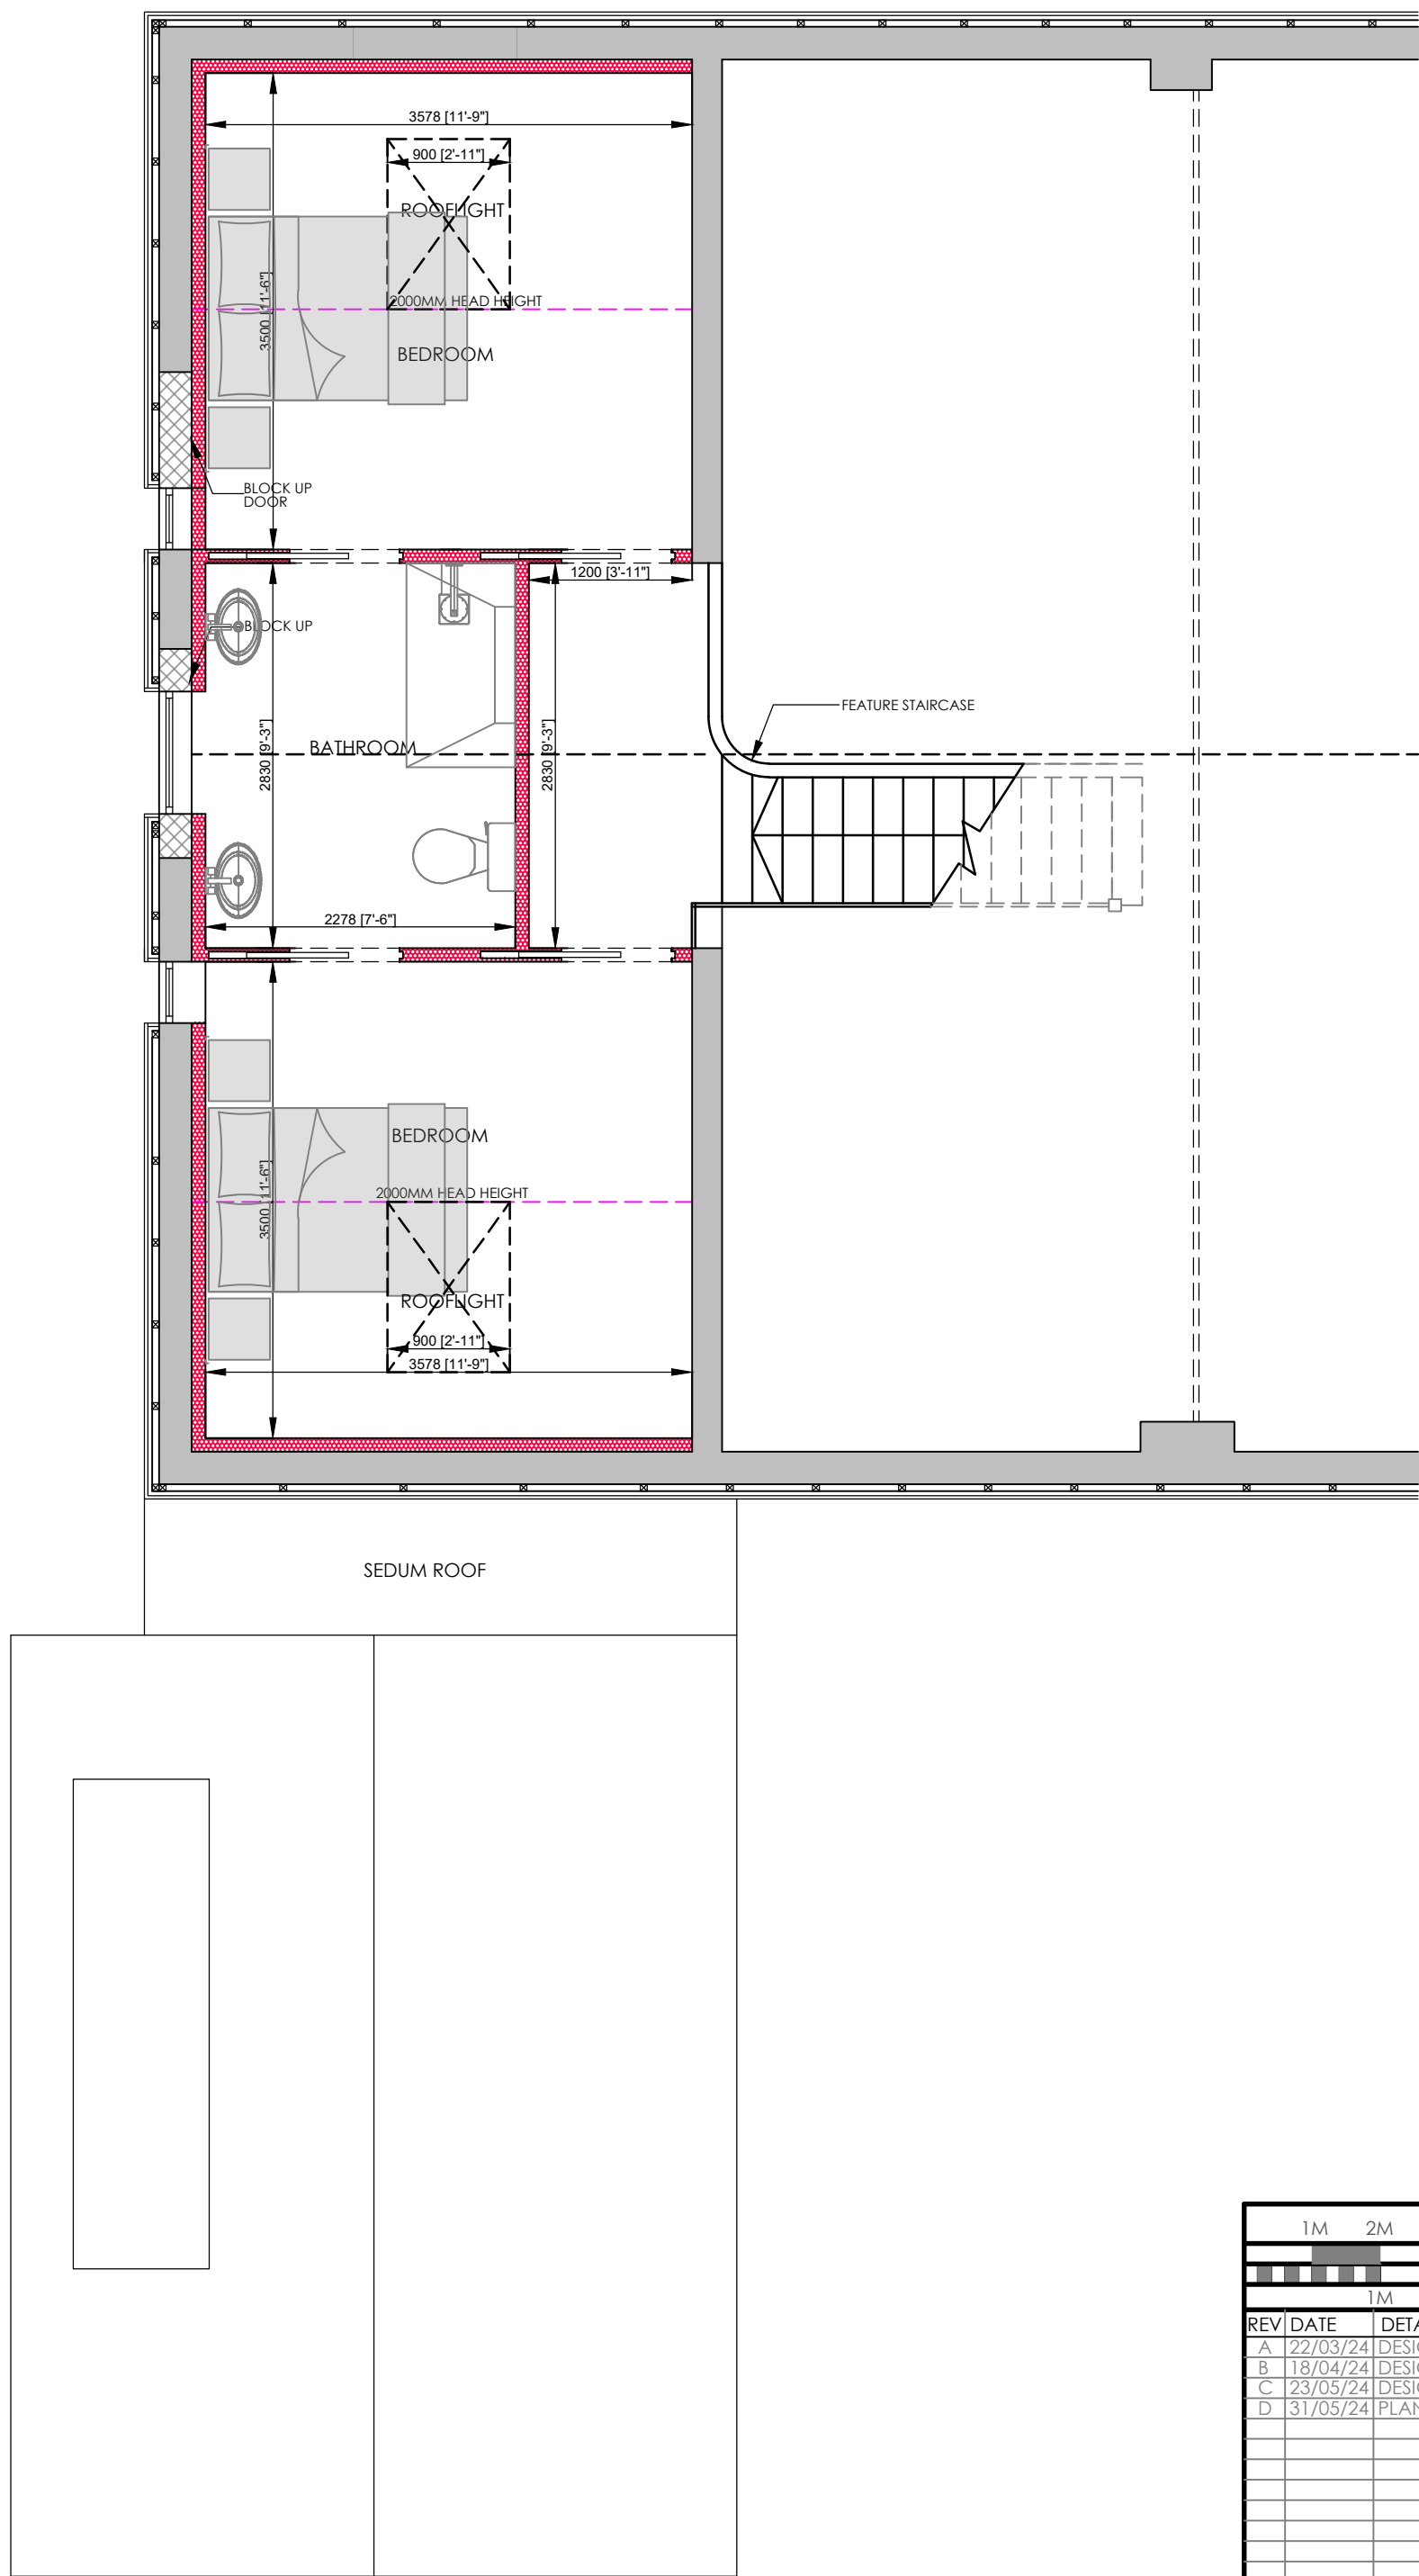

PROPOSED FIRST FLOOR PLAN 1:50

1M	2M	3M	4M	5M	6M	7M	8M	9M
1M	2M	3M	4M	5M	6M	7M	8M	9M

REV	DATE	DETAIL	CHANGES AS PER CLIENT COMMENTS	P/C/DRN
A	12/03/24	DESIGN	CHANGES AS PER CLIENT COMMENTS	
B	19/04/24	DESIGN	CHANGES AS PER CLIENT COMMENTS	
C	23/05/24	DESIGN	CHANGES AS PER CLIENT COMMENTS	
D	31/05/24	PLANNING	CHANGES	

DRAWING : PROPOSED FLOOR PLANS	
DATE : NOV 23	PROJECT : PROPOSED SINGLE STOREY REAR EXTENSION
SCALE @ A1 : 1:50	CLIENT : MR & MRS BARKER
DRAWING No. 23-102.4	SITE ADDRESS : SHEEP SHED GROBY LODGE ESTATE GROBY

ALL DRAWINGS TO BE CHECKED ON SITE PRIOR TO COMMENCEMENT. PLANS TO BE USED FOR PLANNING PURPOSES ONLY.
ANY DEVIATIONS FROM PLANS OR STRUCTURAL ALTERNATIONS ARE TO BE NOTIFIED IMMEDIATELY AND WILL BE CHARGED AT THE CLIENT'S RISK.
ANY BUILDING WORKS TO BE COMPLETED BEFORE ANY NECESSARY LOCAL AUTHORITY APPROVALS HAVE BEEN OBTAINED ARE AT CLIENT'S OWN RISK.
THE DRAWING REMAINS THE PROPERTY OF THE ART OF BUILDING LTD AND MUST NOT BE REPRODUCED OR USED WITHOUT PRIOR CONSENT.
THE DRAWING REMAINS THE PROPERTY OF THE ART OF BUILDING LTD AND MUST NOT BE REPRODUCED OR USED WITHOUT PRIOR CONSENT.
ANY REVISED DRAWINGS OR ADDITIONAL STRUCTURAL DESIGN REQUESTED AFTER AGREED DESIGN OR LOCAL AUTHORITY APPROVALS HAVE BEEN OBTAINED WILL BE AN ADDITIONAL COST TO THE CLIENT.

DRAWING SIGNED AND APPROVED BY:
PRINT NAME : SIGNATURE : DATE :

TAOB.
Thoughtful Architecture

The Art of Building Ltd
t: 01509 891105
e: info@taob.co.uk w: taob.co.uk

45 Maplewell Road
Woodhouse Eaves
Leicestershire LE12 8RG