



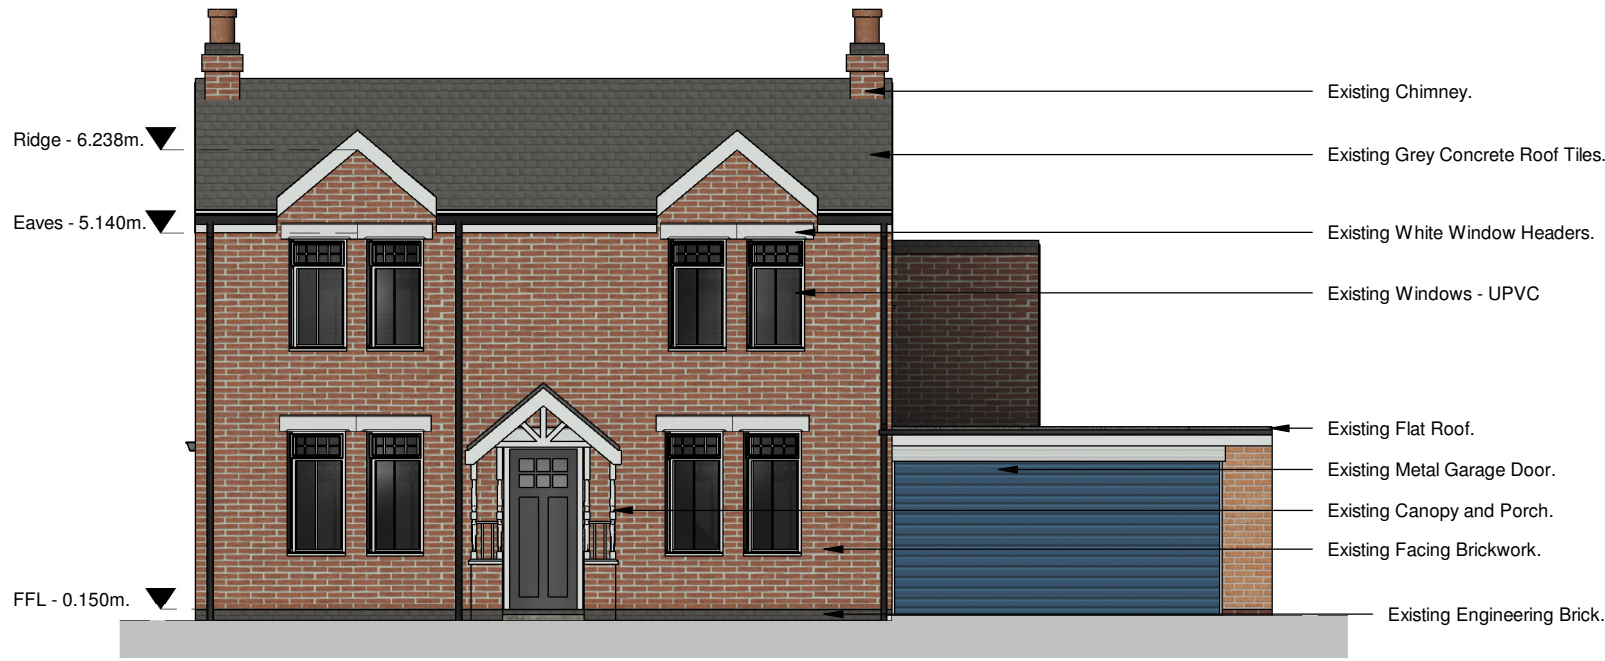

Existing Front Elevation @ Scale 1:100

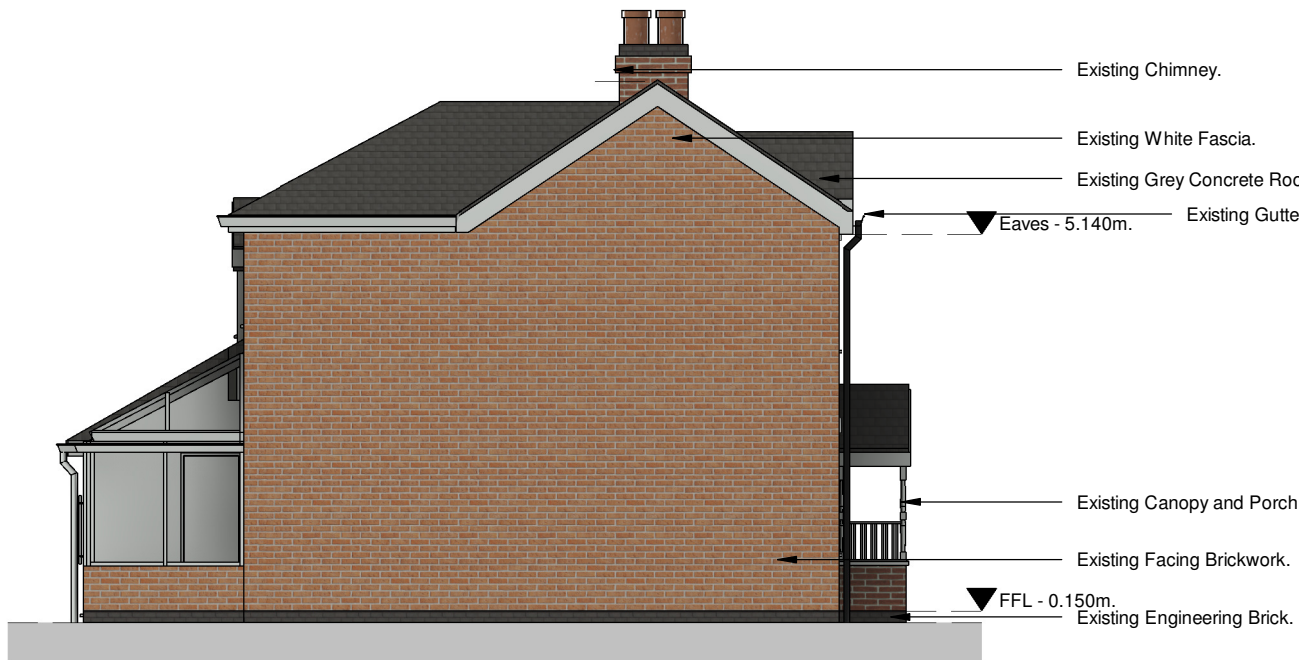



Existing Side Elevation 1 @ Scale 1:100




Existing Rear Elevation @ Scale 1:100



Existing Side Elevation 2 @ Scale 1:100

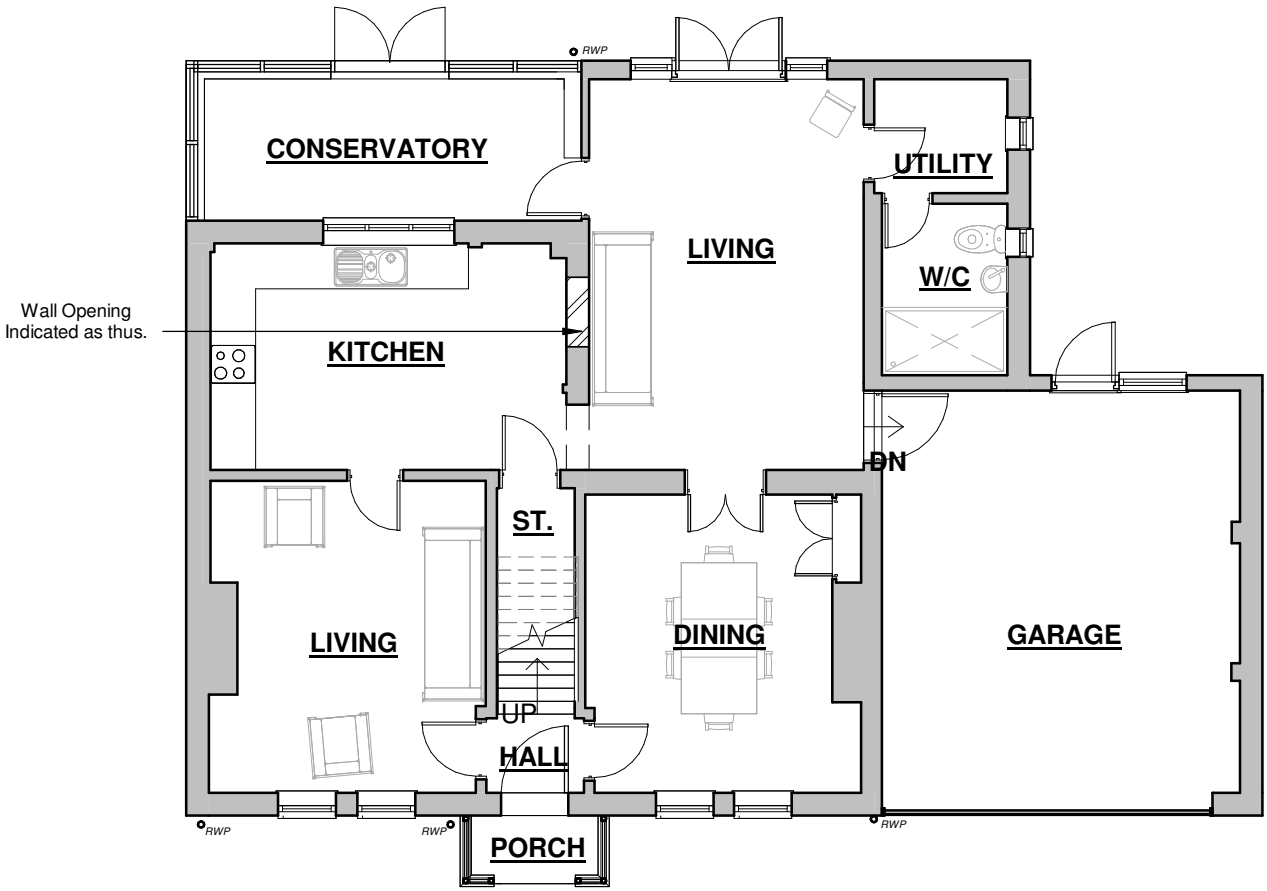 

Existing Ground Floor Plan @ Scale 1:100

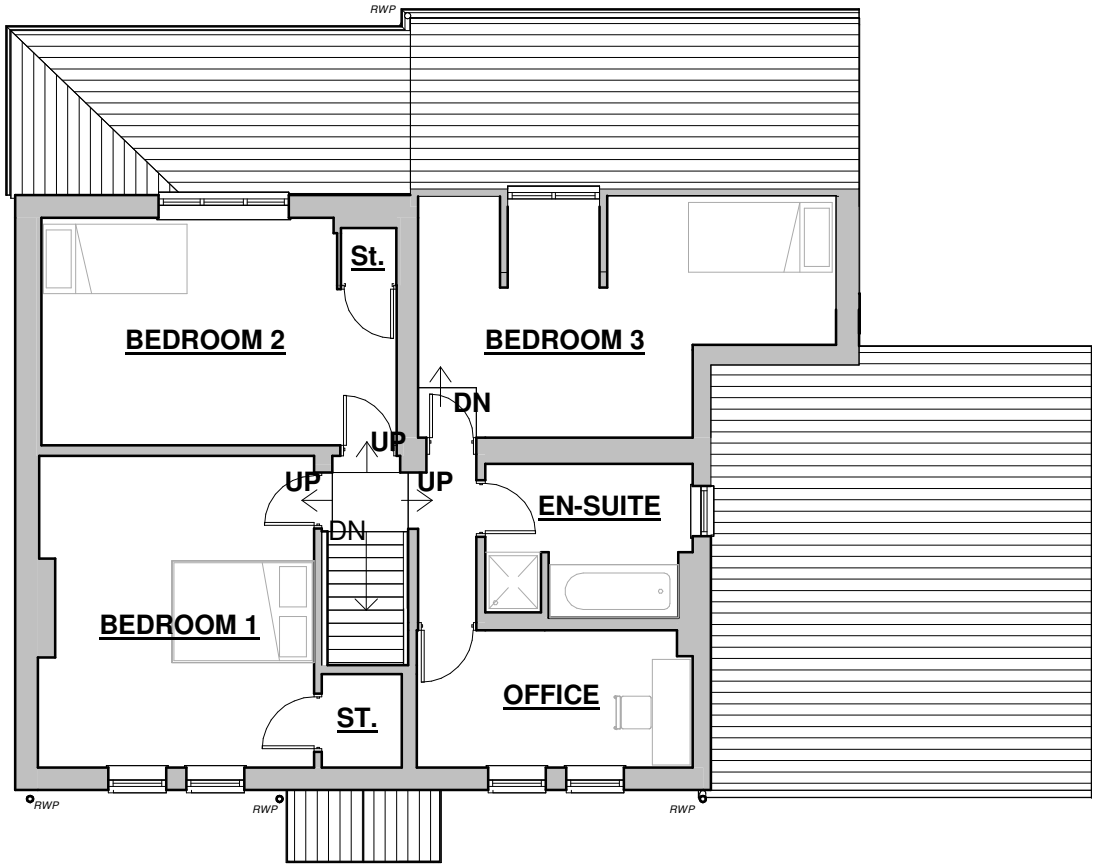

Existing First Floor Plan @ Scale 1:100

Client Mr & Ms Hurst			hayward ARCHITECTS LTD 19 Station Road Hinckley Leicestershire LE10 1AW Tel: 01455 635 665 Fax: 01455 618 971 www.hayward-architects.co.uk		
Project Title Alterations and Extensions Church Road Nailstone					
Drawing Title As Existing			A2	Job No. 24/16	Drawing No. 01
Scale As Indicated	Date MAR 2024	Sheet			
Author MS	Checked by CB				
THE COPYRIGHT OF THIS DRAWING IS VESTED IN HAYWARD ARCHITECTS LTD. REPRODUCTION IN ANY FORM, EITHER IN WHOLE OR IN PART IS FORBIDDEN WITHOUT THE PRIOR WRITTEN PERMISSION OF THE COPYRIGHT HOLDER. DO NOT SCALE FROM DRAWING AND ONLY FIGURED DIMENSIONS ARE TO BE USED			Status Planning		