




Front Elevation

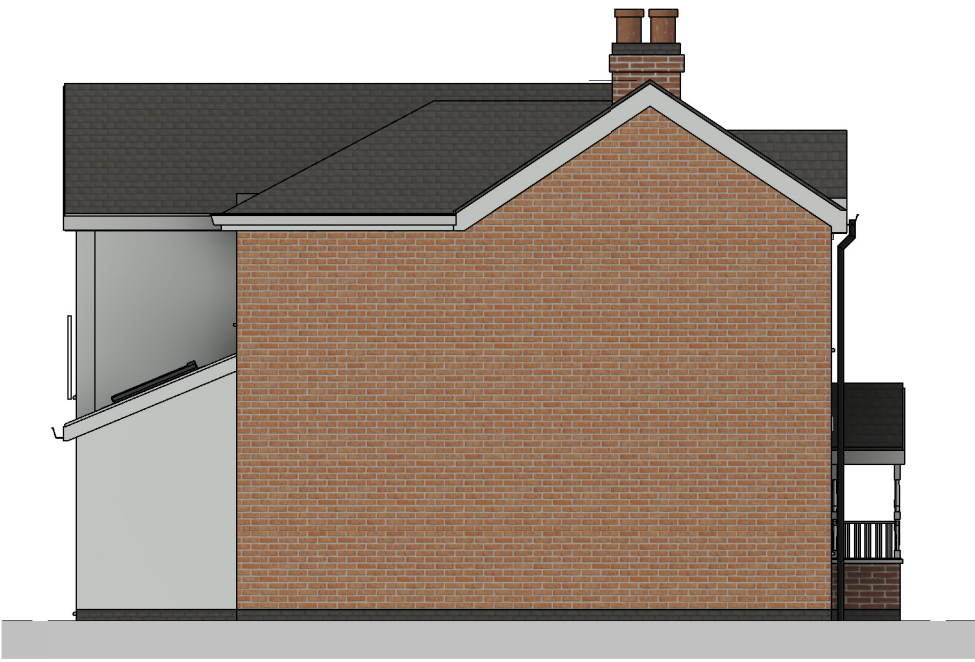

Side Elevation




Rear Elevation




Side Elevation



3D View

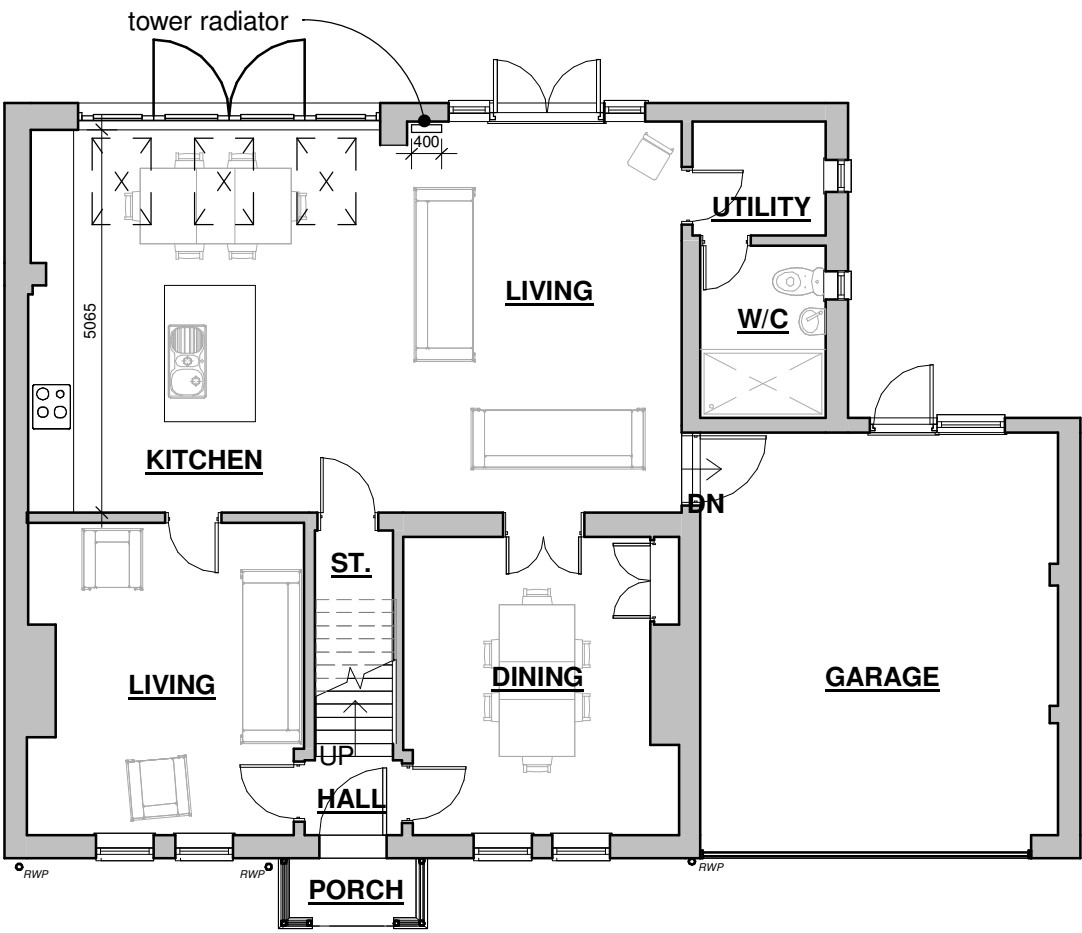

Ground Floor Plan

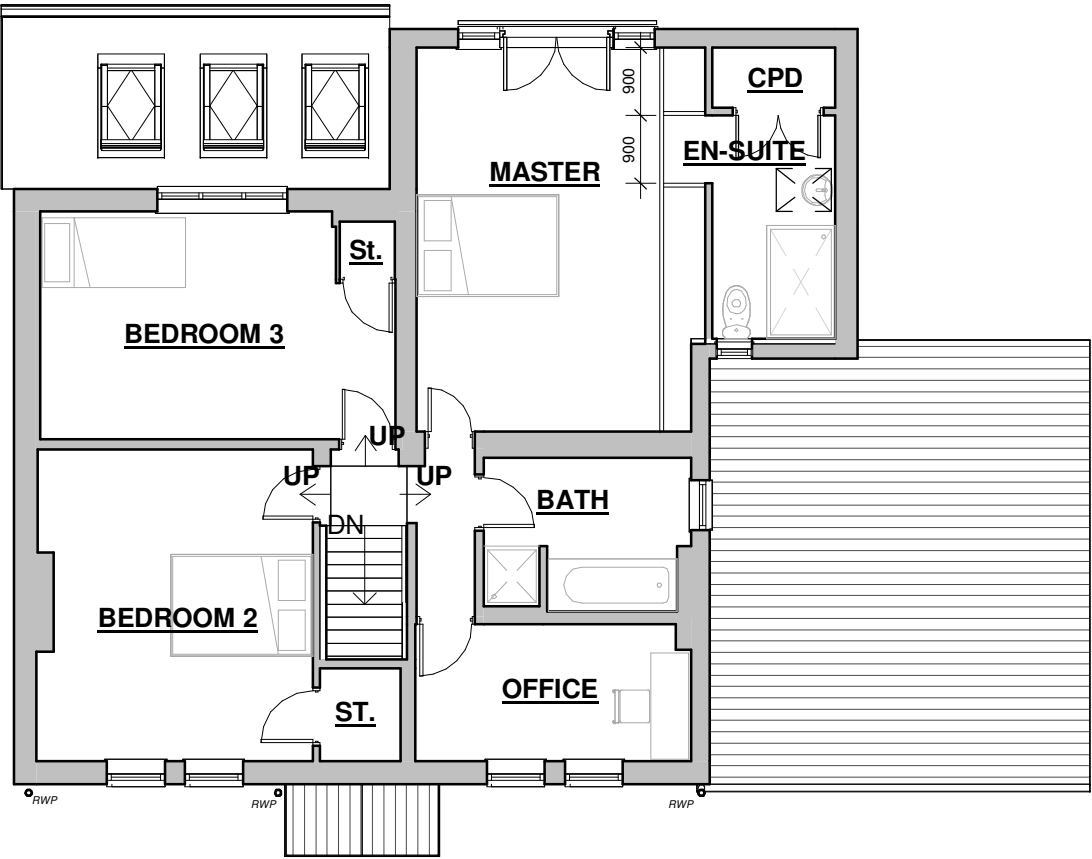

First Floor Plan



Client Mr & Ms Hurst			hayward ARCHITECTS LTD 	
Project Title Alterations and Extensions Church Road Nailstone			19 Station Road Hinckley Leicestershire LE10 1AW Tel: 01455 635 665 Fax: 01455 618 971 www.hayward-architects.co.uk	
Drawing Title Scheme 1				
Scale 1:100	Date APR 24	Sheet A2	Job No. 24/16	Drawing No. 02D
Author LJW	Checked by -			
THE COPYRIGHT OF THIS DRAWING IS VESTED IN HAYWARD ARCHITECTS LTD. REPRODUCTION IN ANY FORM, EITHER IN WHOLE OR IN PART IS FORBIDDEN WITHOUT THE PRIOR WRITTEN PERMISSION OF THE COPYRIGHT HOLDER. DO NOT SCALE FROM DRAWING AND ONLY FIGURED DIMENSIONS ARE TO BE USED			Status Planning	