



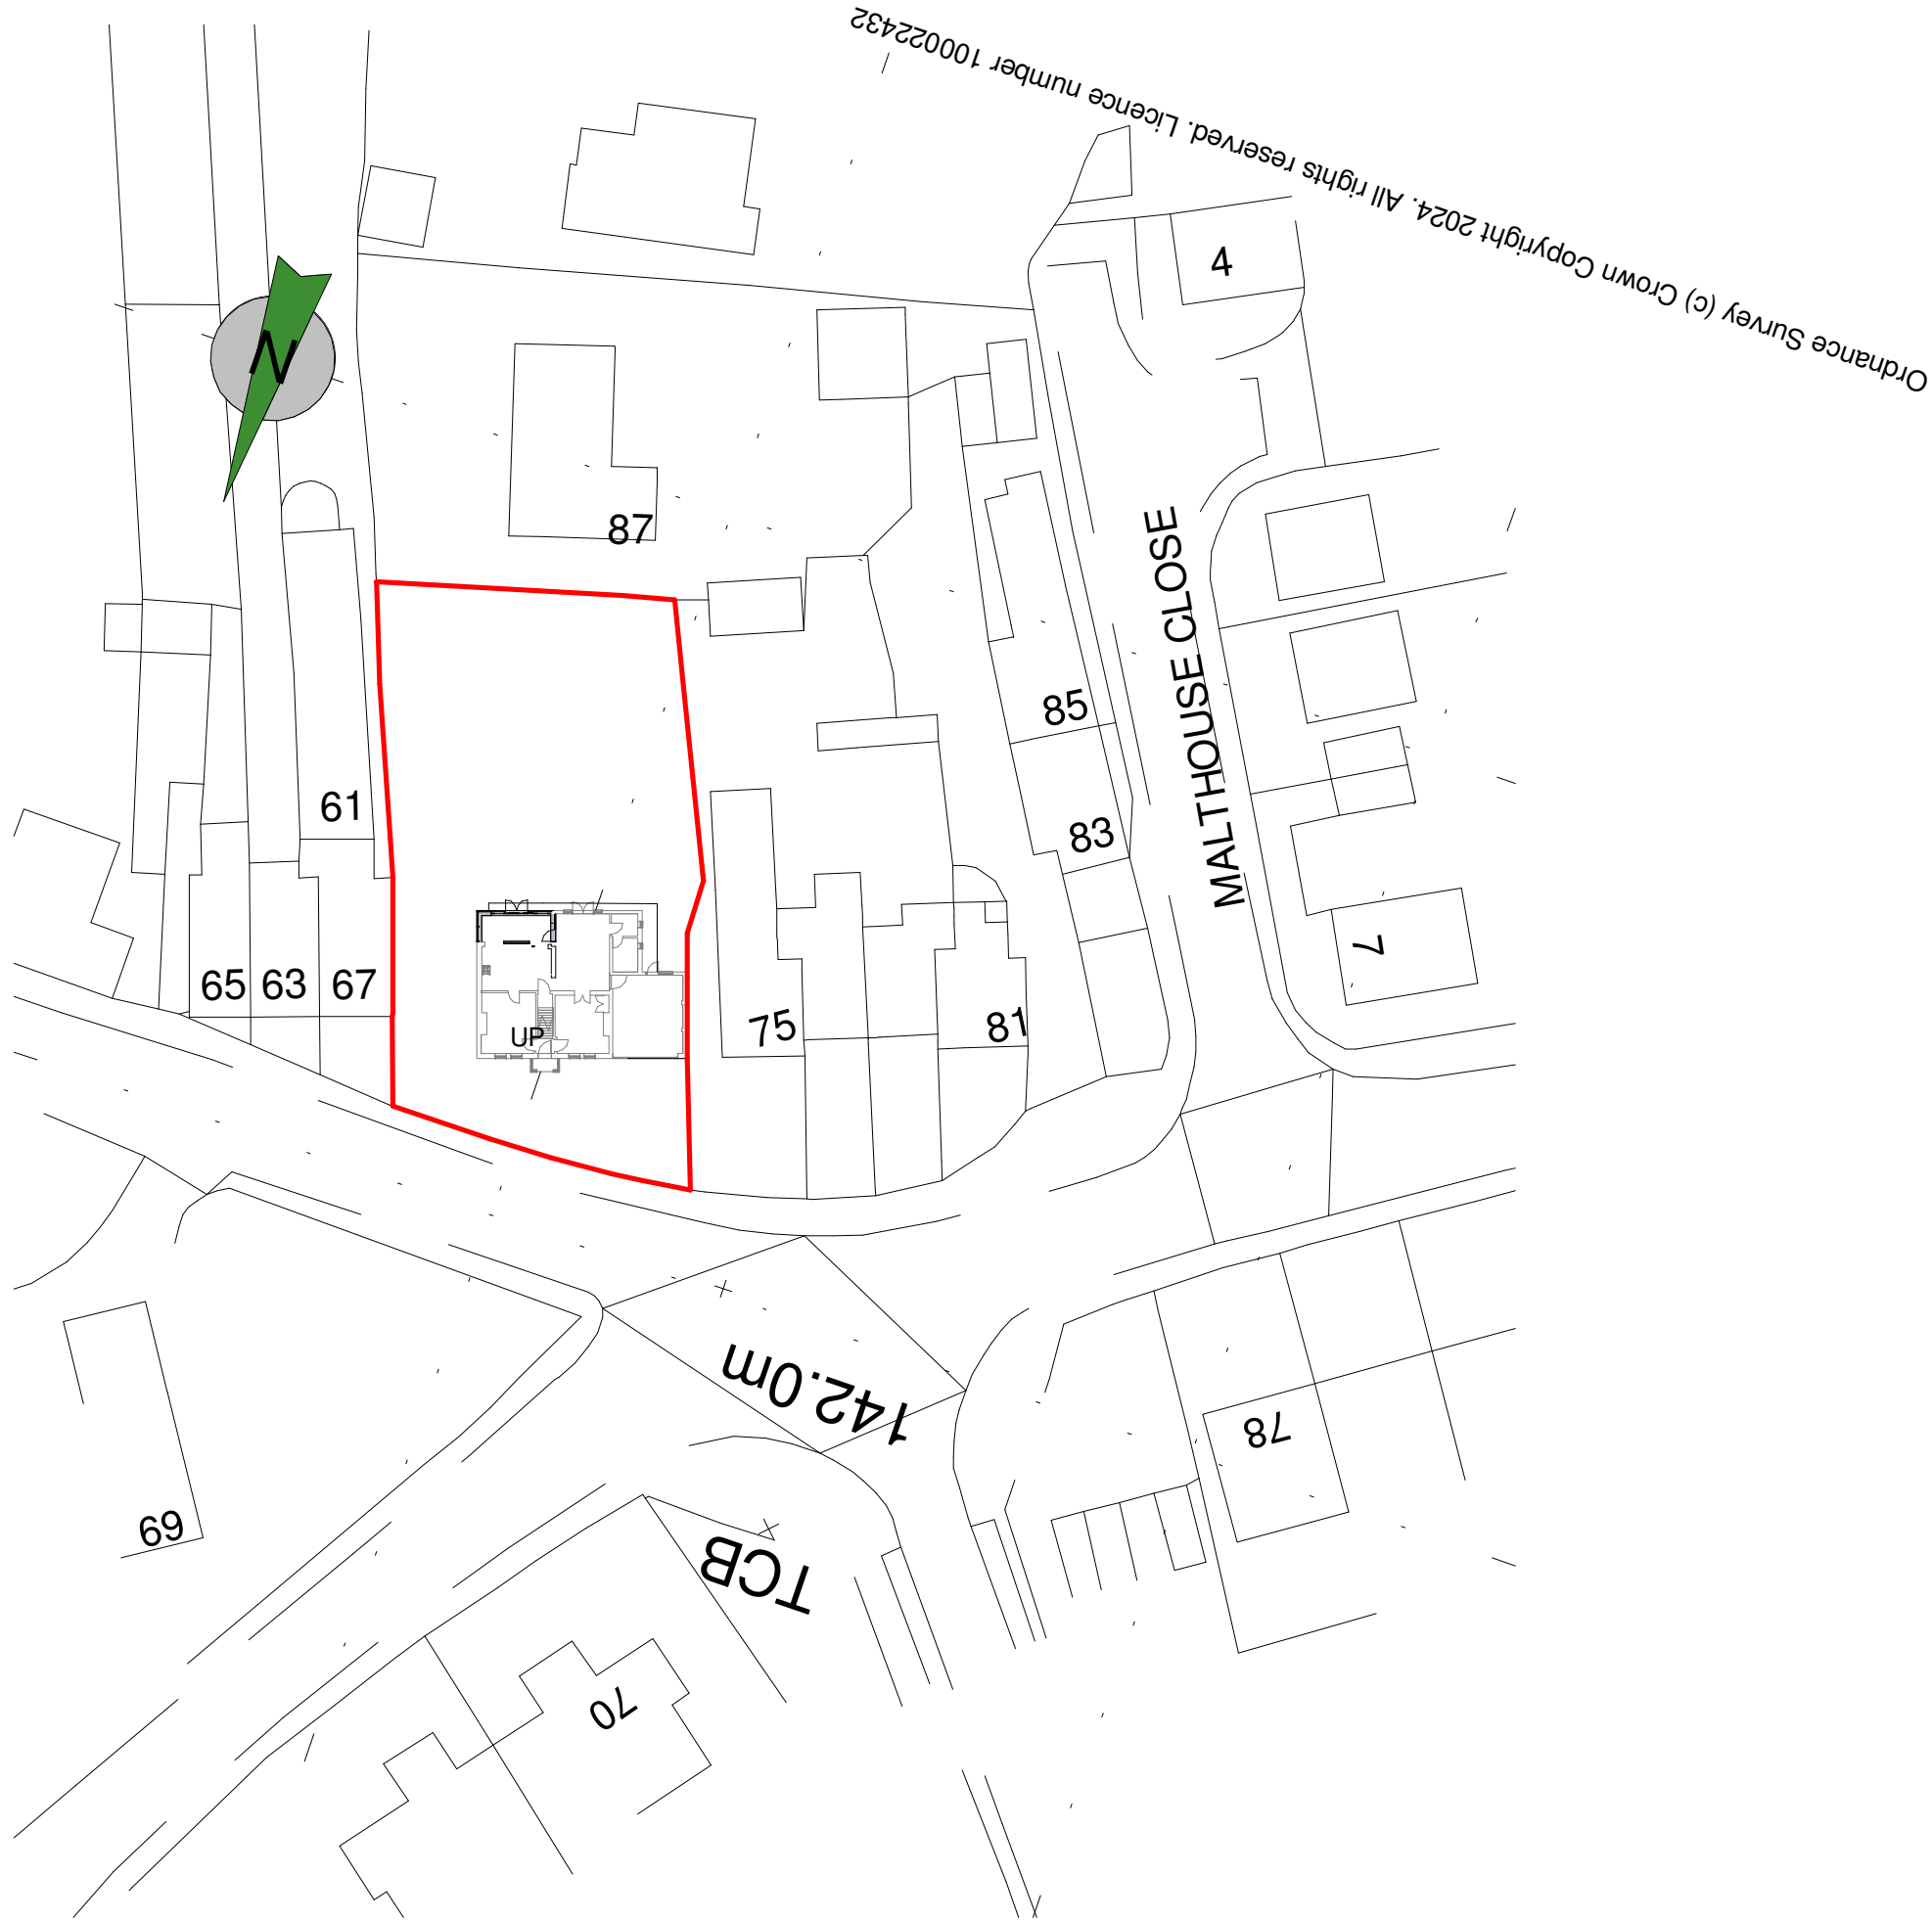

Block Plan - 1:500

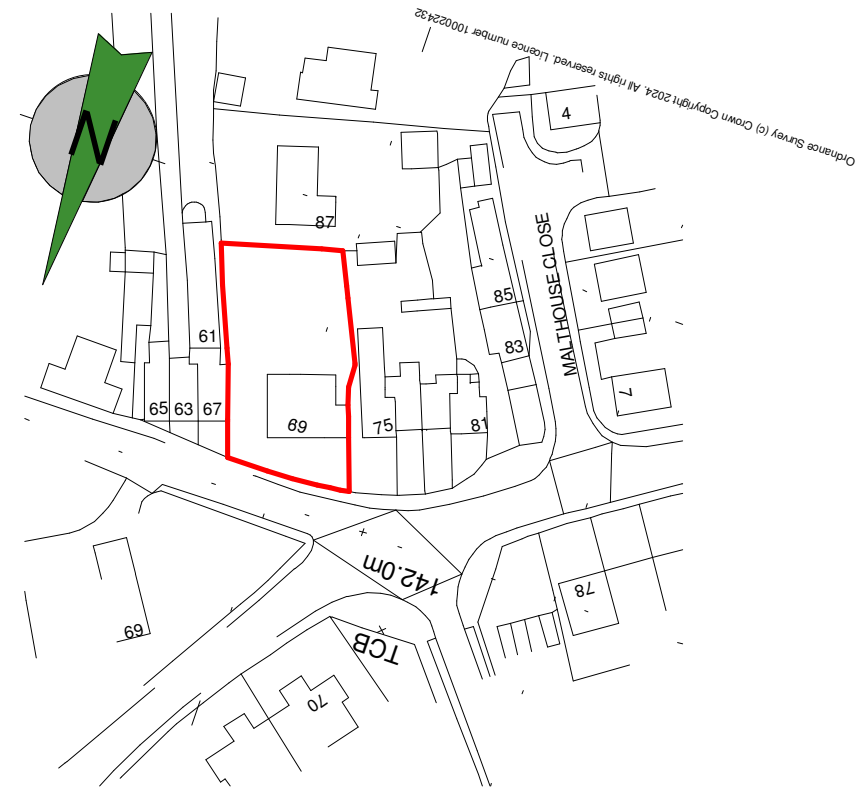

Site Location Plan - 1:1250



hayward
ARCHITECTS LTD

19 Station Road
Hinckley
Leicestershire
LE10 1AW
Tel: 01455 635 665
Fax: 01455 618 971
www.hayward-architects.co.uk

Client	Mr & Ms Hurst		
Project	Alterations and Extensions Church Road Nailstone		
Drawing	Site Plans		
Scale	1:500 & 1:1250	Author	LJW
Date	June 24	Checked by	-
Job No.	24/16	Drawing No.	04
Drawing Status	Planning		

THE COPYRIGHT OF THIS DRAWING IS VESTED IN HAYWARD ARCHITECTS LTD.
REPRODUCTION IN ANY FORM, EITHER IN WHOLE OR IN PART IS FORBIDDEN
WITHOUT THE PRIOR WRITTEN PERMISSION
OF THE COPYRIGHT HOLDER. DO NOT SCALE FROM DRAWING AND ONLY
FIGURED DIMENSIONS ARE TO BE USED