
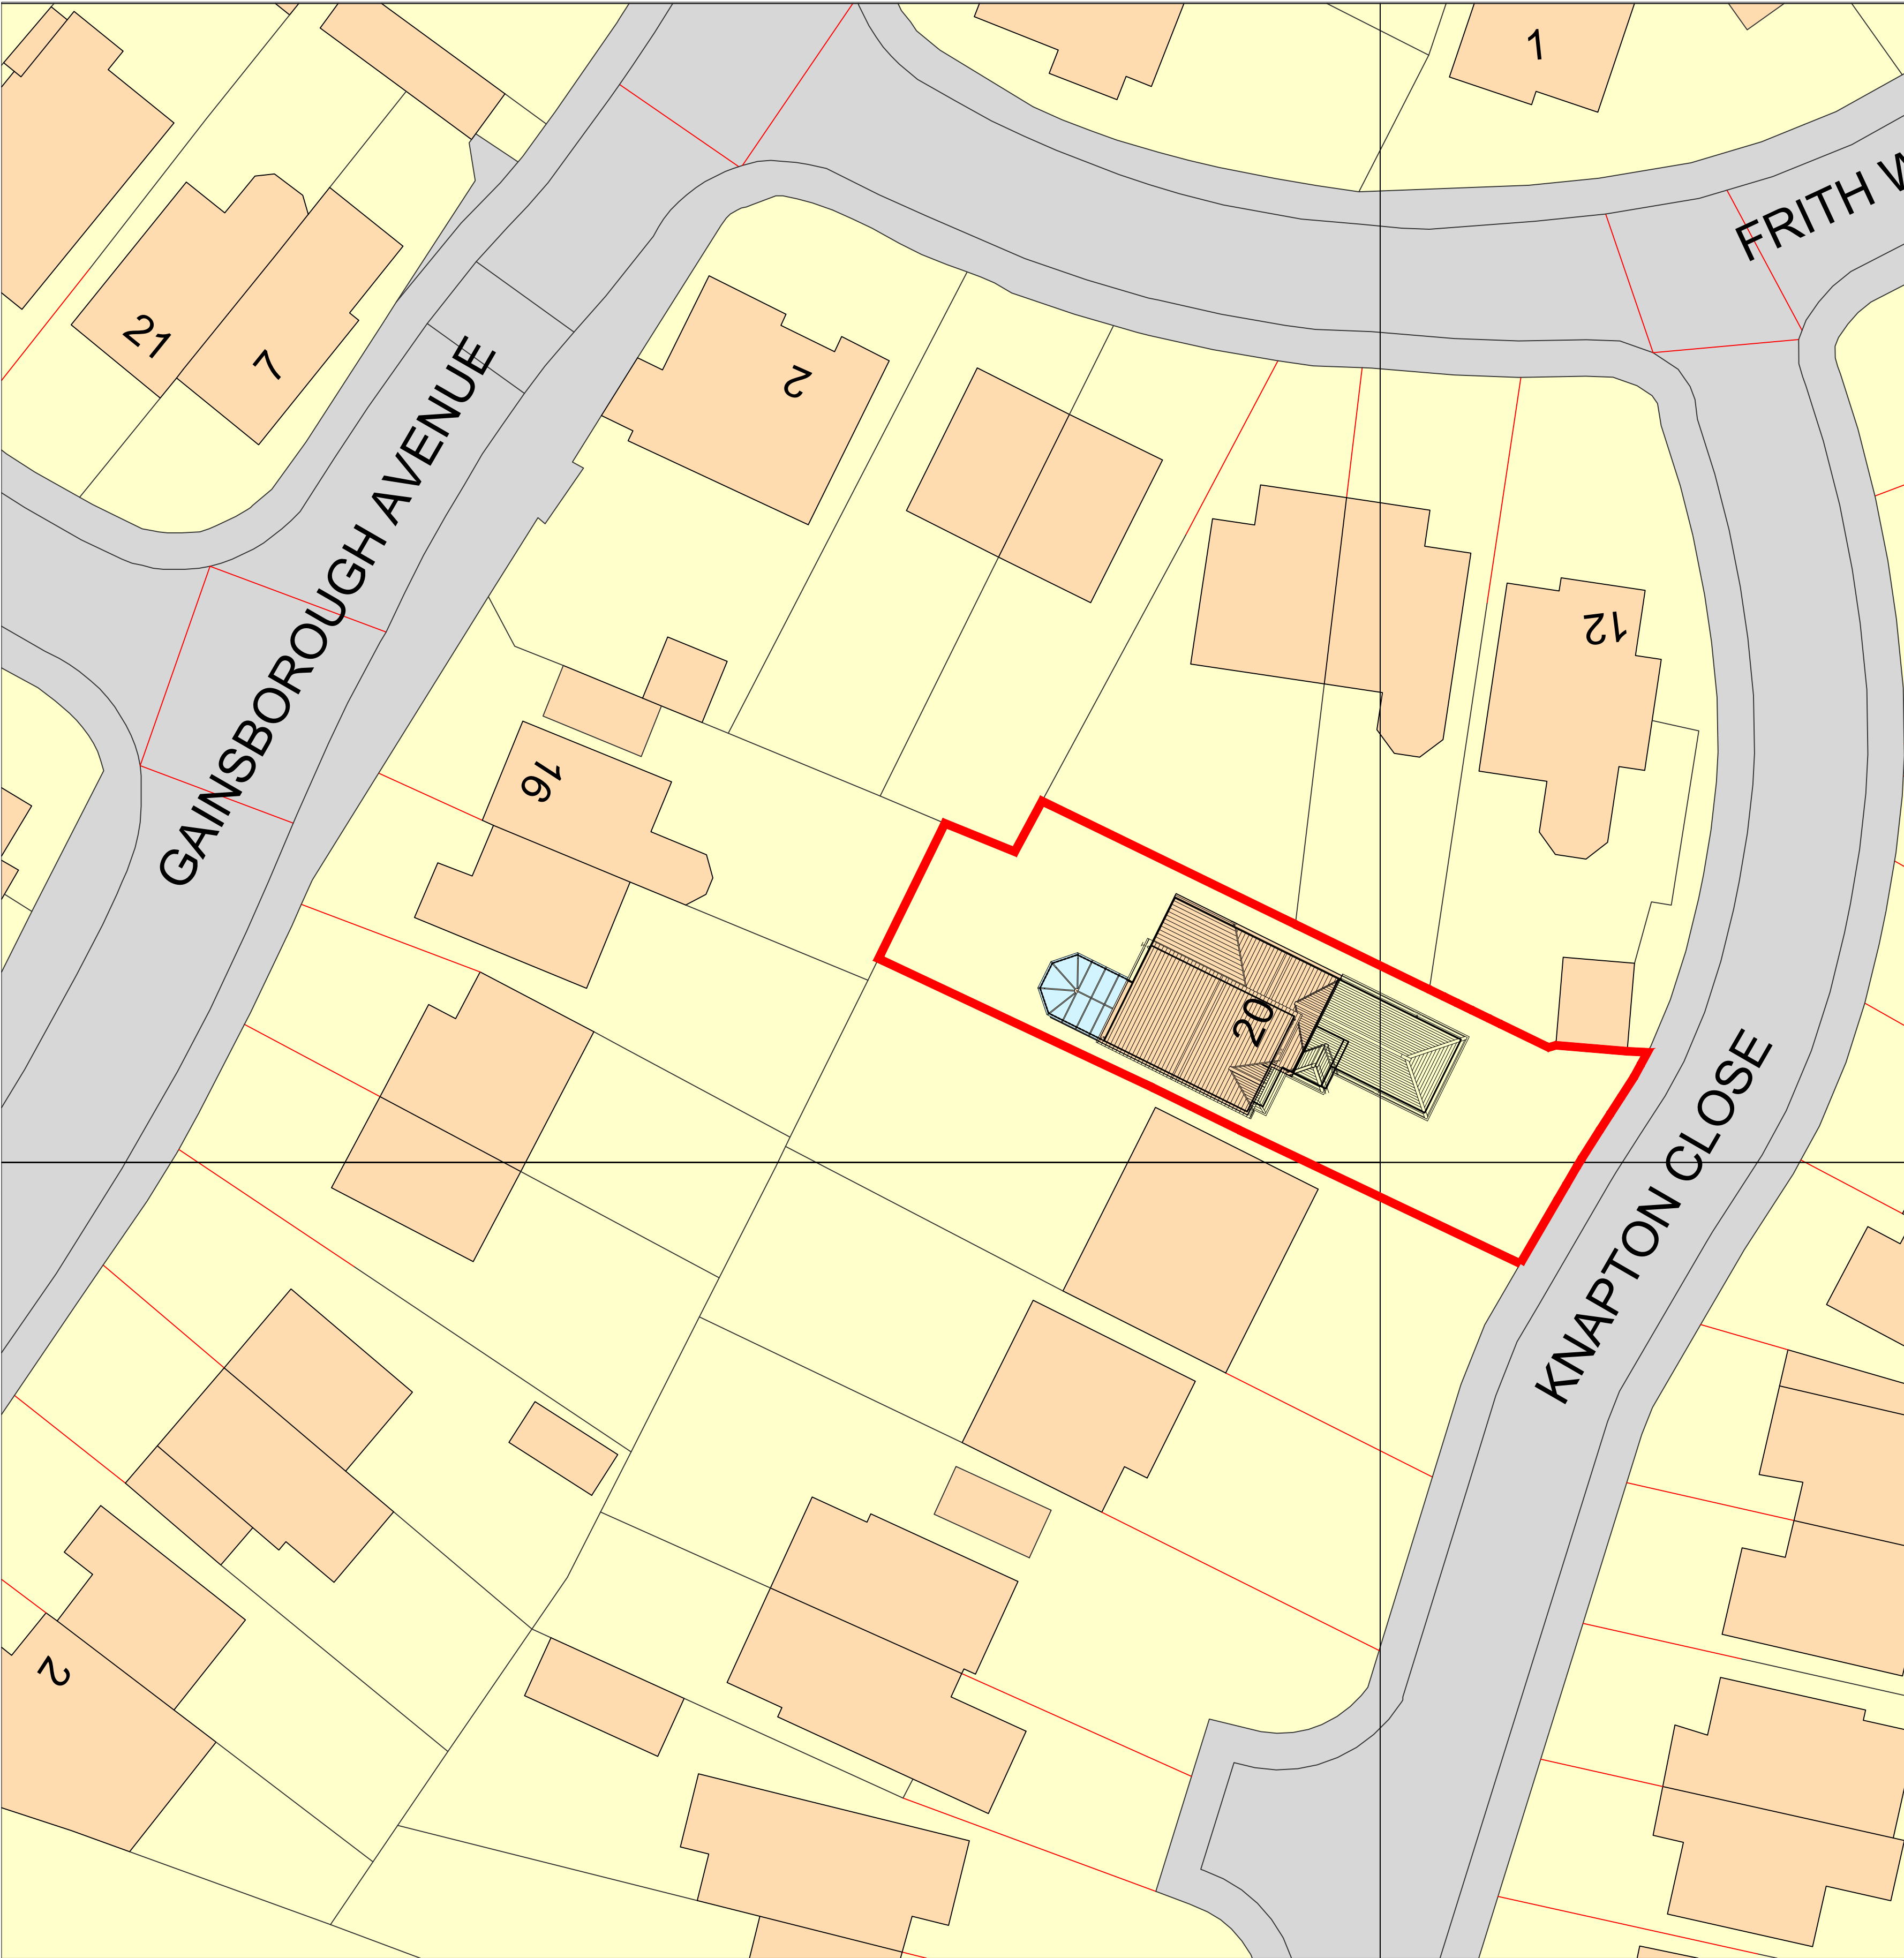


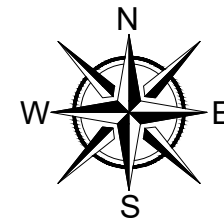

Proposed Site Plan

1:200

0 2.5m 5m 7.5m 10m 1:200

Client:	Mr & Mrs Geary 20 Knapton Close Hinckley, Leicestershire LE10 9EN	Drawing status:	FOR PLANNING
		Scale:	A1 NTS Do not scale directly from drawing, any dimensions required should be confirmed on site by relevant parties.

Project title:
PROPOSED SINGLE STOREY FRONT GARAGE EXTENSION

Drawing title:
PROPOSED SITE PLAN

Drawing number:
0049 | 2024 | 008 | REV B

Rev.	Revision Date:	Description of Revision
A	06/03/24	DRAWING ISSUED.
B	05/04/24	DRAWING UPDATED TO REFLECT PLANNERS COMMENTS REGARDING LENGTH OF EXTENSION.

All rights reserved. No part of this document may be reproduced, stored in a retrieval system or transmitted, in any form or by any means, electronic, mechanical, photocopying, recording or otherwise, without the prior written permission of the copyright owner.