




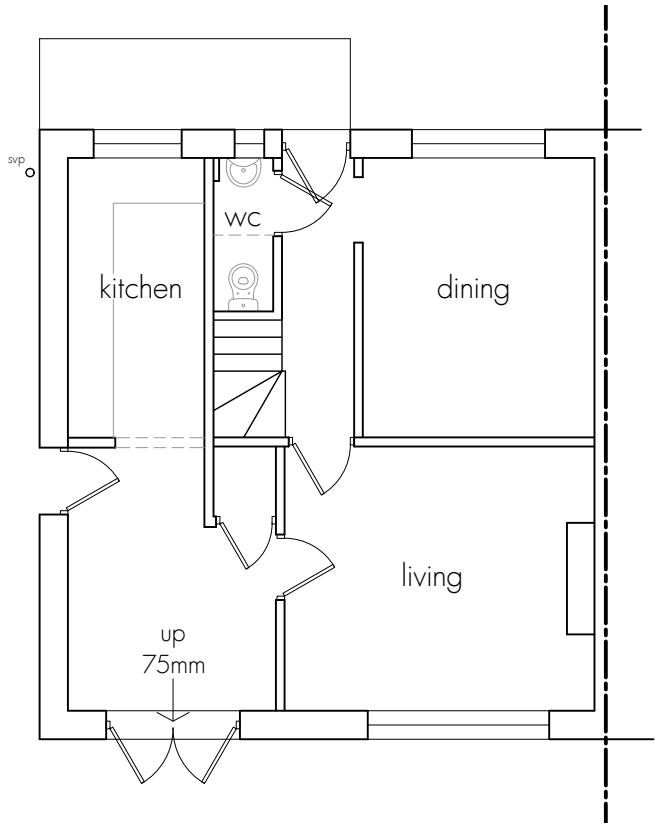


Existing Ground Floor Plan

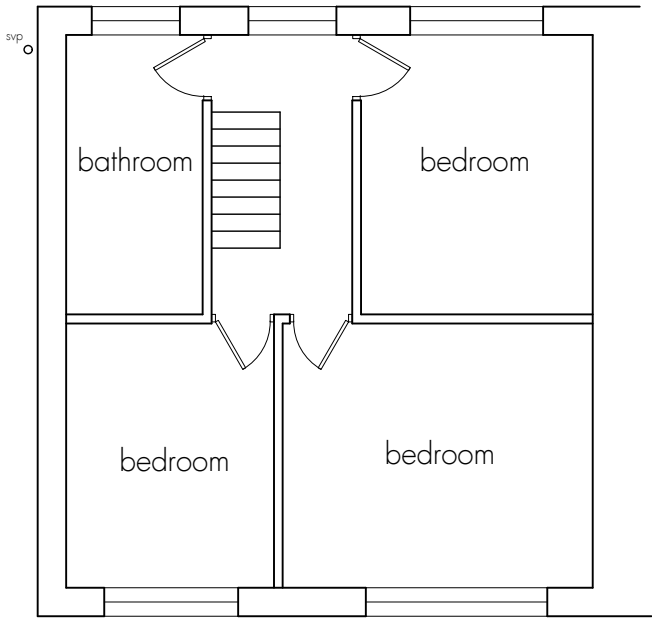


Assumed First Floor Plan

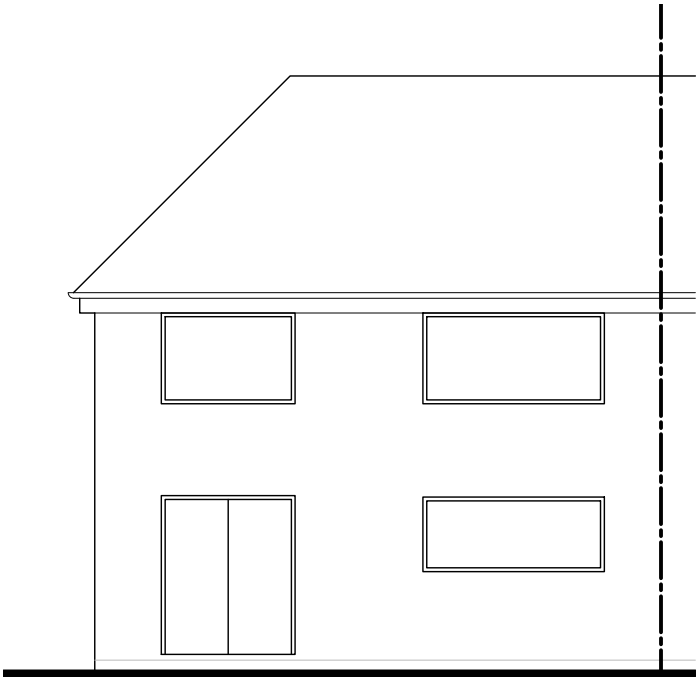

Existing Rear Elevation

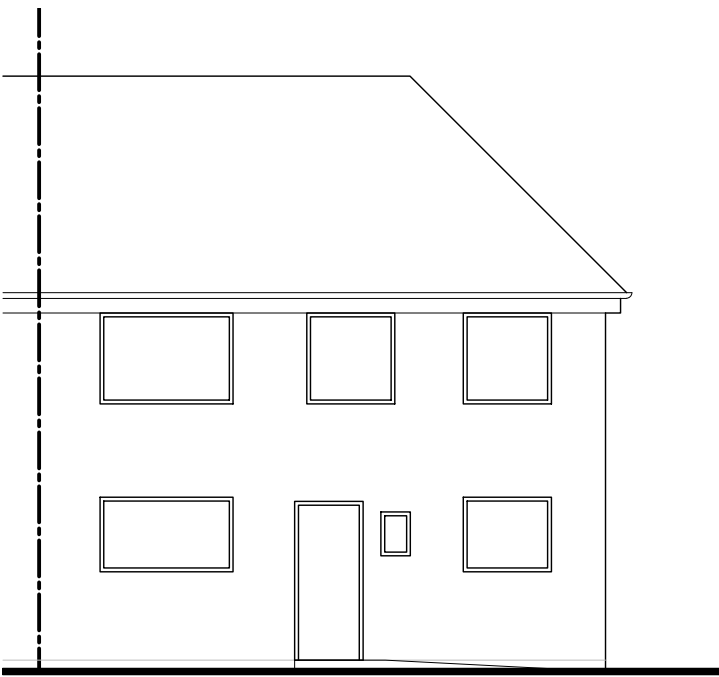

Existing Front Elevation

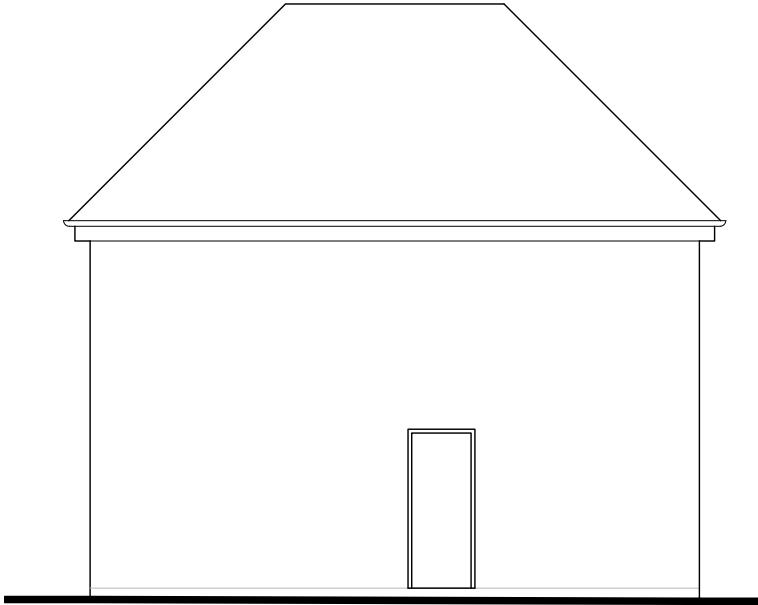

Existing Side Elevation

DISCLAIMER NOTES
DRAWING SUBJECT TO FOLLOWING CONDITIONS:

- SITE LEVEL SURVEY
- CONFIRMATION OF LEGAL BOUNDARY & EASEMENTS
- GROUND INVESTIGATION BY OTHERS
- STATUTORY AUTHORITY SERVICES INVESTIGATION
- PLANNING AUTHORITY COMMENTS/APPROVAL
- HIGHWAY AUTHORITY COMMENTS/APPROVAL
- CONSERVATION OFFICER COMMENTS/APPROVAL
- BUILDING CONTROL OFFICER COMMENTS/APPROVAL
- FLOOD RISK ASSESSMENT
- PARTY WALL ACT 1996

 **RM James**
Architectural Design and Technology

0116 286 6370
enquiries@rmjames.co.uk
www.rmjames.co.uk



CLIENT Lightbulb Hinckley		
SERVICE USER		
OCCUPATIONAL THERAPIST		
DATE		
PROJECT Internal Alterations 43 Park Road, Hinckley		
DRAWING Existing Plans and Elevations		
SCALE 1:100	@ A3	DATE May 2024
STATUS SURVEY		
PROJECT No 19/313	DRAWING No 19/313 PRO1	REVISION A