


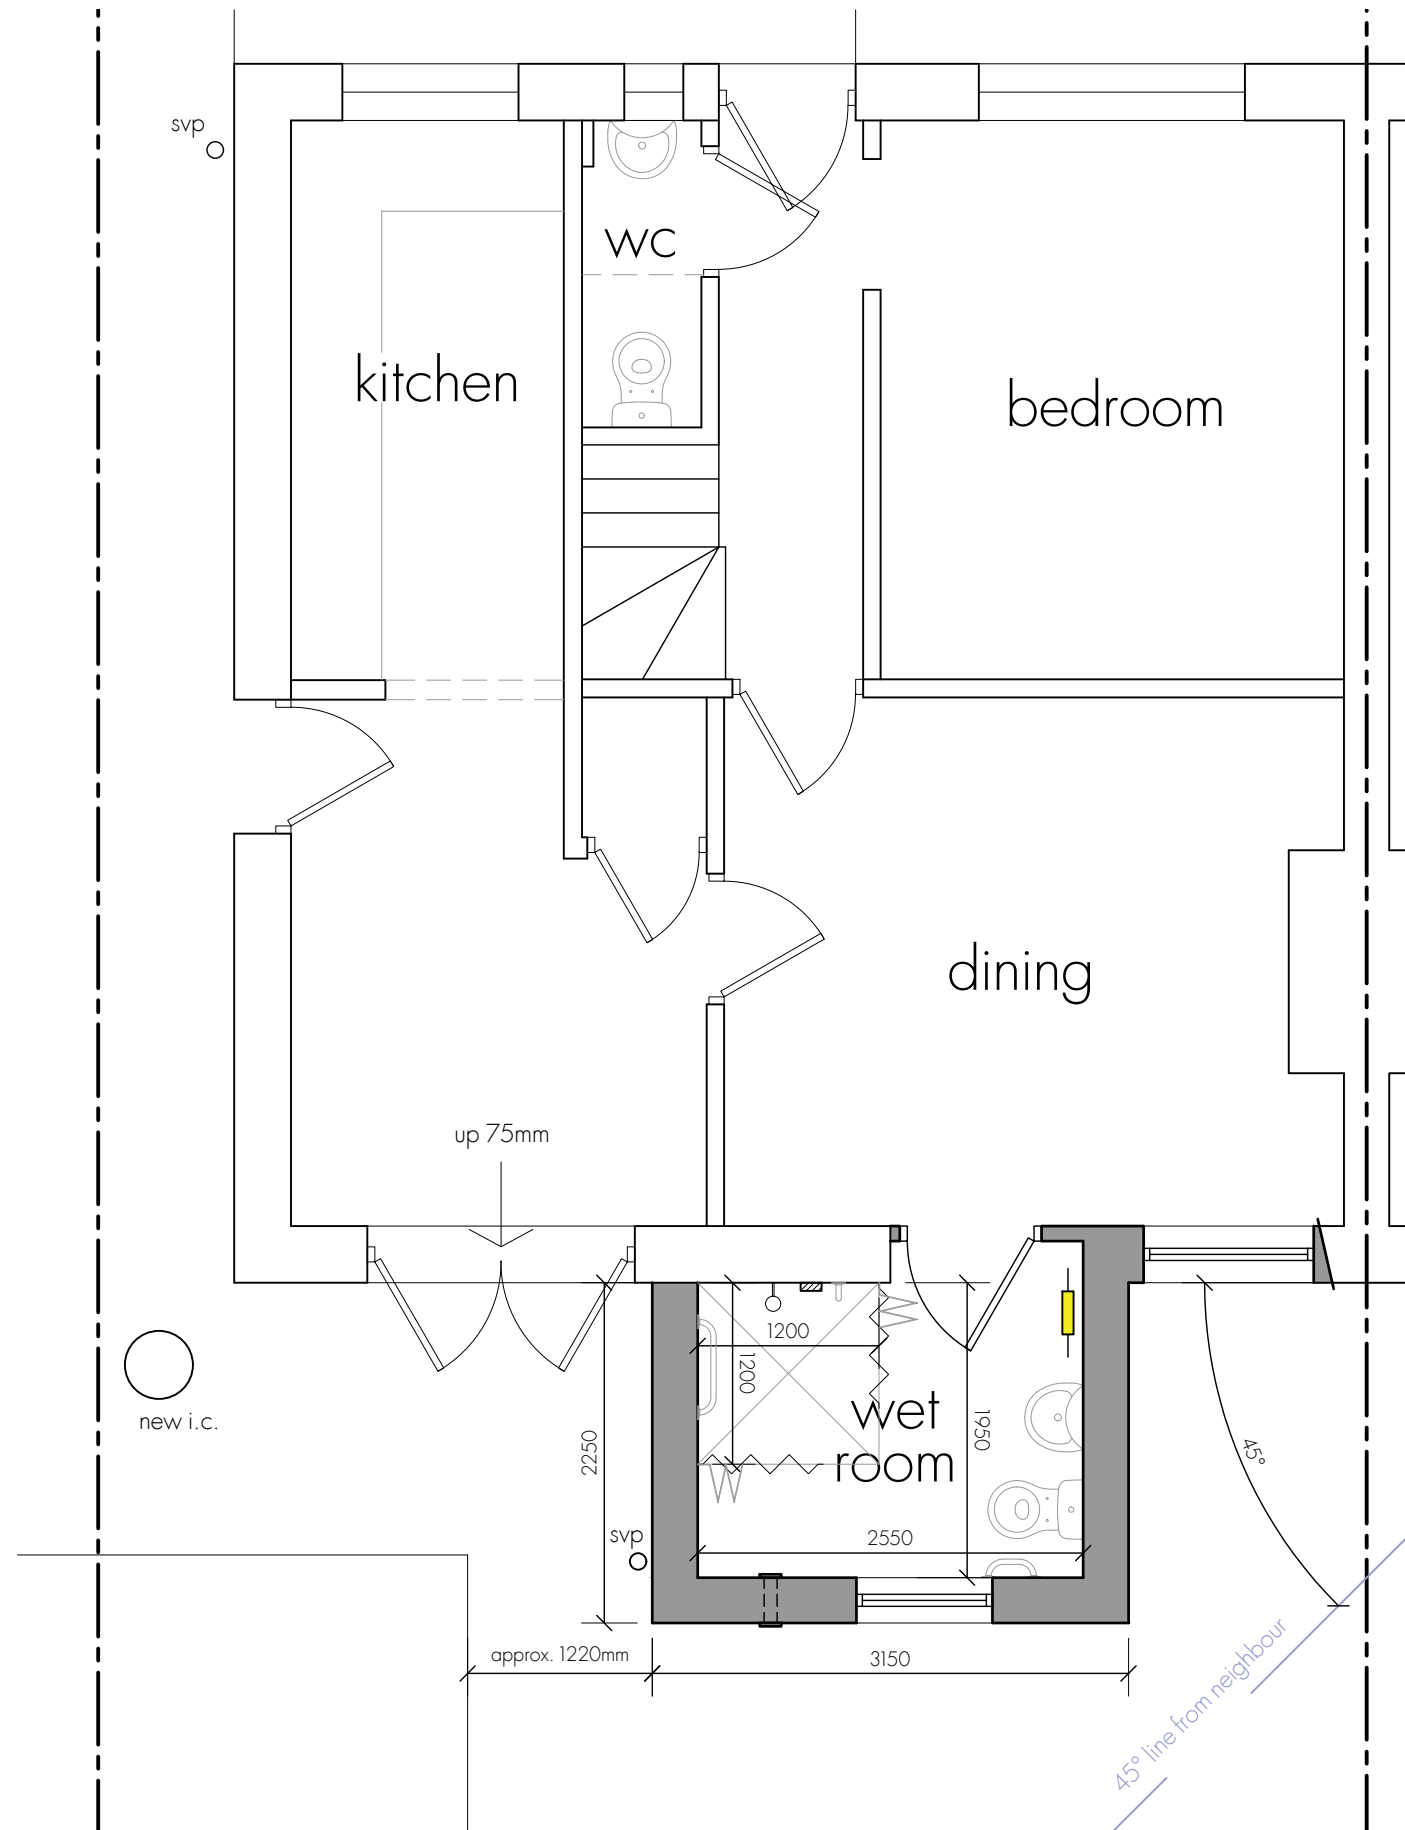

DRAWING SUBJECT TO FOLLOWING CONDITIONS:


RM James
 Architectural Design and Technology



CLIENT Lightbulb Hinckley		
SERVICE USER		
OCCUPATIONAL THERAPIST		
DATE		
PROJECT Single Storey Rear Extension 43 Park Road, Hinckley		
DRAWING Proposed Ground Floor Plan		
SCALE 1:50 @ A3	DATE March 2026	
STATUS PLANNING		
PROJECT No 25/441	DRAWING No 25/441 PRO2	REVISION B