




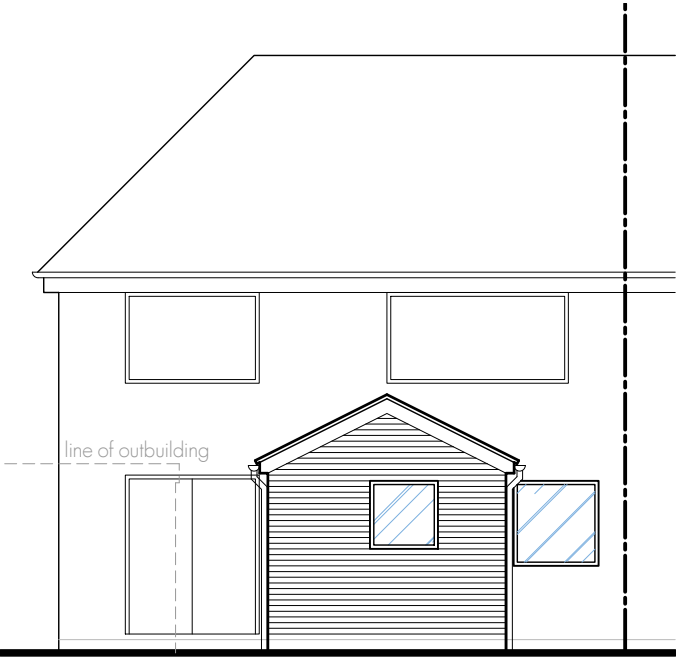

Proposed Rear Elevation

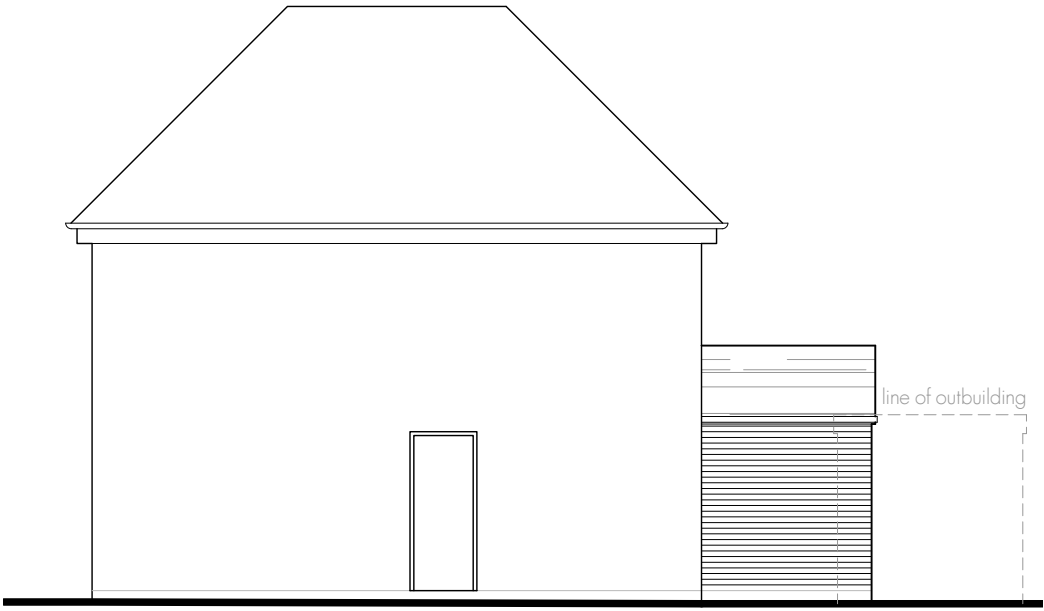

Proposed Side Elevation

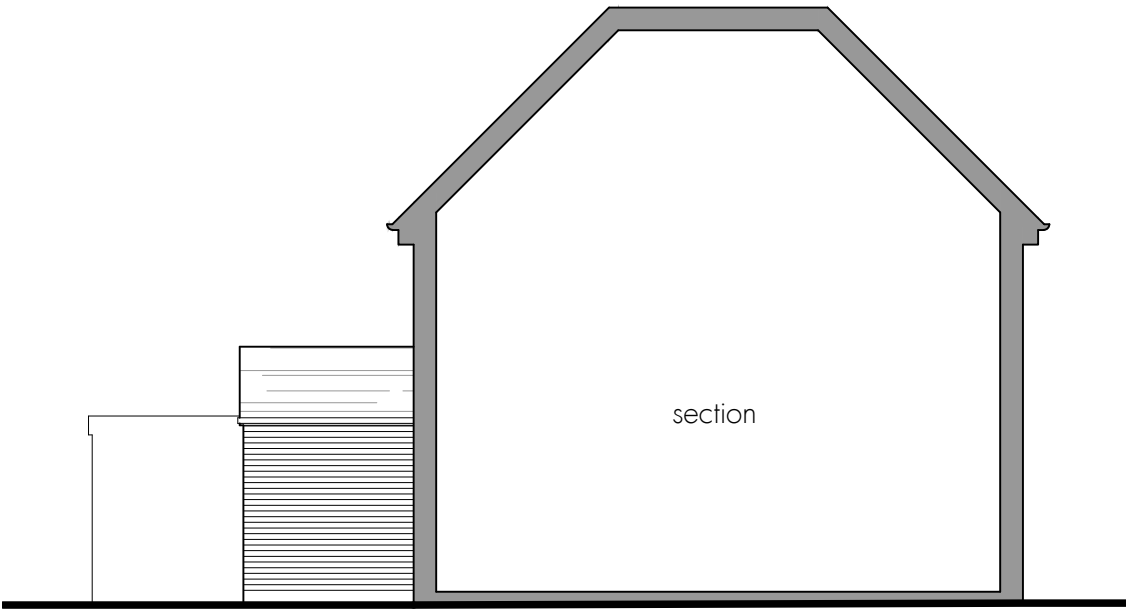

Proposed Side Elevation

DISCLAIMER NOTES
DRAWING SUBJECT TO FOLLOWING CONDITIONS:

- SITE LEVEL SURVEY
- CONFIRMATION OF LEGAL BOUNDARY & EASEMENTS
- GROUND INVESTIGATION BY OTHERS
- STATUTORY AUTHORITY SERVICES INVESTIGATION
- PLANNING AUTHORITY COMMENTS/APPROVAL
- HIGHWAY AUTHORITY COMMENTS/APPROVAL
- CONSERVATION OFFICER COMMENTS/APPROVAL
- BUILDING CONTROL OFFICER COMMENTS/APPROVAL
- FLOOD RISK ASSESSMENT
- PARTY WALL ACT 1996

 **RM James**
Architectural Design and Technology

0116 286 6370
enquiries@rmjames.co.uk
www.rmjames.co.uk



CLIENT Lightbulb Hinckley		
SERVICE USER OCCUPATIONAL THERAPIST DATE		
PROJECT Single Storey Rear Extension 43 Park Road, Hinckley		
DRAWING Proposed Elevations		
SCALE 1:100	@ A3	DATE March 2026
STATUS PLANNING		
PROJECT No 25/441	DRAWING No 25/441 PRO4	REVISION A