

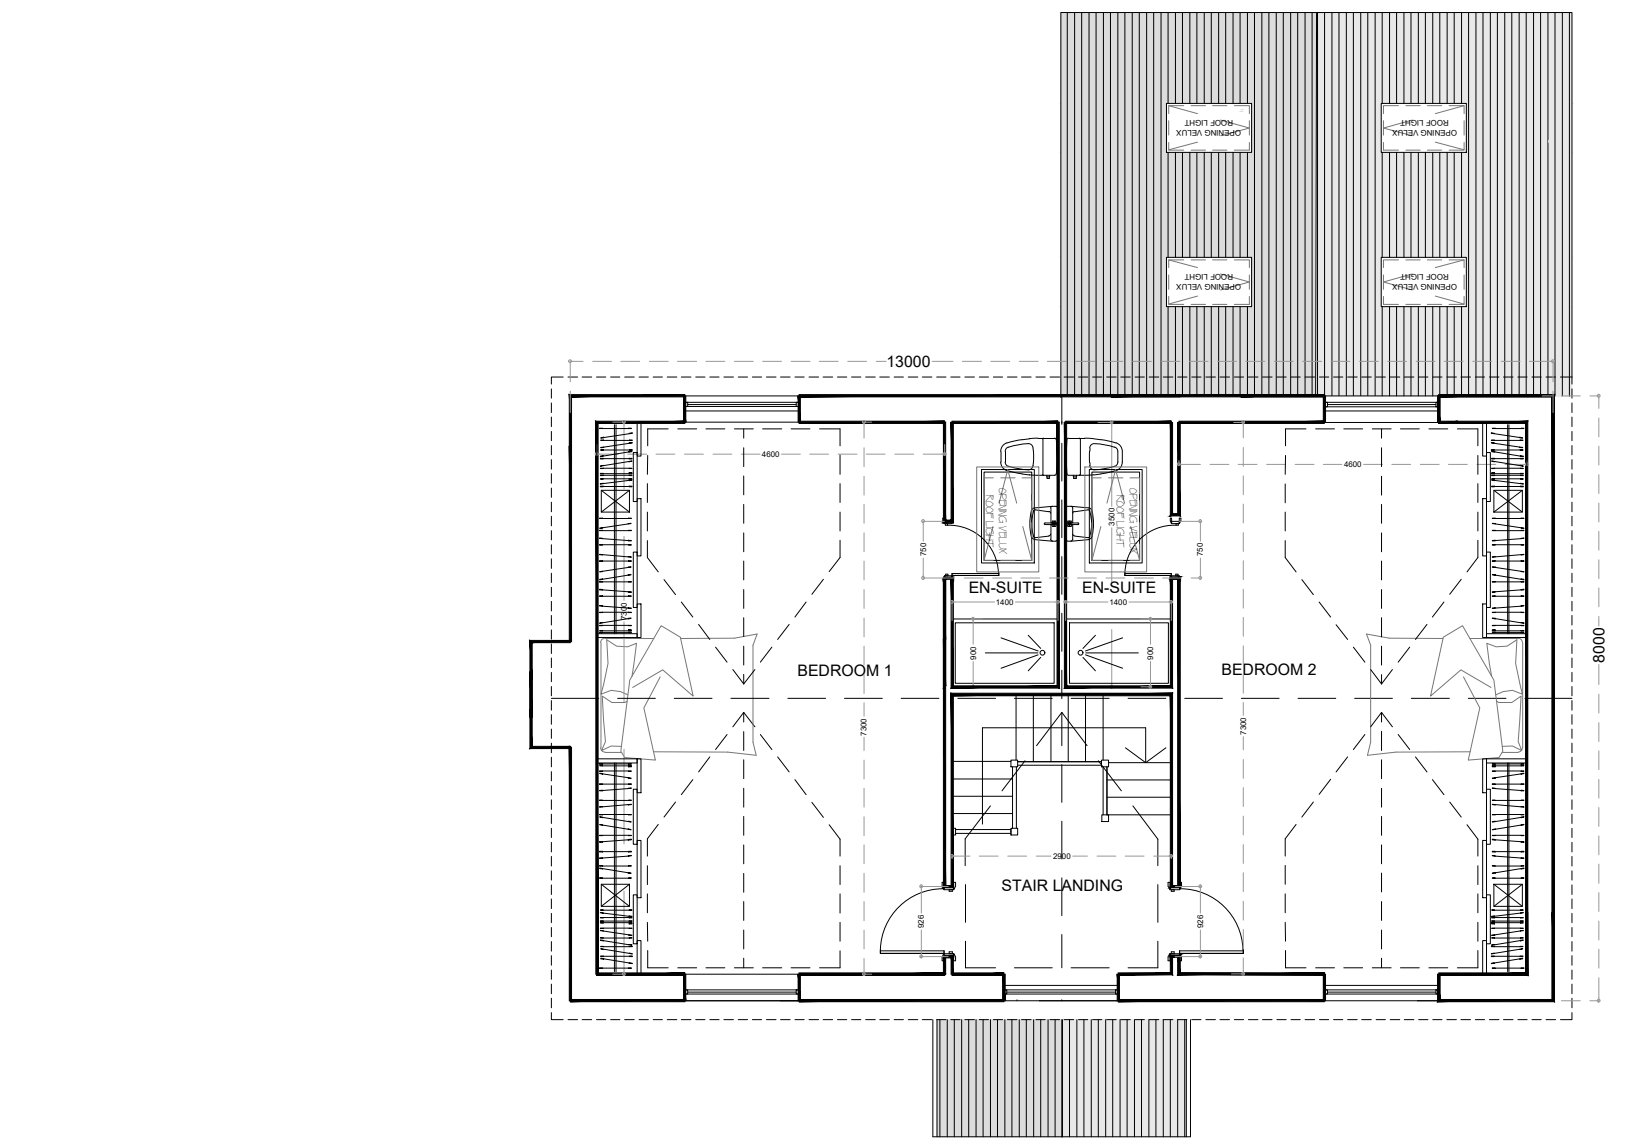
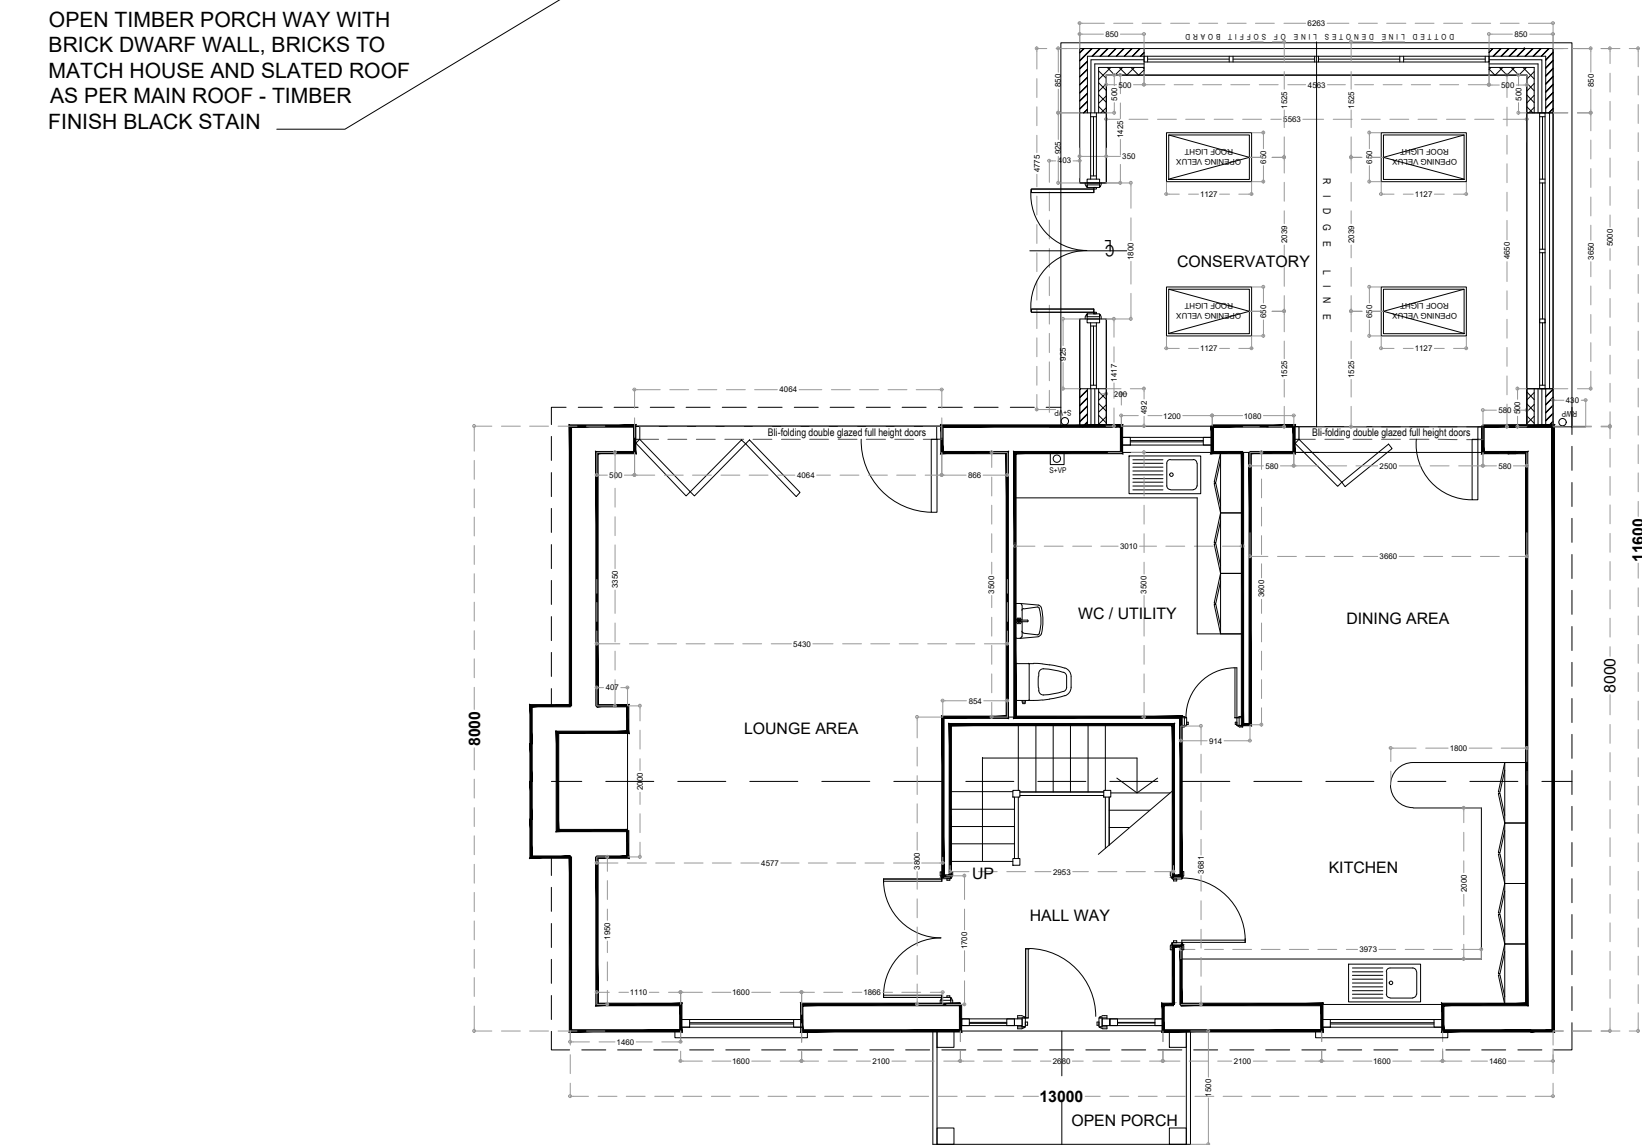


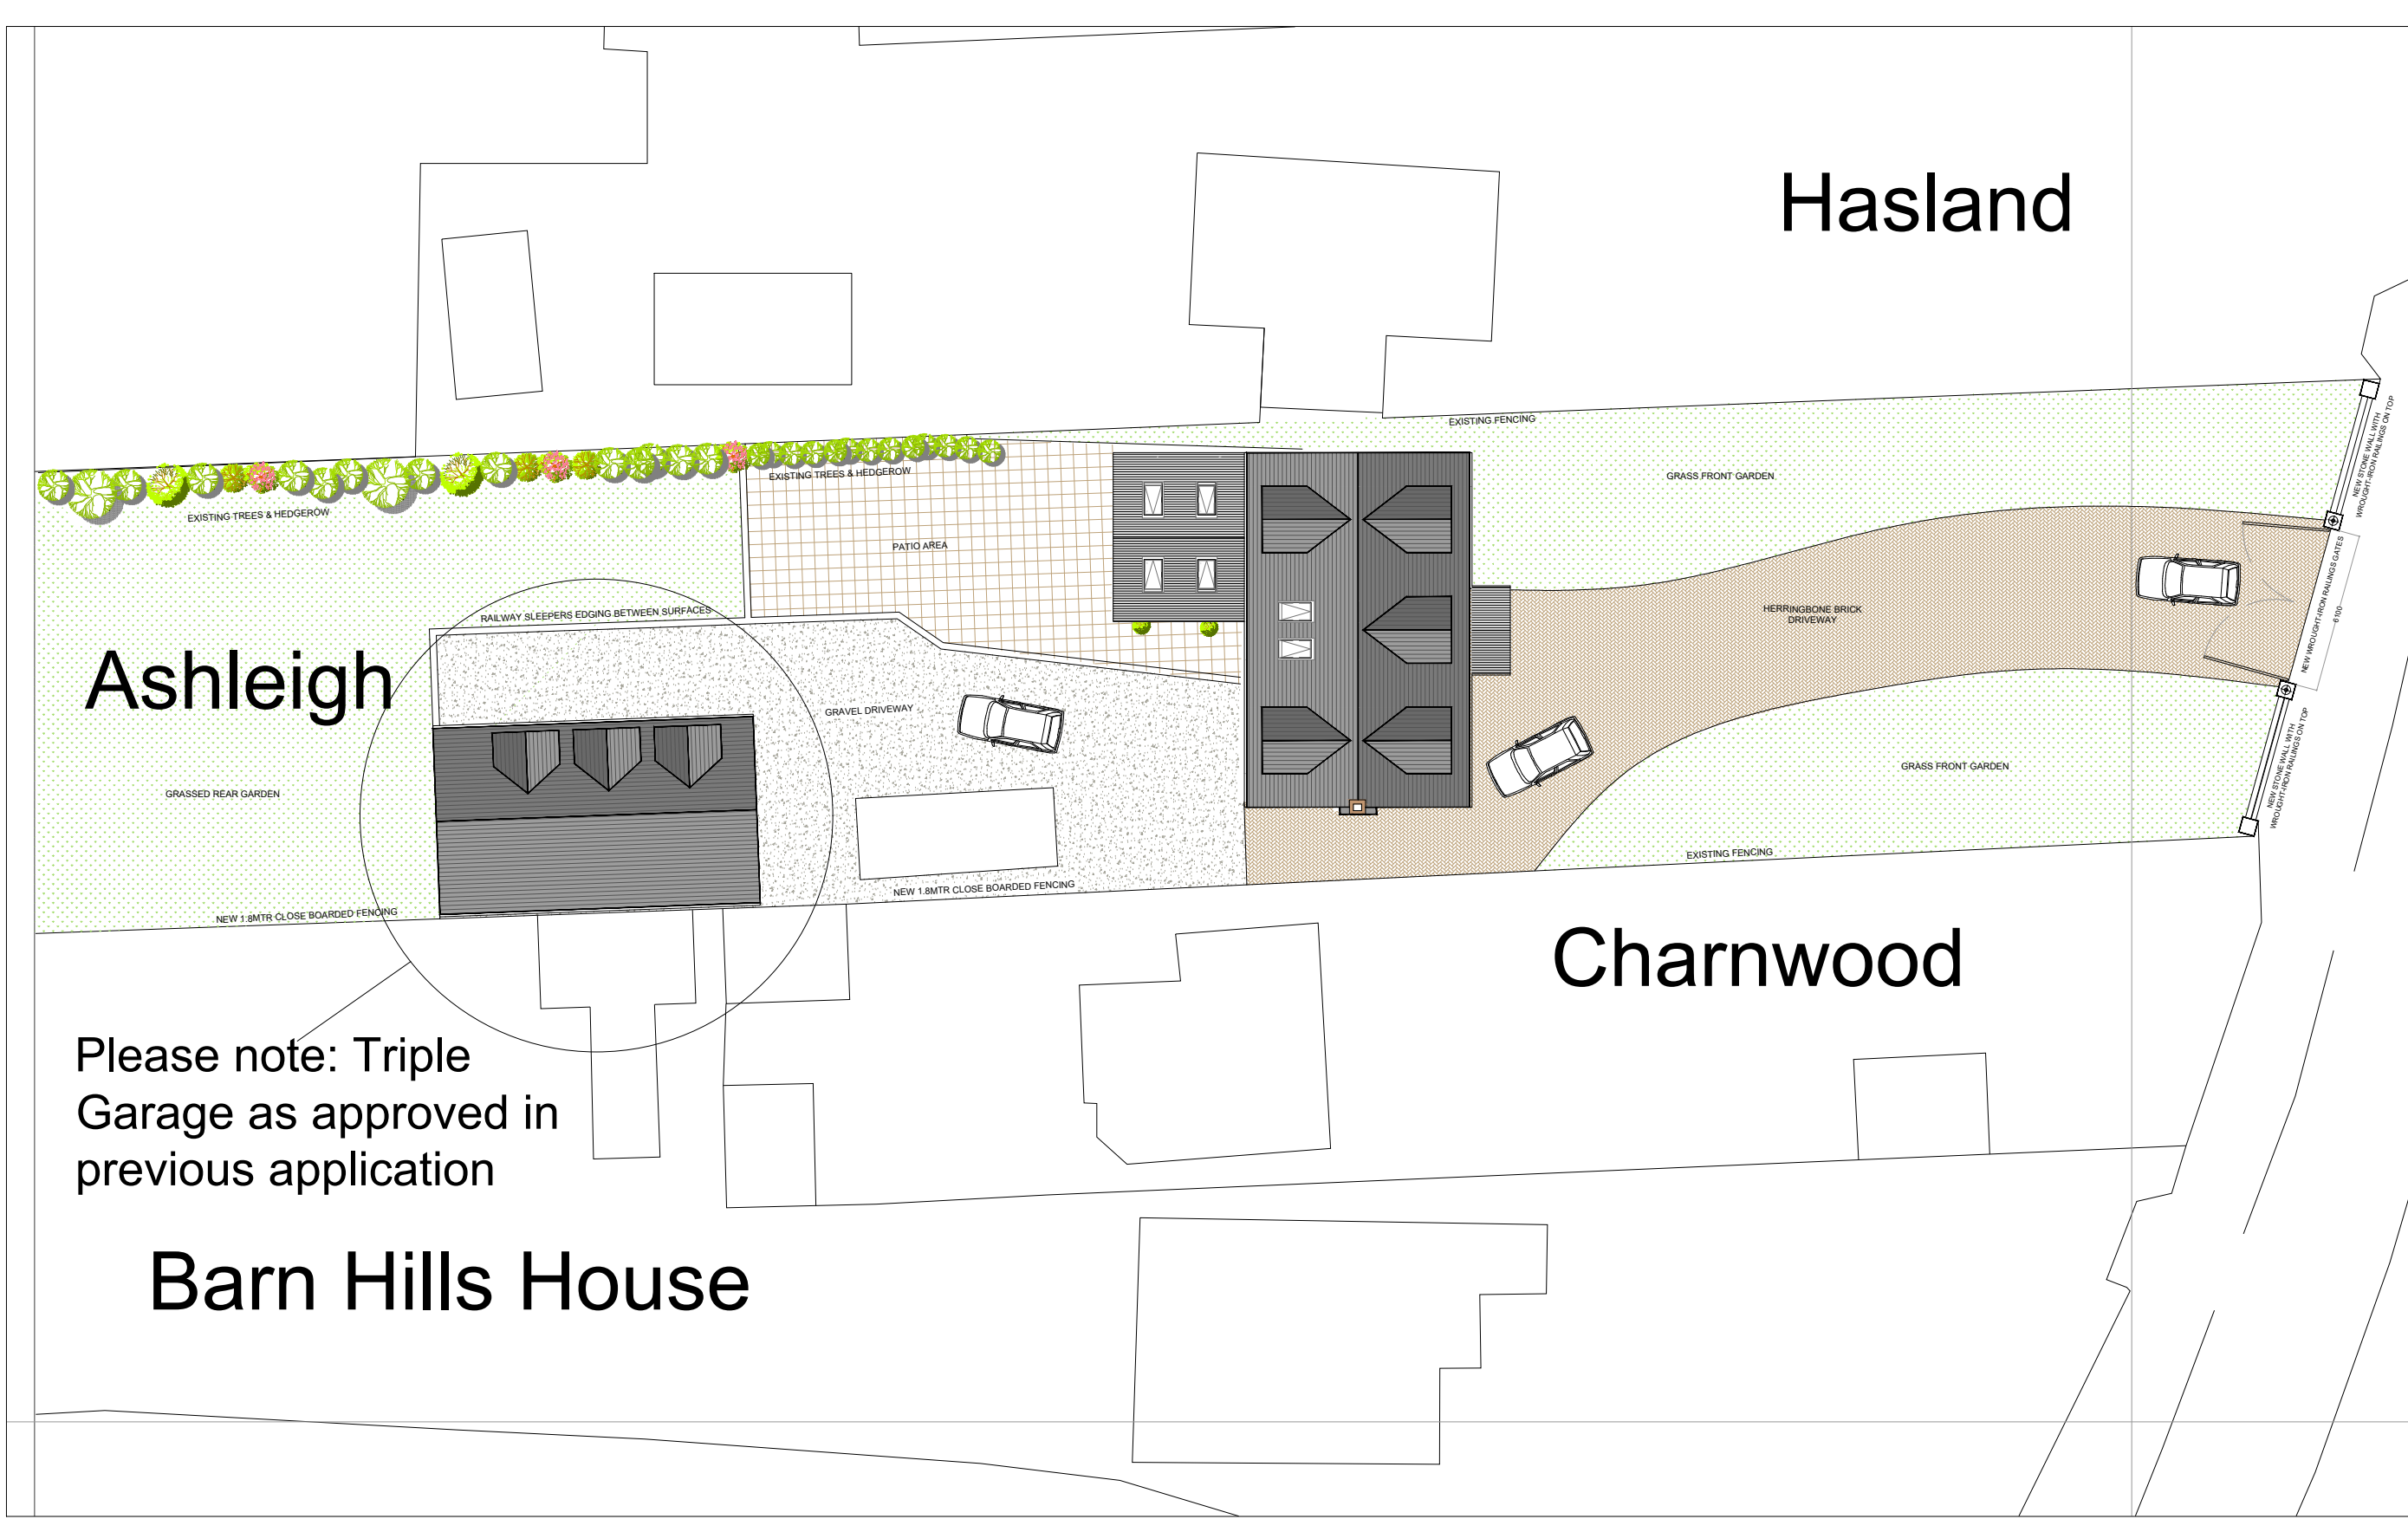


PROPOSED GROUND FLOOR PLAN

PROPOSED FIRST FLOOR PLAN

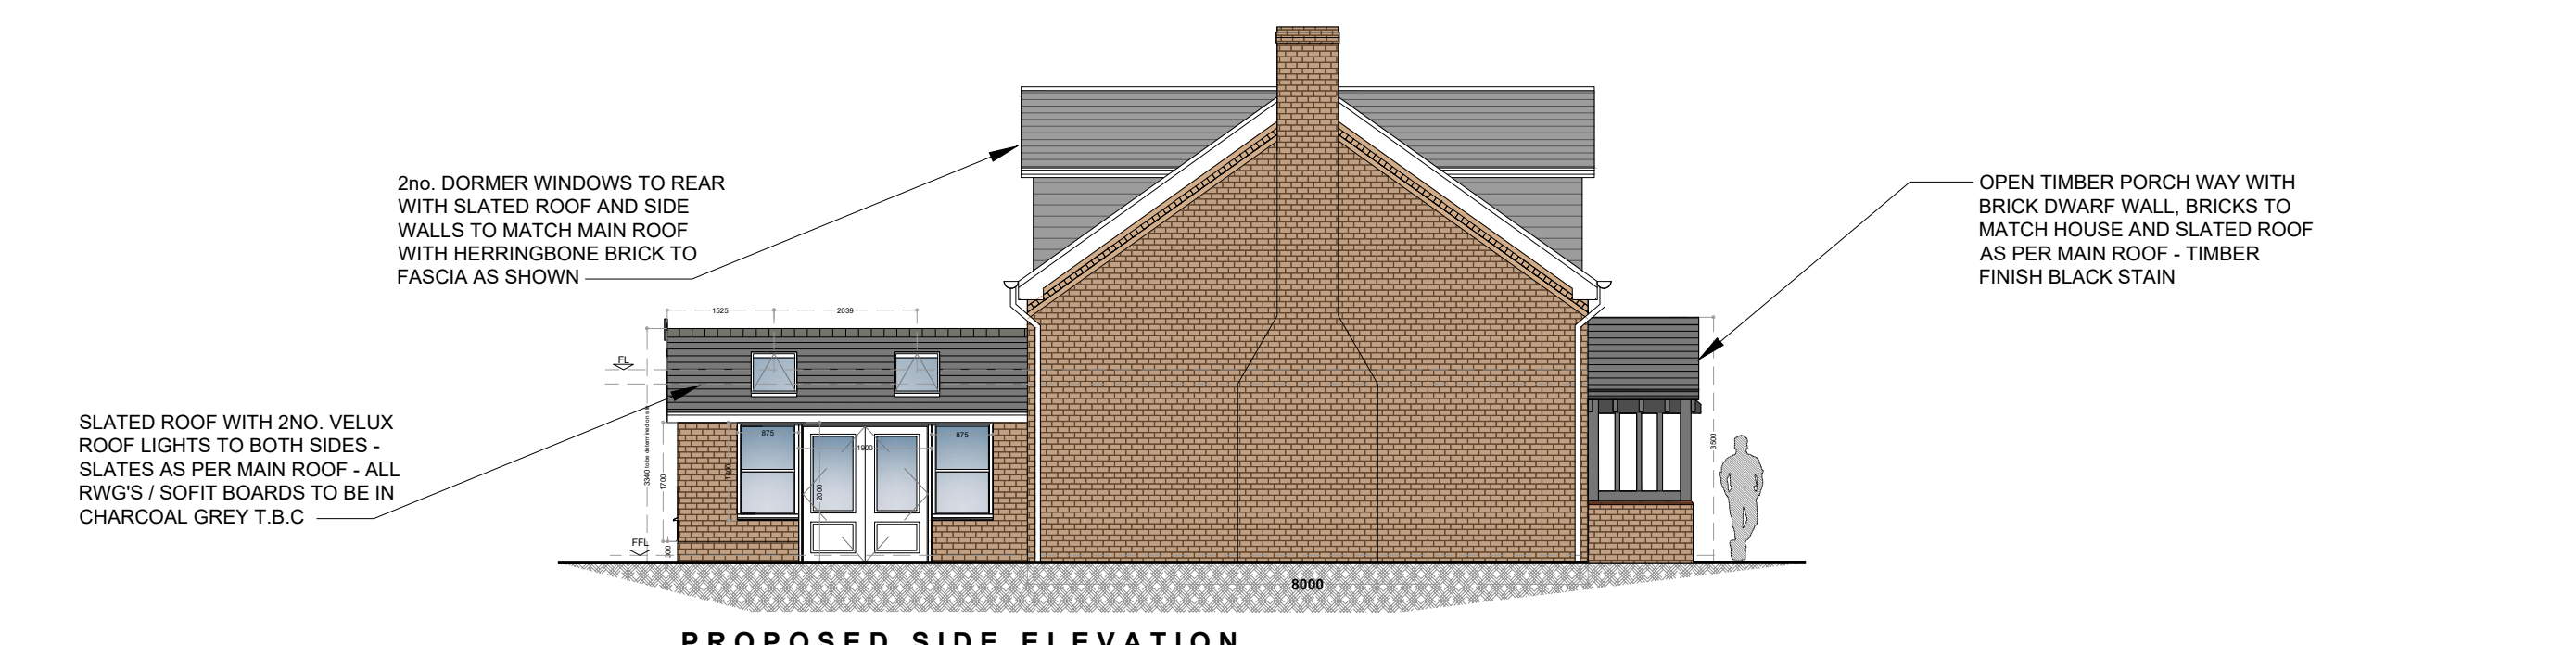

PROPOSED SIDE ELEVATION

PROPOSED SITE PLAN SCALE 1:500

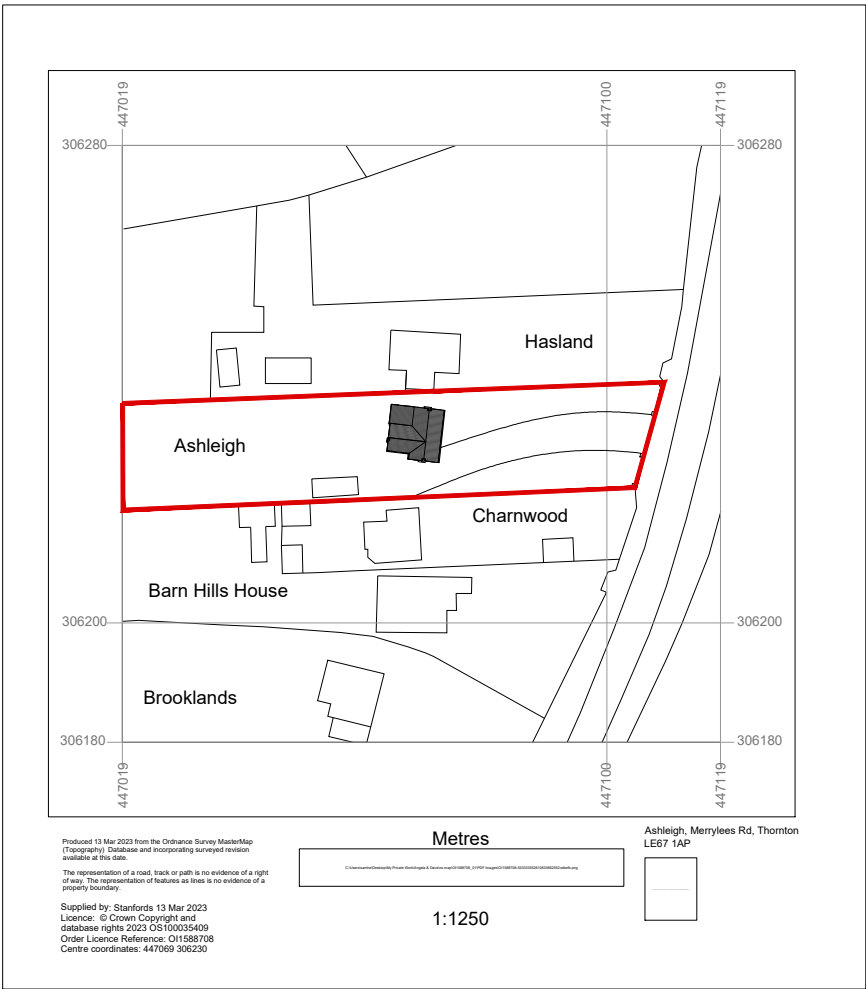

EXISTING ORDNANCE SURVEY MAP
SCALE 1:1250

NOTE: All dimensions must be checked on site and not scaled from drawing. This drawing is for discussion purposes only and is subject to fire officer and building regulation approvals being obtained. © All Copyrights Rosh Design. No reproduction of these drawings are permitted under copyright law. These drawings remain the property of Rosh Design and must not be shared with any third party unless authorized by a director of Rosh Design.	REVISIONS							Client		Mr & Mrs Jones				Dwg No. DJ2026/02		
	Revision	Date	Description	Rev by	Revision	Date	Description	Rev by	Job		Ashleigh, Merrylees Road, Thornton LE67 1AP				Dwg Title: Proposed Ground & First Floor Plans & Elevations	
									Date		17/07/26		Date: 17/07/26		© Copyright	
									Scale		1:100/250/1250@A1					
									Drawn by		SJH	Approved by	**	Revision		*