




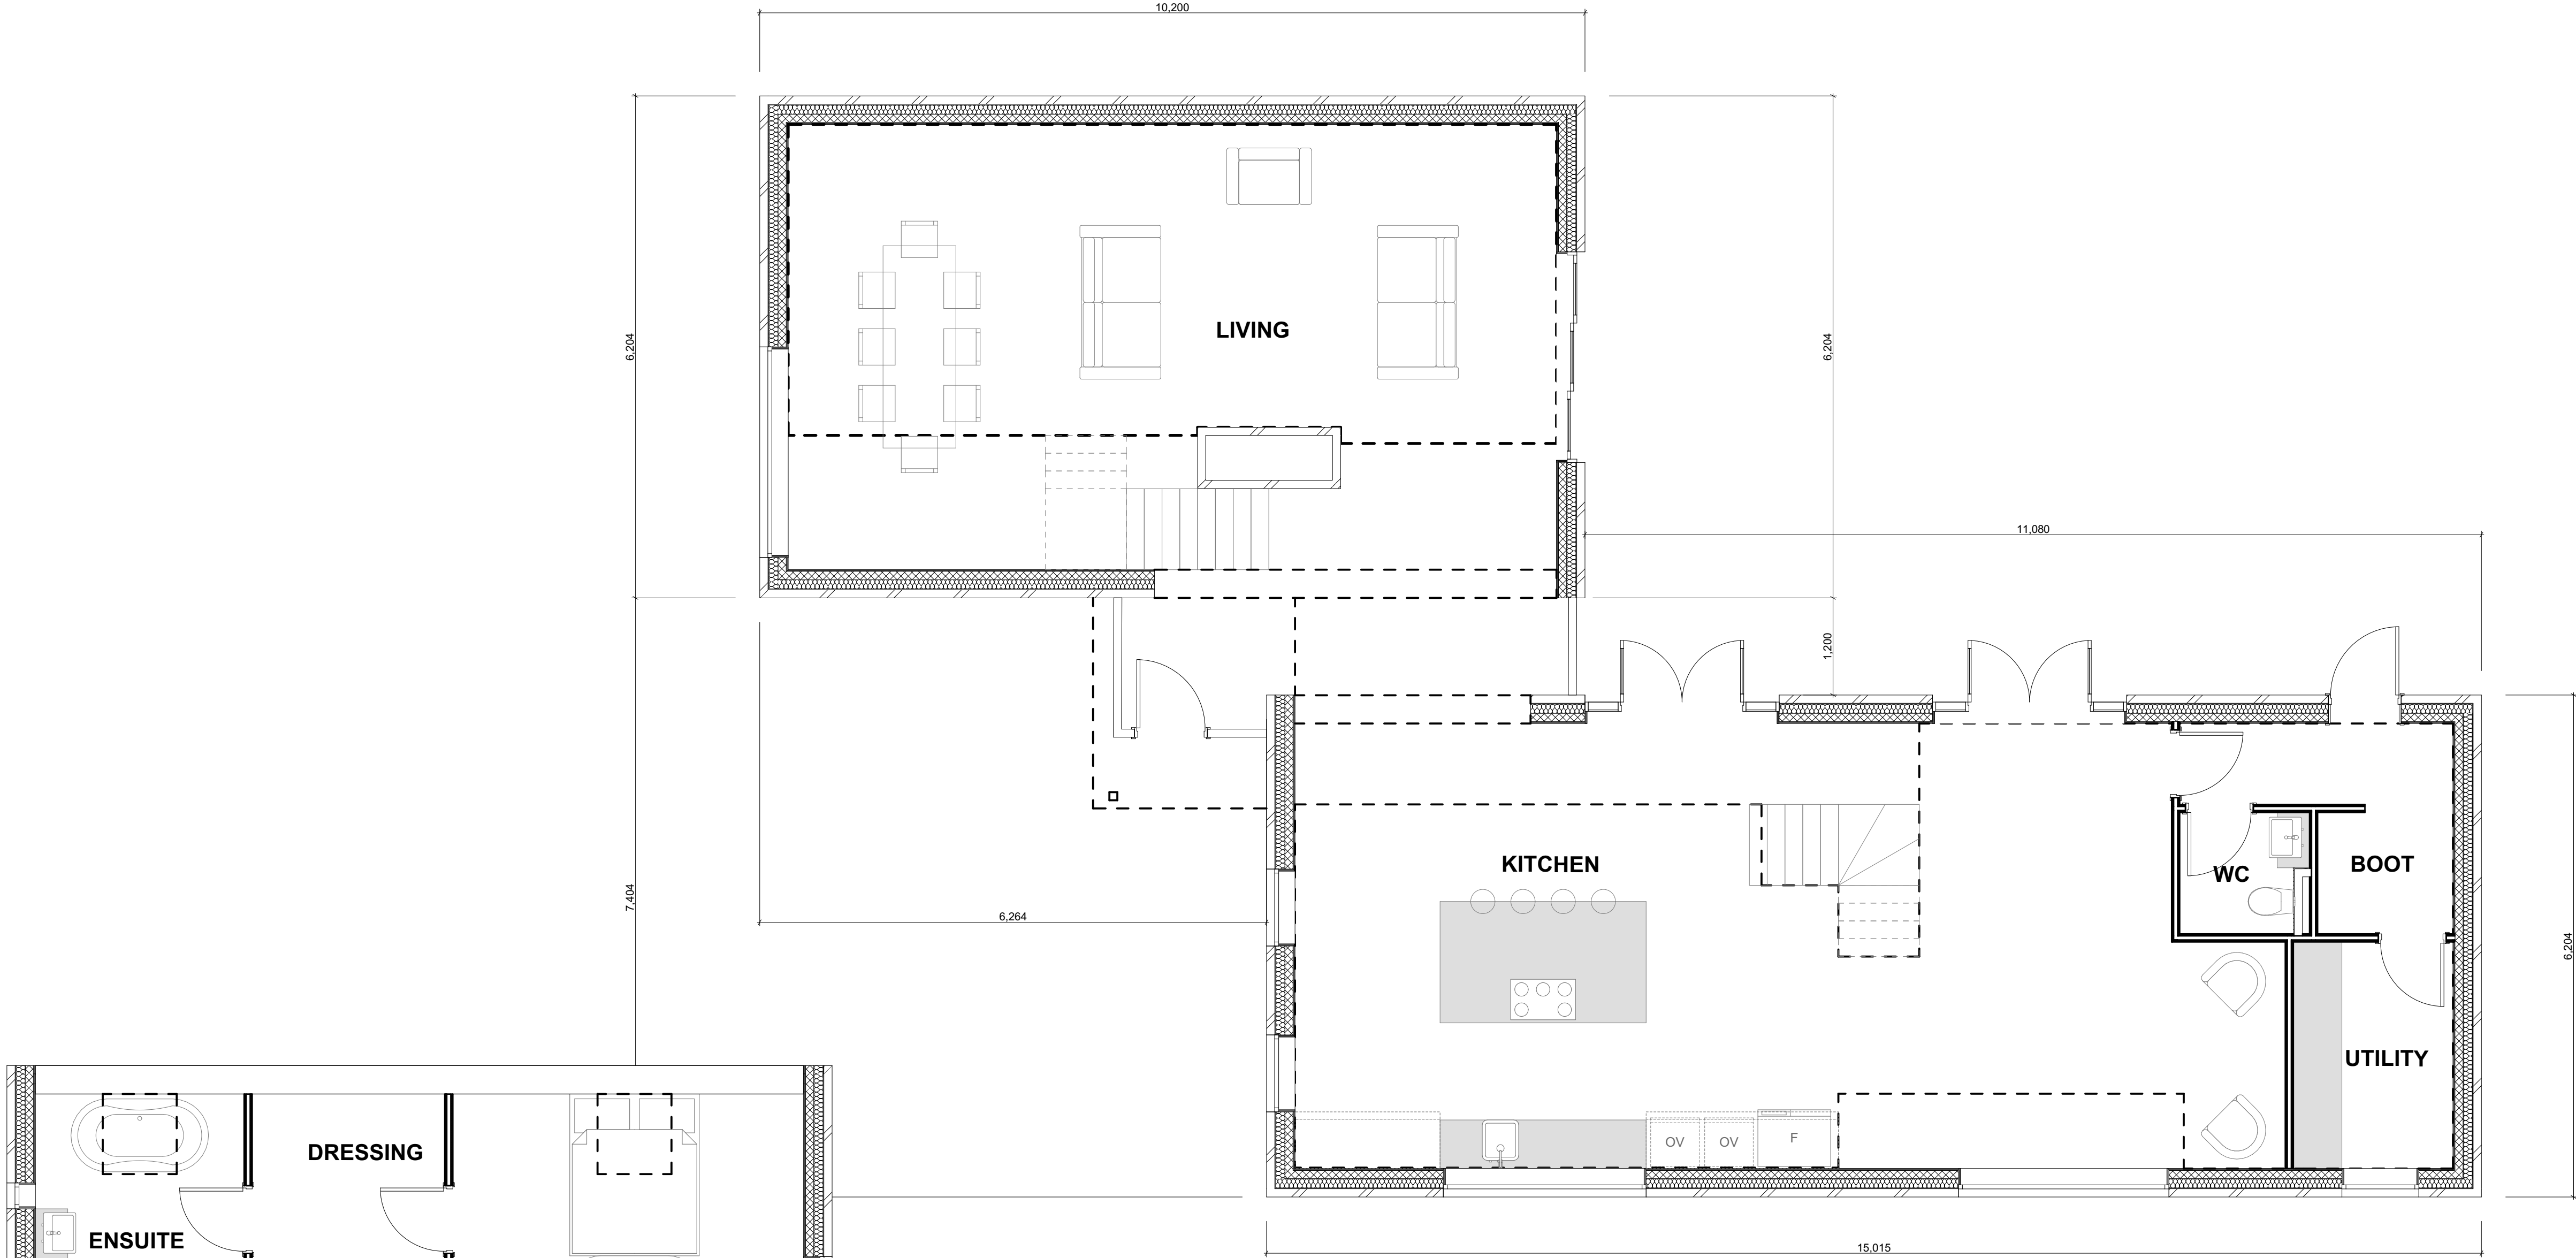

GROUND FLOOR PLAN

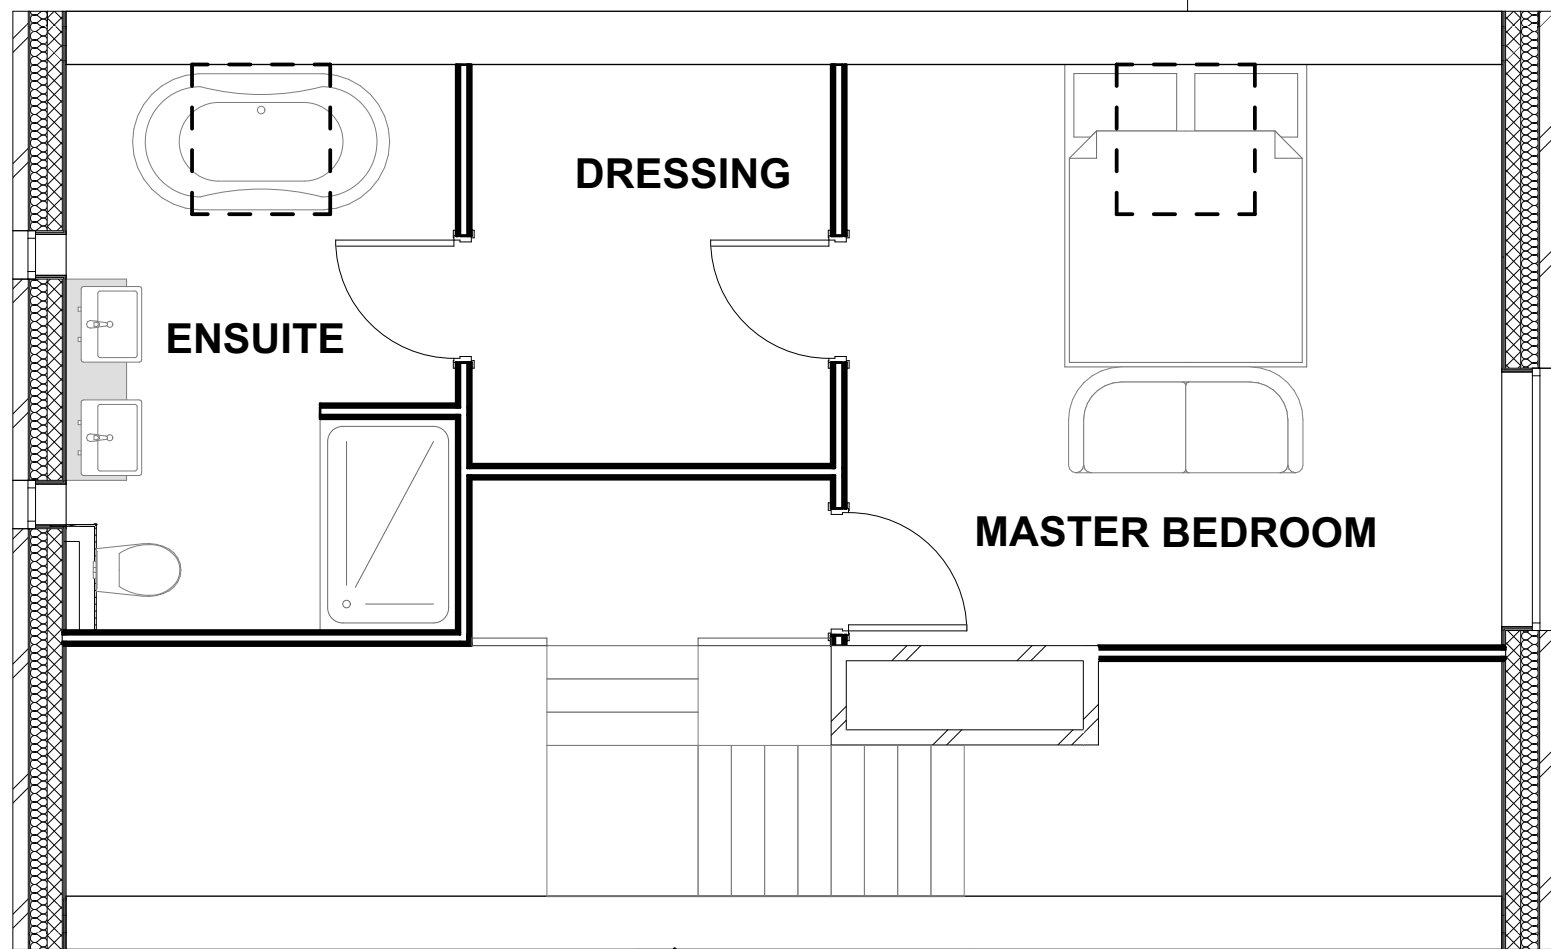

FIRST FLOOR PLAN

 

Notes

- 1) This drawing MUST NOT BE SCALED. Unless being used for planning purposes.
- 2) All dimensions to be CHECKED ON SITE and any DISCREPANCY reported to the Architects.
- 3) The site boundary shown is the best assumed from available data and does NOT represent legal ownership.

A: Scale bar and dimensions added. 05.08.24

Revisions.	
☐ APPROVAL	☐ INFORMATION
☐ PRELIMINARY	☐ FOR CONSTRUCTION

Project
Cottage Farm
Kirkby Lane, Newbold Verdon
Leicester
LE9 9LN

Client
MR AND MRS HARVEY

Drawing Title
NEW HOUSE FLOOR PLANS

Drawing By HTW	Checked By PJT
Date JANUARY 2023	Scale 1:50 @ A1
Drawing Number 7757 / 56	Revision A

UNIT 4B
FIR TREE LANE
GROBY
LEICESTERSHIRE
LE6 0PH
TEL: 0116 254 7868
EMAIL: enquiries@gwh.co.uk
www.gwh.co.uk

gwh

Gordon White & Hood Ltd Registered In England No.4088022