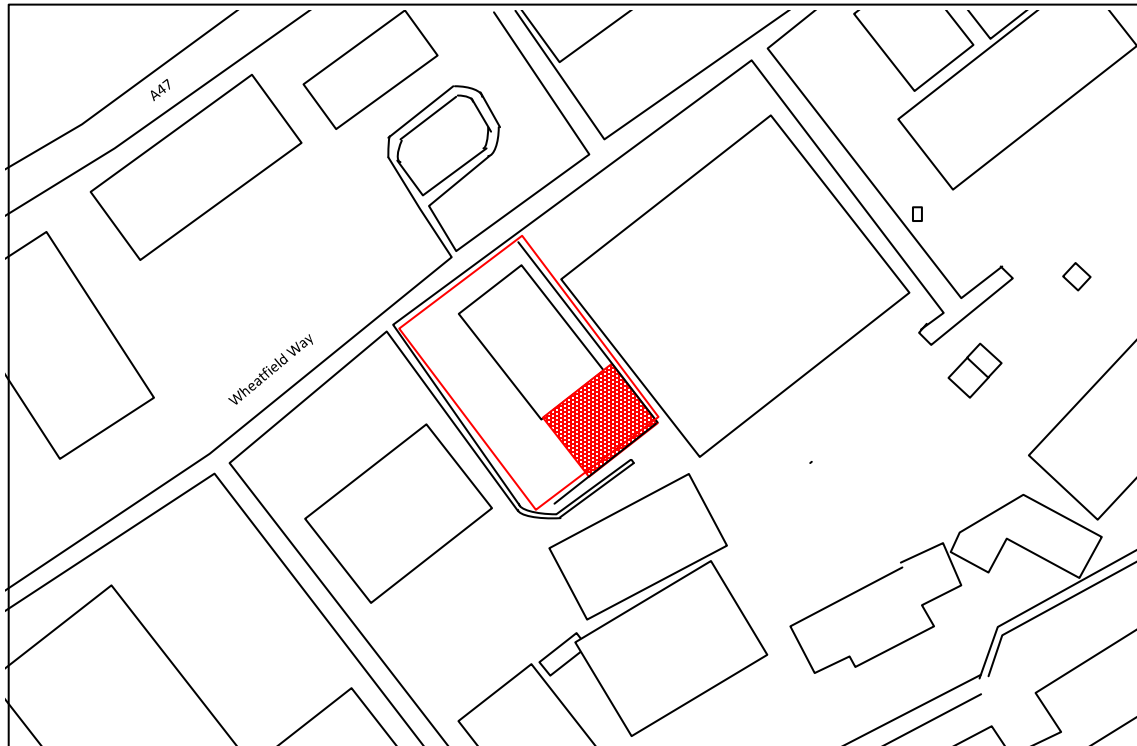


Scale = 1:500

Title : - Airama House Proposed Fenced Storage Area Site Plan View	Name : Neil Buckland Company : Hitachi Zosen Inova	Date : 30/10/2023	Drawing Number: HZI2023-006
		Revision: 1	Scale 1:500