



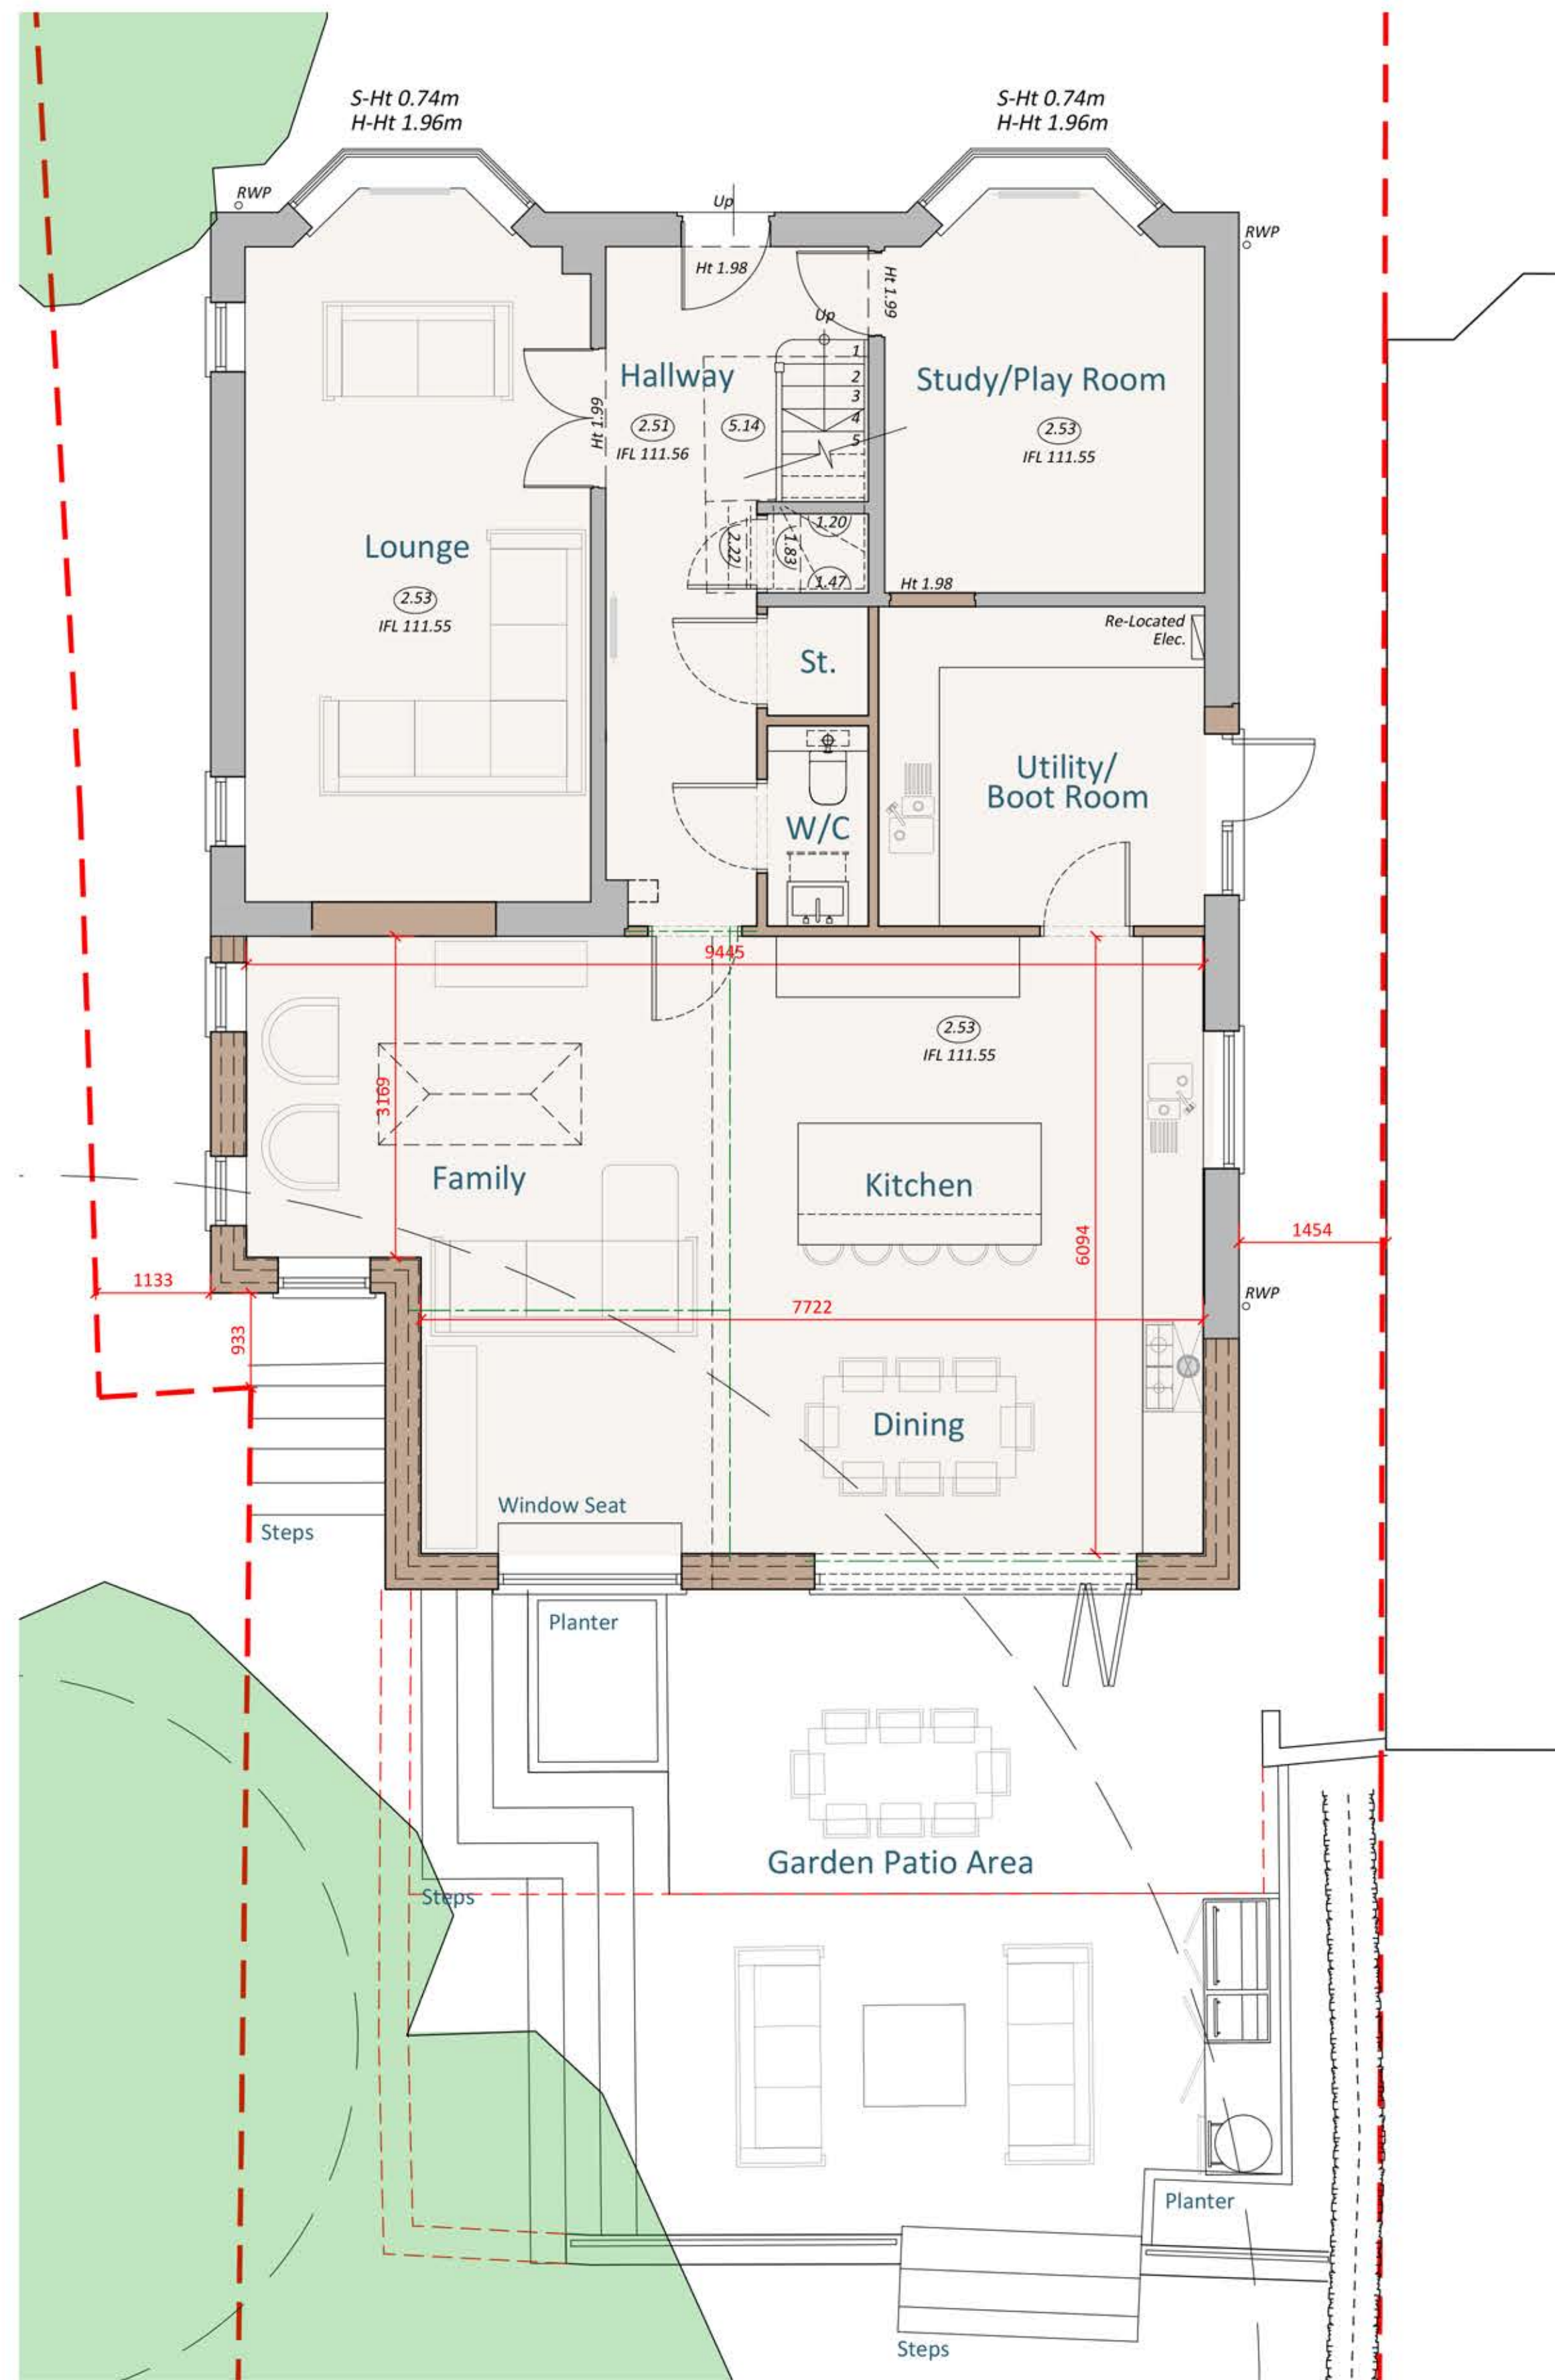

Proposed Ground Floor Plan
Scale 1:50

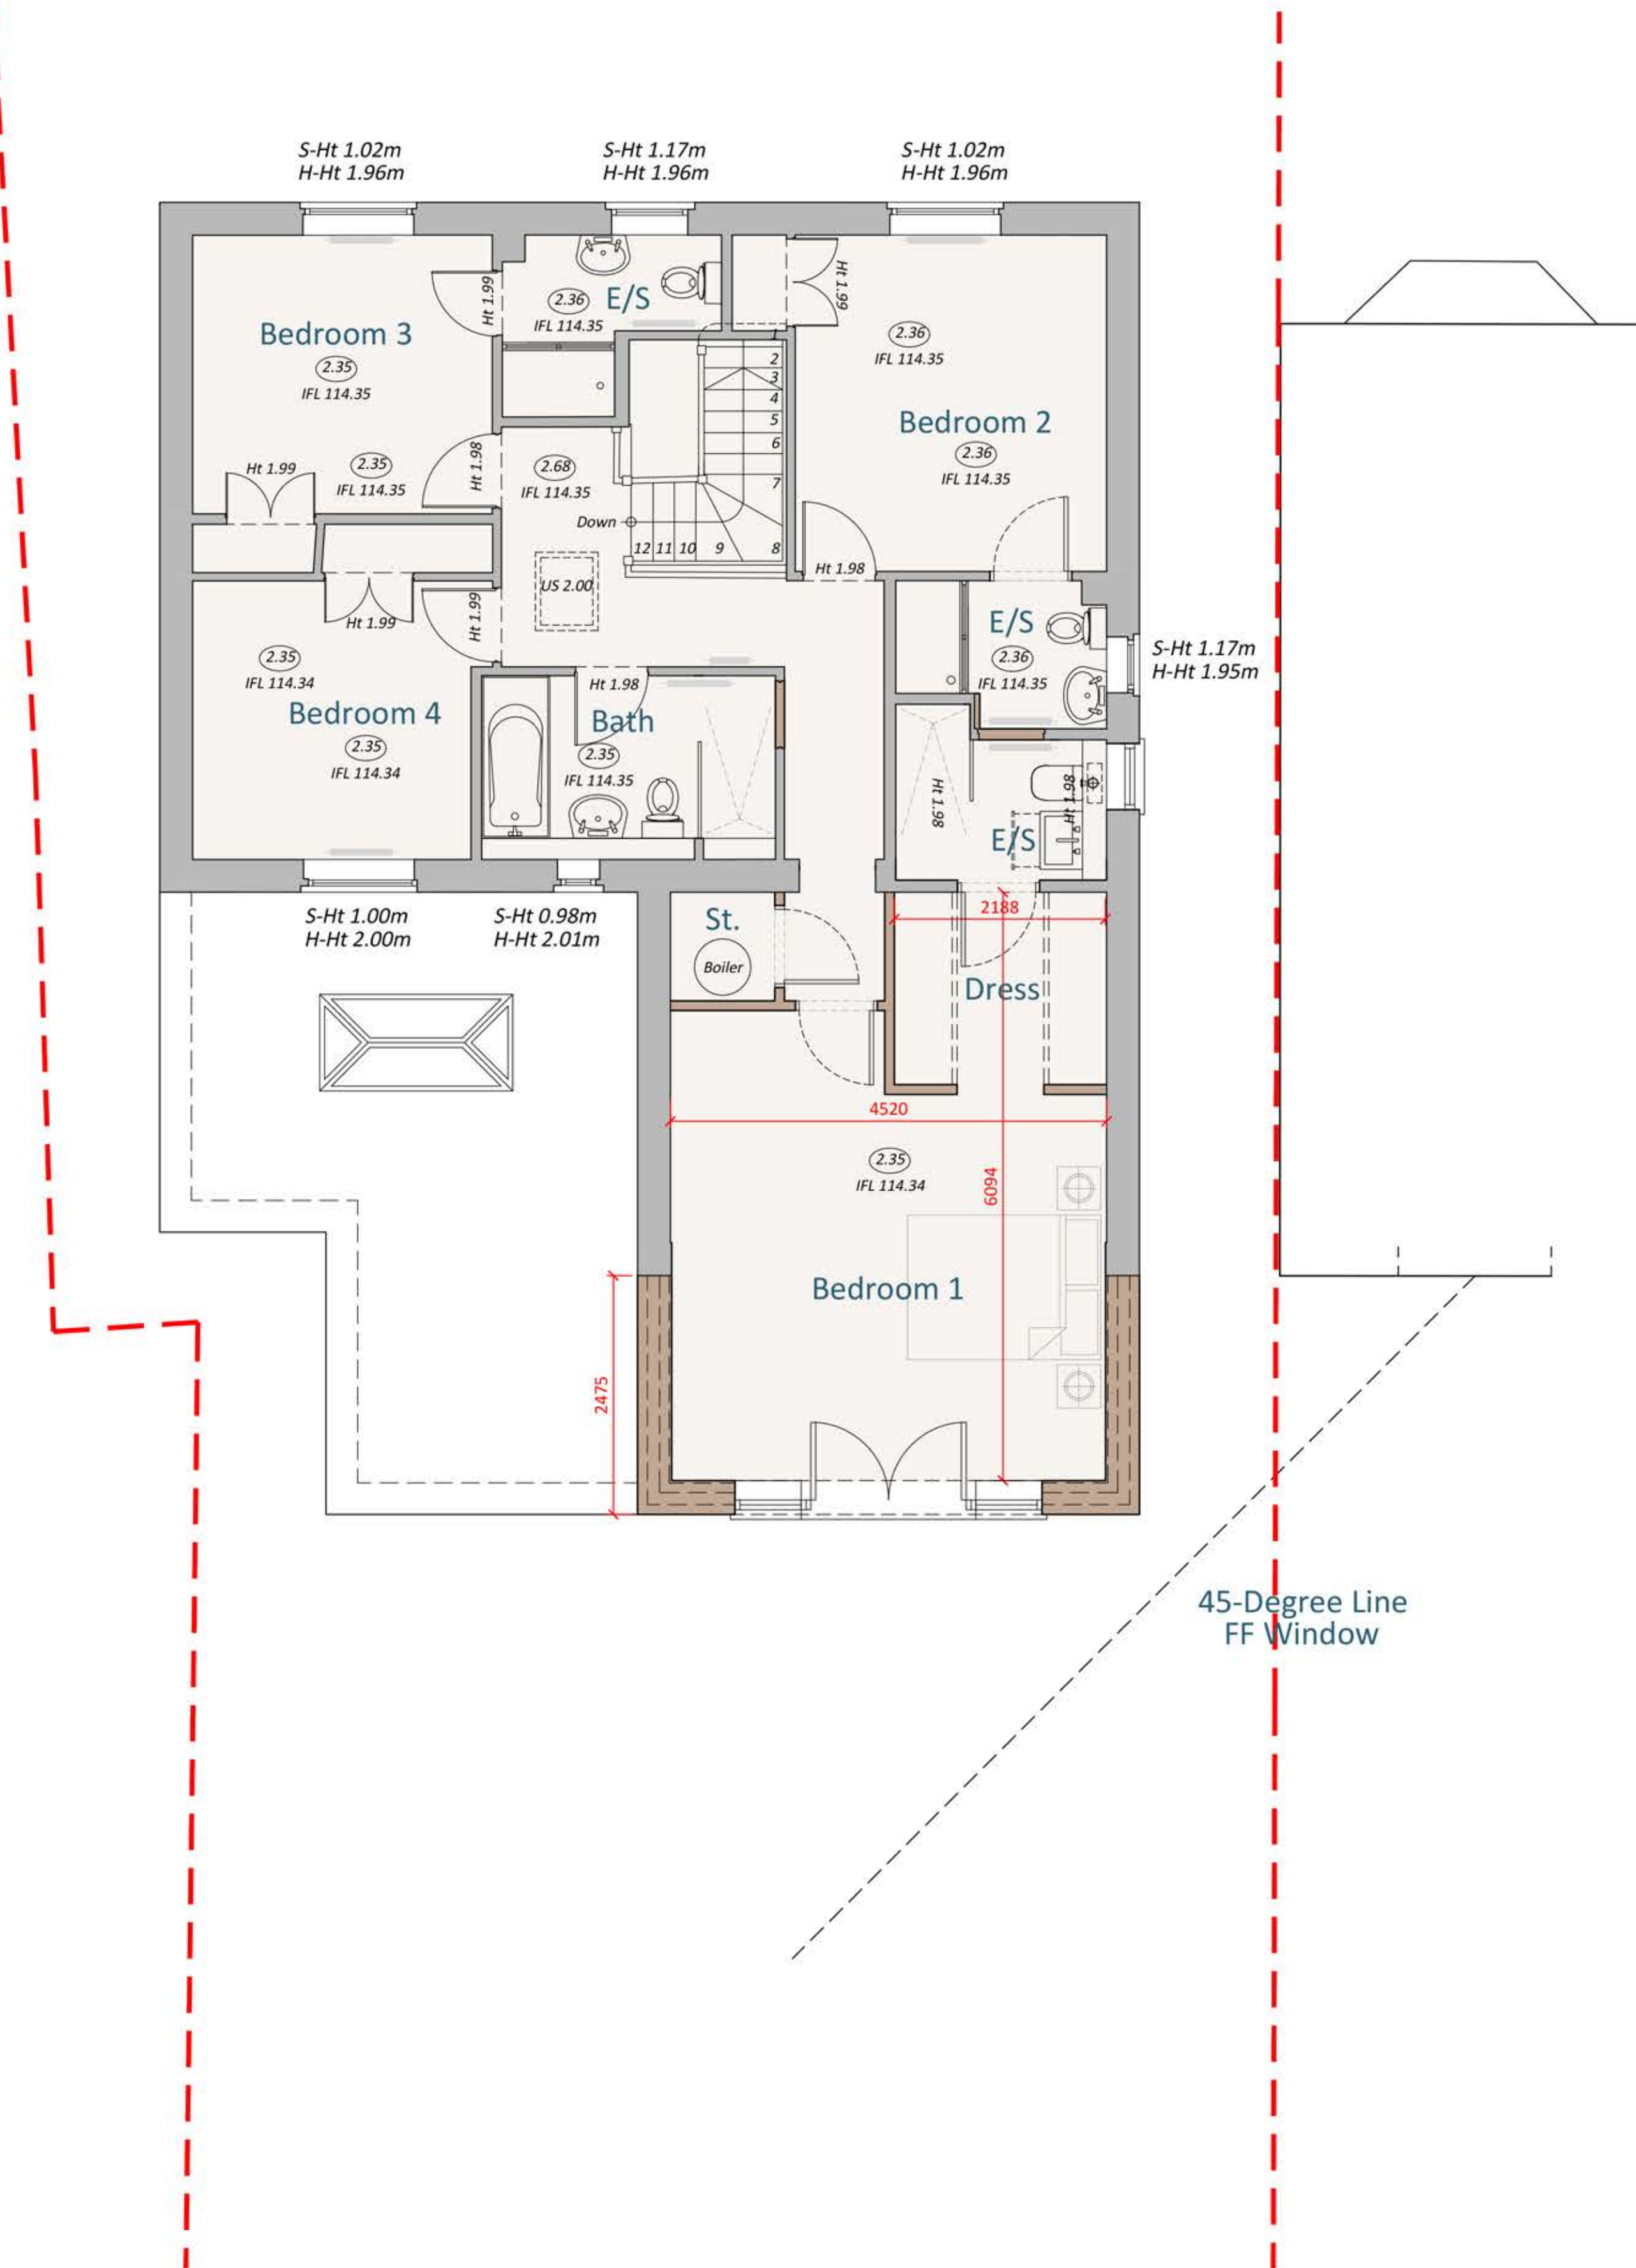

Proposed First Floor Plan
Scale 1:50



01 5 10 20 40

Disclaimer

© This drawing is the copyright of Lawrence & Finley Architects Ltd. and may not be reproduced or used except by written permission.
Figured dimensions to have precedence over scaling.
Please read this drawing in conjunction with the specification.
Check all site dimensions prior to any construction.
Refer any discrepancies found to the Architects.

Revisions

A Revised In Line With Clients Comments 11/10/2023

Contact + Location

T 07974 834305
E kristian@lfarchitects.co.uk

Lawrence & Finley Architects Ltd.
27 Templar Road,
Ashby-De-La-Zouch,
Leicestershire, LE65 2AD

Details

Client	Mr & Mrs T. Hutton
Job Title	9 Goulton Crescent, Desford
Job Type	Existing Residential Dwelling Extension
Drawing Title	Proposed Floor Plans
Job Number	269
Drawing Number	PL-06A
Scale	1:50 A1
Status	PLANNING



LAWRENCE | FINLEY
ARCHITECTS