




Proposed Rear Elevation

Scale 1:50

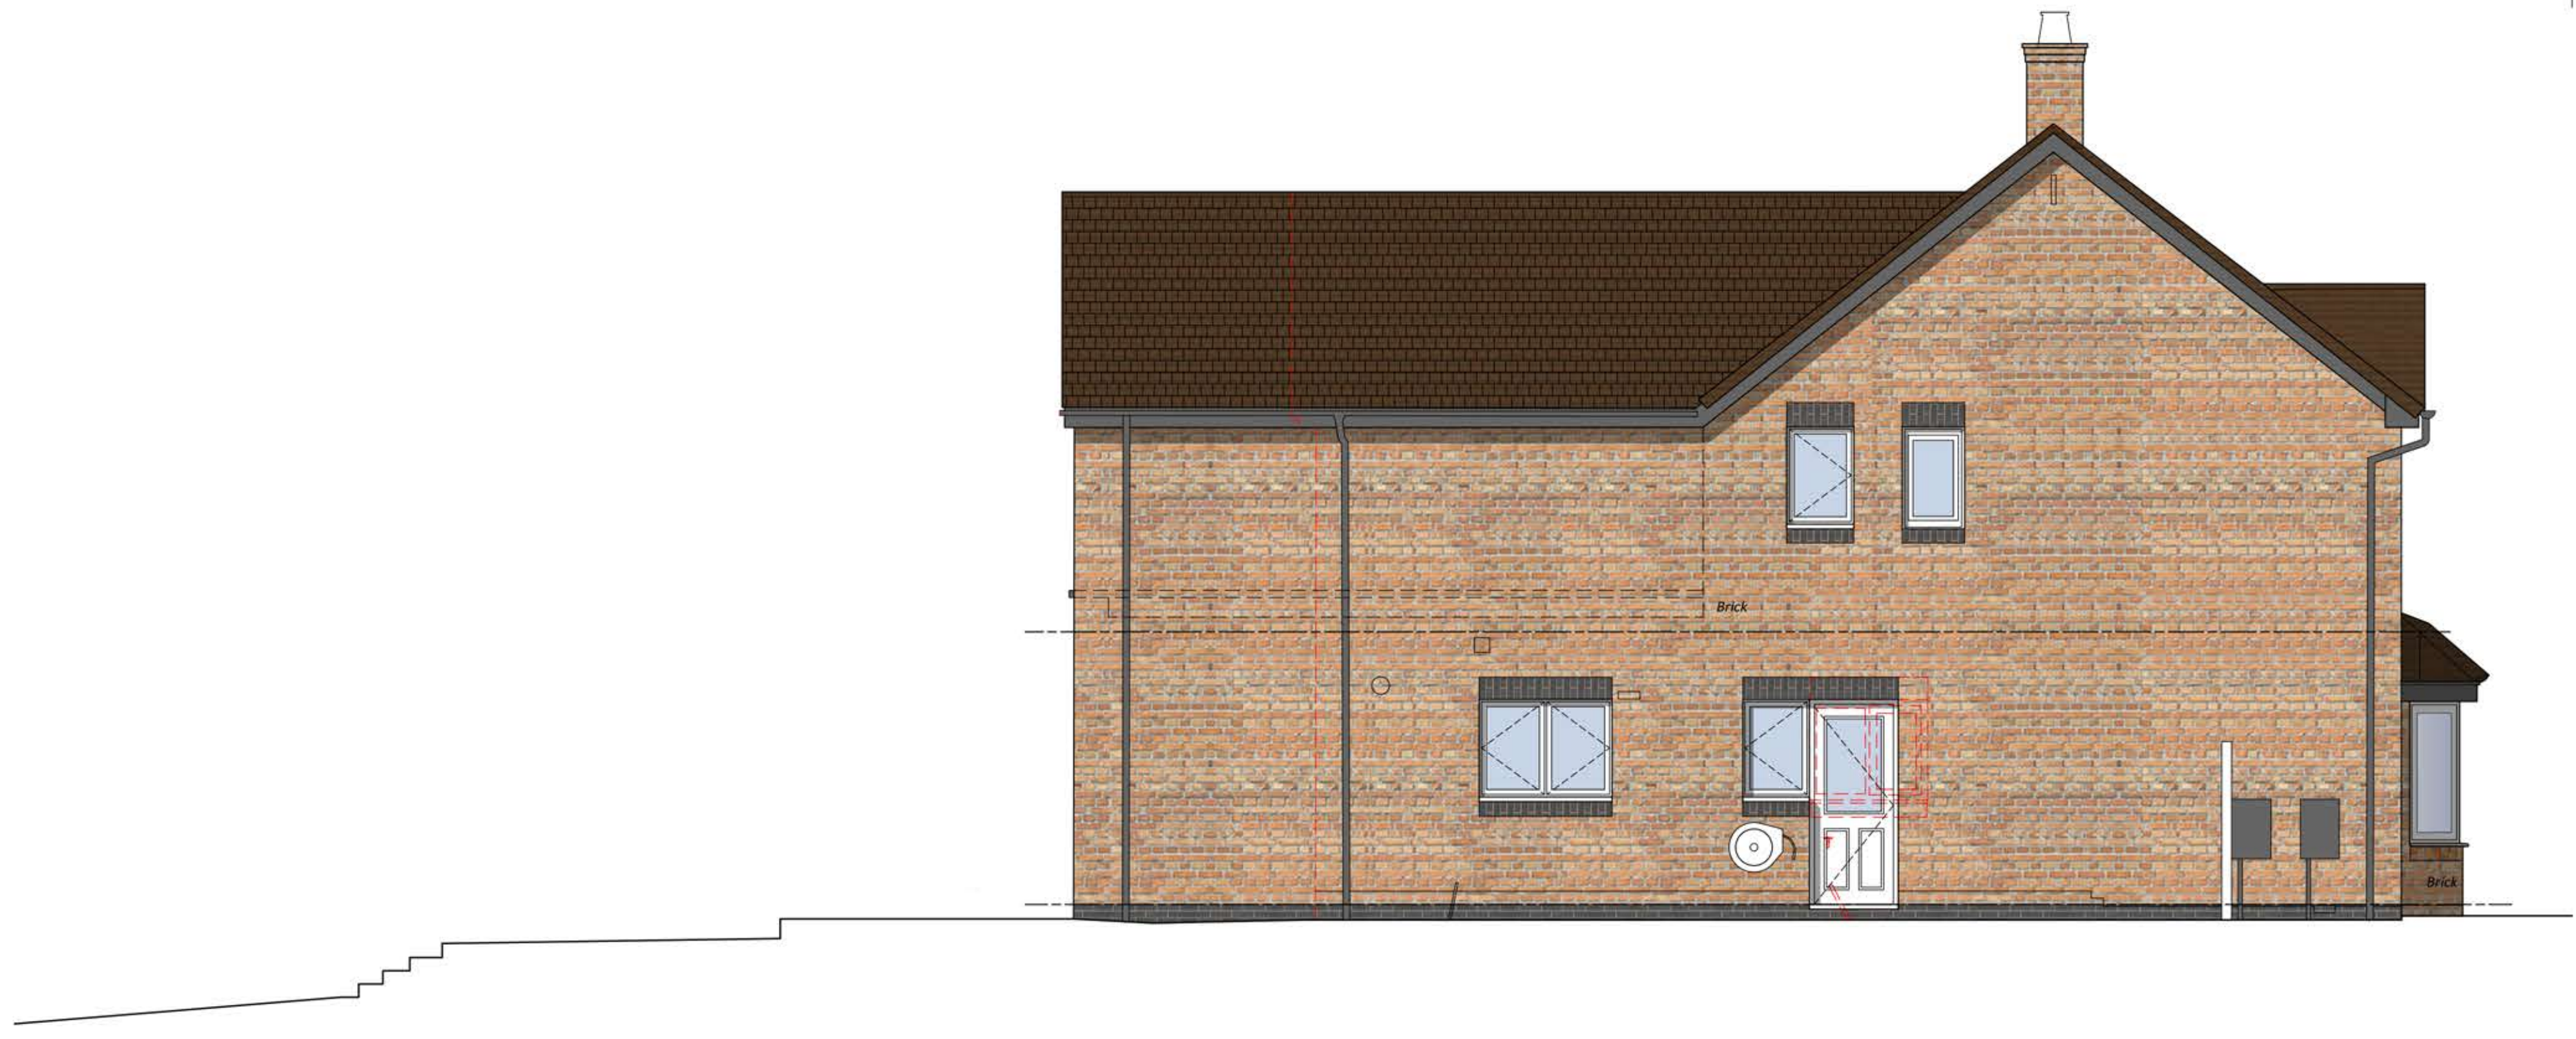

Proposed Side Elevation

Scale 1:50



Proposed Front Elevation

Scale 1:50



Proposed Side Elevation

Scale 1:50



01 5 10 20 40

Disclaimer

© This drawing is the copyright of Lawrence & Finley Architects Ltd. and may not be reproduced or used except by written permission.
Figured dimensions to have precedence over scaling.
Please read this drawing in conjunction with the specification.
Check all site dimensions prior to any construction.
Refer any discrepancies found to the Architects.

Revisions

A	Revised In Line With Clients Comments	11/10/2023
---	---------------------------------------	------------

Contact + Location

T 07974 834305
E kristian@lfarchitects.co.uk

Lawrence & Finley Architects Ltd.
27 Templar Road,
Ashby-De-La-Zouch,
Leicestershire, LE65 2AD

Details

Client
Job Title
Job Type
Drawing Title

Job Number
Drawing Number
Scale
Status

Mr & Mrs T. Hutton
9 Goulton Crescent, Desford
Existing Residential Dwelling Extension
Proposed Elevations

269
PL-07A
1:50 A1
PLANNING



LAWRENCE | FINLEY
ARCHITECTS