




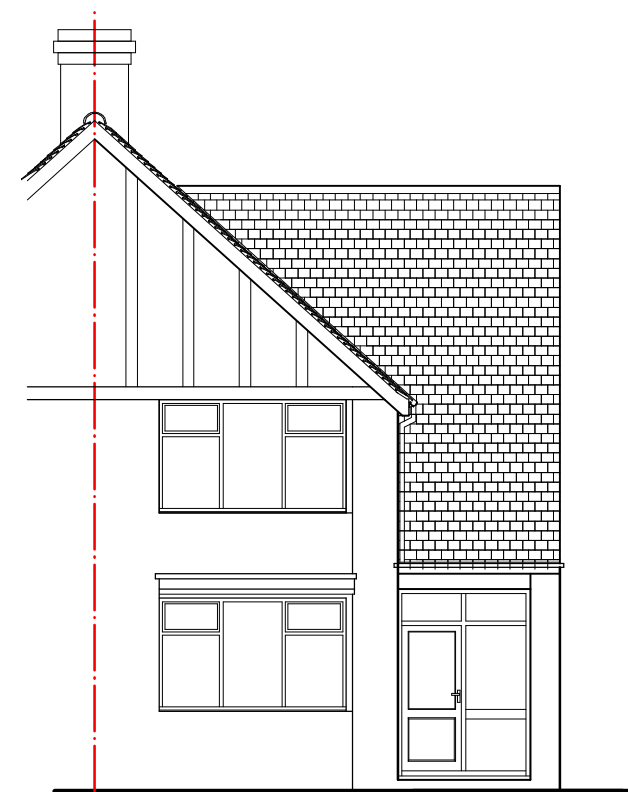


Existing Front Elevation

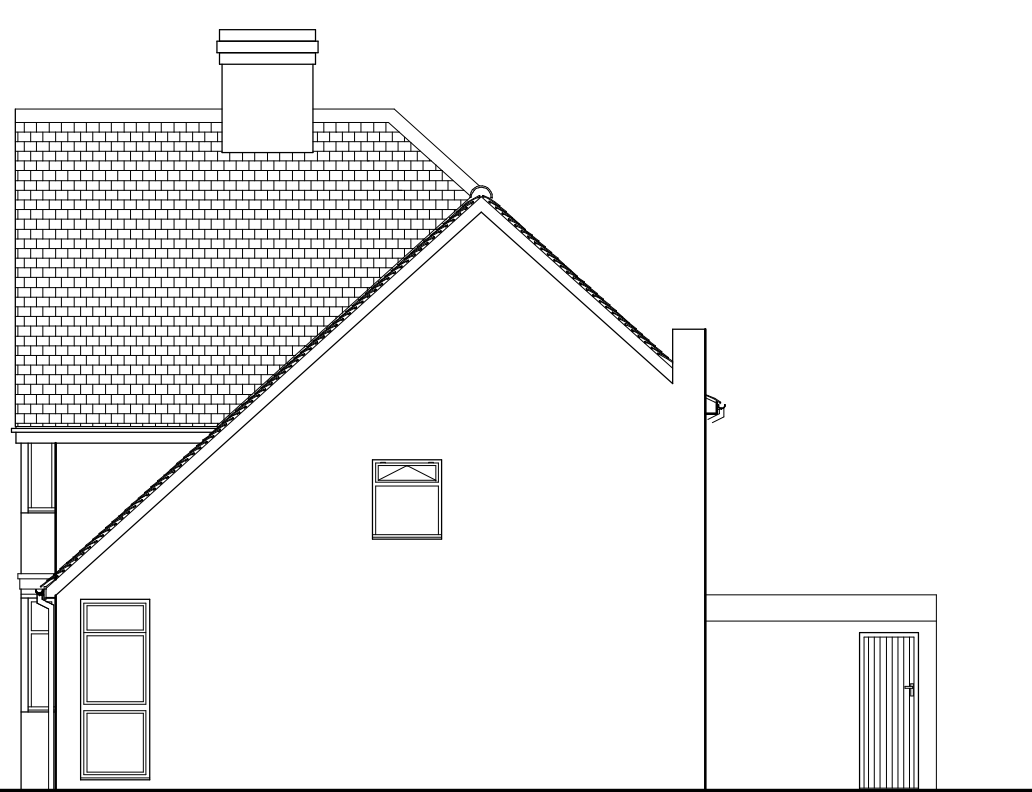


Existing Side Elevation

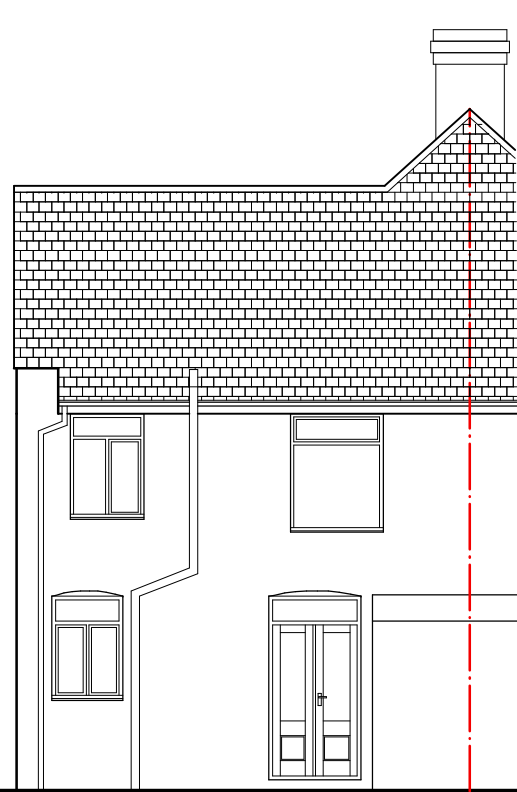


Existing Rear Elevation

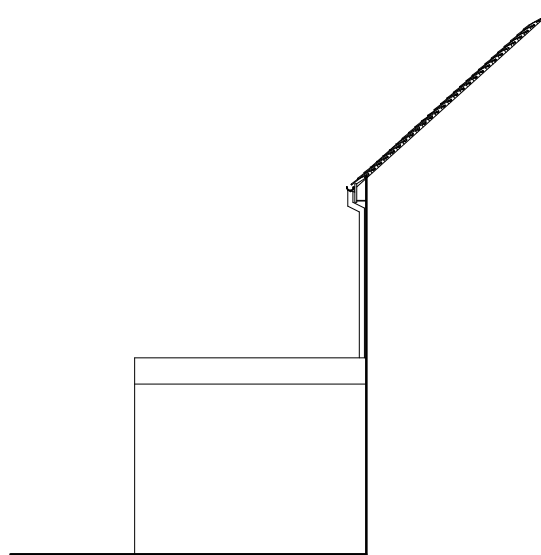


Existing Side Elevation

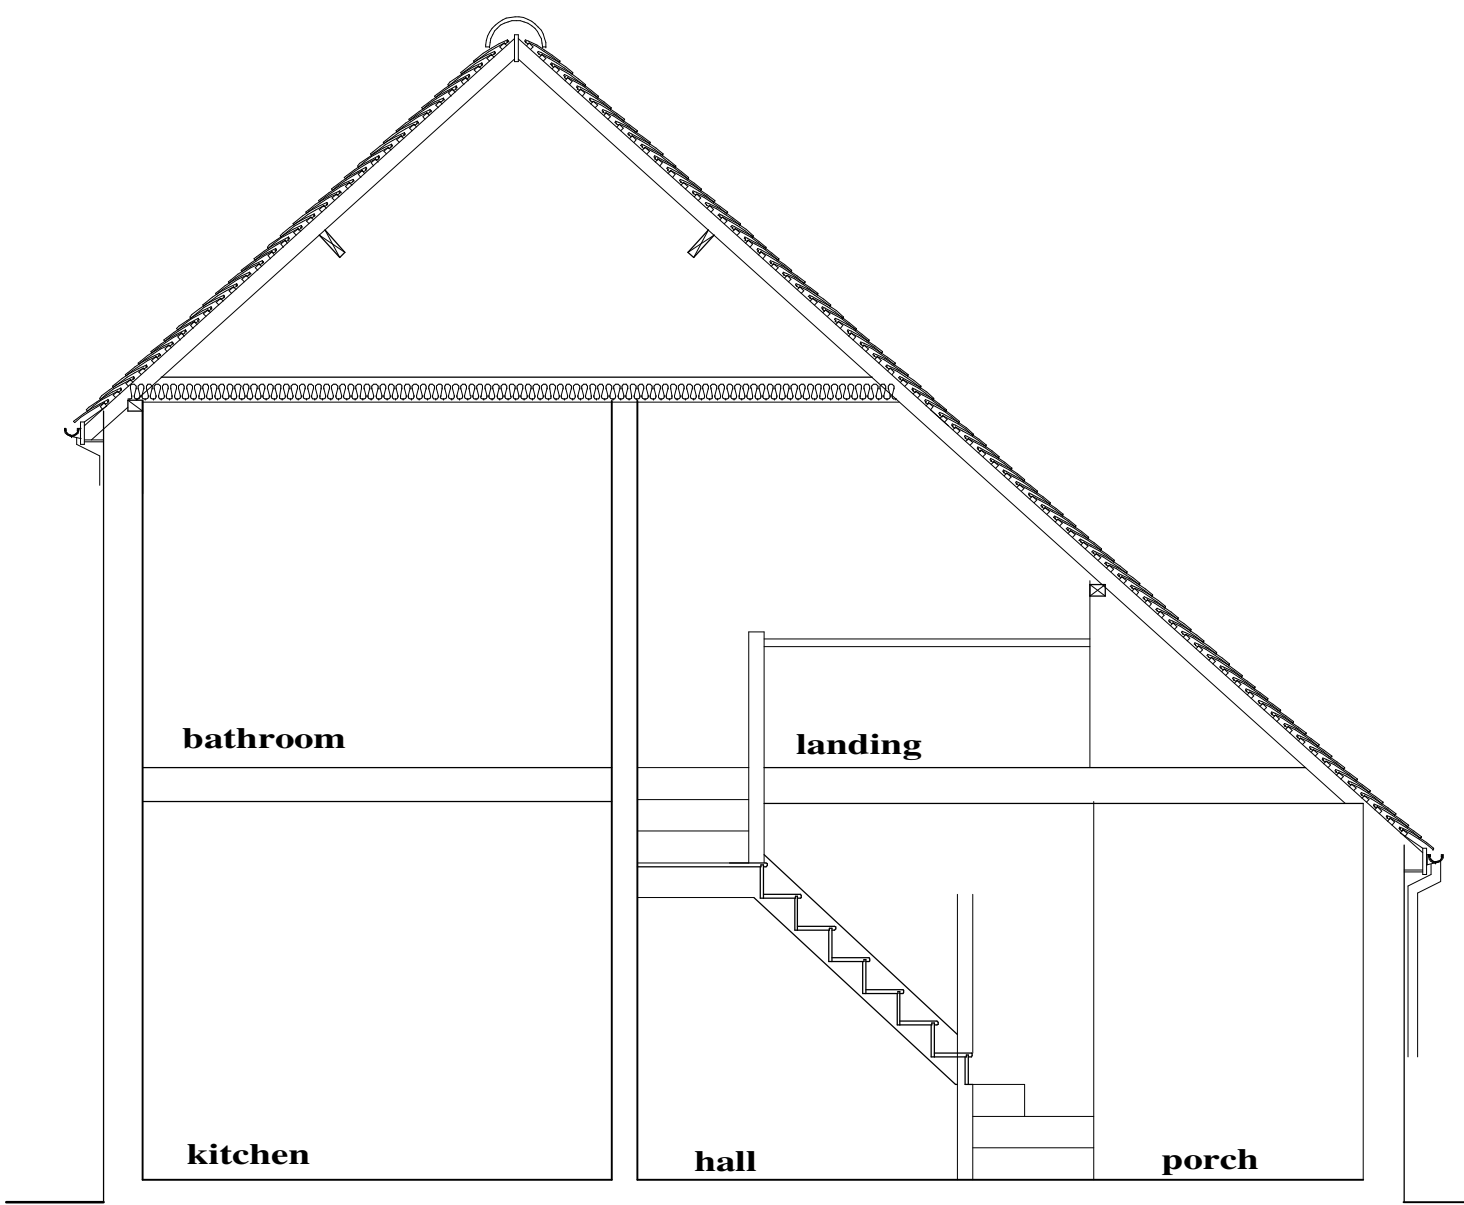


Section A - A

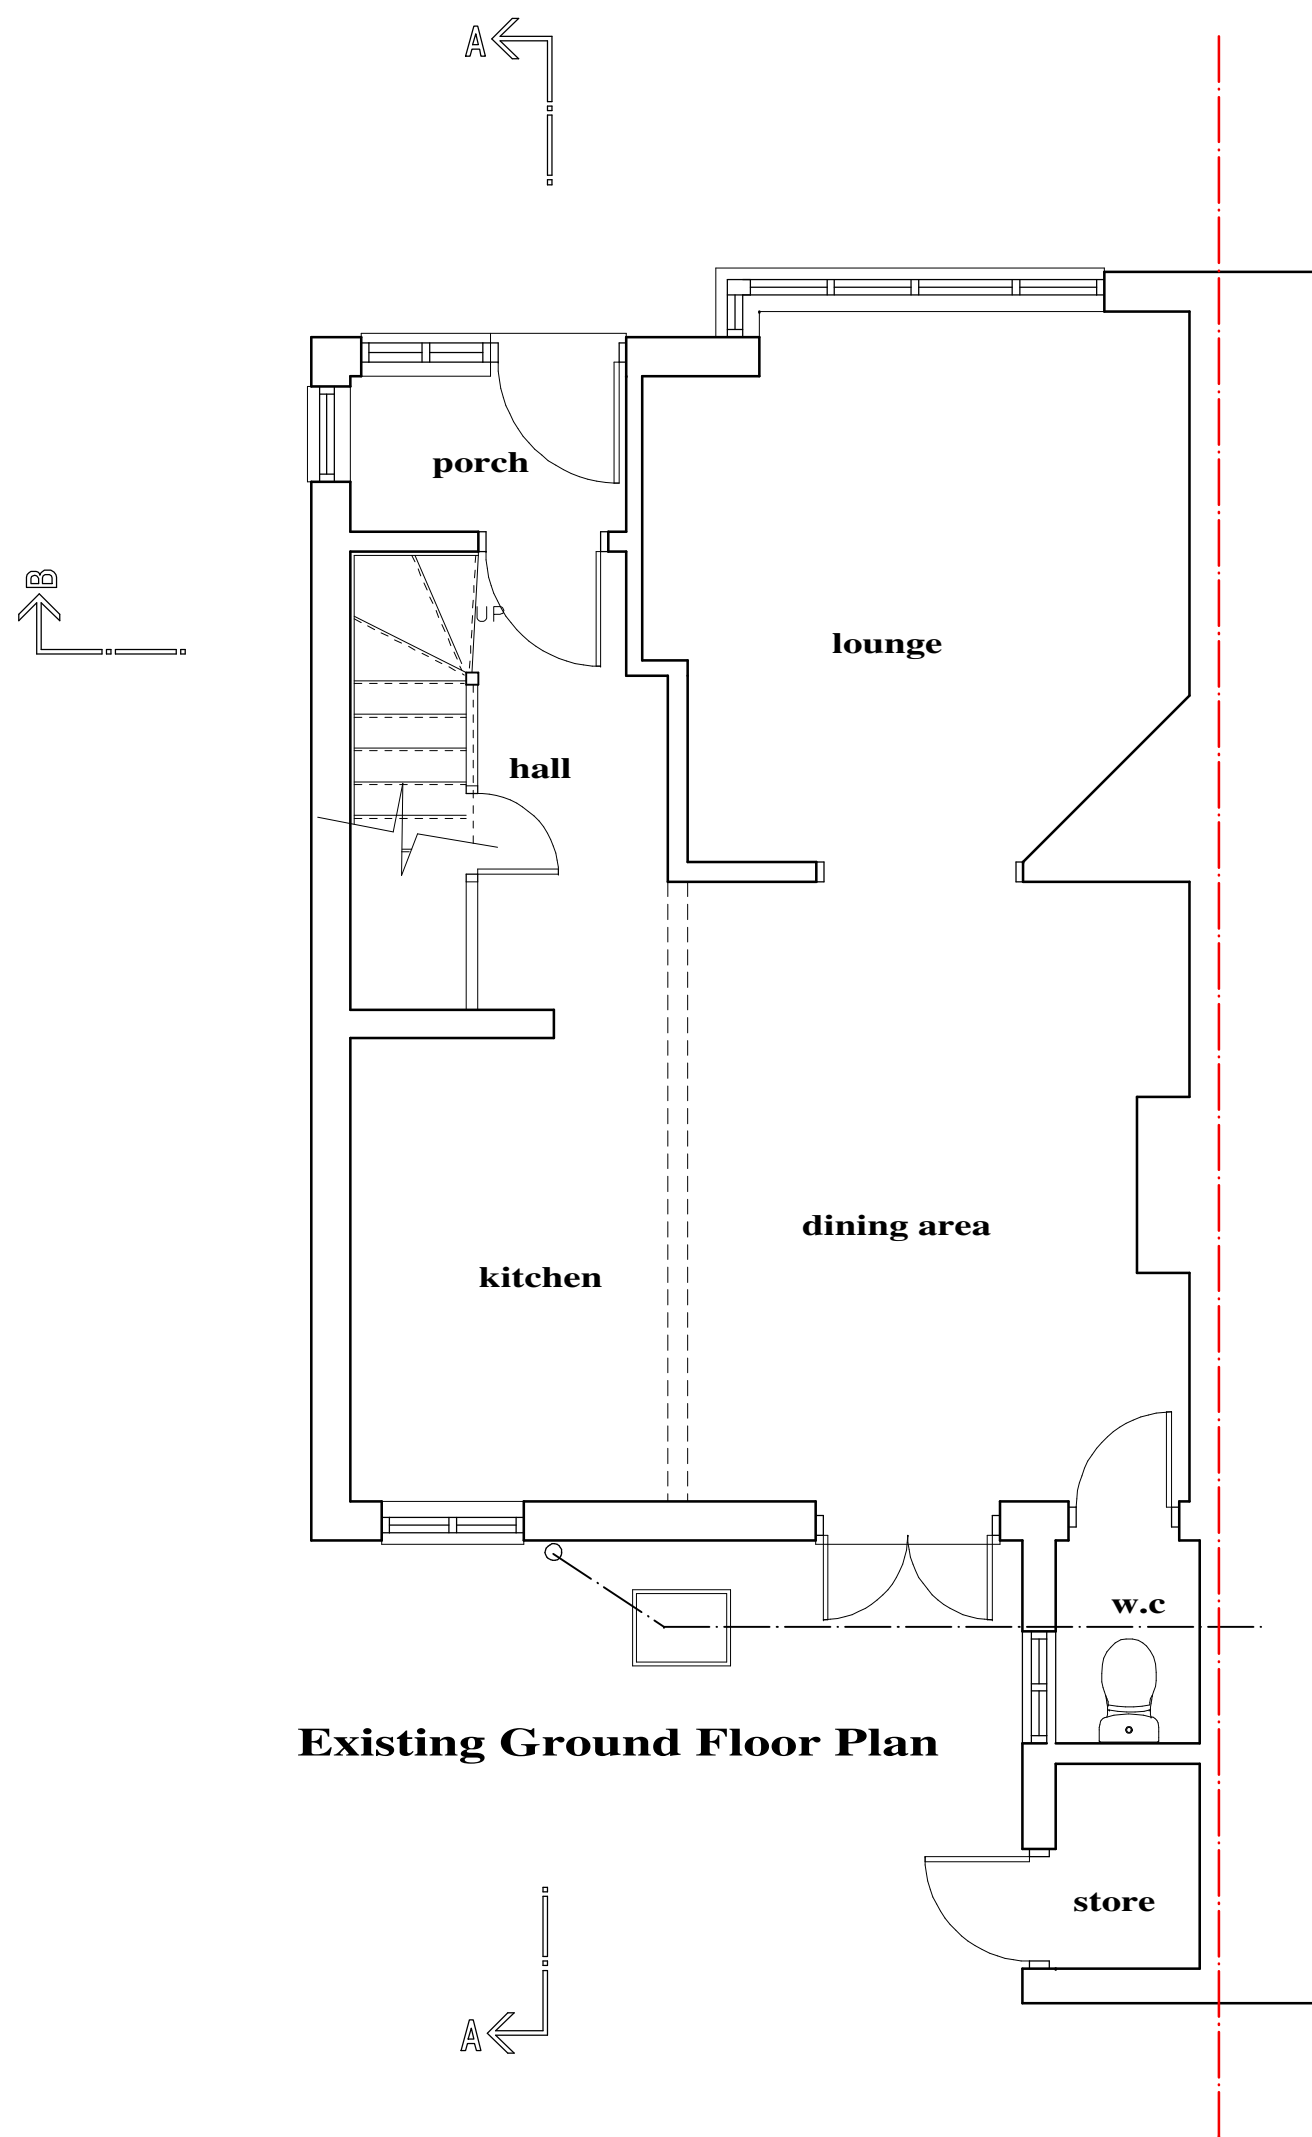


Existing Ground Floor Plan

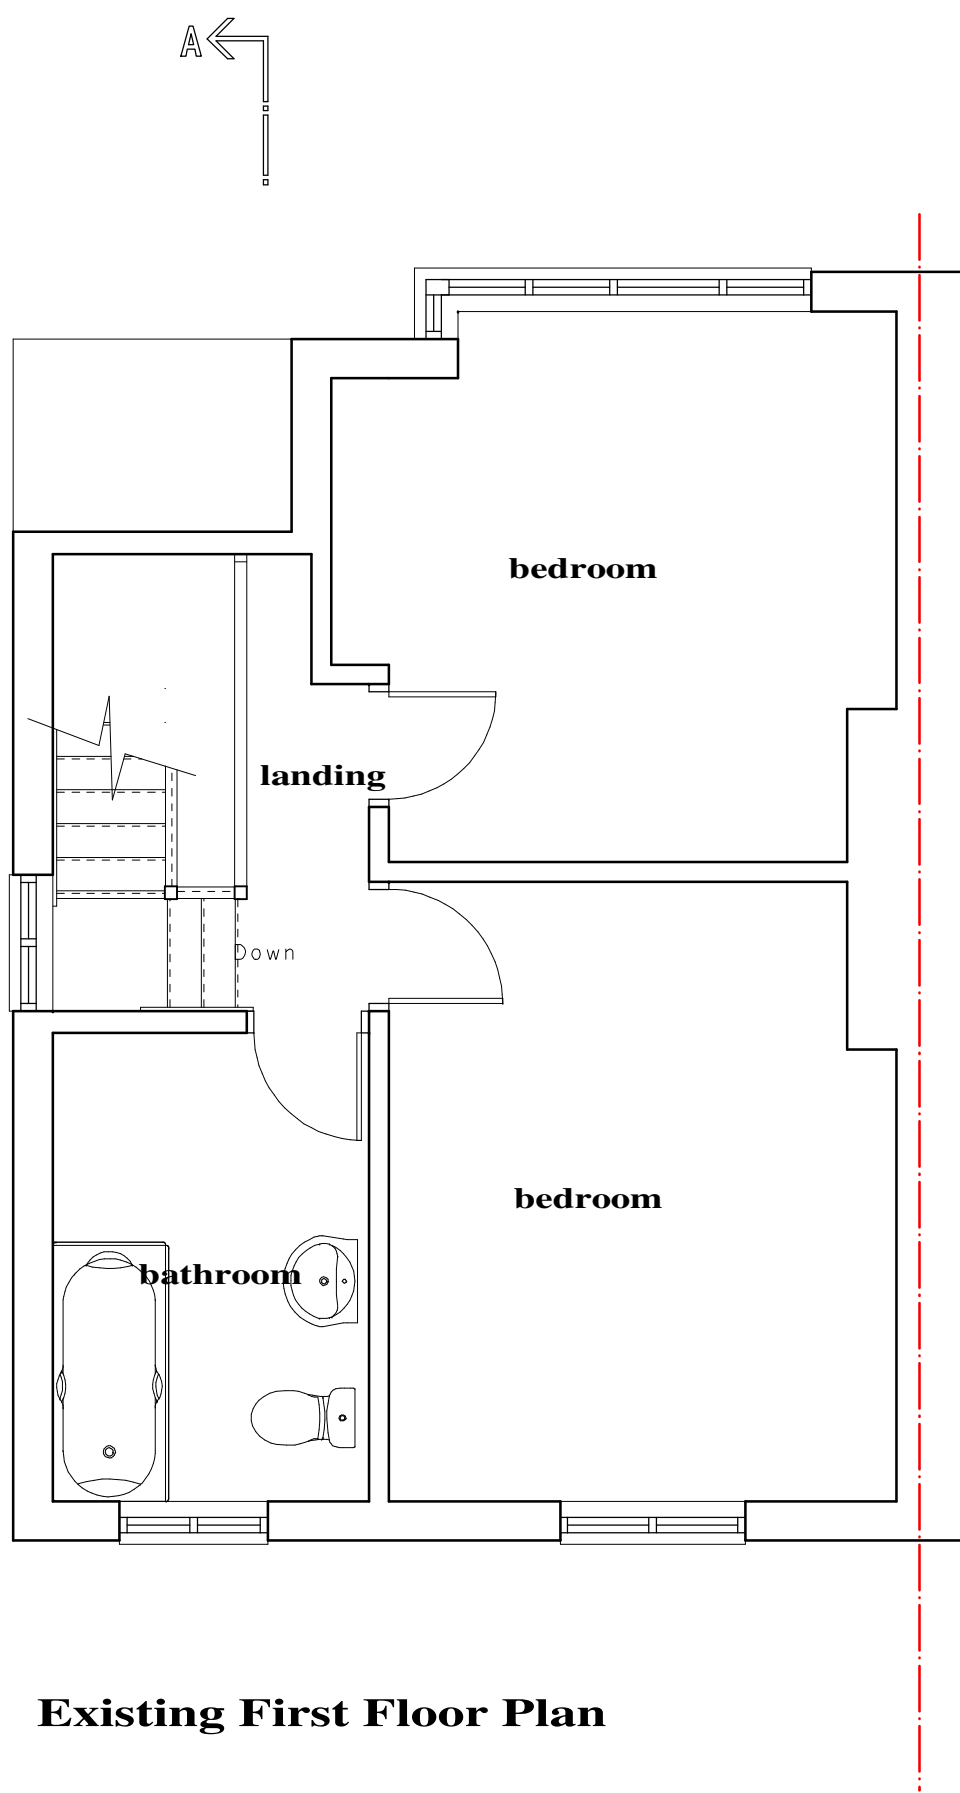


Existing First Floor Plan

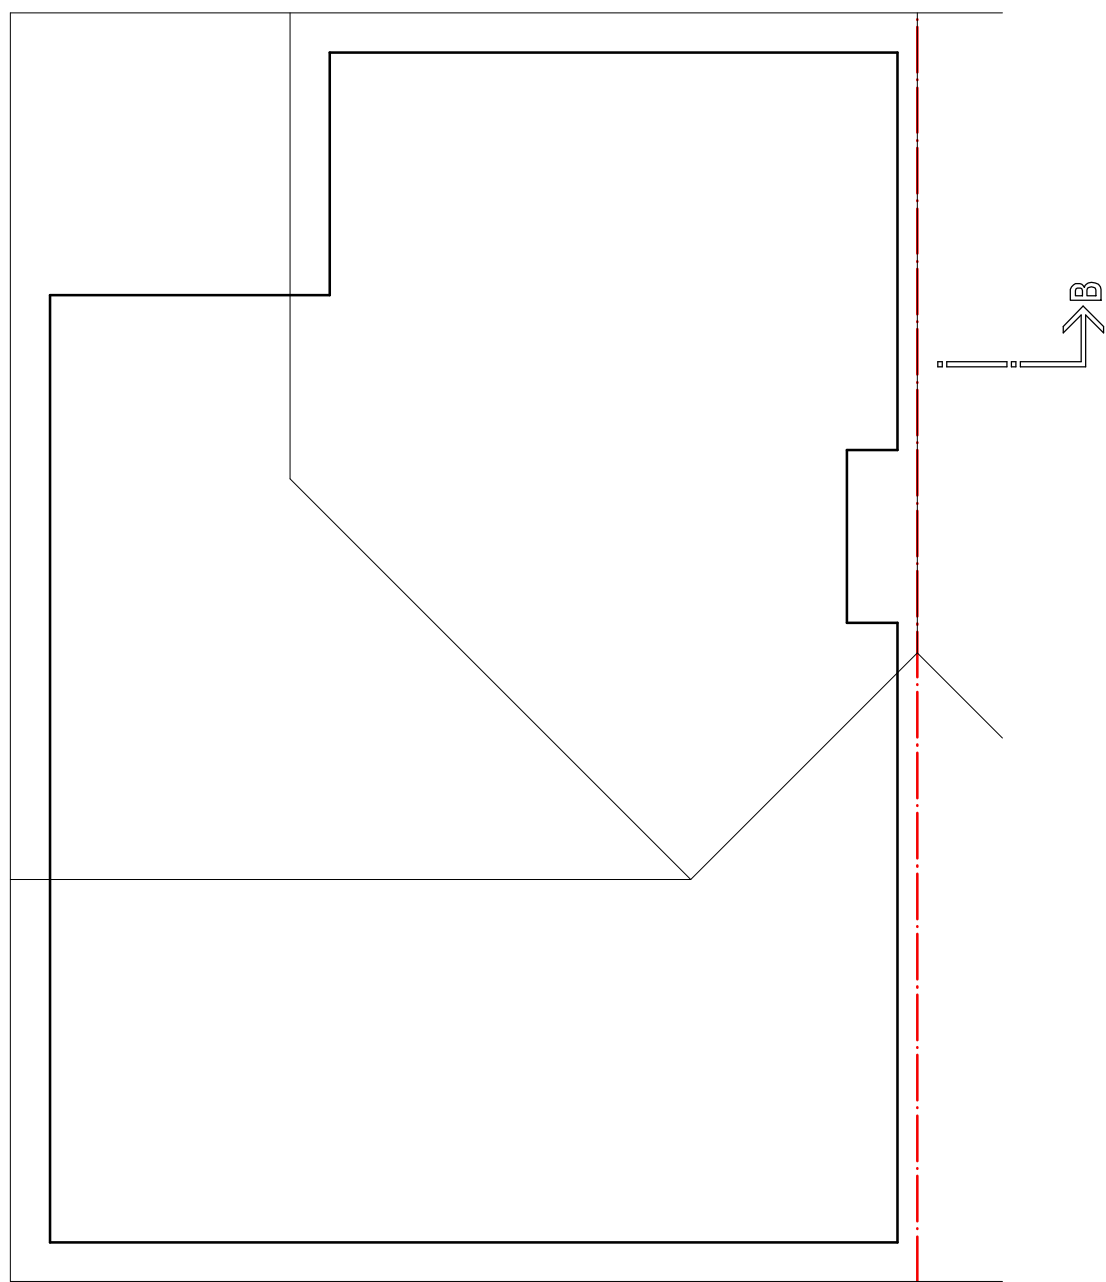

Existing Roof Plan

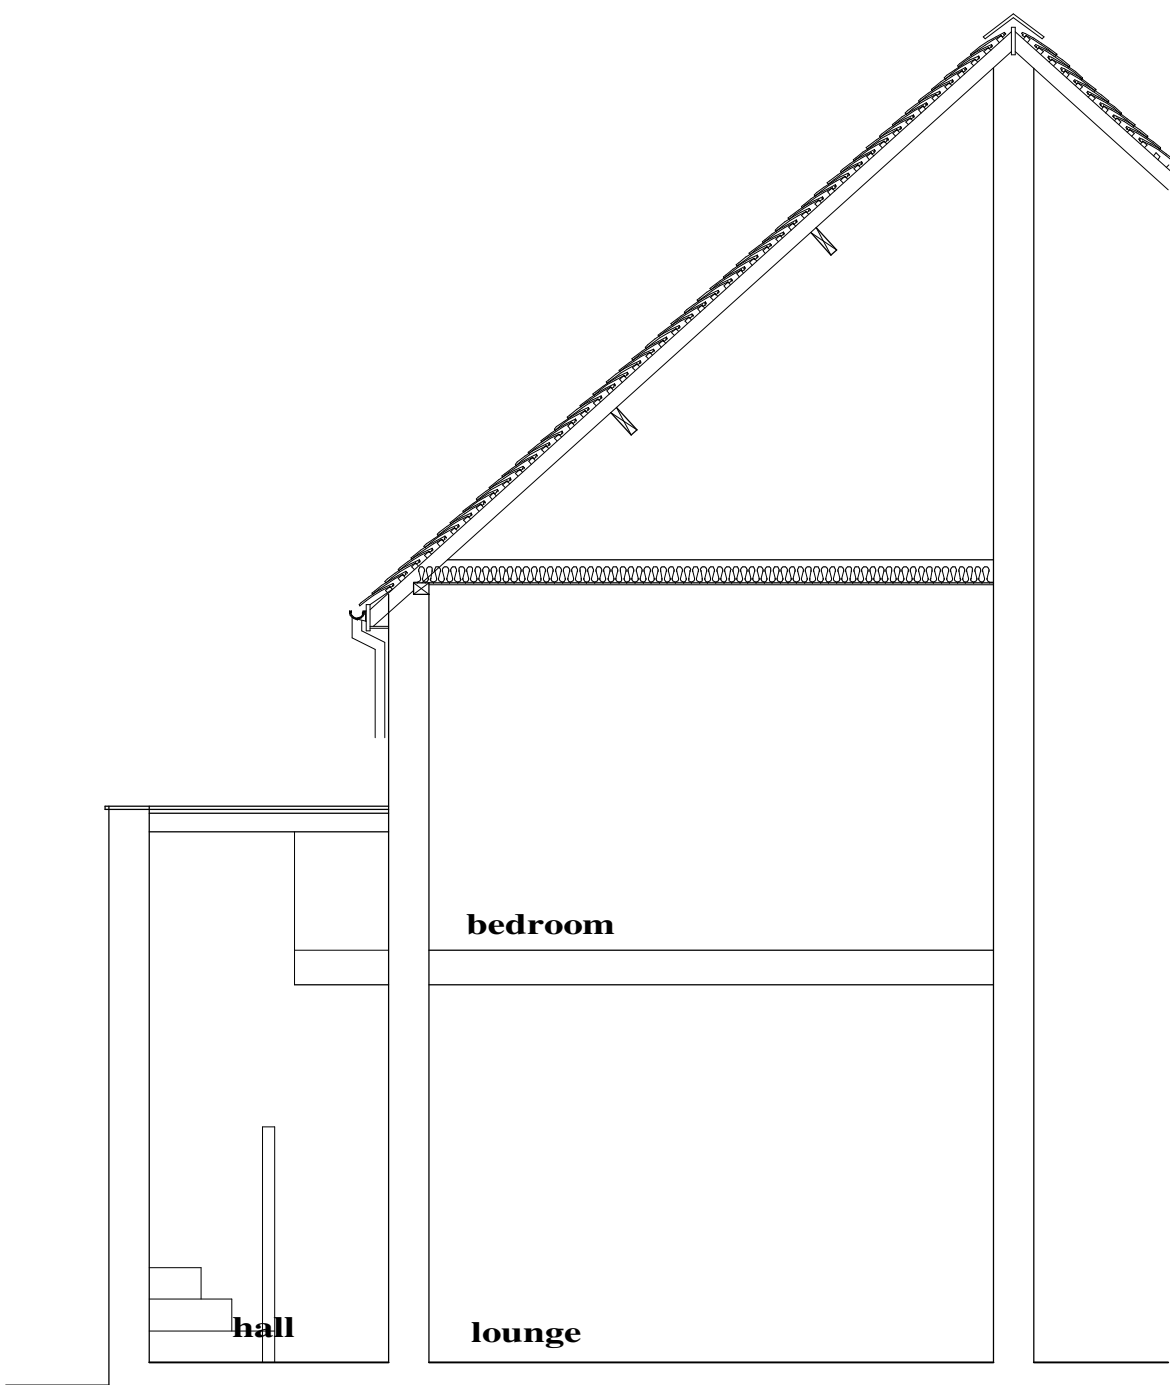

Section B - B

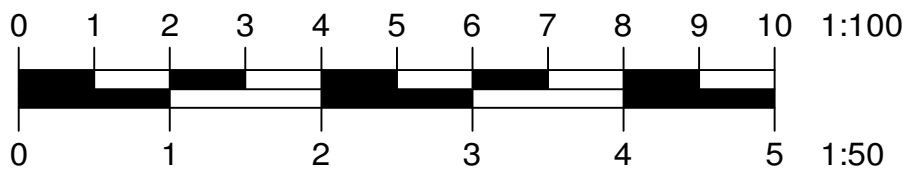

Philip Baumber Architectural Services 50, Radmore Road, HINCKLEY, Leics. LE10 0RQ tel. 07913 560141; e-mail. baumberp1955@gmail.com	Project: Proposed Single Storey Rear Extension and Loft Conversion at 84, Northfield Road, Hinckley, LE10 for Mr. & Mrs. A. Neale	Drg.Title: Existing Plans, Elevations & Sections	Date:	Scale:
			Jan 2026	1:100 & 1:50 @ A1
			Job No.:	Drg. No. Rev.
			1667	P/01