






Front Elevation

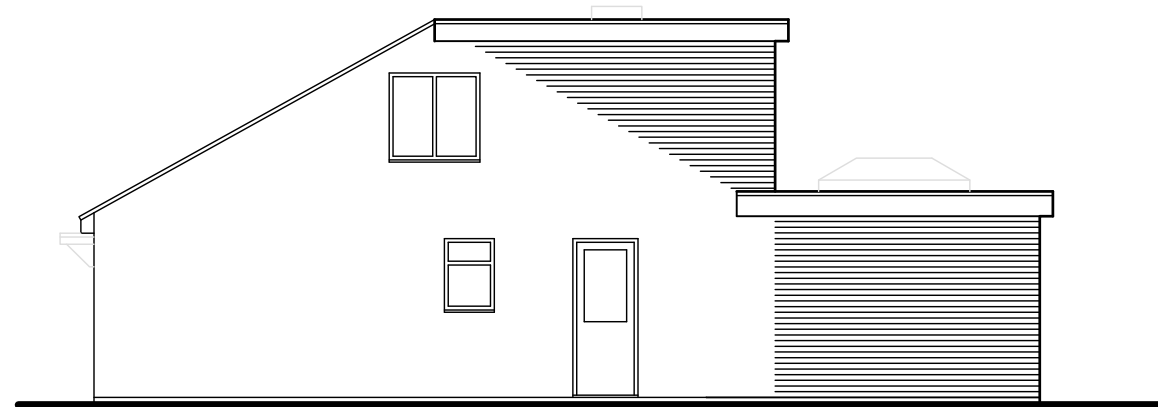

Side Elevation

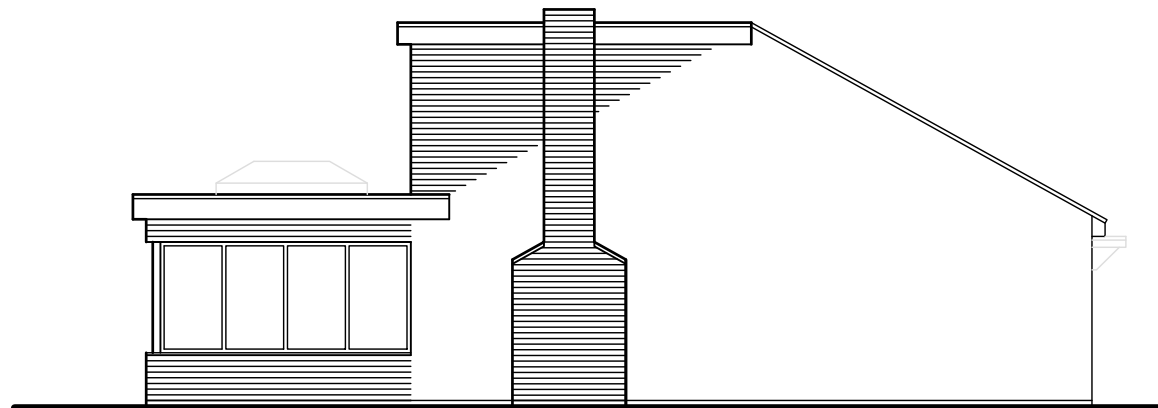

Side Elevation

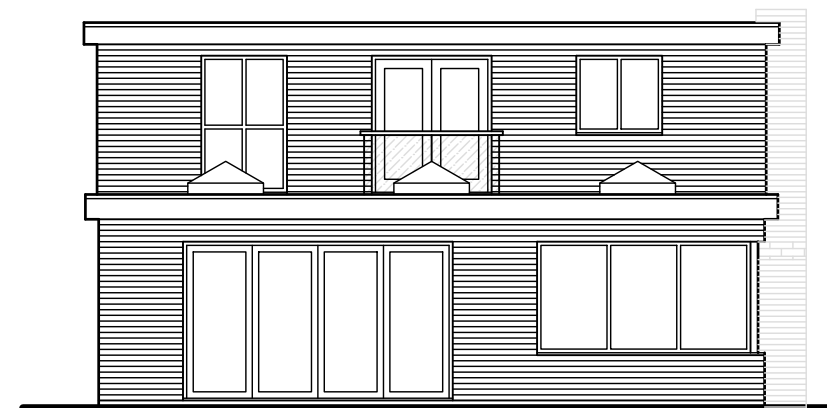

Rear Elevation

Scheme Proposal - Elevations

Notes:

No deviation may be made from the details shown on this drawing without prior written permission of the architects. Any discrepancy found between this drawing and any other document should be referred immediately to the designer. IF IN DOUBT ASK.
Dimensions may only be scaled off this drawing for Planning Application Purposes.
This drawing is to be removed from currency immediately a revised version is issued.
All rights described in chapter IV of copyright, design and Patents Act 1988 have been generally asserted.



Client : Mrs A Hazlewood

Address : 124 Station Road

Date : 08/2025

Scale : 1:100@A3

Ref : 124SR/B5

Drawn By: AV