






1 : 100 Front Elevation

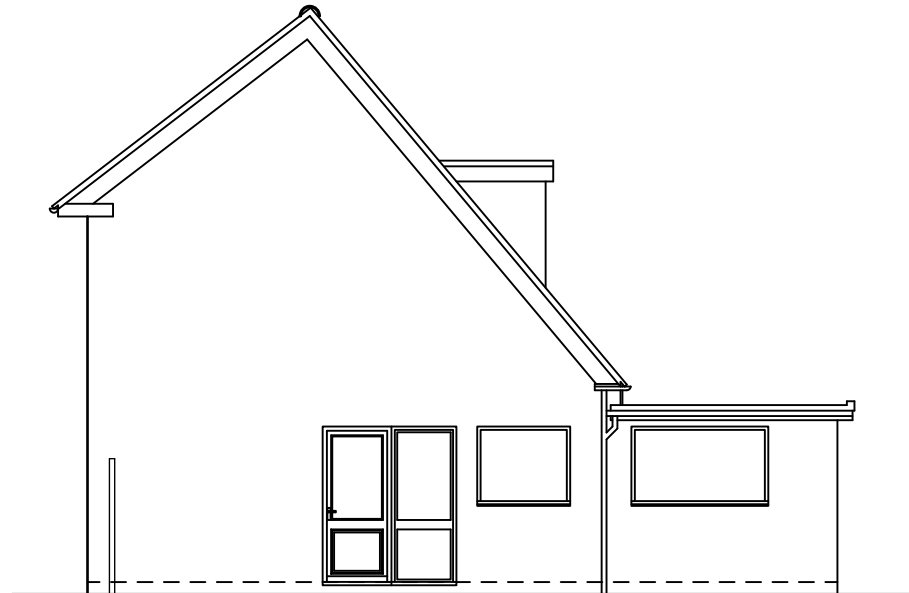



1 : 100 Side Elevation

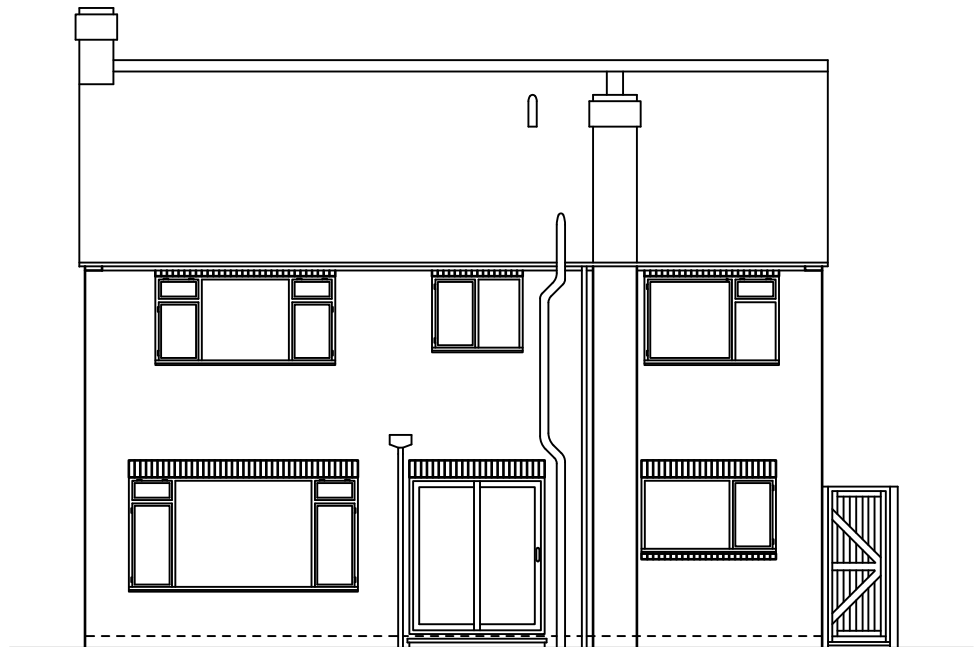


1 : 100 Rear Elevation

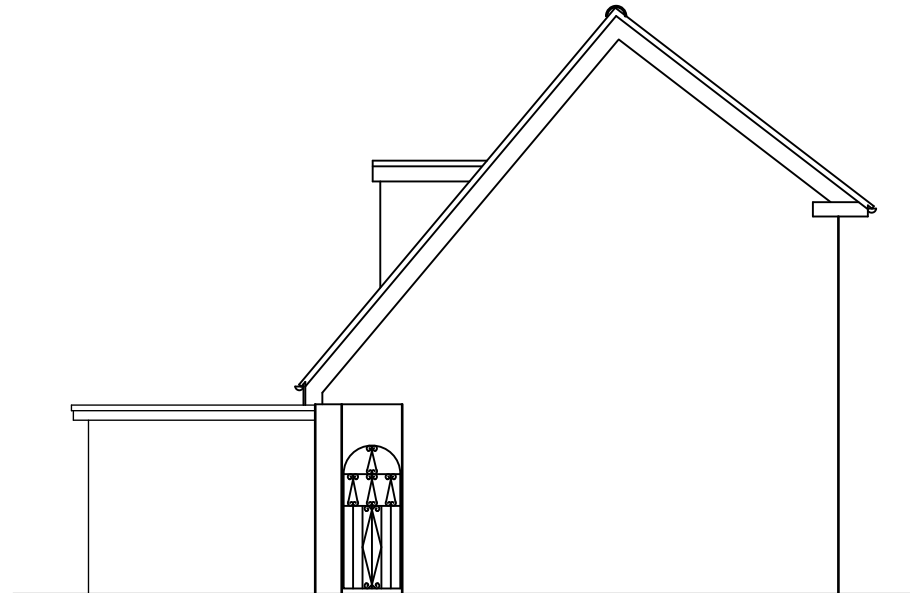


1 : 100 Side Elevation

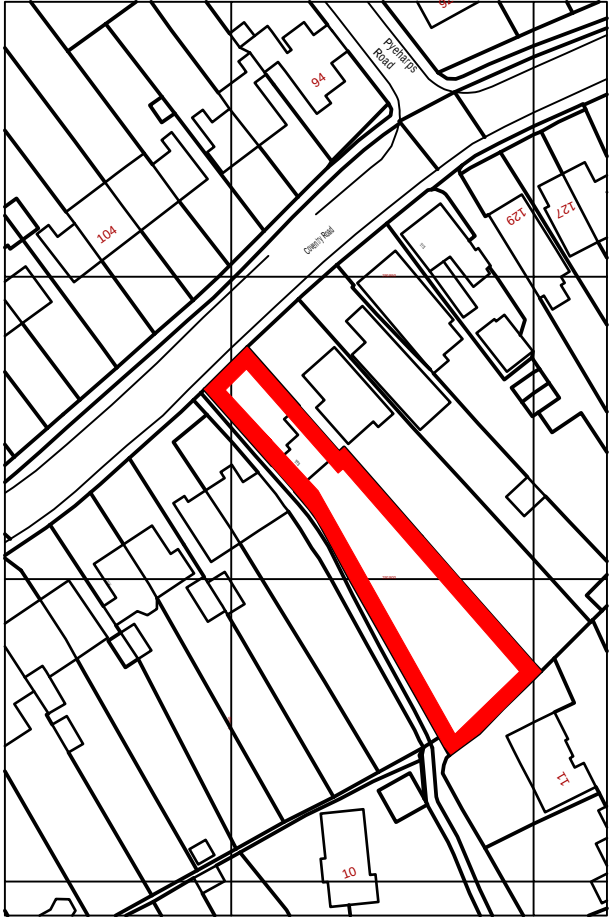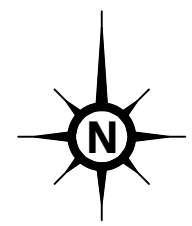


1 : 1250 Location Plan

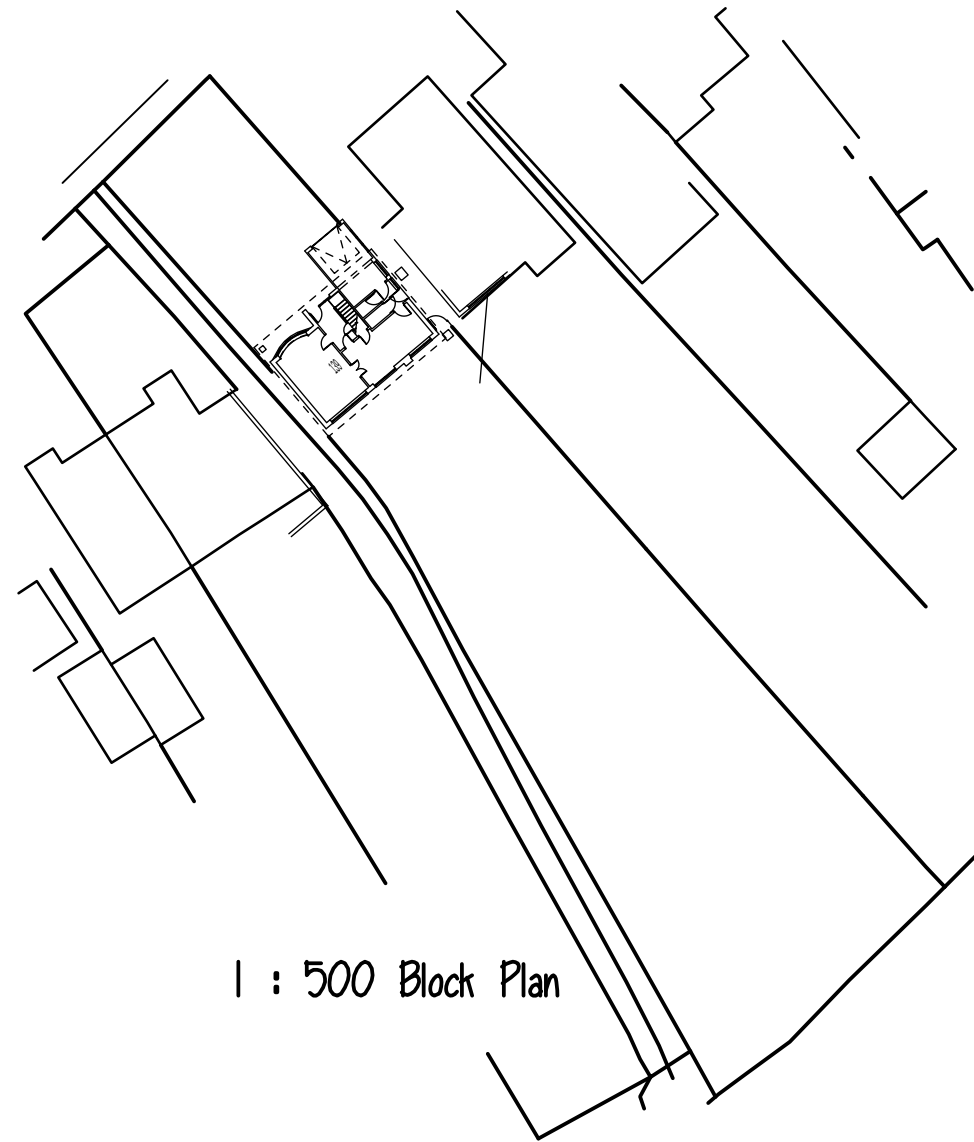


1 : 500 Block Plan

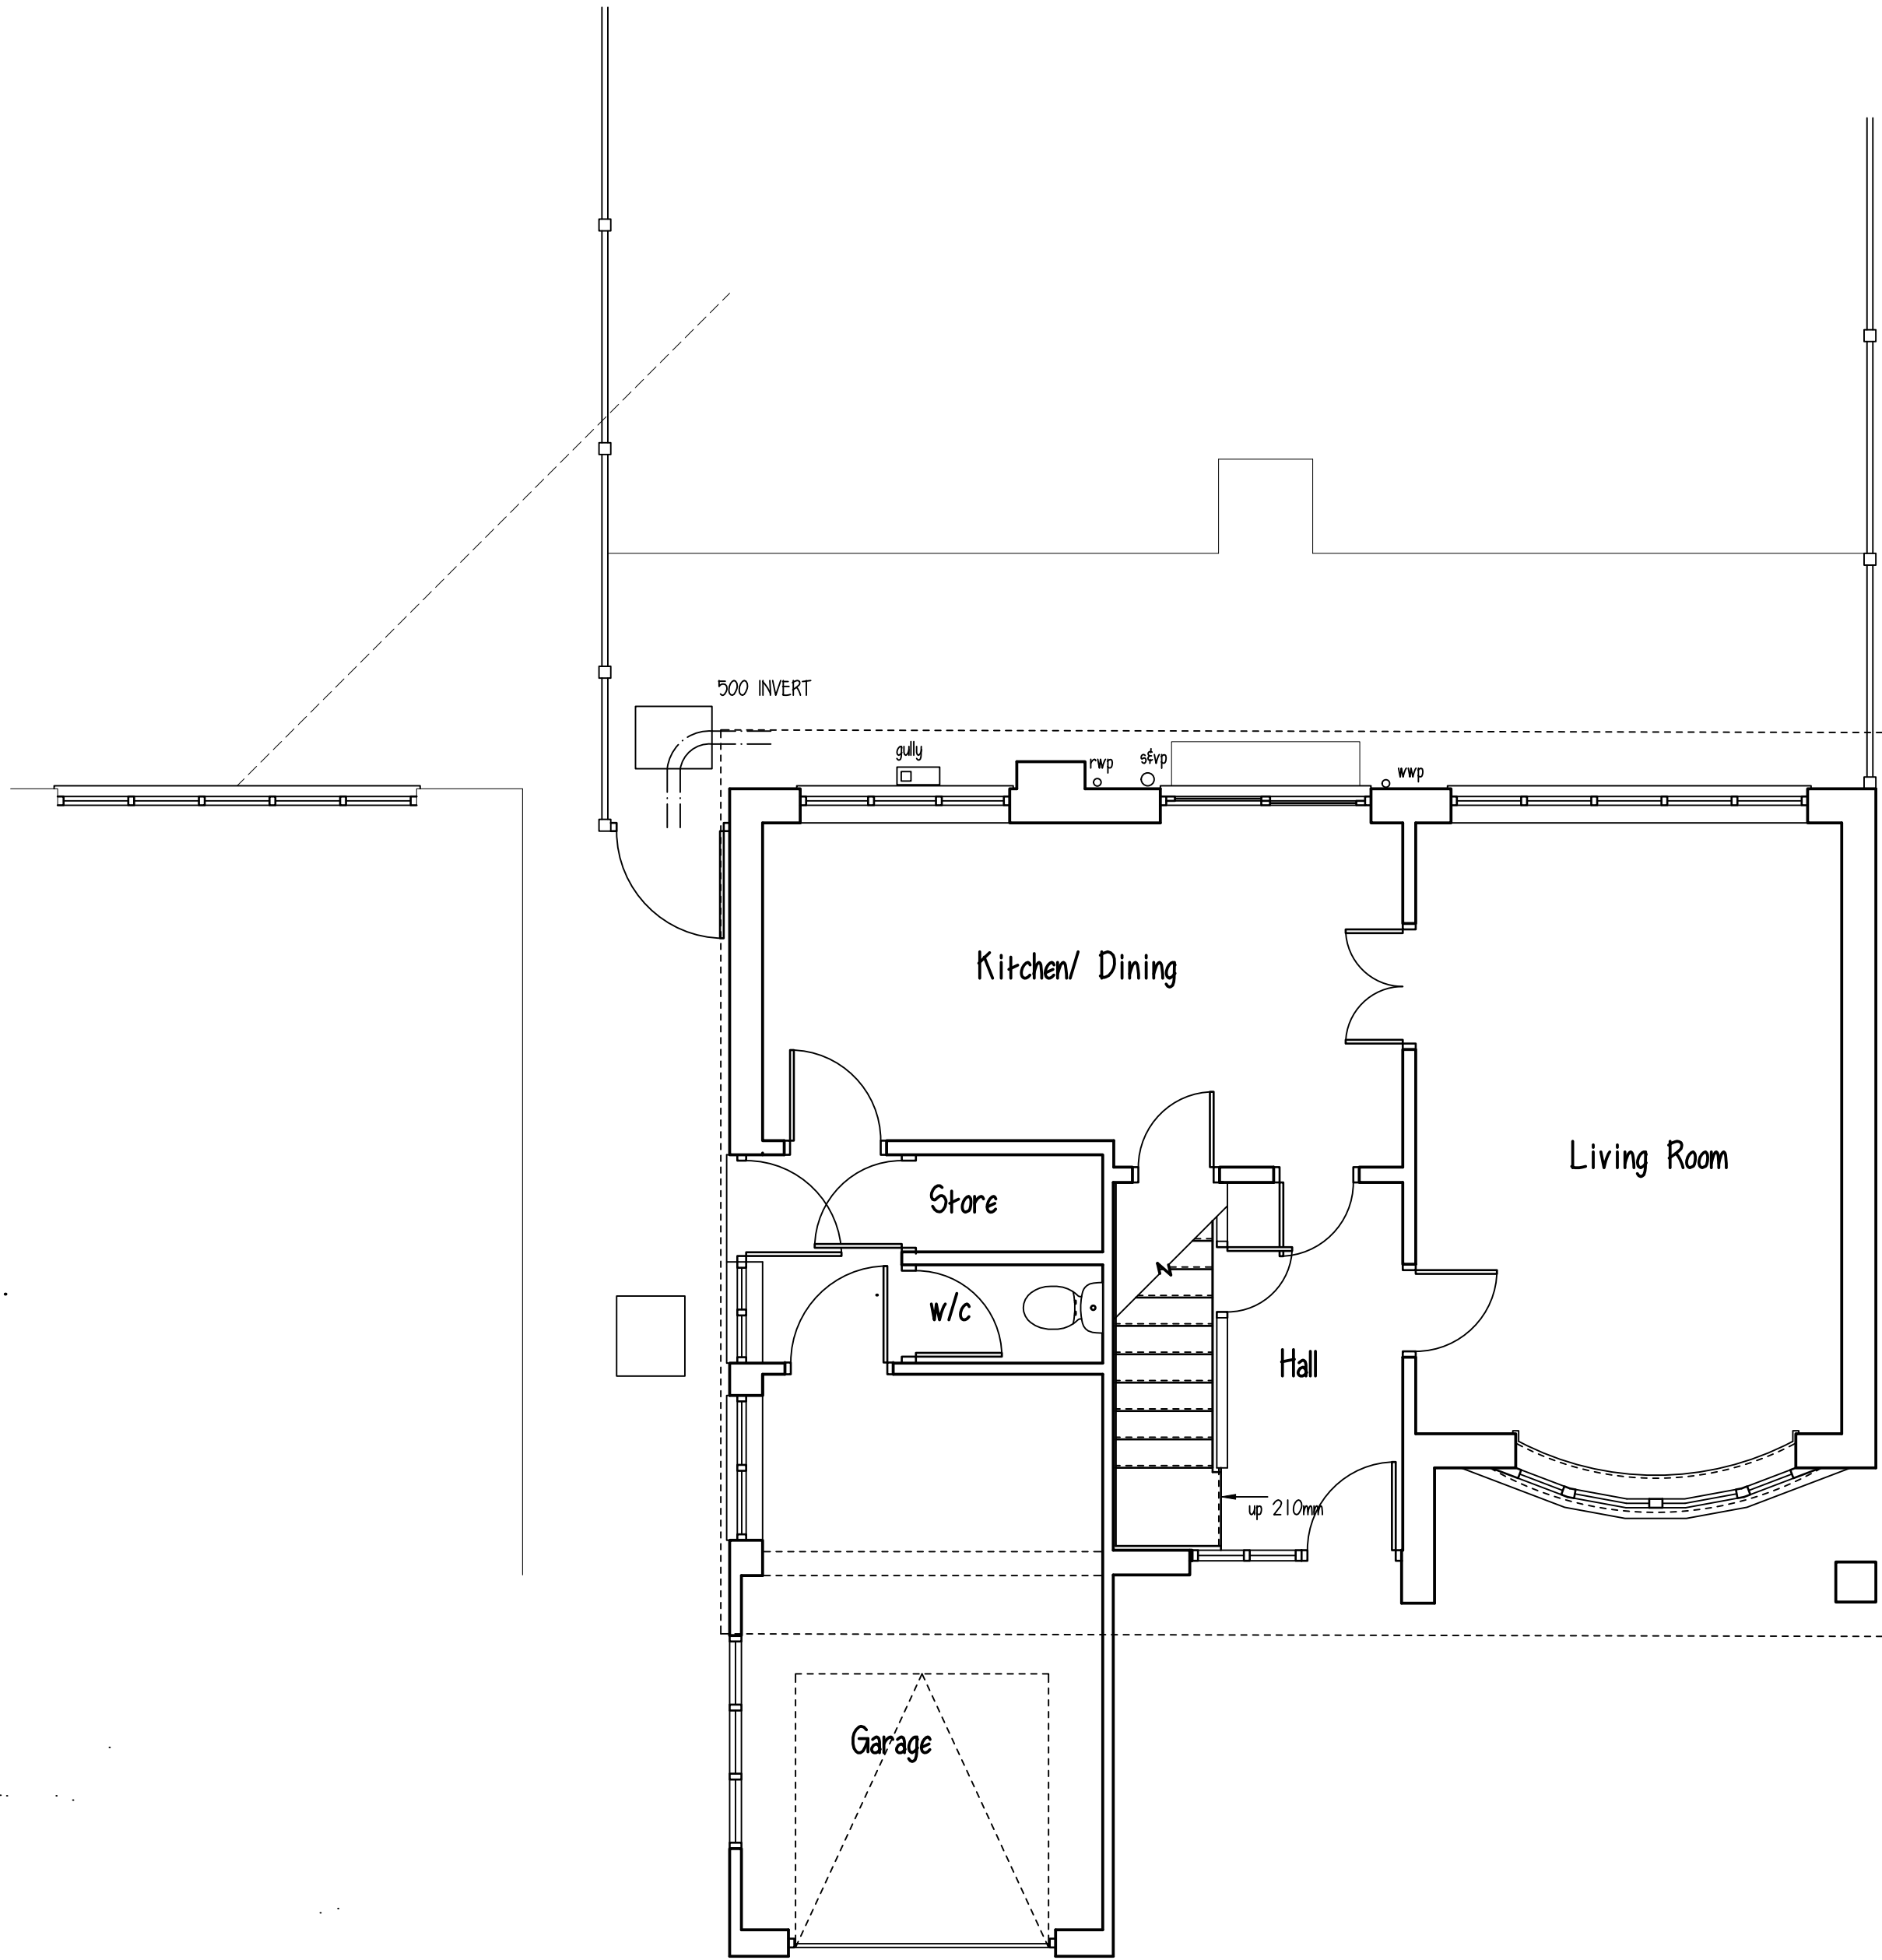

1 : 50 Ground Floor Plan

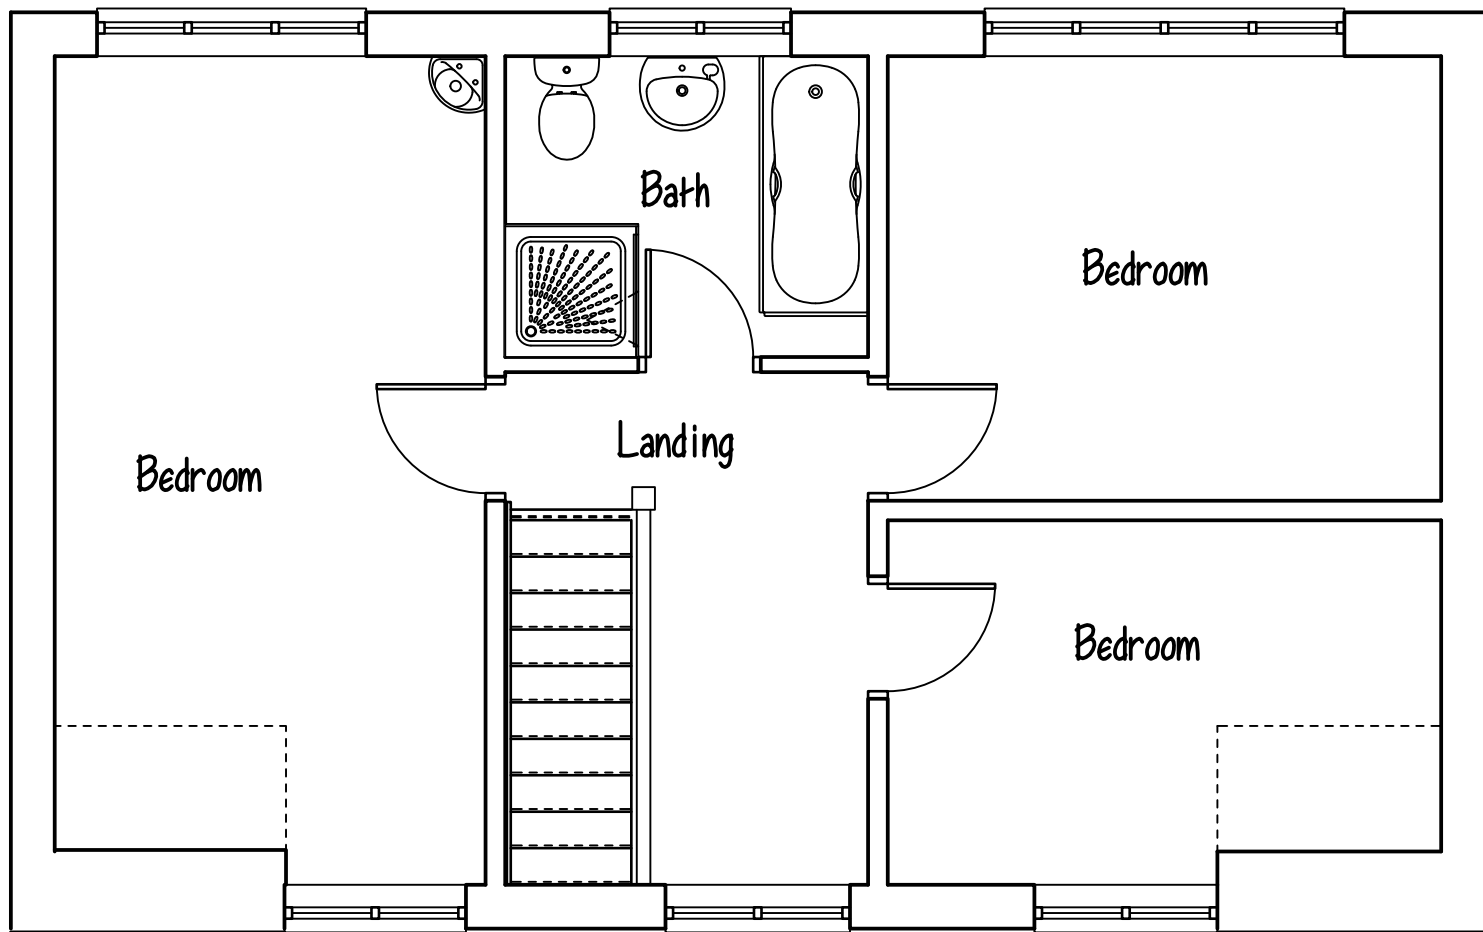

1 : 50 First Floor Plan

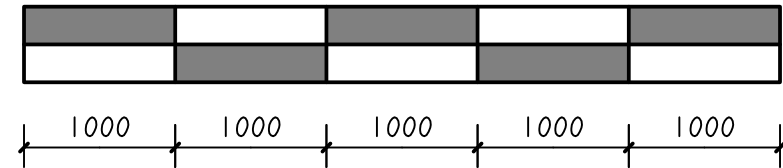

1 : 50 Scale Bar

Disclaimer
This drawing is accurate from the information that was available at the time of survey and is by no means a detailed representation. Due to the subterranean nature of storm and foul drainage, any drainage shown is an educated assessment of the drainage runs. All drainage shown to be assessed and confirmed on site before works commence.
DO NOT SCALE FROM THIS DRAWING

Project PROPOSED EXTENSIONS 139 COVENTRY ROAD BURBAGE HINCKLEY LE10 2HW		
Client MR H BURDUS & MS H HOBBS		
Drawing Title SURVEY DRAWING		
Drawing No 1305-01	Revision	Date 07-07-2023
Scale		
Drawn by : CETN		Checked by : ____
A.R.Taylor Ltd 7 Greenway, Nuneaton arwickshire CV11 6NL tel: 024 7638 6997 enquiries@taylorsdesignltd		

© copyright
This drawing is the property of A.R.Taylor Ltd until the full payment of the client.
If the drawings are used with our payment they have been miss used and the client is liable for legal proceedings.