





1 : 100 Front Elevation

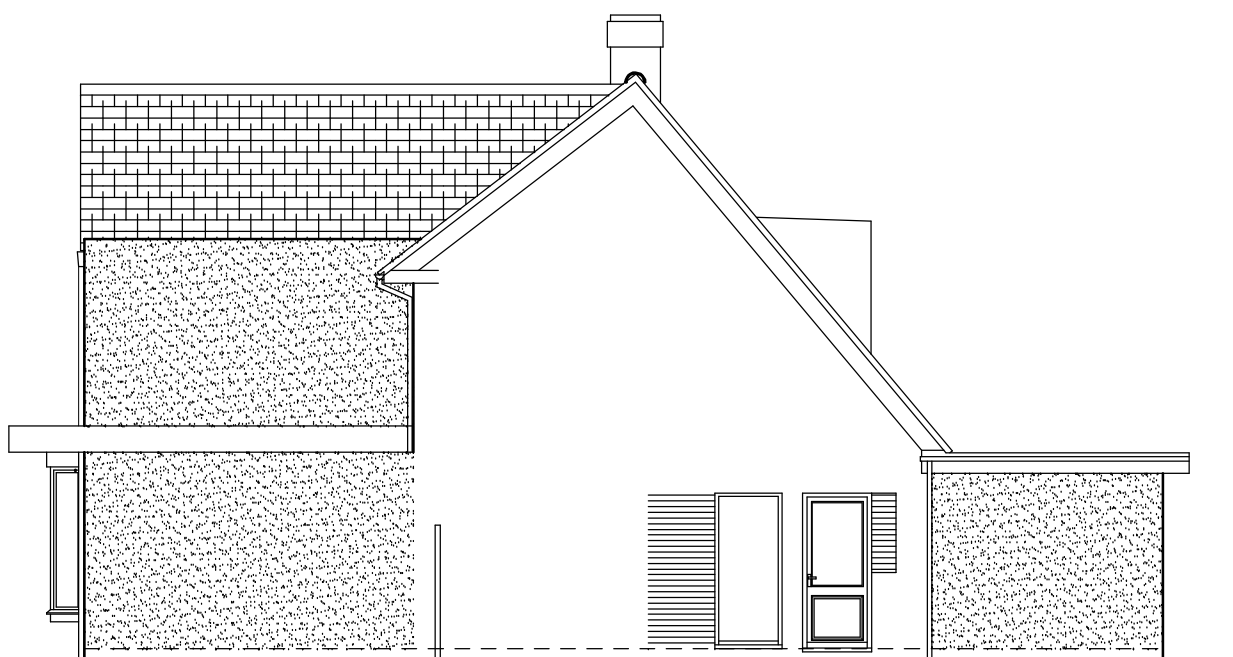



1 : 100 Side Elevation




1 : 100 Rear Elevation

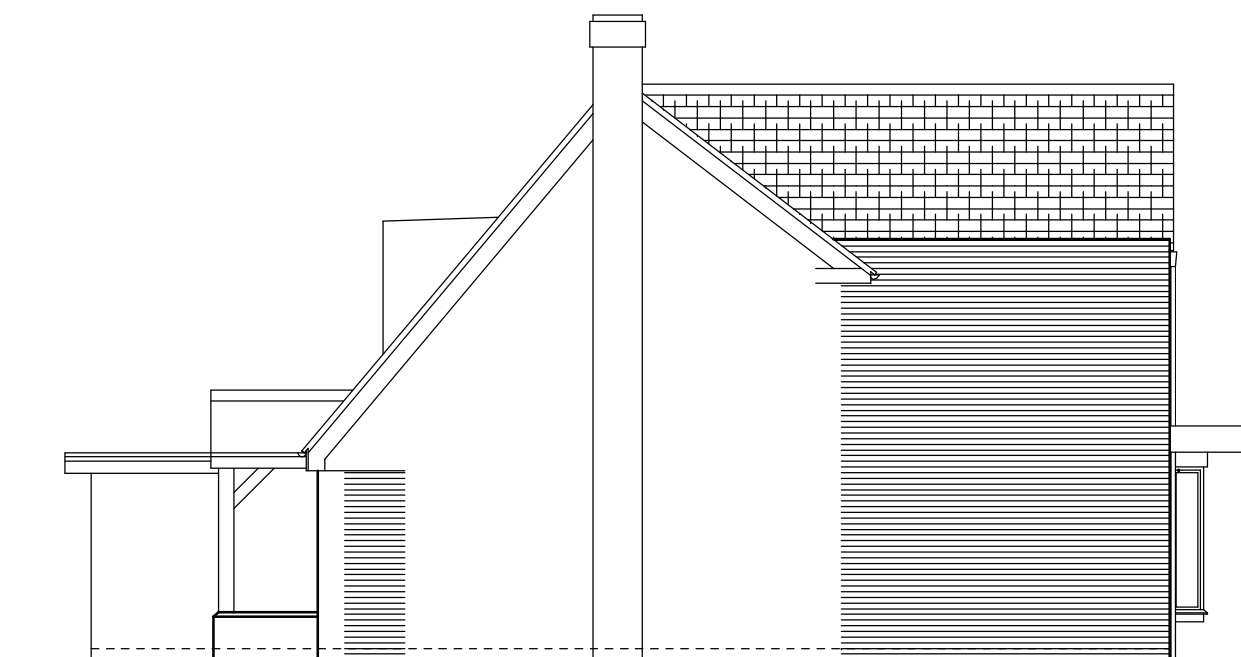


1 : 100 Side Elevation

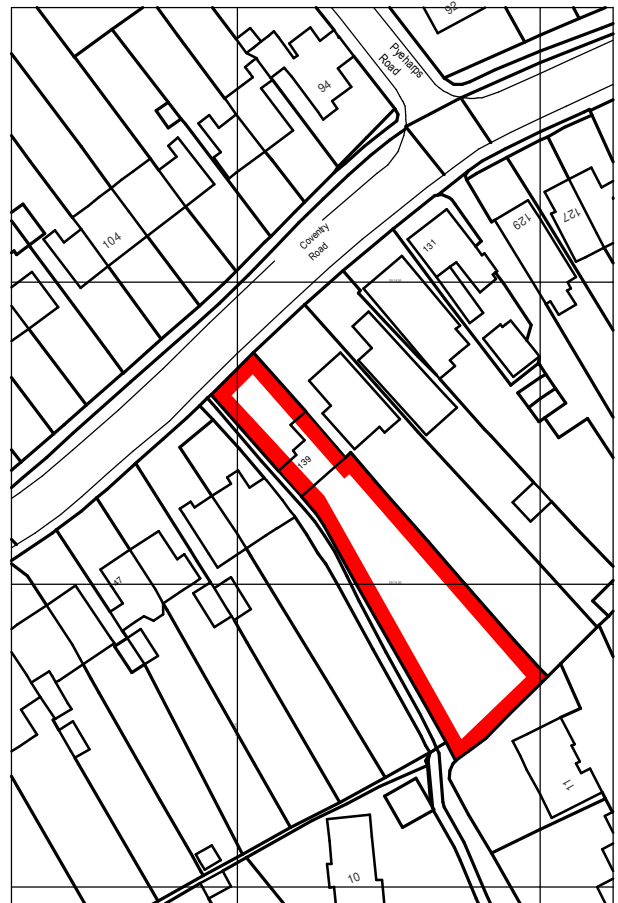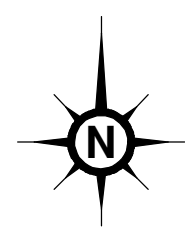


1 : 1250 Location Plan

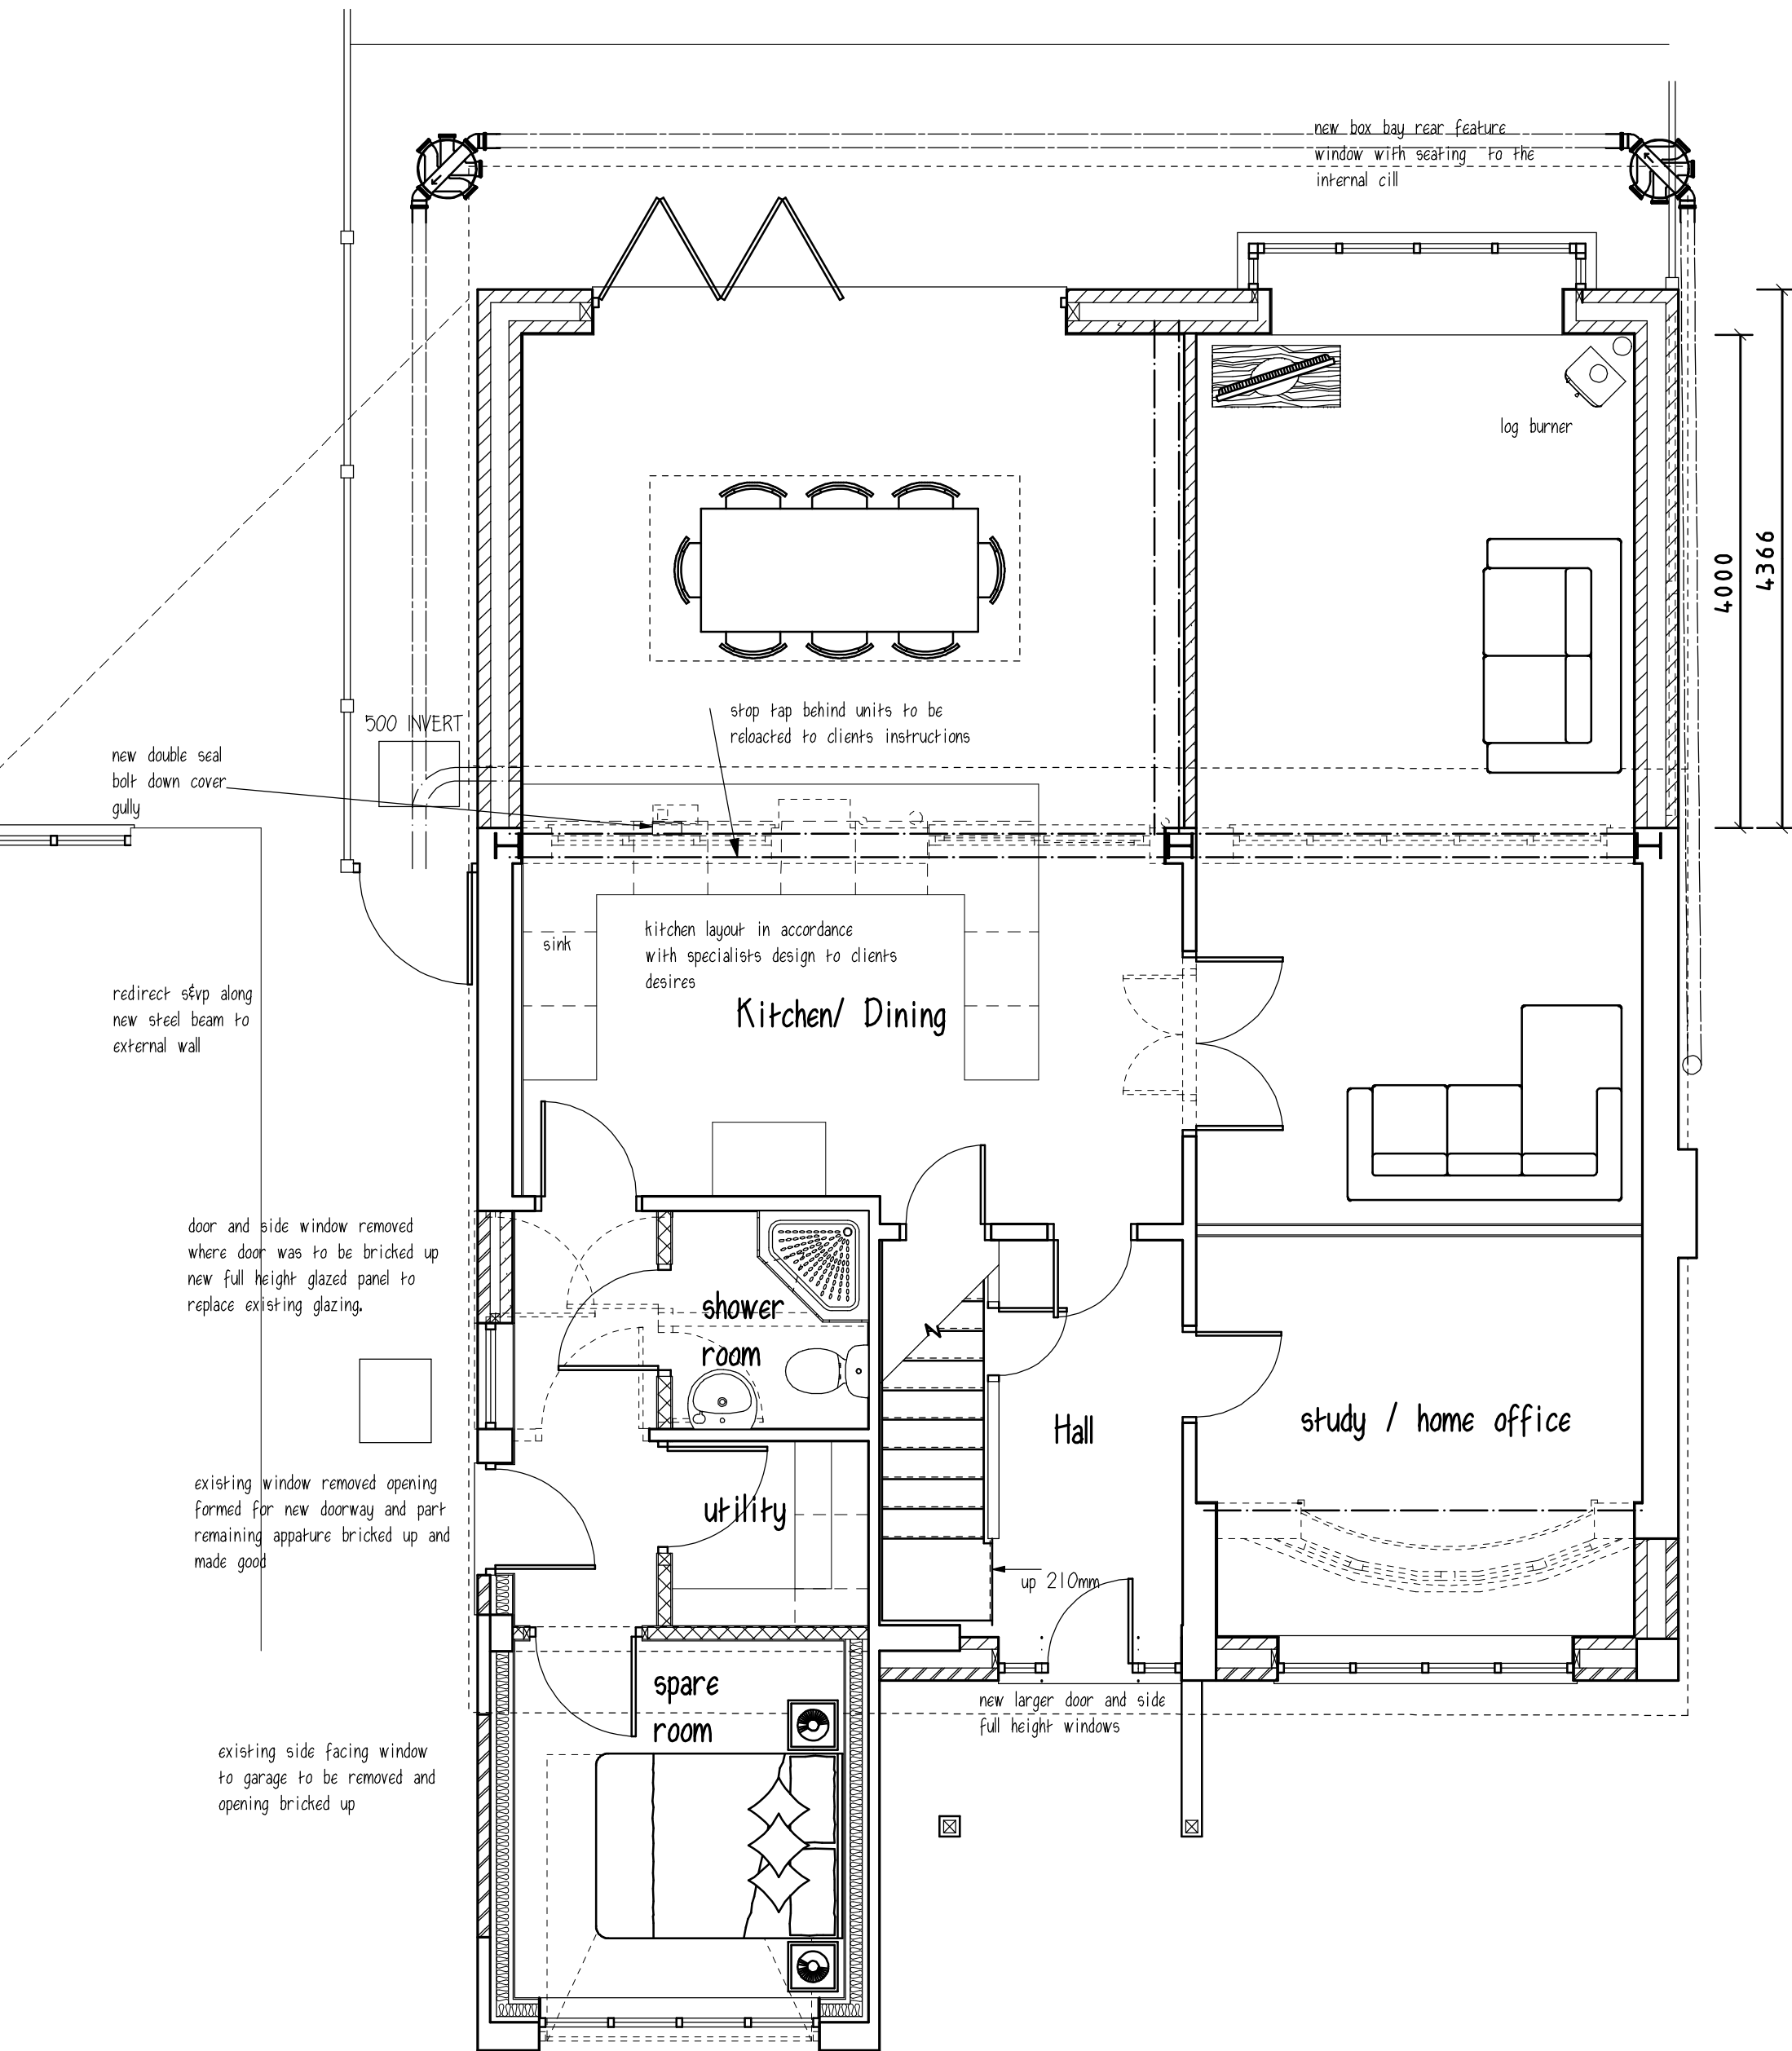


1 : 50 Ground Floor Plan

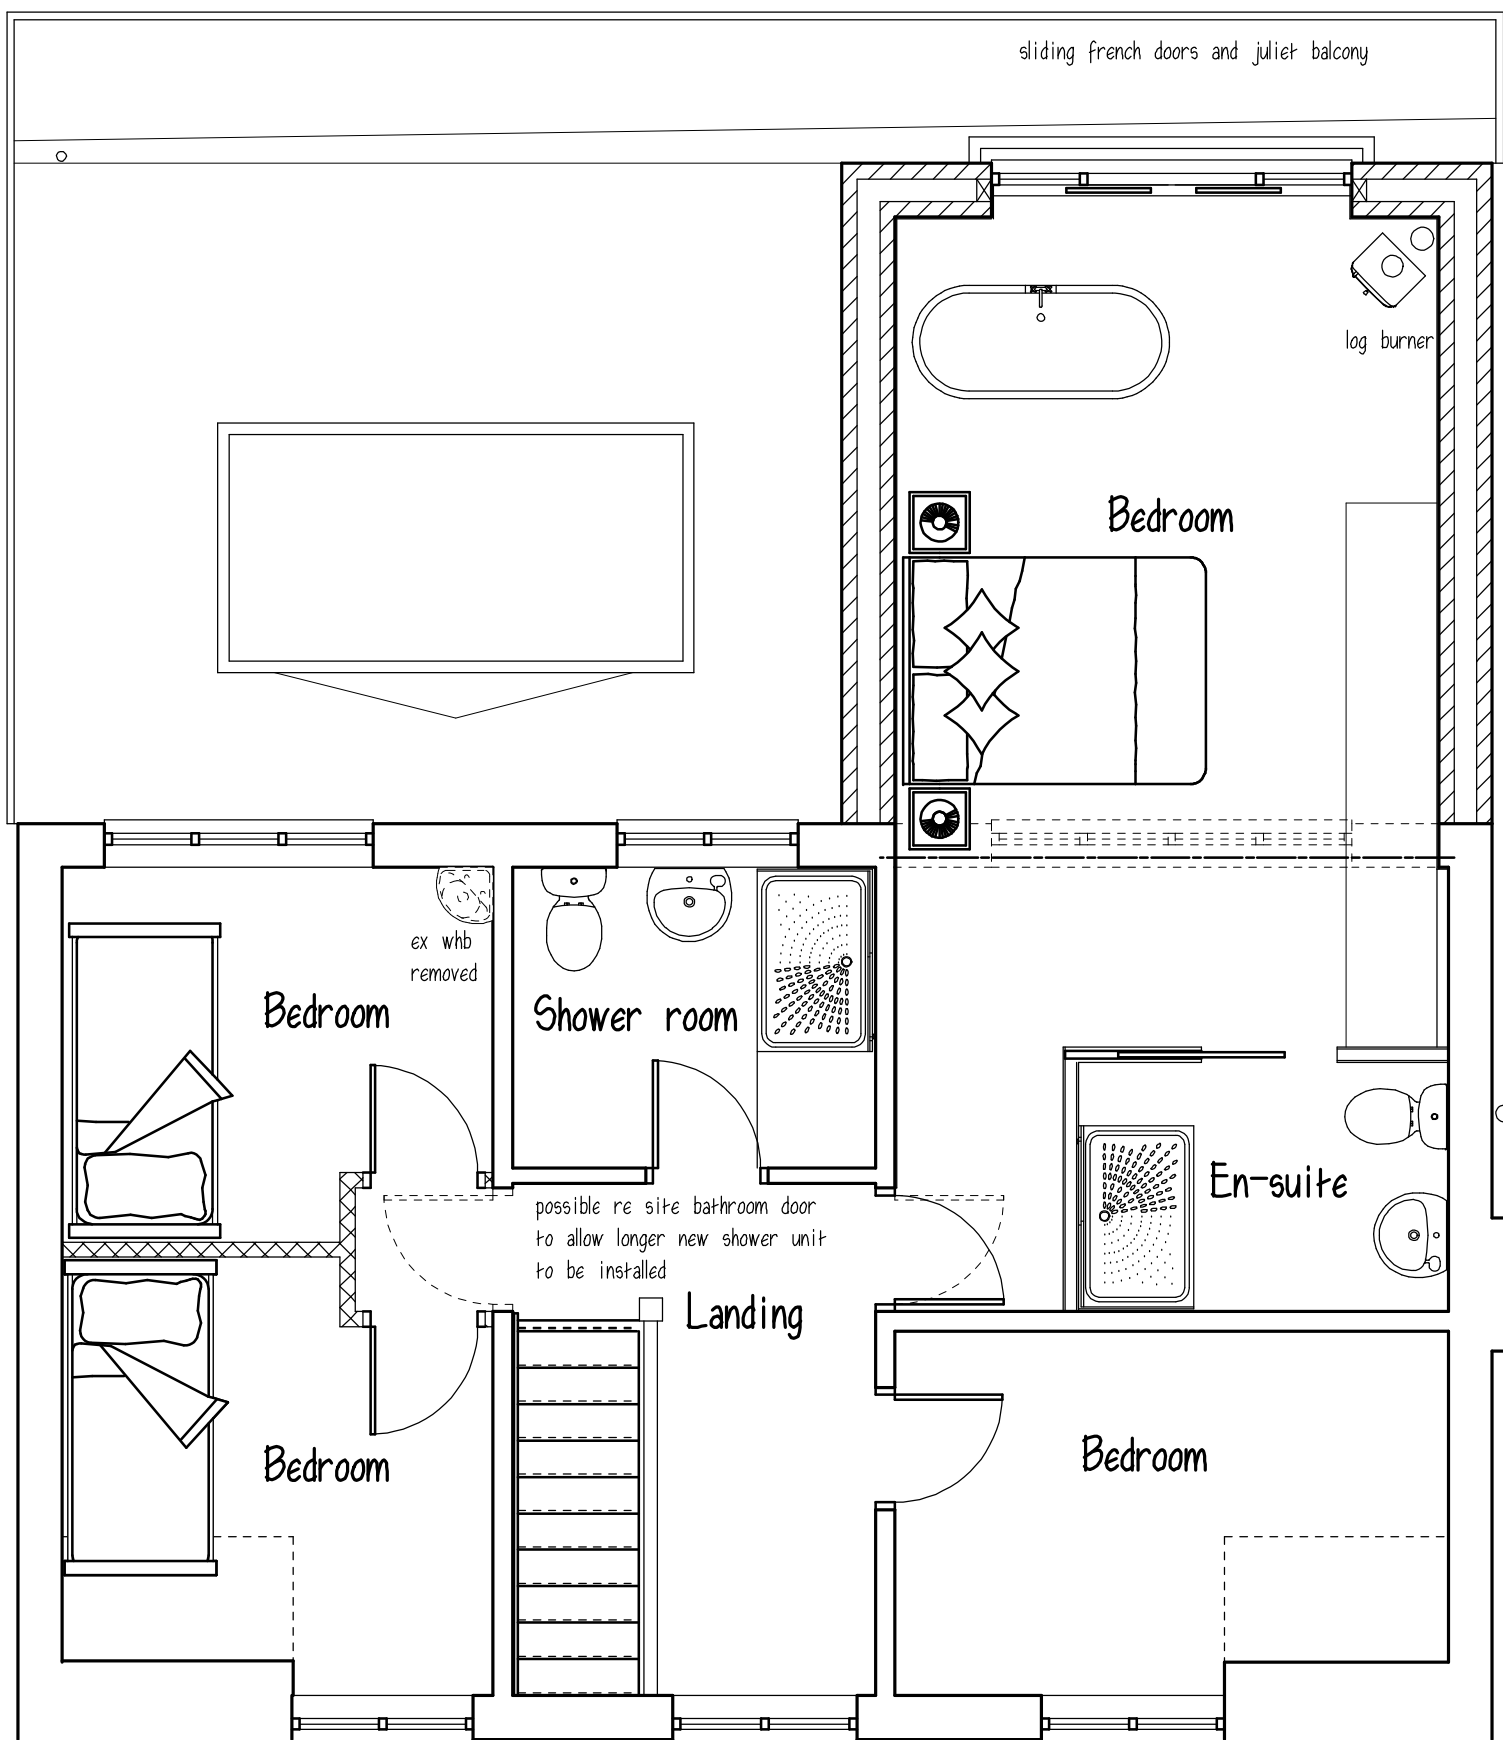

1 : 50 First Floor Plan

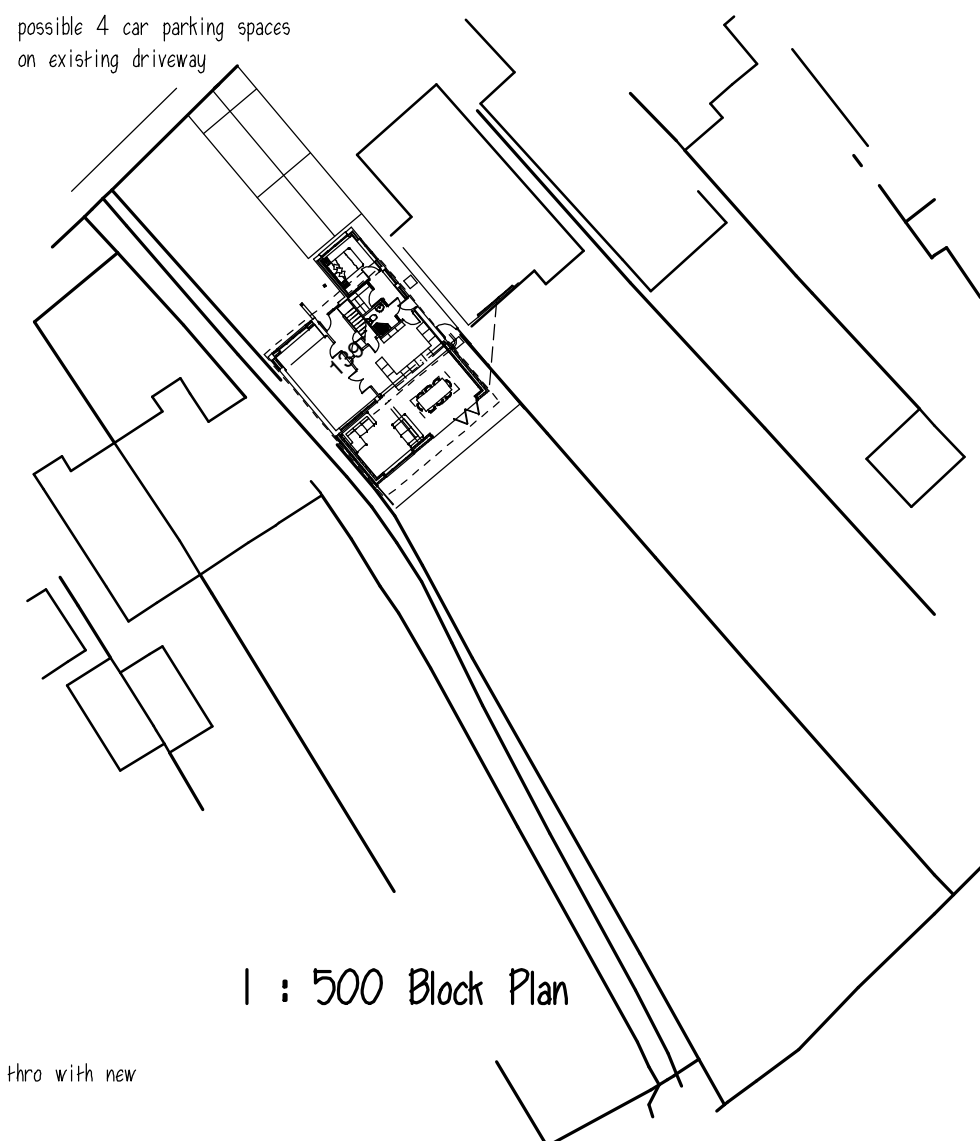

1 : 500 Block Plan

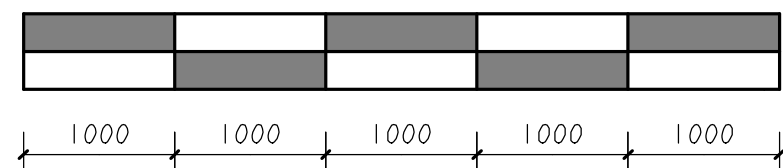

1 : 50 Scale Bar

Disclaimer
This drawing is accurate from the information that was available at the time of survey and is by no means a detailed representation. Due to the subterranean nature of storm and foul drainage, any drainage shown is an educated assessment of the drainage runs. All drainage shown to be assessed and confirmed on site before works commence.
DO NOT SCALE FROM THIS DRAWING

Project PROPOSED EXTENSIONS 139 COVENTRY ROAD BURBAGE HINCKLEY LE10 2HW			
Client MR H BURDUS & MS H HOBBS			
Drawing Title SCHEME DRAWING			
Drawing No 1305-03		Revision	Date 21-06-2023
Scale			
Drawn by : RMT		Checked by : ART	
		A.R.Taylor Ltd 7 Greenway, Nuneaton Warwickshire CV11 0NL tel: 024 7636 6997 enquiries@taylordesign.ltd	

© copyright
This drawing is the property of A.R.Taylor Ltd until the full payment of the client.
If the drawings are used with out payment they have been miss used and the client is liable for legal proceedings.