



Elevation to Car Park

UPVC top hung flush
casements anthracite finish

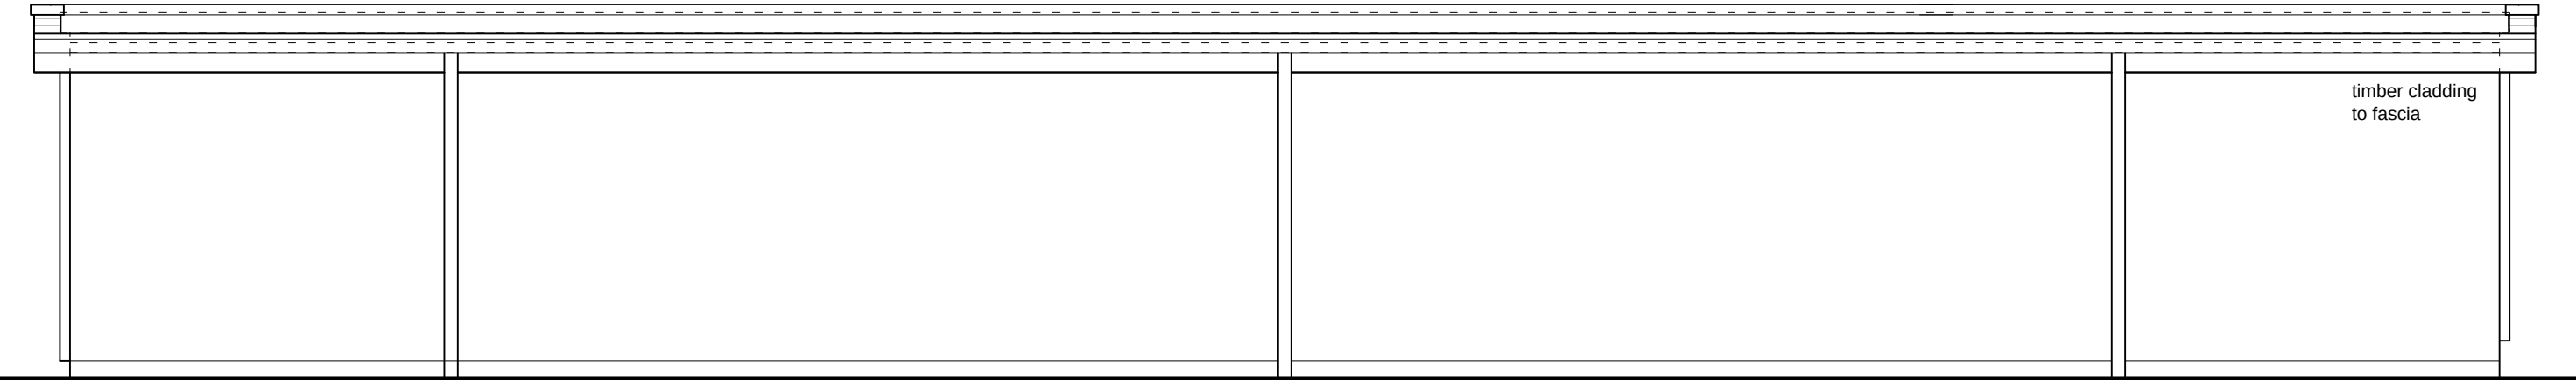


Rear Elevation

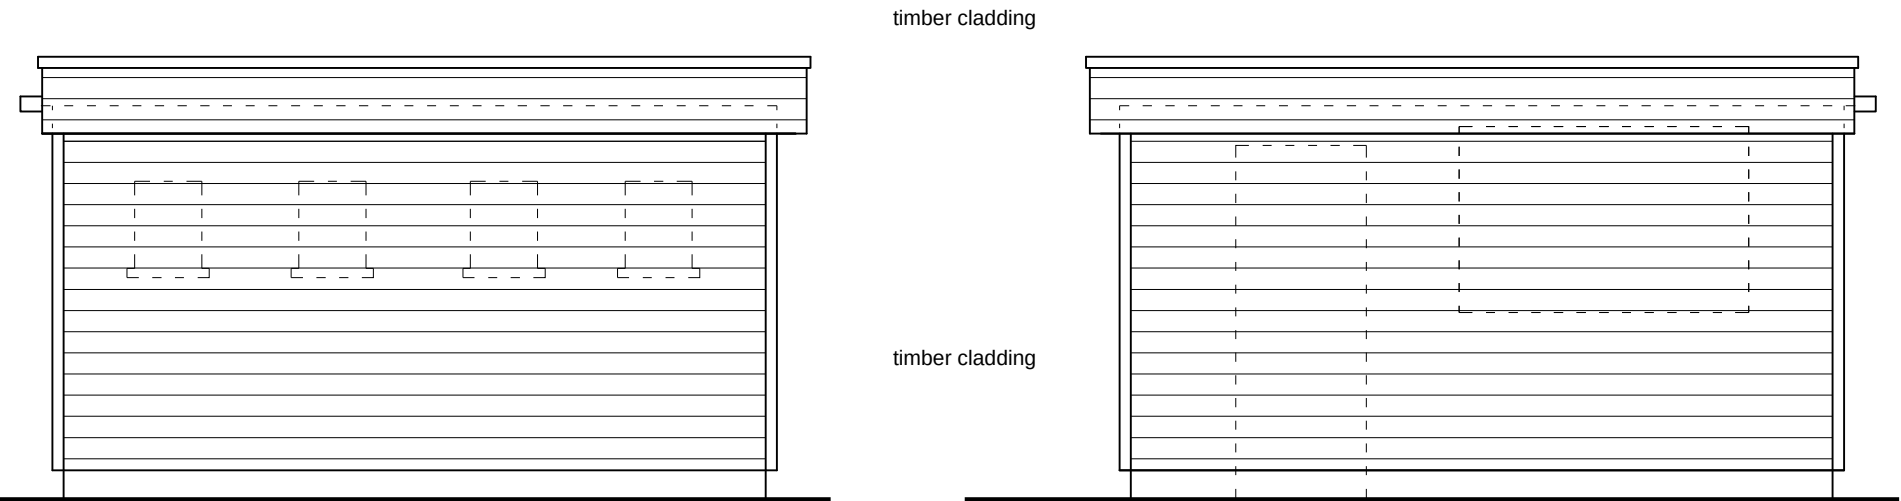

Gable Elevation

Gable Elevation

 

rev	description	date
-----	-------------	------

Alterations to Toilet Block
Dixie Grammer School
6 Station Road
Market Bosworth

Proposed Elevations			
drg. no.		rev.	
H114(20)02		.	
scale	date	©	ref
as stated @ A3	June '24		mac / tmc

MAC
Design consultants

5 Geddington Close
Wigston
Leicester LE18 3QU
tel 07739663249
collins.knighton@btinternet.com

Elevations scale 1/50