



Drawings are for L.A. approval only and do not constitute construction drawings.  
All dimensions to be checked on site before works commence. Agent to be advised of any discrepancies.

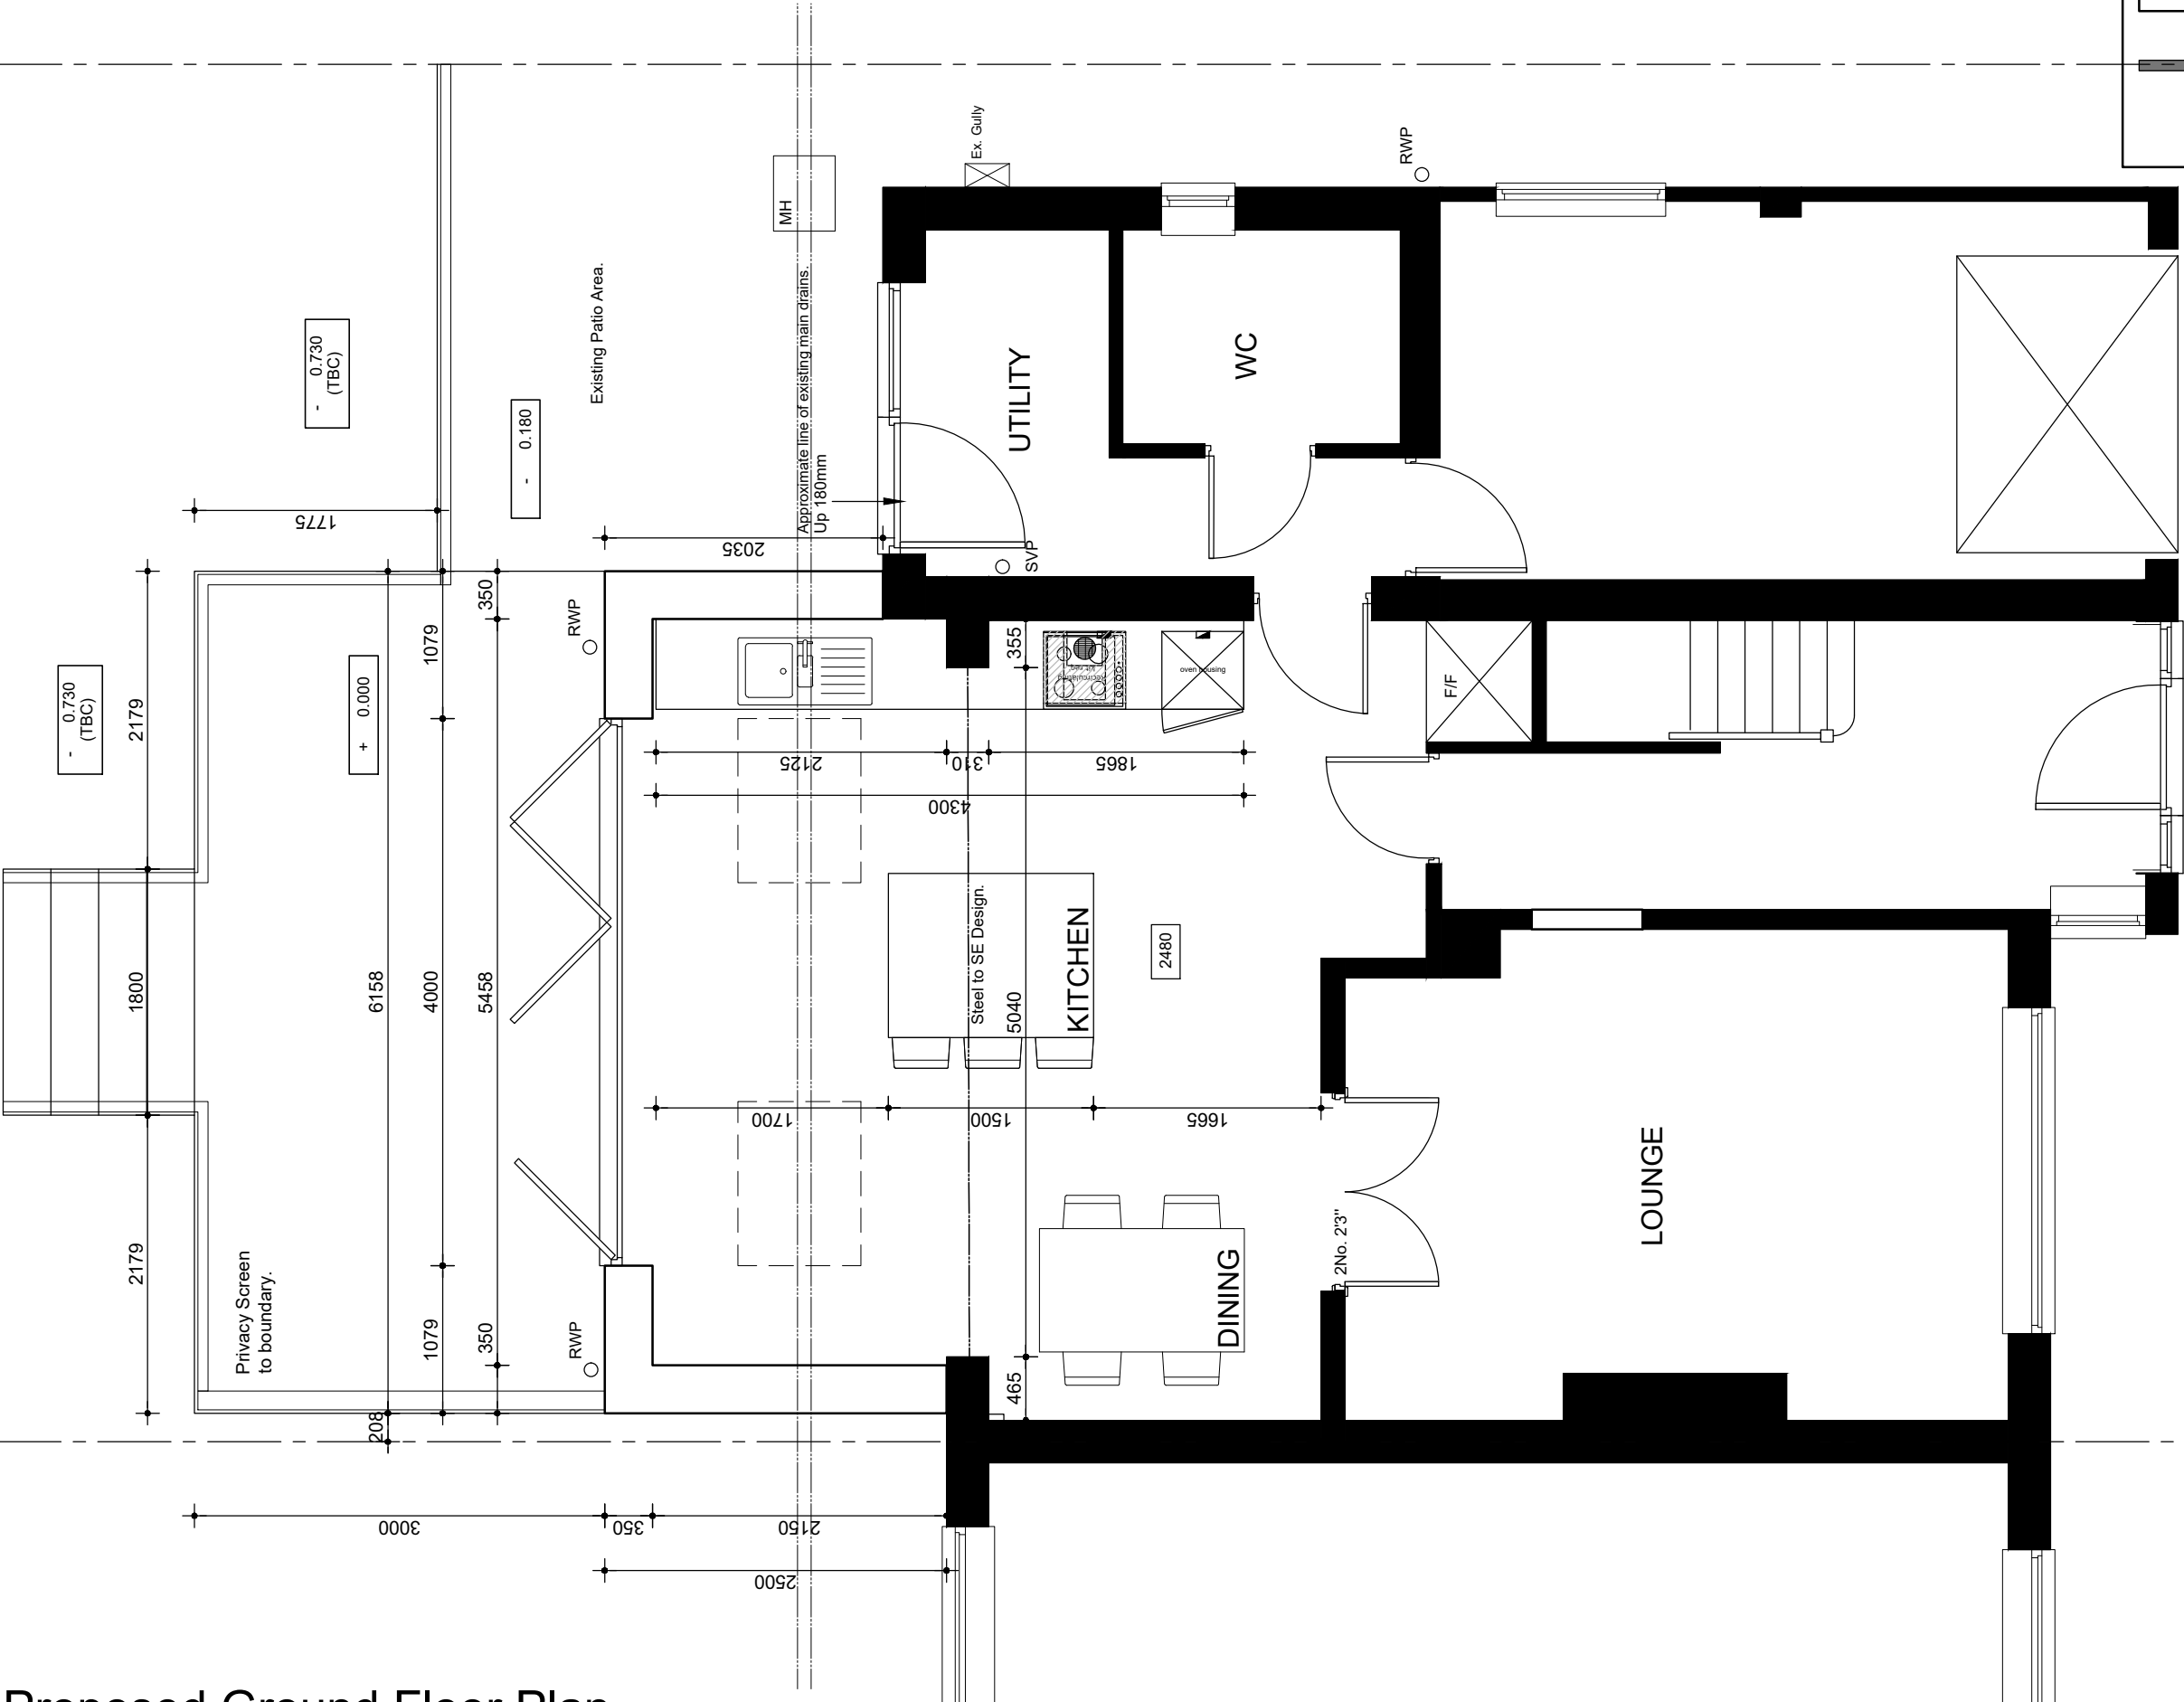

LEGEND.

- EXISTING WALL
- NEW EXTERNAL WALL
- NON-LOADBEARING STUD PARTITION

 

SCALE: 1:50 @ A3



|   |  |                        |  |
|---|--|------------------------|--|
| Drawing Status:   |  | PLANNING               |  |
| Revision Notes:<br>Rev.A - 06.01.2025 - Double doors added to Lounge.<br>Rev.B - 12.01.2025 - Kitchen layout added and changes as per client meeting.<br>Rev.C - 27.01.2025 - Drawings prepared for Planning Submission. |  |                        |  |
| Client:<br>Mr Dutton & Ms Phipps.   |  |                        |  |
| Project:<br>35 Sharpless Road, Burbage. LE10 2QG   |  |                        |  |
| Drawing Title:<br>Proposed Ground Floor Plan   |  |                        |  |
| Drawing Number:<br>Dutton-013   |  | Revision:<br>C         |  |
| Scale:<br>1:50@A3   |  | Date:<br>December 2024 |  |
| Drawn By:<br>lgb   |  | Checked By:<br>lgb     |  |

Proposed Ground Floor Plan