




Existing Side Elevation View
(East Facing) 1:100

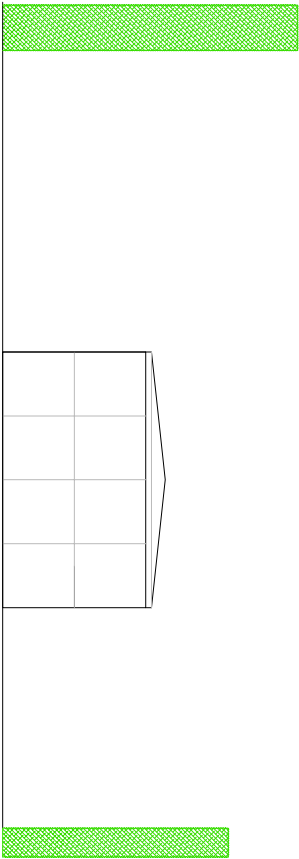


Existing Rear Elevation View at Garage
(South Facing) 1:100

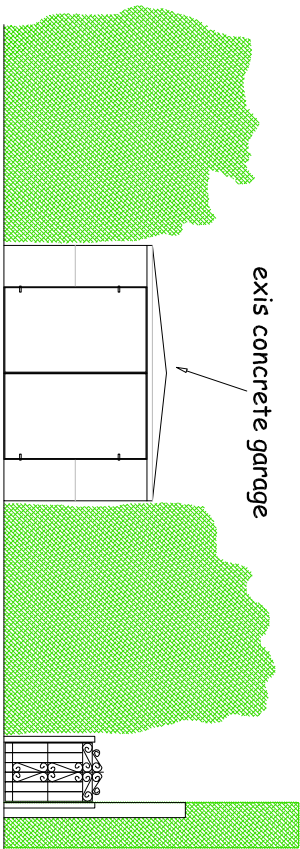


Existing Front Elevation View
(North Facing) 1:100

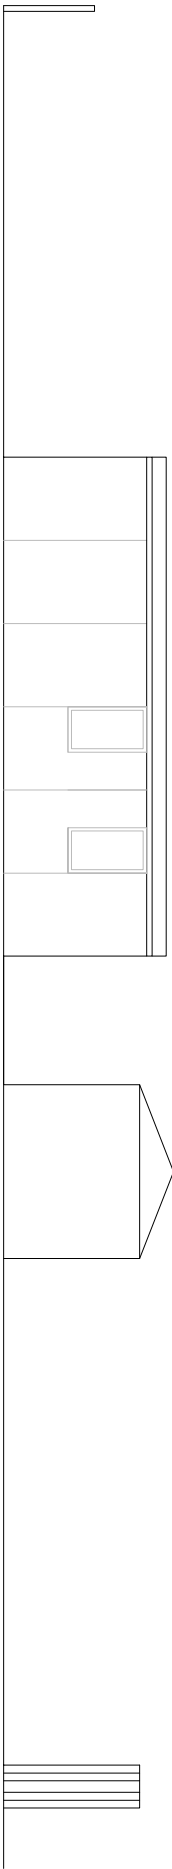

Existing Side Elevation View
(West Facing) 1:100

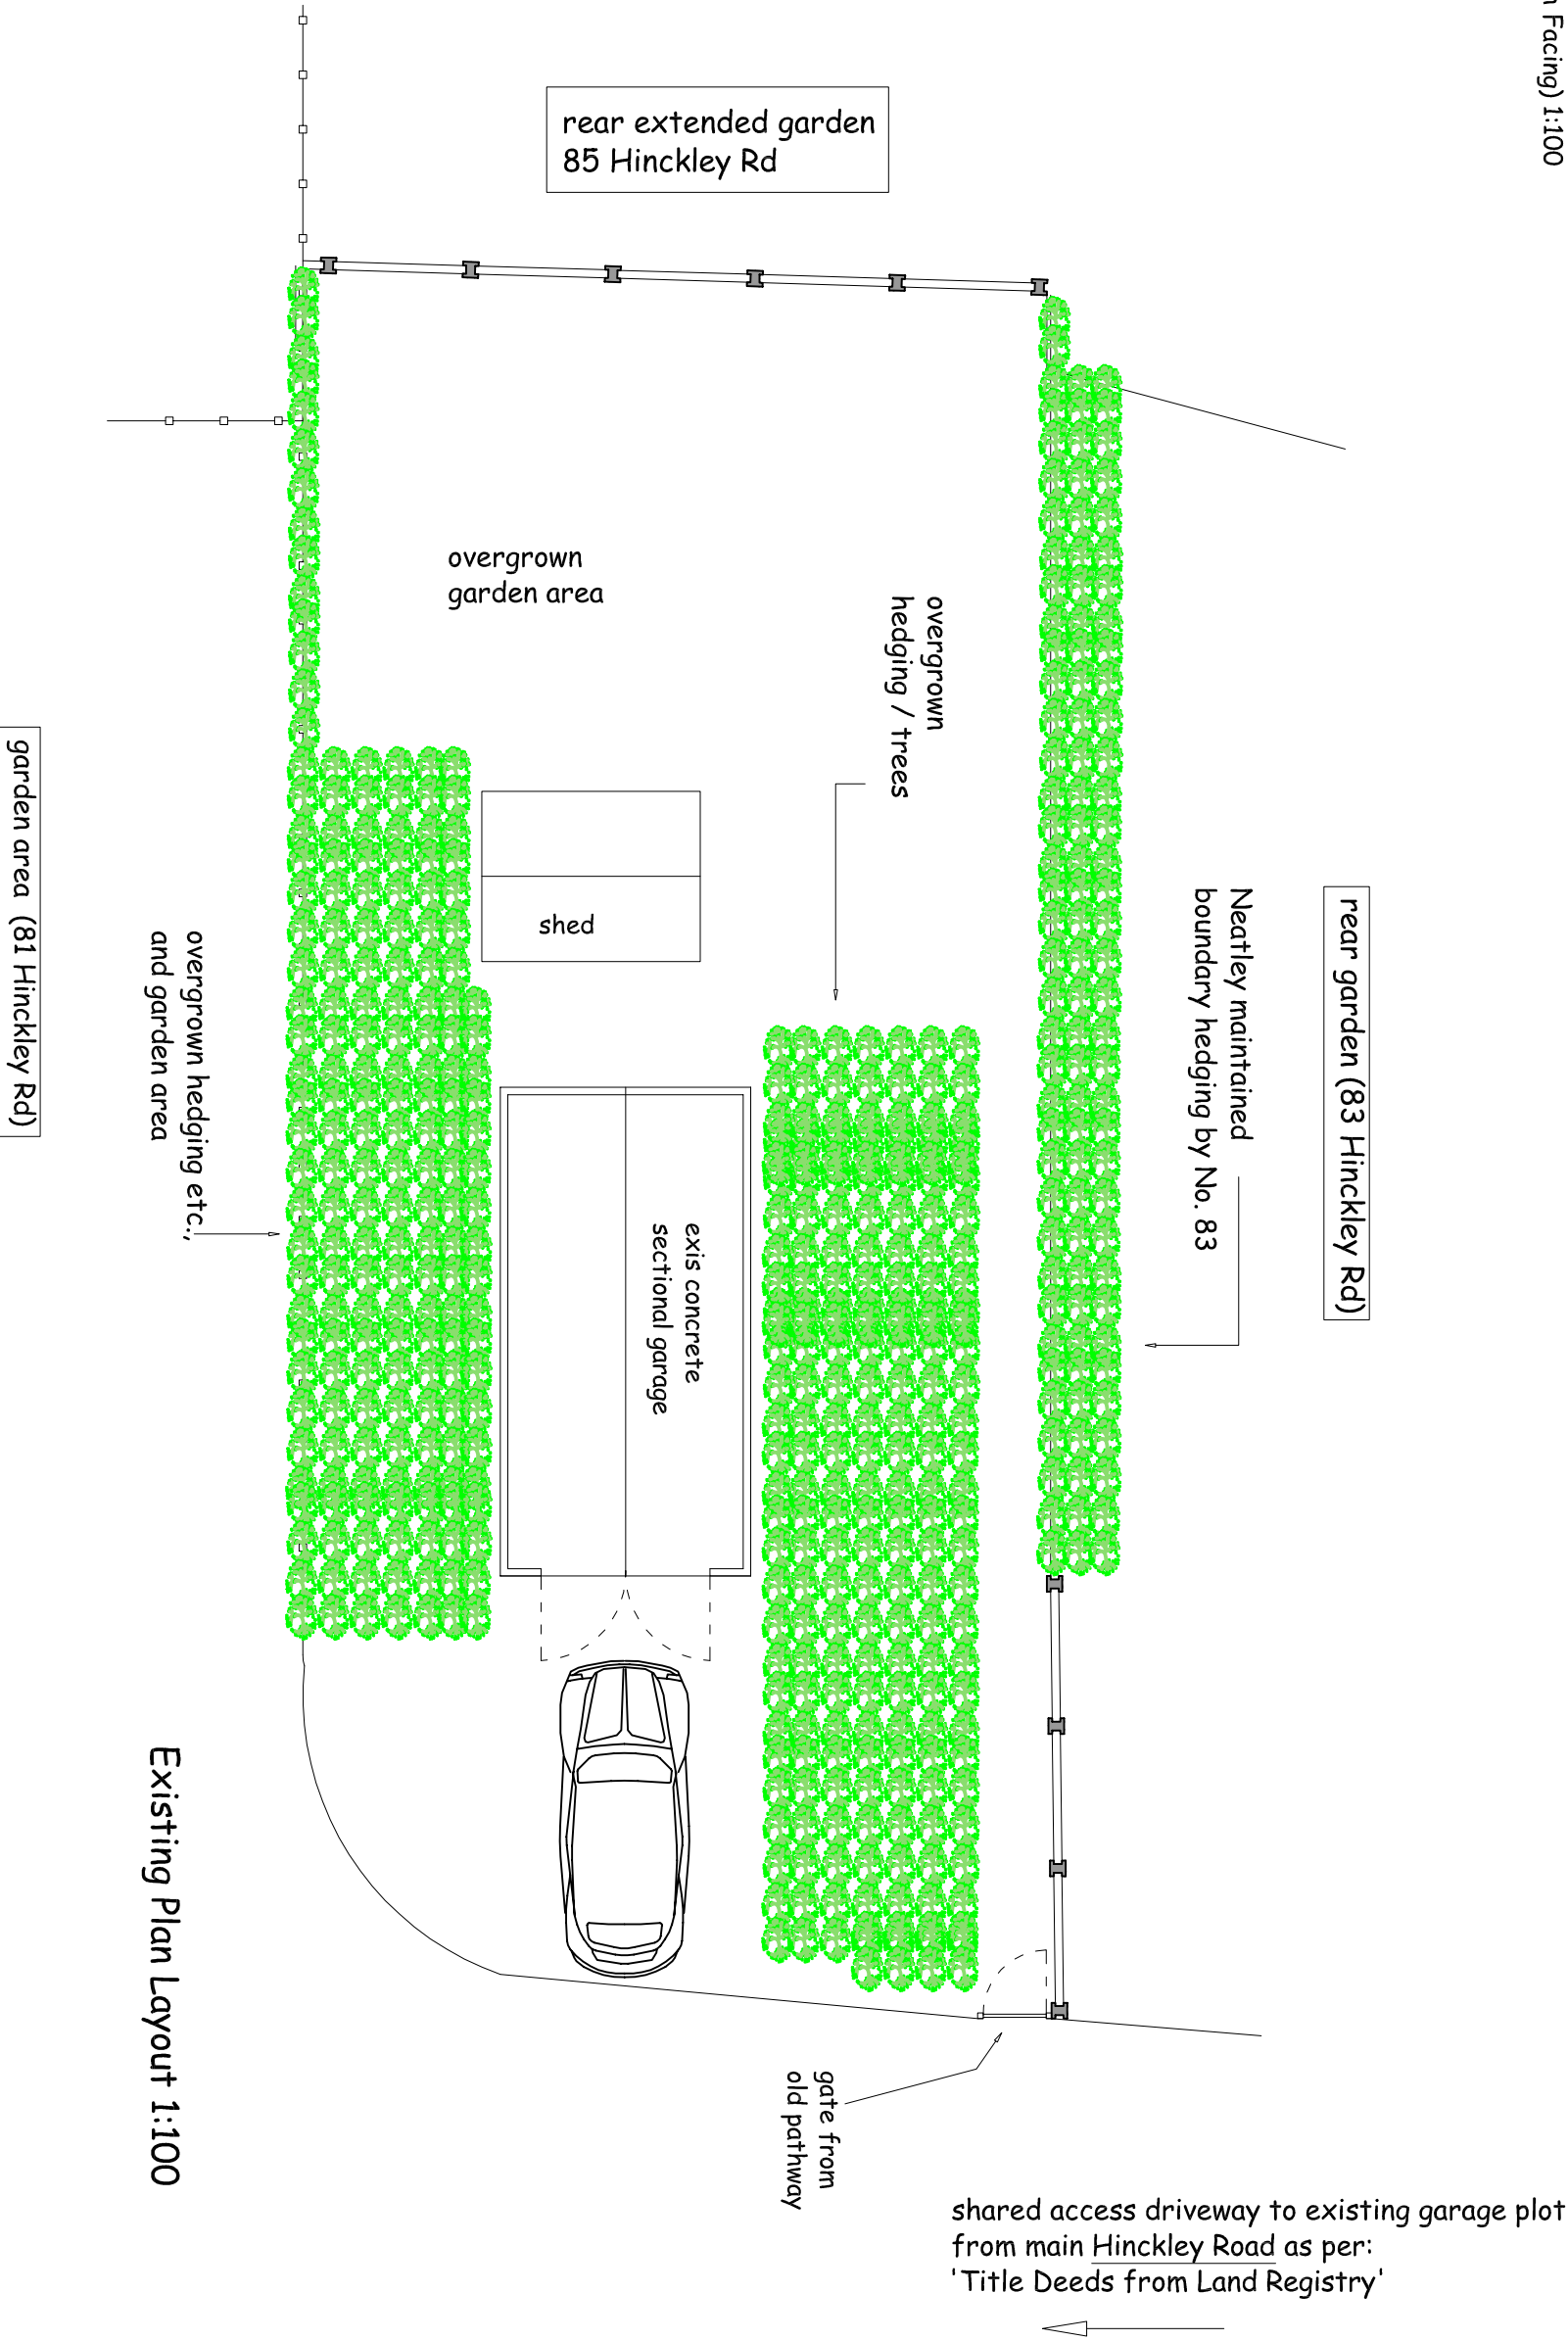

Existing Plan Layout 1:100

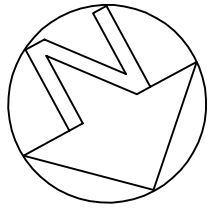

Date:	Revisions:	Ref:
		A
		B
		C
		D

Application Site:
Land Adjoining:
(81 Hinckley Road)
Earl Shilton
Leicestershire
LE9 7LH

Landowners Name & Applicant:
Mrs Z. Moss (85a Hinckley Rd)

Proposed Project Details:
1. Dormer Bungalow with Parking to the Front & Landscaped Garden to Rear Elevation.
2. Existing Concrete Garage to be demolished.
3. New Fencing Panels to Rear Elevation

D/No:	ZM/25/01
Drawn by:	SJM
Date:	January 2025
Scale:	1:100
Paper Size:	A2
Local Authority:	Hinckley & Bosworth Borough Council
On-line Planning Application	

Copyright Drawing NOT to be re-produced without written permission

NB DO NOT Scale from drawings for setting out or manufacture of any products. It is the builders responsibility to confirm all dimensions. Please notify any discrepancies immediately