



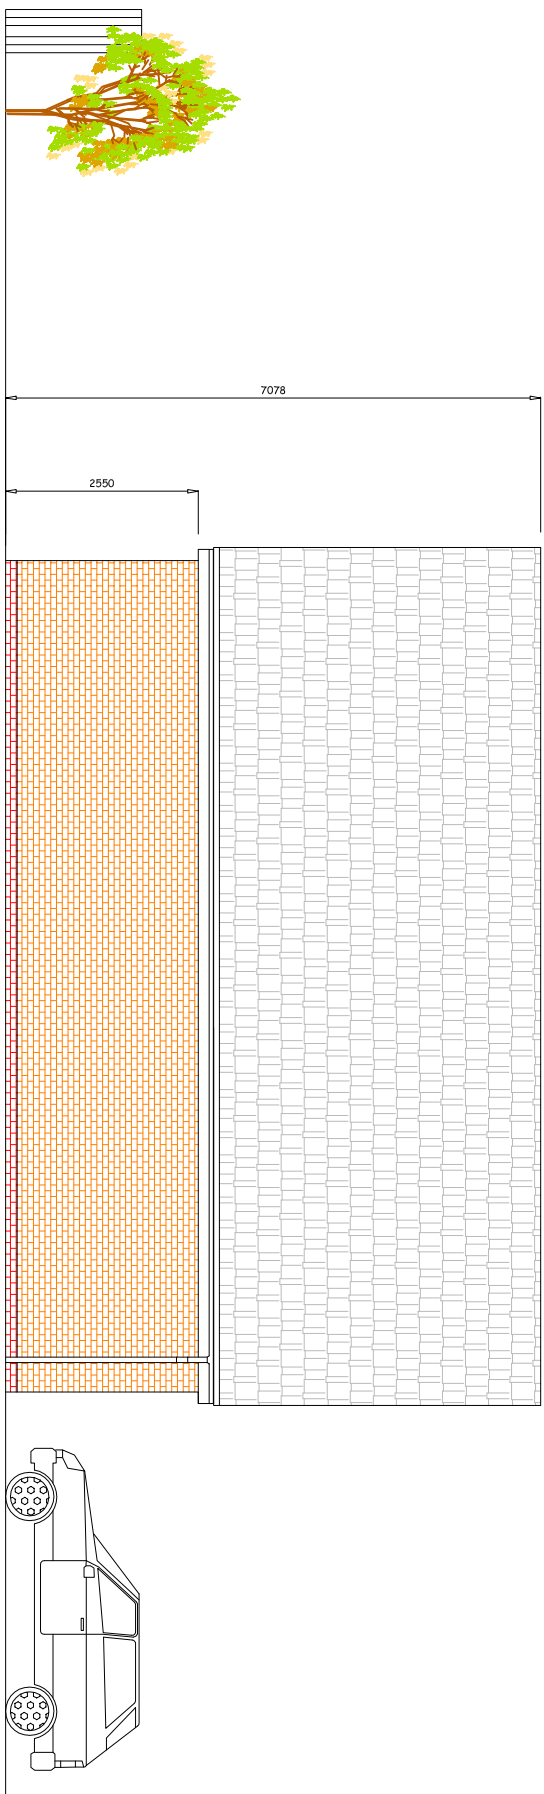


Side Elevation Proposed
(East Facing) 1:100

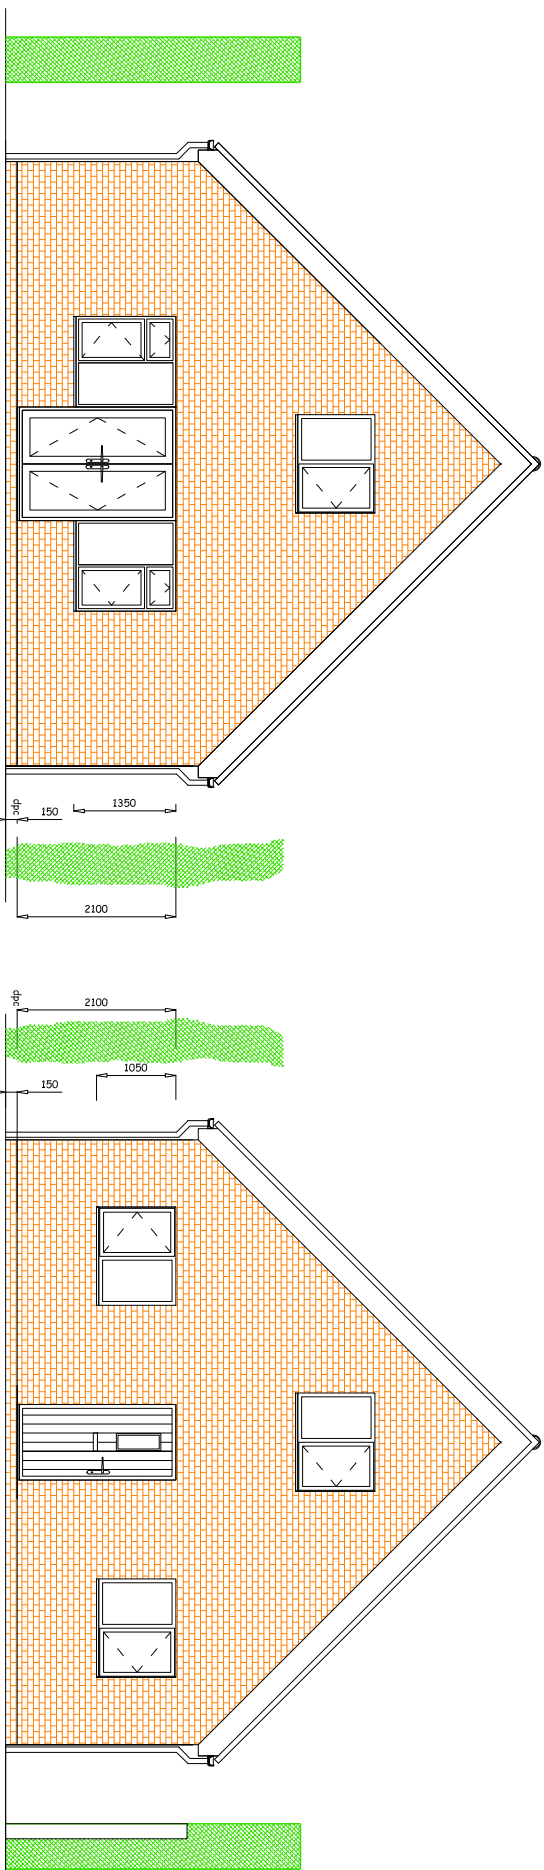


Rear Elevation Proposed
(South Facing) 1:100


Front Elevation Proposed
(North Facing) 1:100

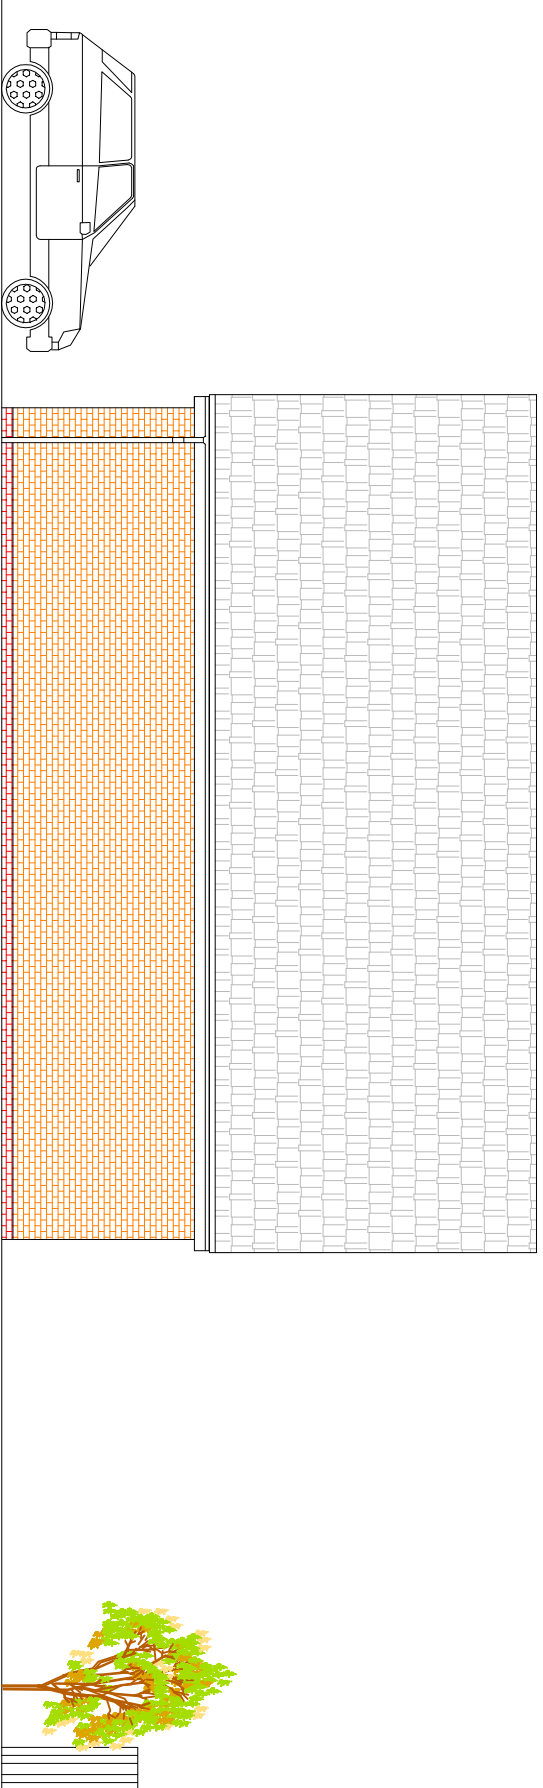


Side Elevation Proposed
(West Facing) 1:100

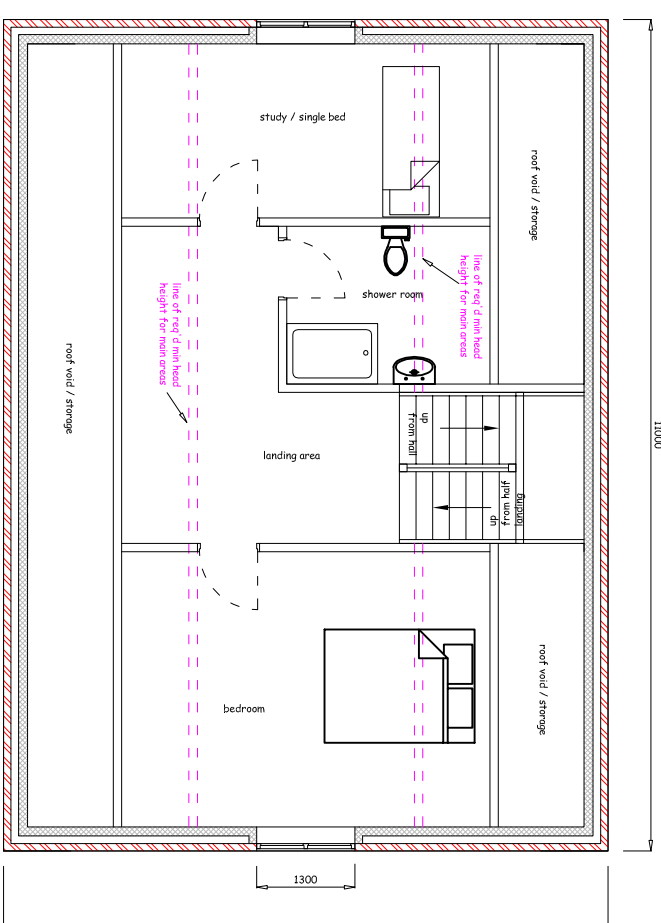

1st Floor Plan Proposed 1:100

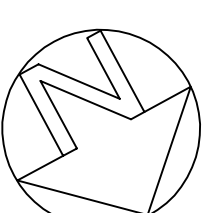

- General Specification:**
- Facing Brick External Walls.
 - Tiled Roof in keeping with surrounding properties.
 - White uPVC DG Windows & Doors
 - White uPVC Fascias & Soffits
 - Black PVC Guttering
 - Block Paved front parking area
 - Slabbing to rear patio
 - Grassed lawn area to rear with, border plants & small tree.

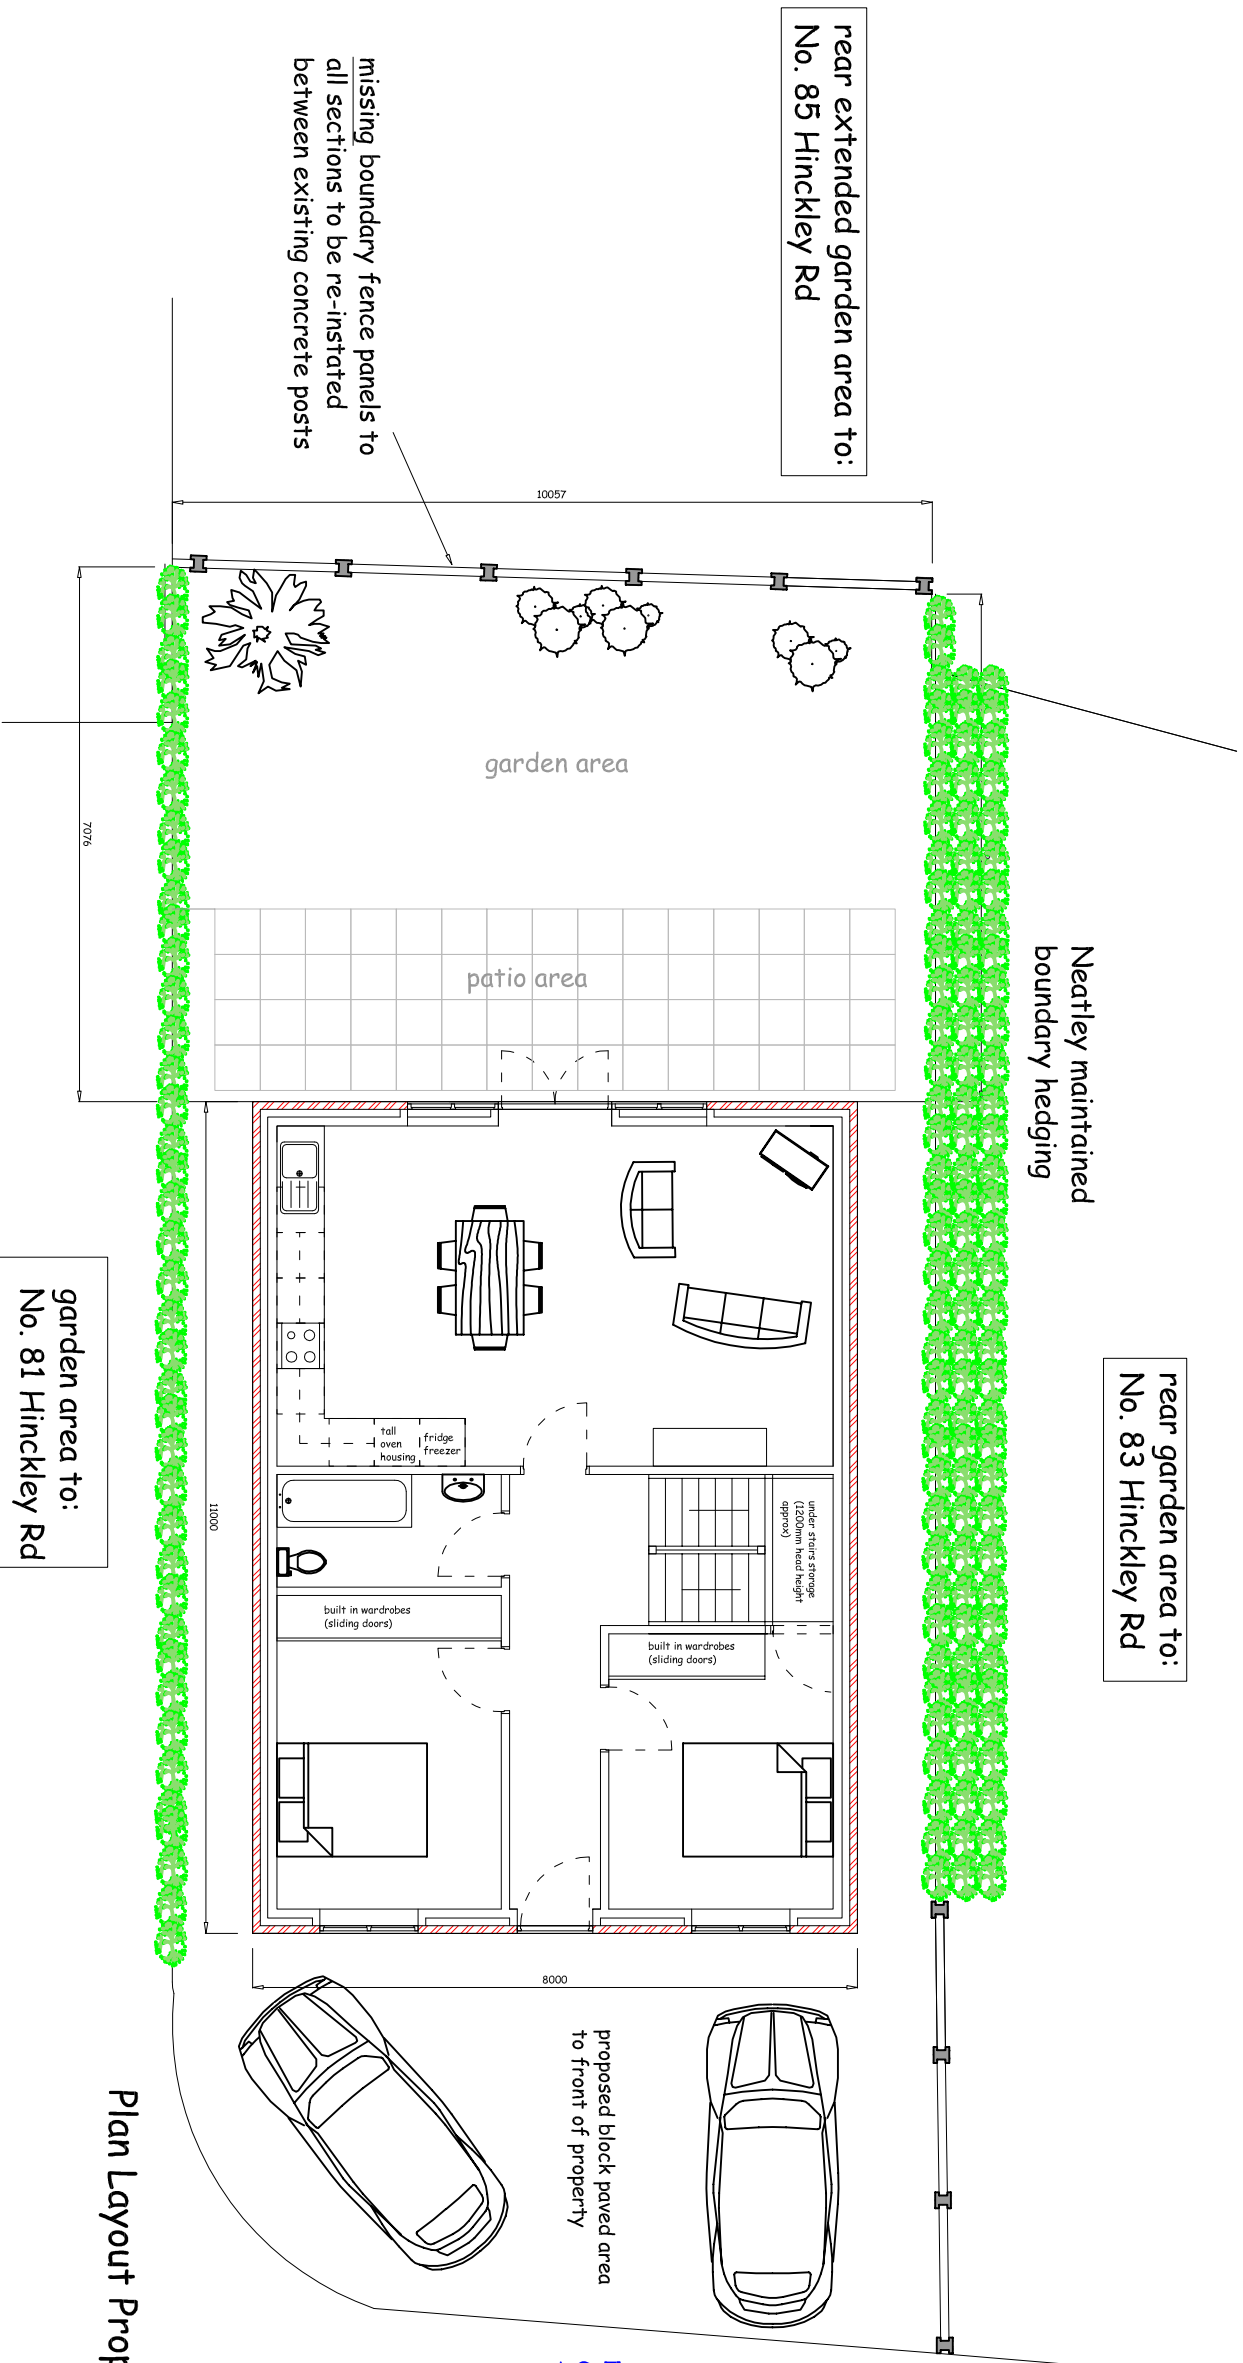

Plan Layout Proposed (1:100)

shared access driveway
to existing garage plot
from main Hinckley Road
as per: 'Title Deeds
from Land Registry'

NB: Parking to 'Block Paved Area' **ONLY**
Clean Access **MUST BE** maintained at all times
for vehicles associated to: 81 Hinckley Rd

Date:	Revisions:	Ref:
	A	
	B	
	C	
	D	
Application Site:		
Land Adjoining:		
(81 Hinckley Road)		
Earl Shilton		
Leicestershire		
LE9 7LH		
Landowners Name & Applicant:		
Mrs Z. Moss (85a Hinckley Rd)		
Proposed Project Details:		
1. Dorne - Bungalow with Parking to the Front		
2. Existing Concrete Garage to be demolished.		
3. New Fencing Panels to Rear Elevation		
D/No:	ZM/25.02	
Drawn by:	SJM	
Date:	January 2025	
Scale:	1:100 1:200	Paper Size: A2
Local Authority: Hinckley & Bosworth Borough Council		
On-line Planning Application		
Copyright Drawing NOT to be re-produced without written permission		
NB: DO NOT Scale from drawings for setting out or manufacture of any products. It is the builder's responsibility to confirm all dimensions. 