


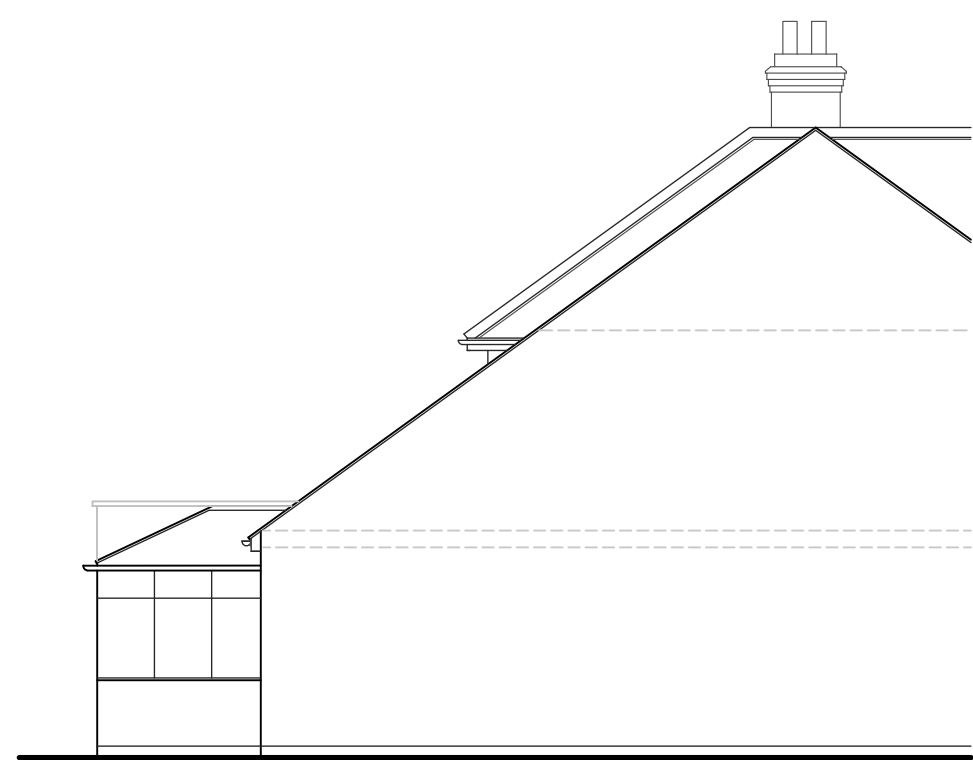


side


ELEVATIONS AS EXISTING 1:100



rear

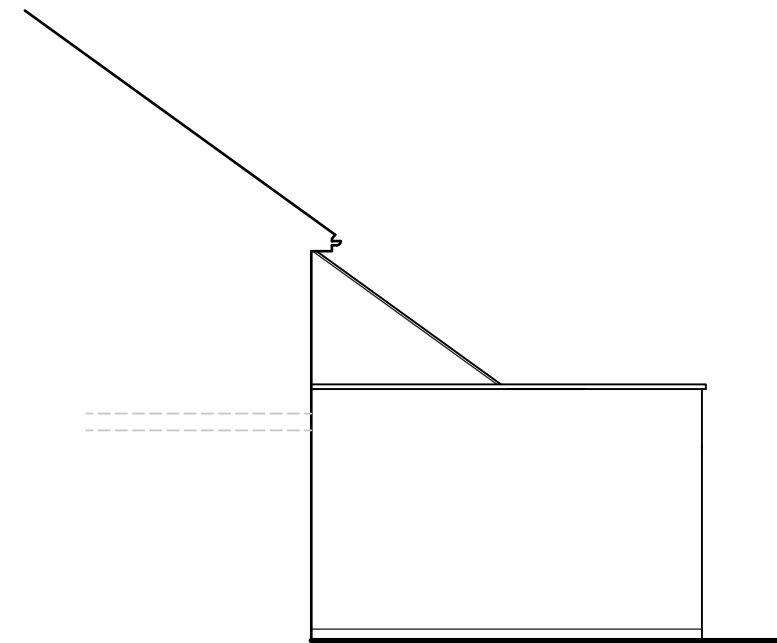


side

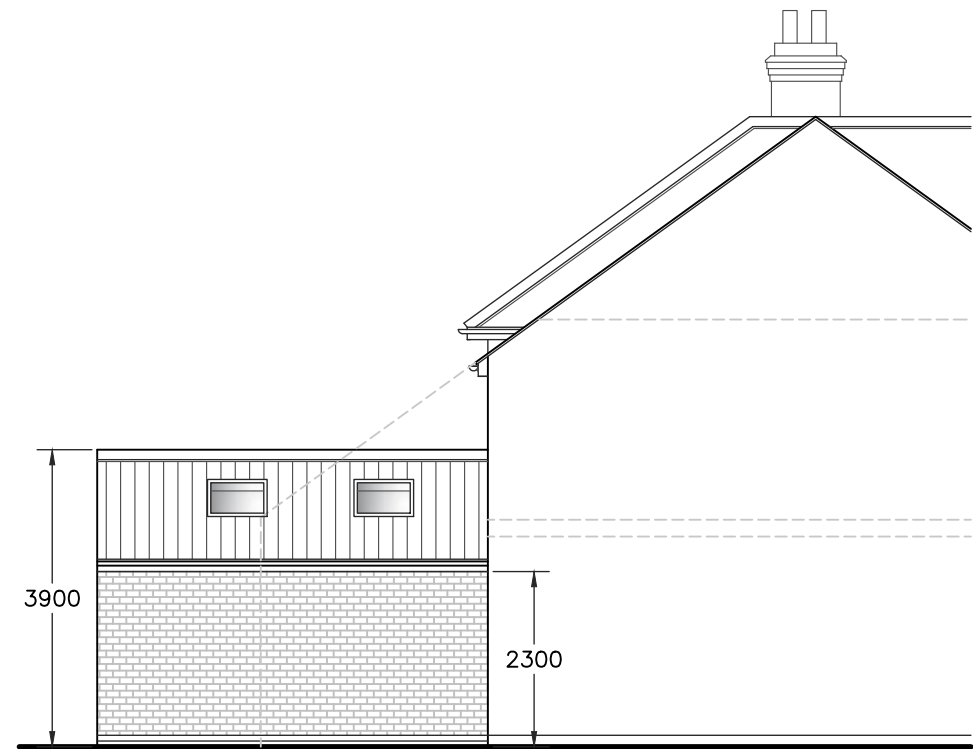


side

ELEVATIONS AS PROPOSED 1:100

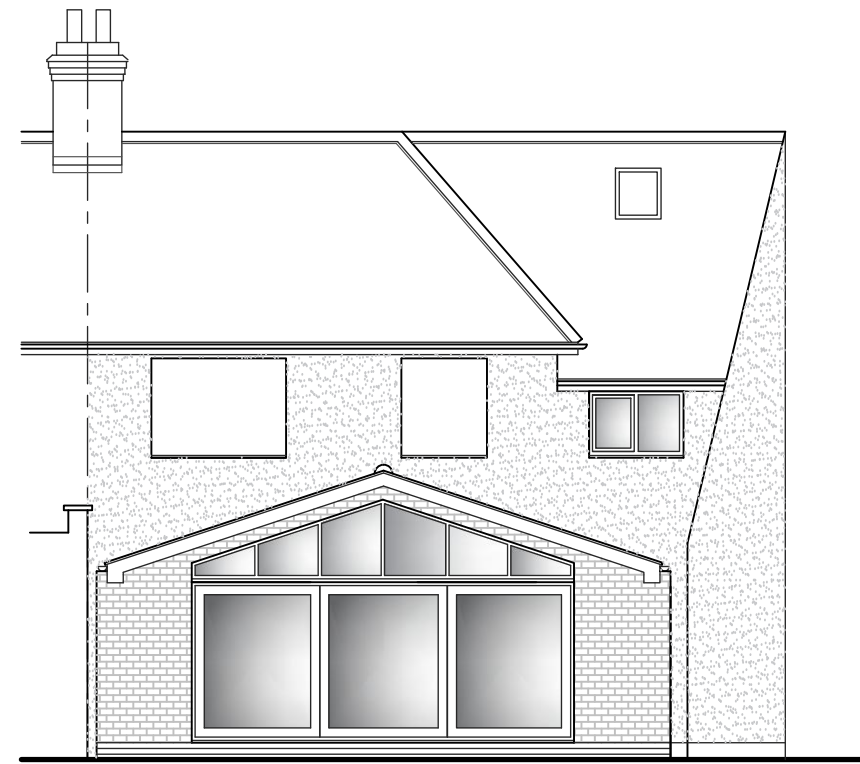


rear

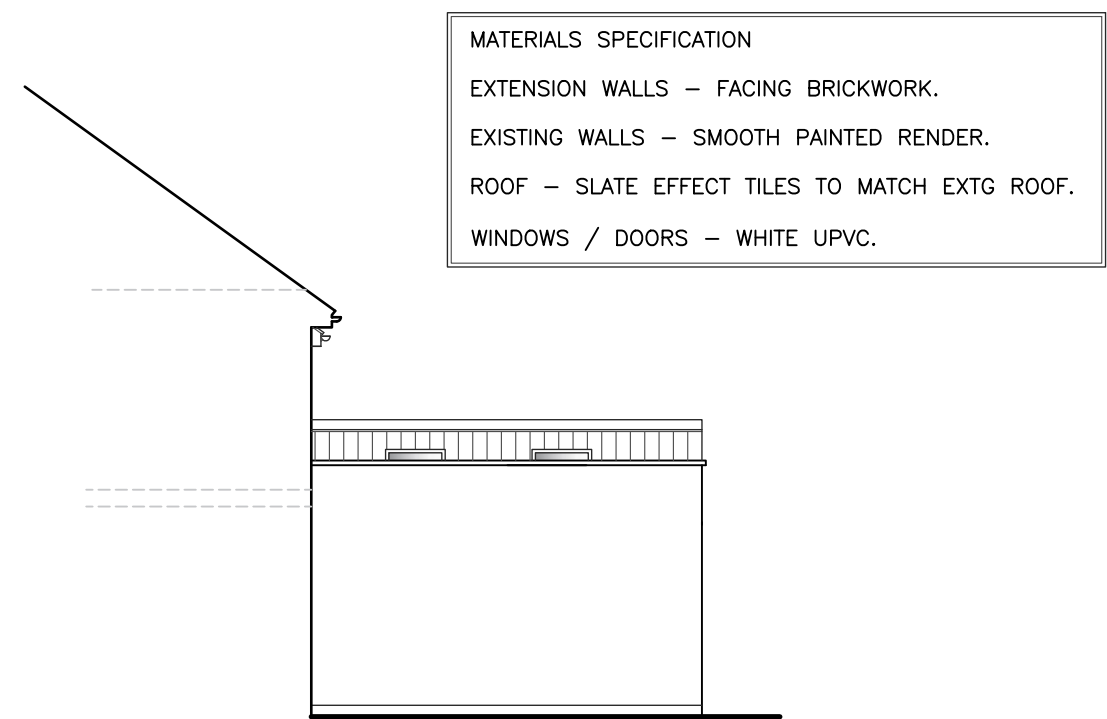

side

MATERIALS SPECIFICATION
EXTENSION WALLS - FACING BRICKWORK.
EXISTING WALLS - SMOOTH PAINTED RENDER.
ROOF - SLATE EFFECT TILES TO MATCH EXTG ROOF.
WINDOWS / DOORS - WHITE UPVC.

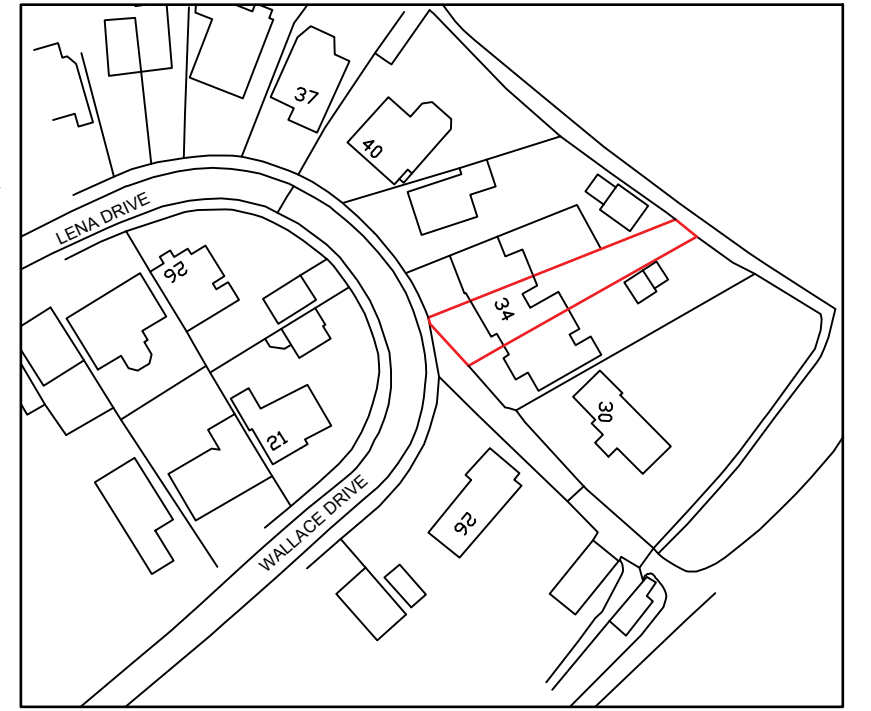


SITE LOCATION PLAN 1:1250




SITE PLAN AS EXISTING 1:500



SITE PLAN AS PROPOSED 1:500

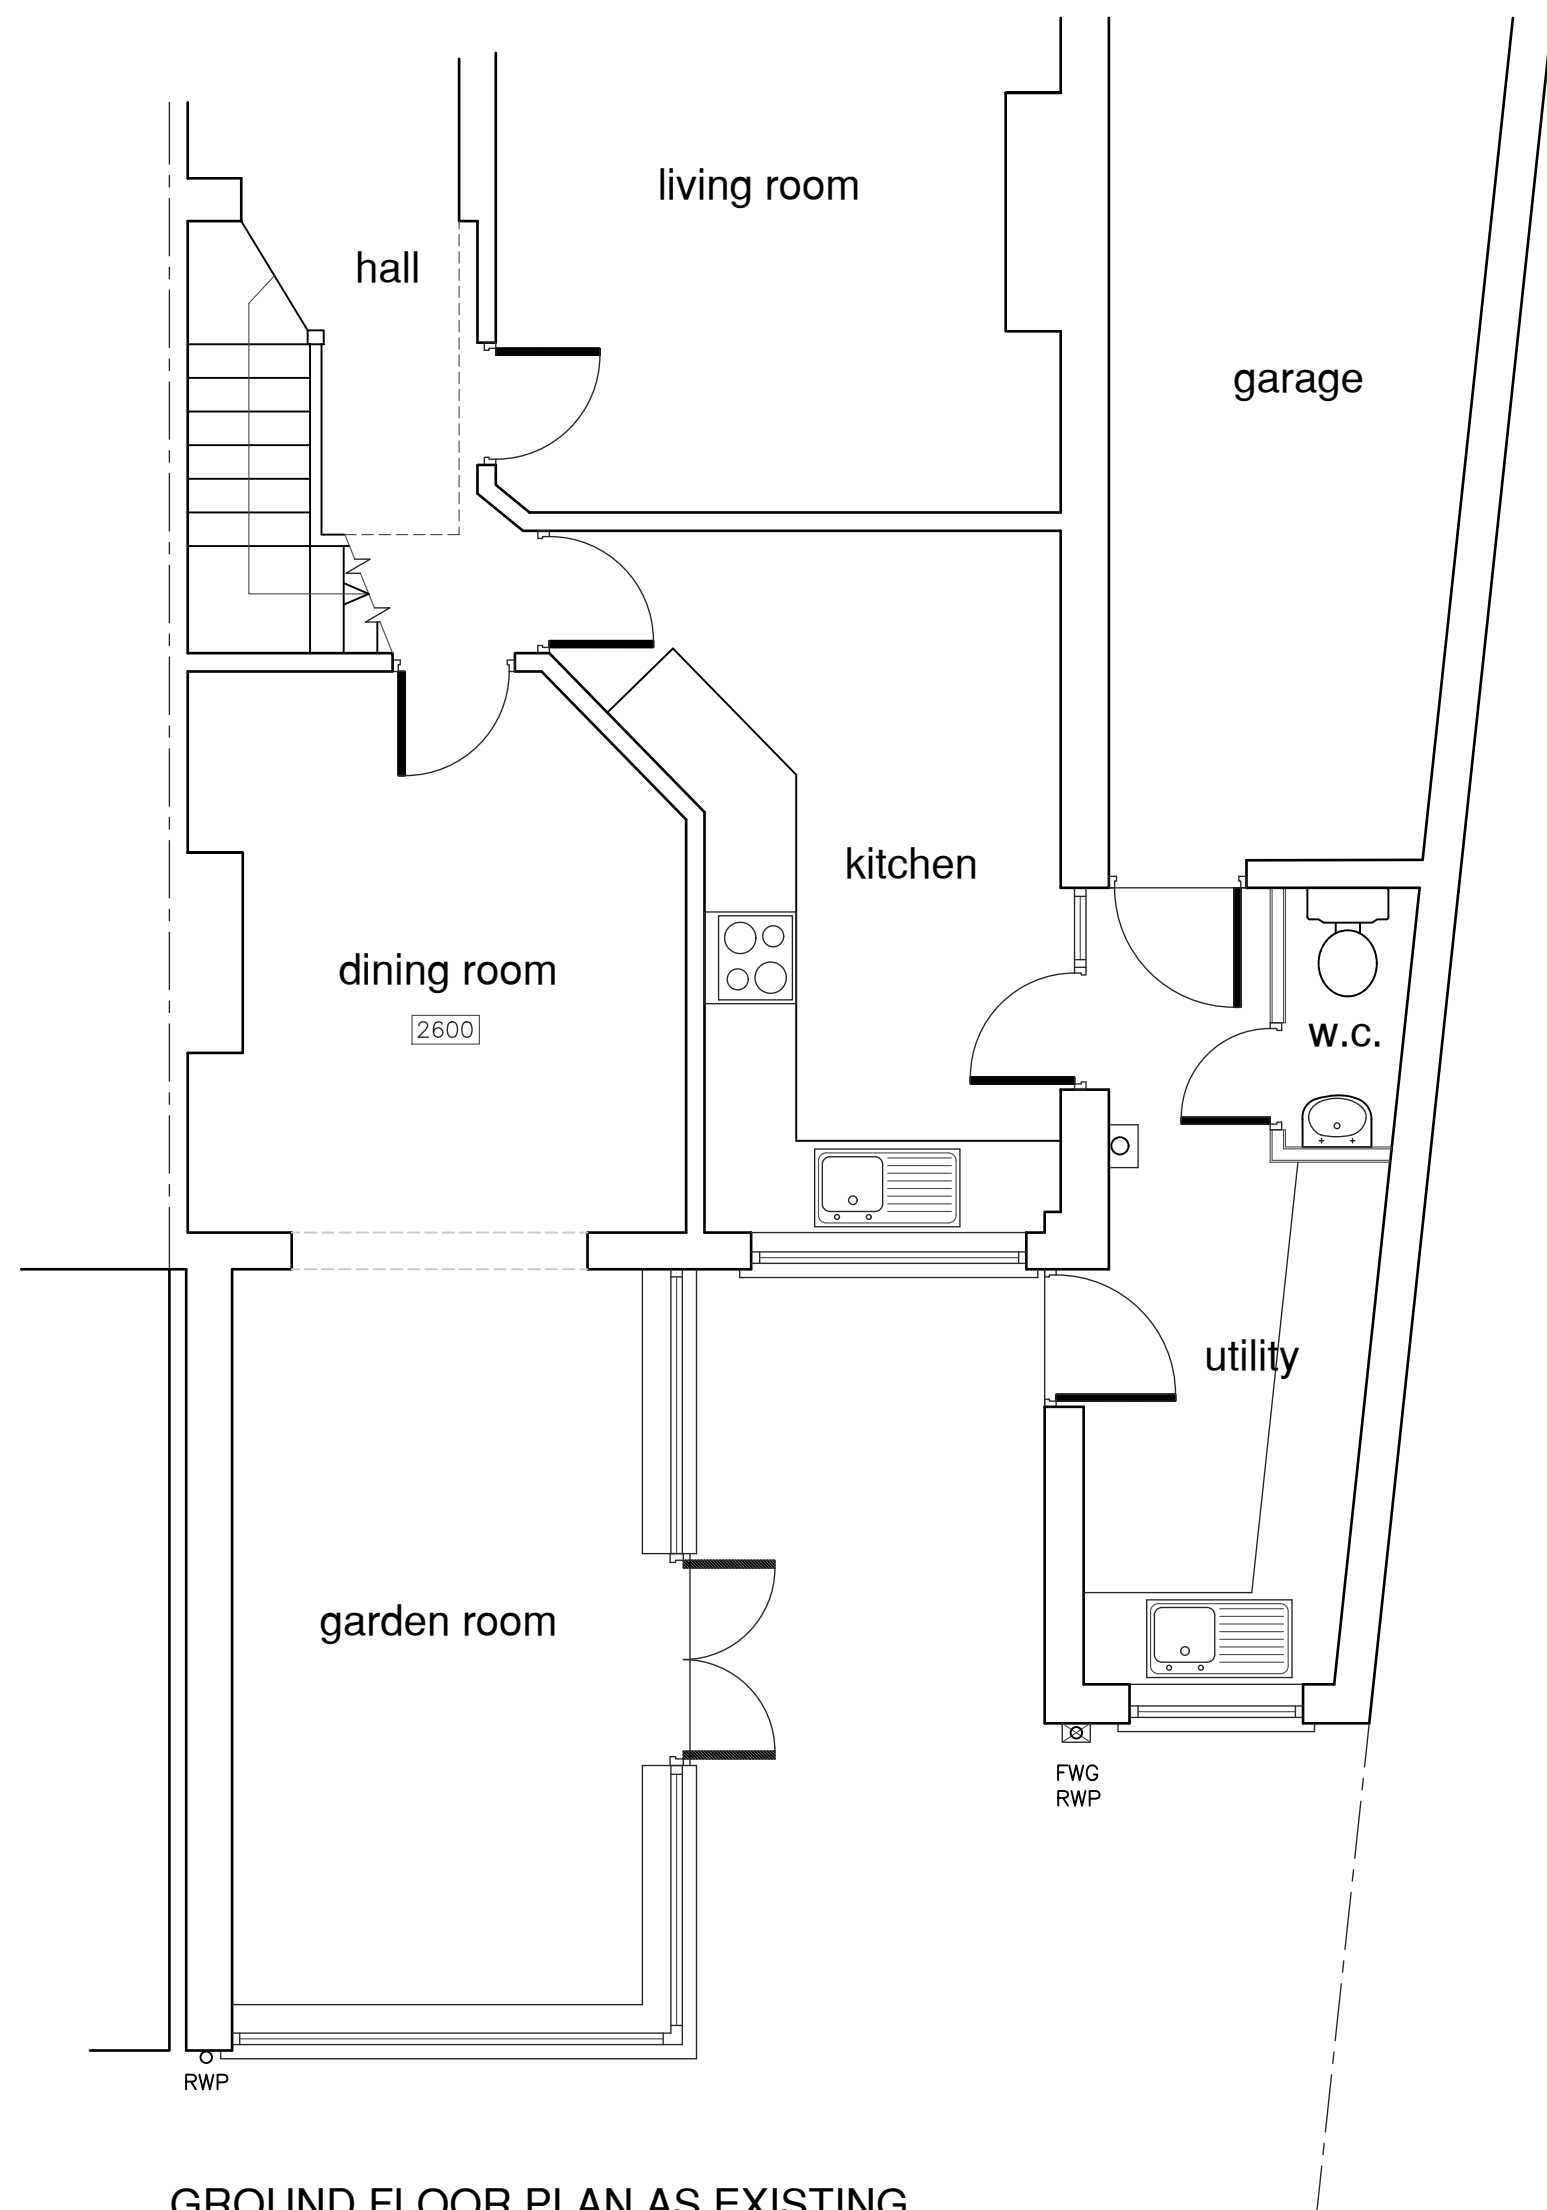

GROUND FLOOR PLAN AS EXISTING

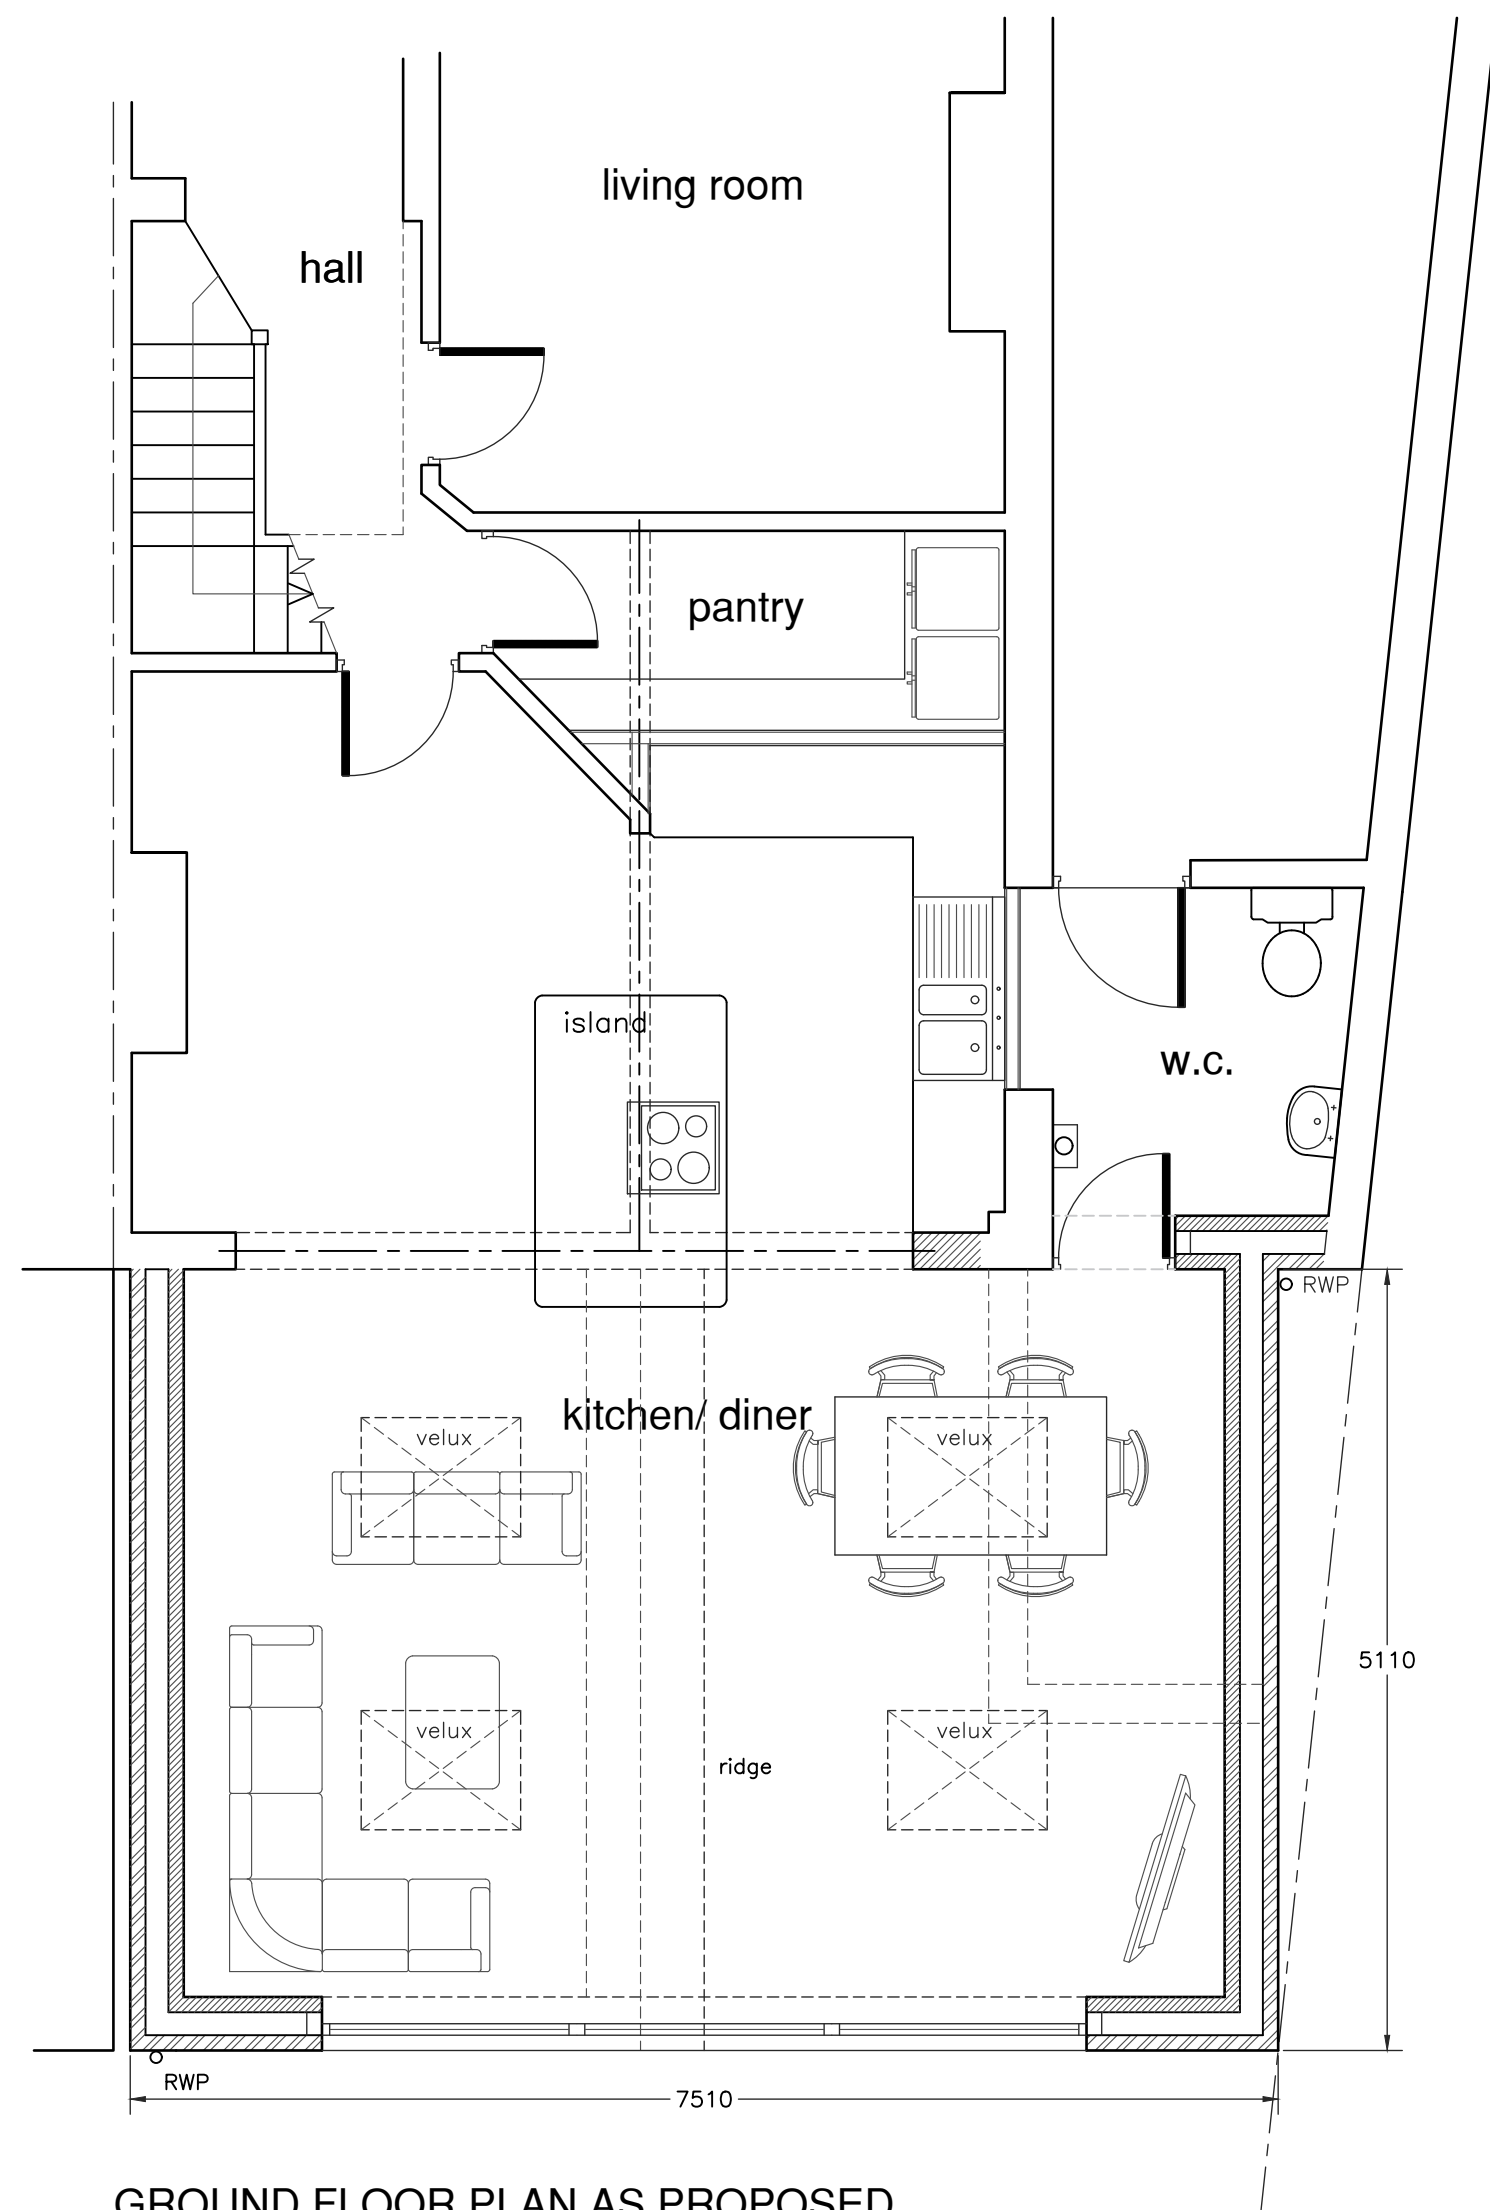

GROUND FLOOR PLAN AS PROPOSED

REV A - JUN 2024 - LAYOUT REVISIONS

A.J.S
ARCHITECTURAL SERVICES

Please reply to:
156A Fosse rd nth
Leicester
LE3 5ES
Mobile: 07974 263607
Email: andyaskeds@aol.com

Project PROPOSED REAR EXTENSION
AT:
34 WALLACE DRIVE
GROBY
LEICS
FOR: MR & MRS KEELING

Sheet Title PLANS & ELEVATIONS -
EXISTING AND PROPOSED

Scale 1:50 Ref 2024/9456/01A

Date JUNE 2024 Drawn AJS/AJA

ALL DIMENSIONS TO BE CHECKED ON SITE. DO NOT SCALE OFF DRAWING.
THIS DRAWING IS THE COPYRIGHT OF THE ARCHITECT AND NOT TO BE REPRODUCED
WITHOUT THEIR PERMISSION. ORDNANCE SURVEY MAP INFORMATION REPRODUCED WITH
PERMISSION OF ORDNANCE SURVEY. COPYRIGHT RESERVED.