





FRONT ELEVATION

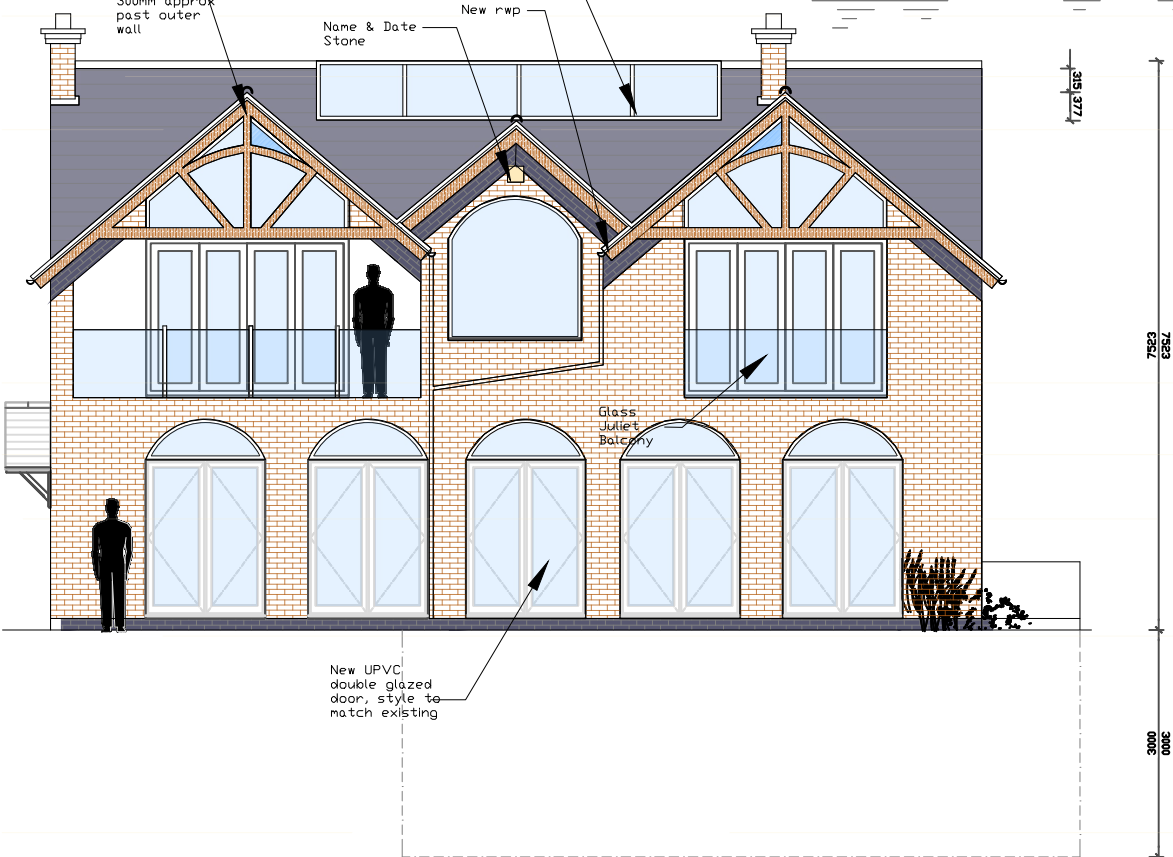

REAR ELEVATION




SIDE ELEVATION

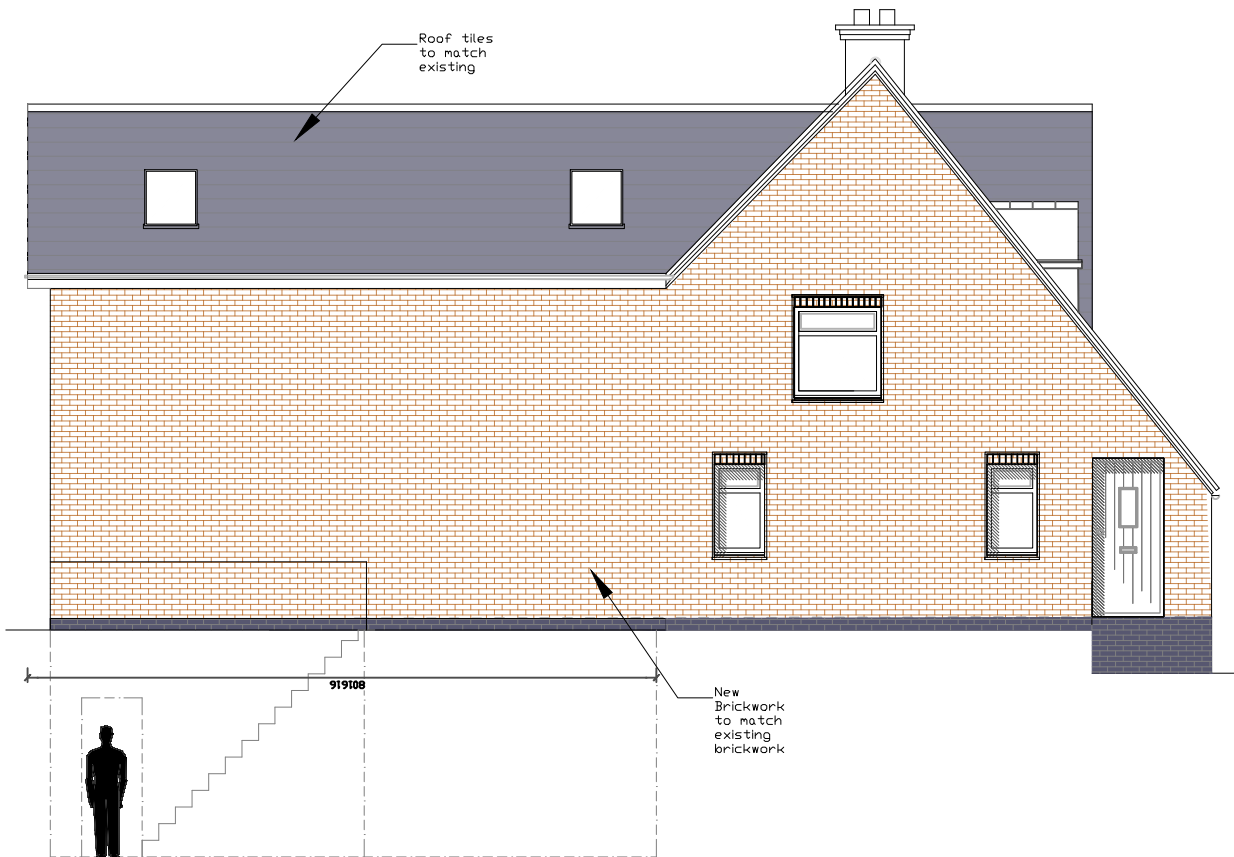

SIDE ELEVATION

FLOOR AREA		
BASEMENT	52.1m ²	560.80sq.ft
GROUND	149.3m ²	1607.06sq.ft
FIRST	126.9m ²	1365.90sq.ft
TOTAL	328.3m ²	3533.82sq.ft

 

PRELIMINARY ISSUE - CONCEPT IDEA - DRAFT

AS PROPOSED ELEVATIONS

CLIENT: ryanmorgan884@gmail.com	
JOB DESCRIPTION: PROPOSED EXTENSION & ALTERATIONS TO 14 Shenton Lane Dadlington CV13 6JD	
SCALE 1:100 @ A3	DATE 01.11.2023
DRAWN BY JTC	DRAWING No: 003
ALL DIMENSIONS TO BE CHECKED ON SITE BEFORE CONSTRUCTION. ANY DISCREPANCIES TO BE DISCUSSED AND AGREED WITH JC PRIOR TO PROCEEDING.	
THIS DRAWING IS THE PROPERTY OF JC AND MUST NOT BE COPIED OR REPRODUCED WITHOUT PRIOR WRITTEN CONSENT.	
HEALTH AND SAFETY EXECUTIVE (HSE) WILL NEED TO BE NOTIFIED PRIOR TO COMMENCEMENT OF THE PROJECT	