




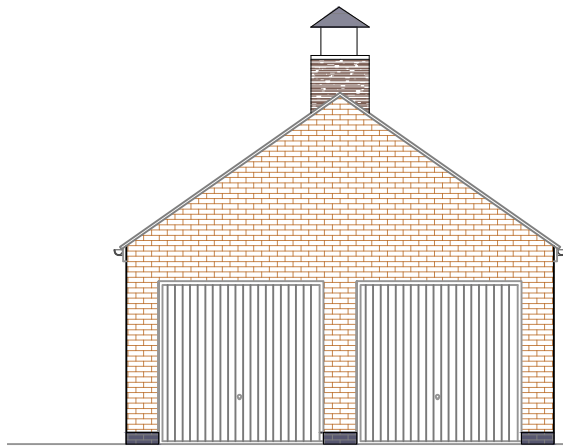

FRONT ELEVATION

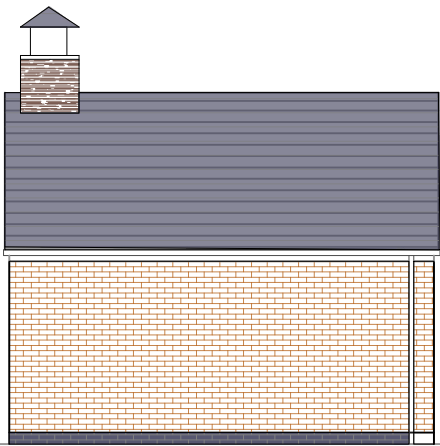


SIDE ELEVATION

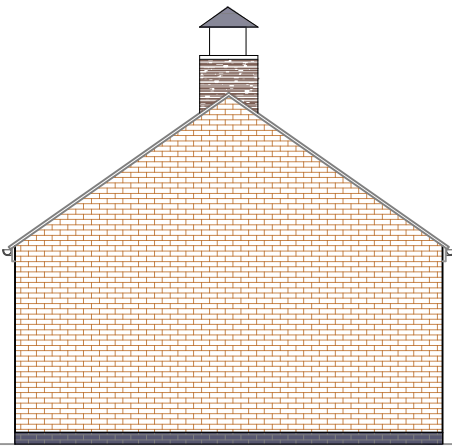


REAR ELEVATION




SIDE ELEVATION

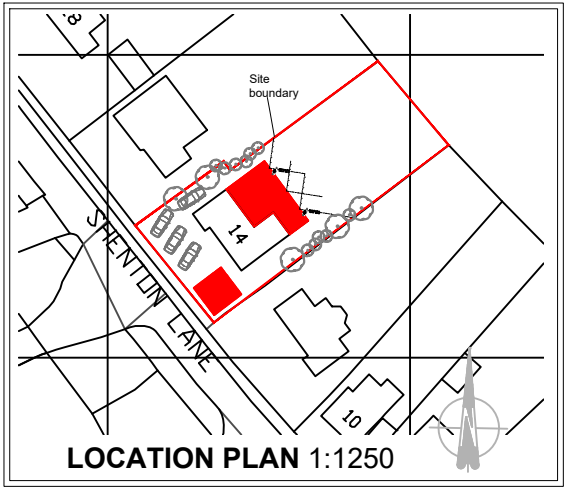

LOCATION PLAN 1:1250

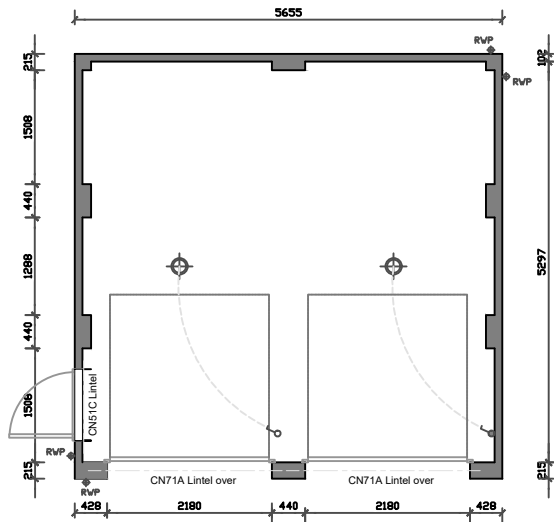

GARAGE PLAN

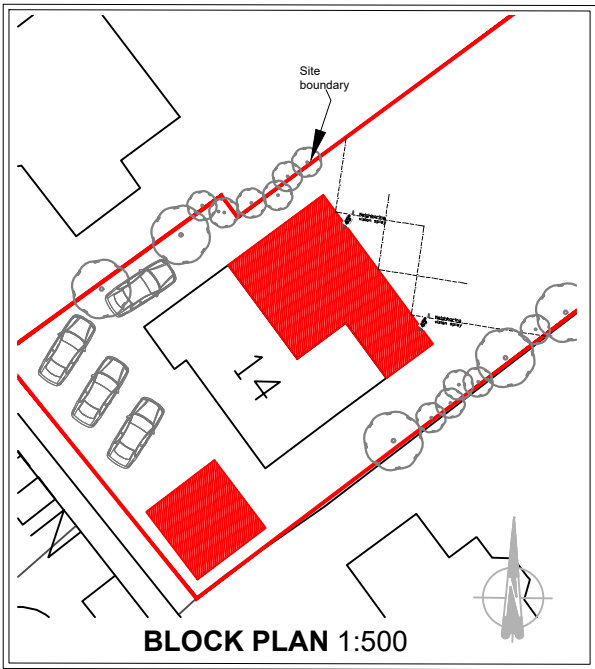

BLOCK PLAN 1:500

Produced on 24 May 2022 from the Ordnance Survey National Geographic Database
This map shows the area bounded by 445674 296919,445816 296919,445816 297061,445674 297061,445674 296919
Reproduction in whole or part is prohibited without the prior permission of Ordnance Survey.
Crown copyright 2022. Supplied by copie ltd trading as UKPlanningMaps.com a licensed Ordnance Survey partner

PRELIMINARY ISSUE - CONCEPT IDEA - DRAFT
AS PROPOSED GARAGE

CLIENT: ryanmorgan884@gmail.com	
JOB DESCRIPTION: PROPOSED EXTENSION & ALTERATIONS TO 14 Shenton Lane Dadlington CV13 6JD	
SCALE 1:100 @ A3	DATE 01.11.2023
DRAWN BY JTC	DRAWING No: 004
ALL DIMENSIONS TO BE CHECKED ON SITE BEFORE CONSTRUCTION. ANY DISCREPANCIES TO BE DISCUSSED AND AGREED WITH JC PRIOR TO PROCEEDING.	
THIS DRAWING IS THE PROPERTY OF JC AND MUST NOT BE COPIED OR REPRODUCED WITHOUT PRIOR WRITTEN CONSENT.	
HEALTH AND SAFETY EXECUTIVE (HSE) WILL NEED TO BE NOTIFIED PRIOR TO COMMENCEMENT OF THE PROJECT	

	FLOOR AREA	
BASEMENT	52.1m ²	560.80sq.ft
GROUND	149.3m ²	1607.06sq.ft
FIRST	126.9m ²	1365.90sq.ft
TOTAL	328.3m ²	3533.82sq.ft

