

House Elevations




Front Elevation To
Convent Drive

Rear Elevation

Side Elevation To Garden

Side Elevation To No 1

Roof Plan

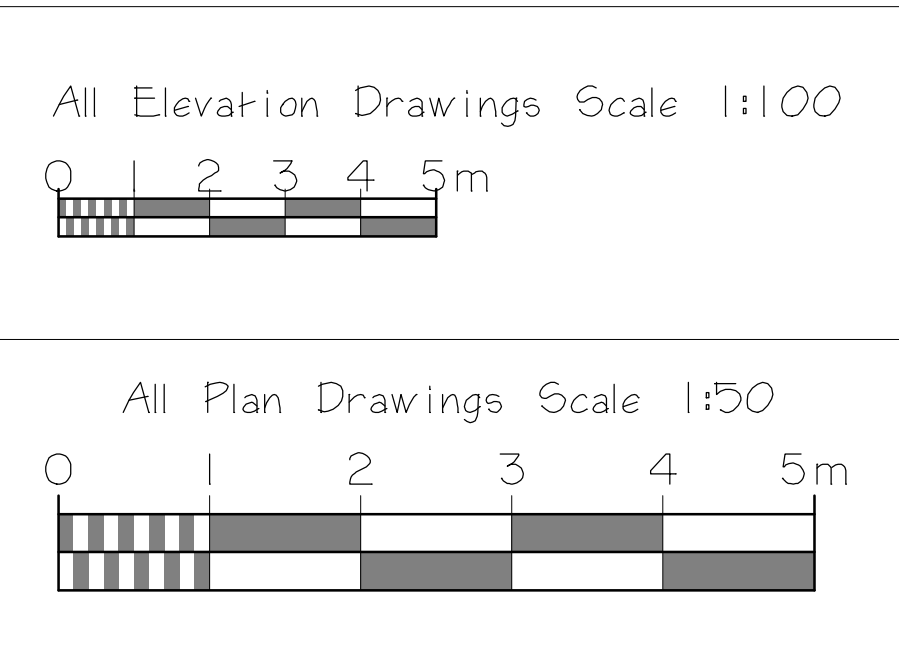

Scale Bars

Garage Elevations




Side Elevation
On Arrow A


Front Elevation
On Arrow B

Side Elevation
On Arrow C

Rear Elevation
On Arrow D

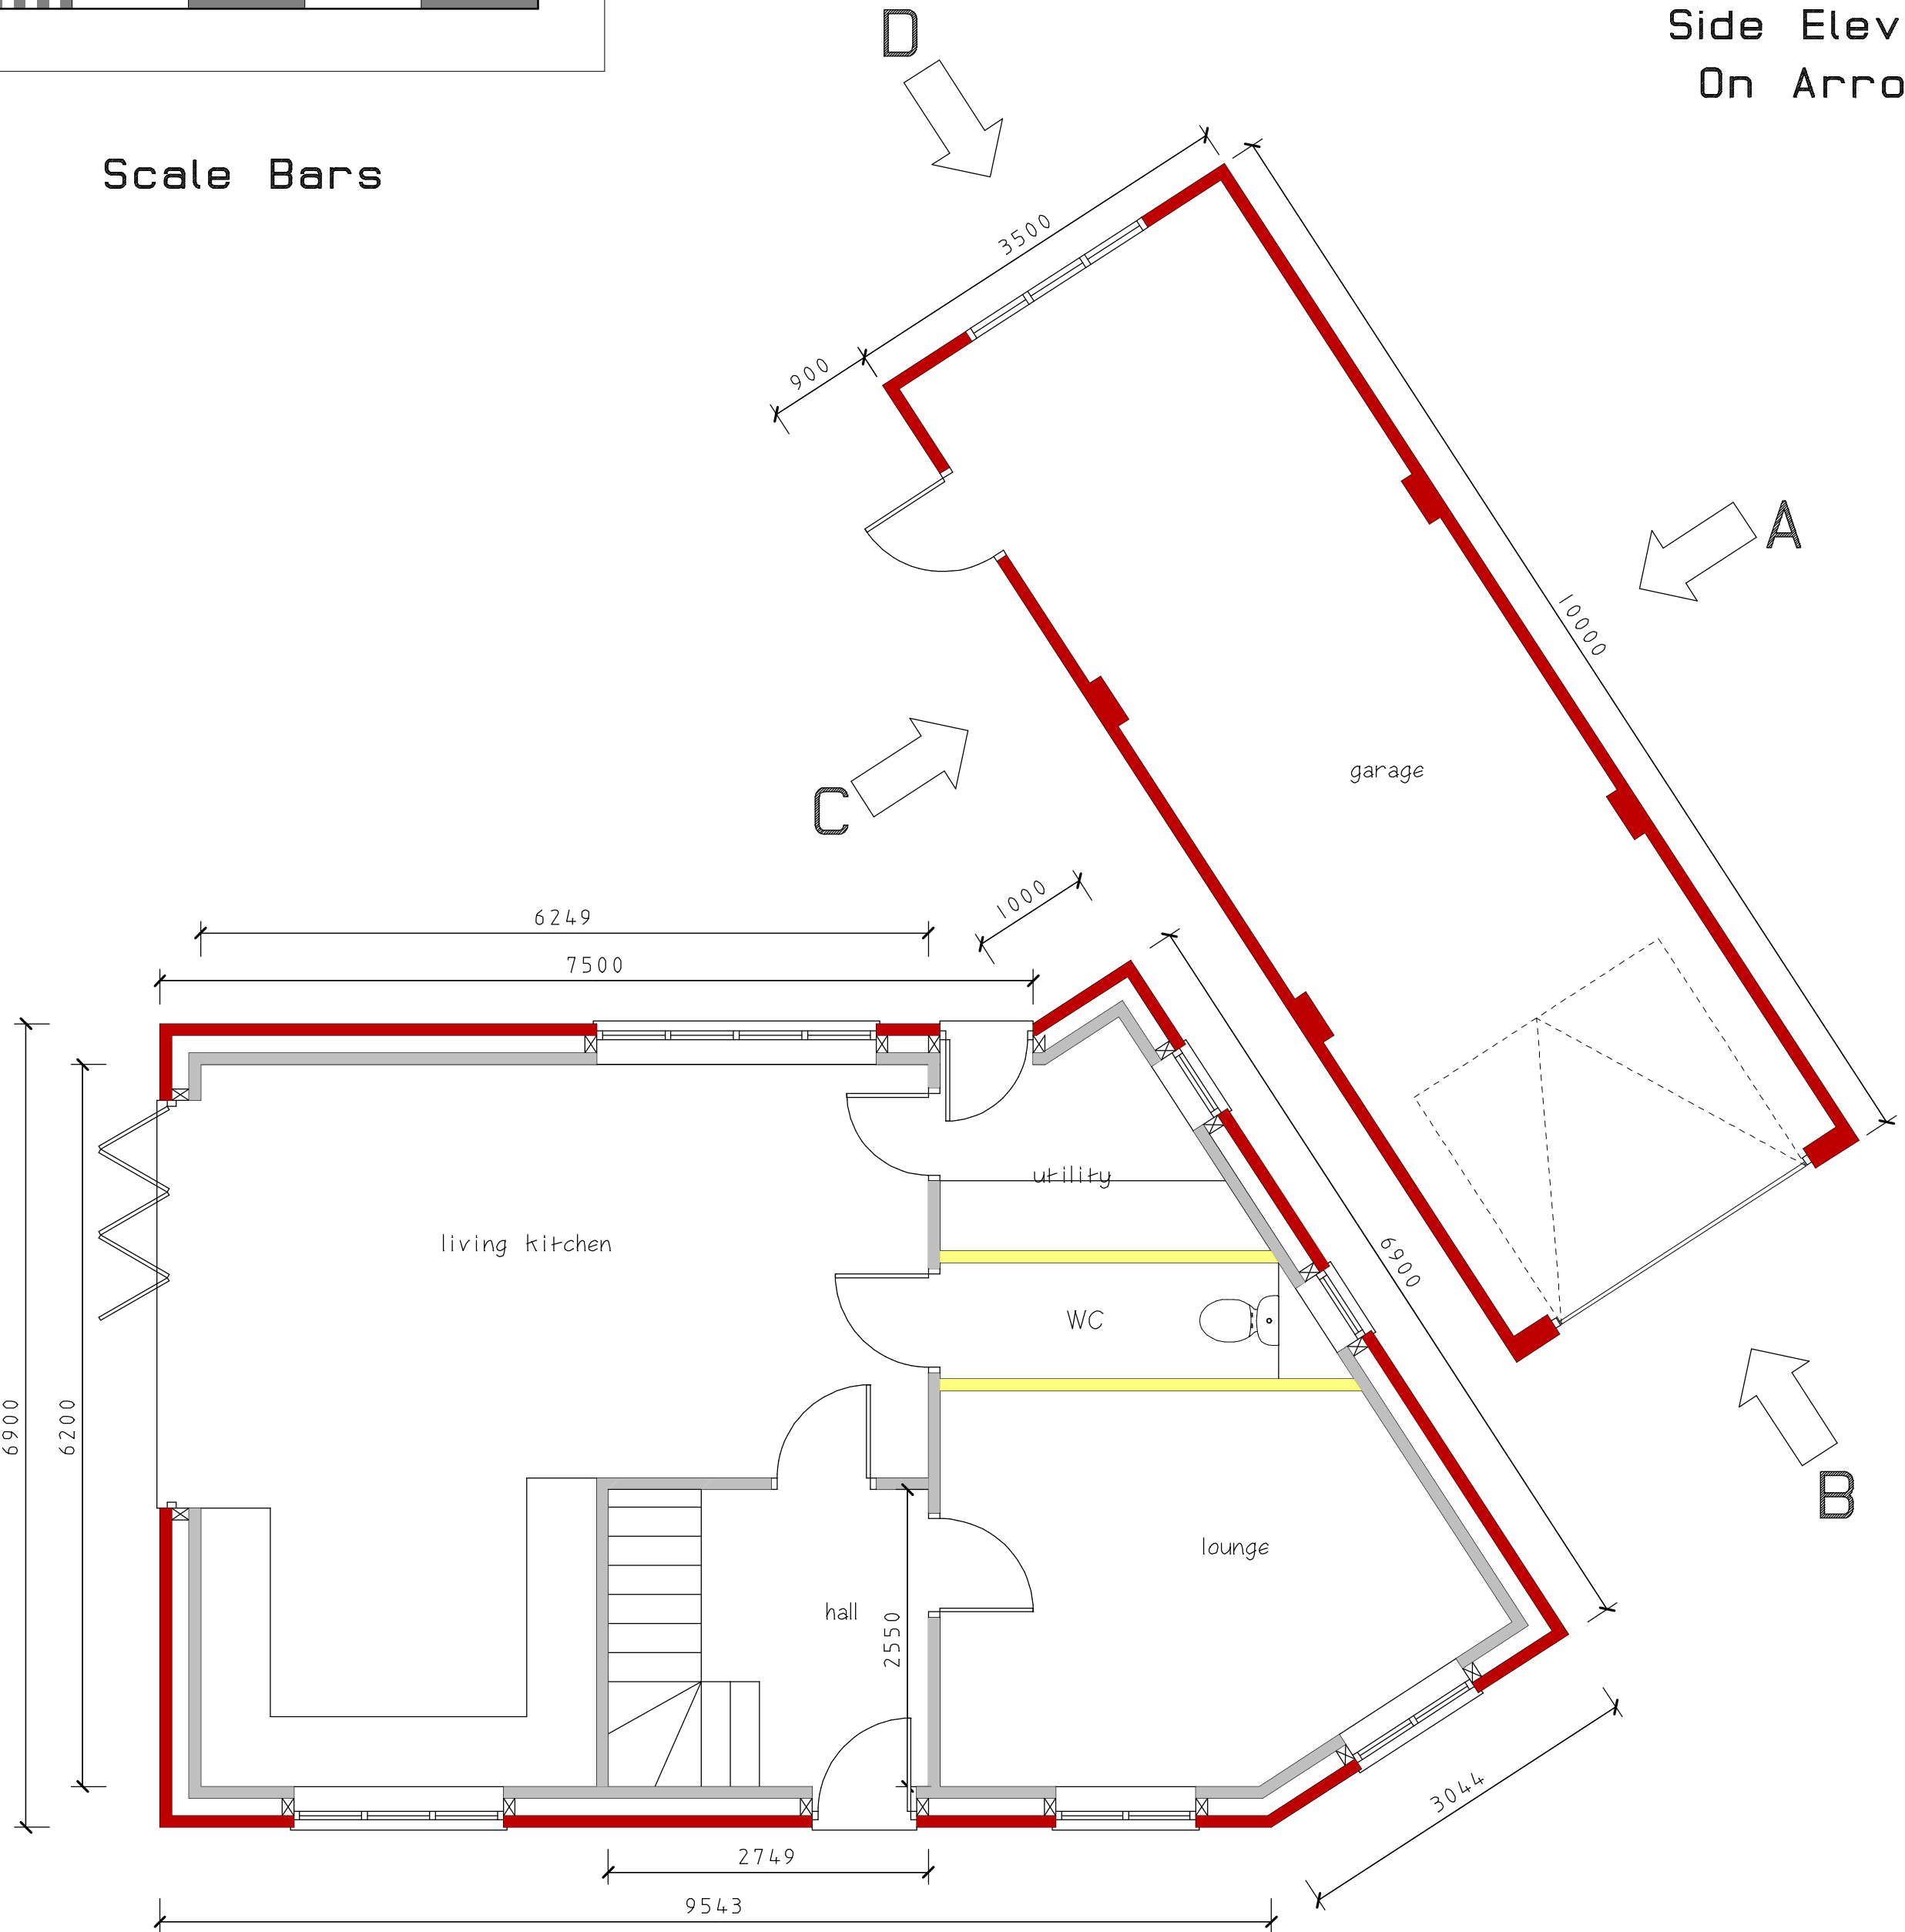

Ground Floor Plan

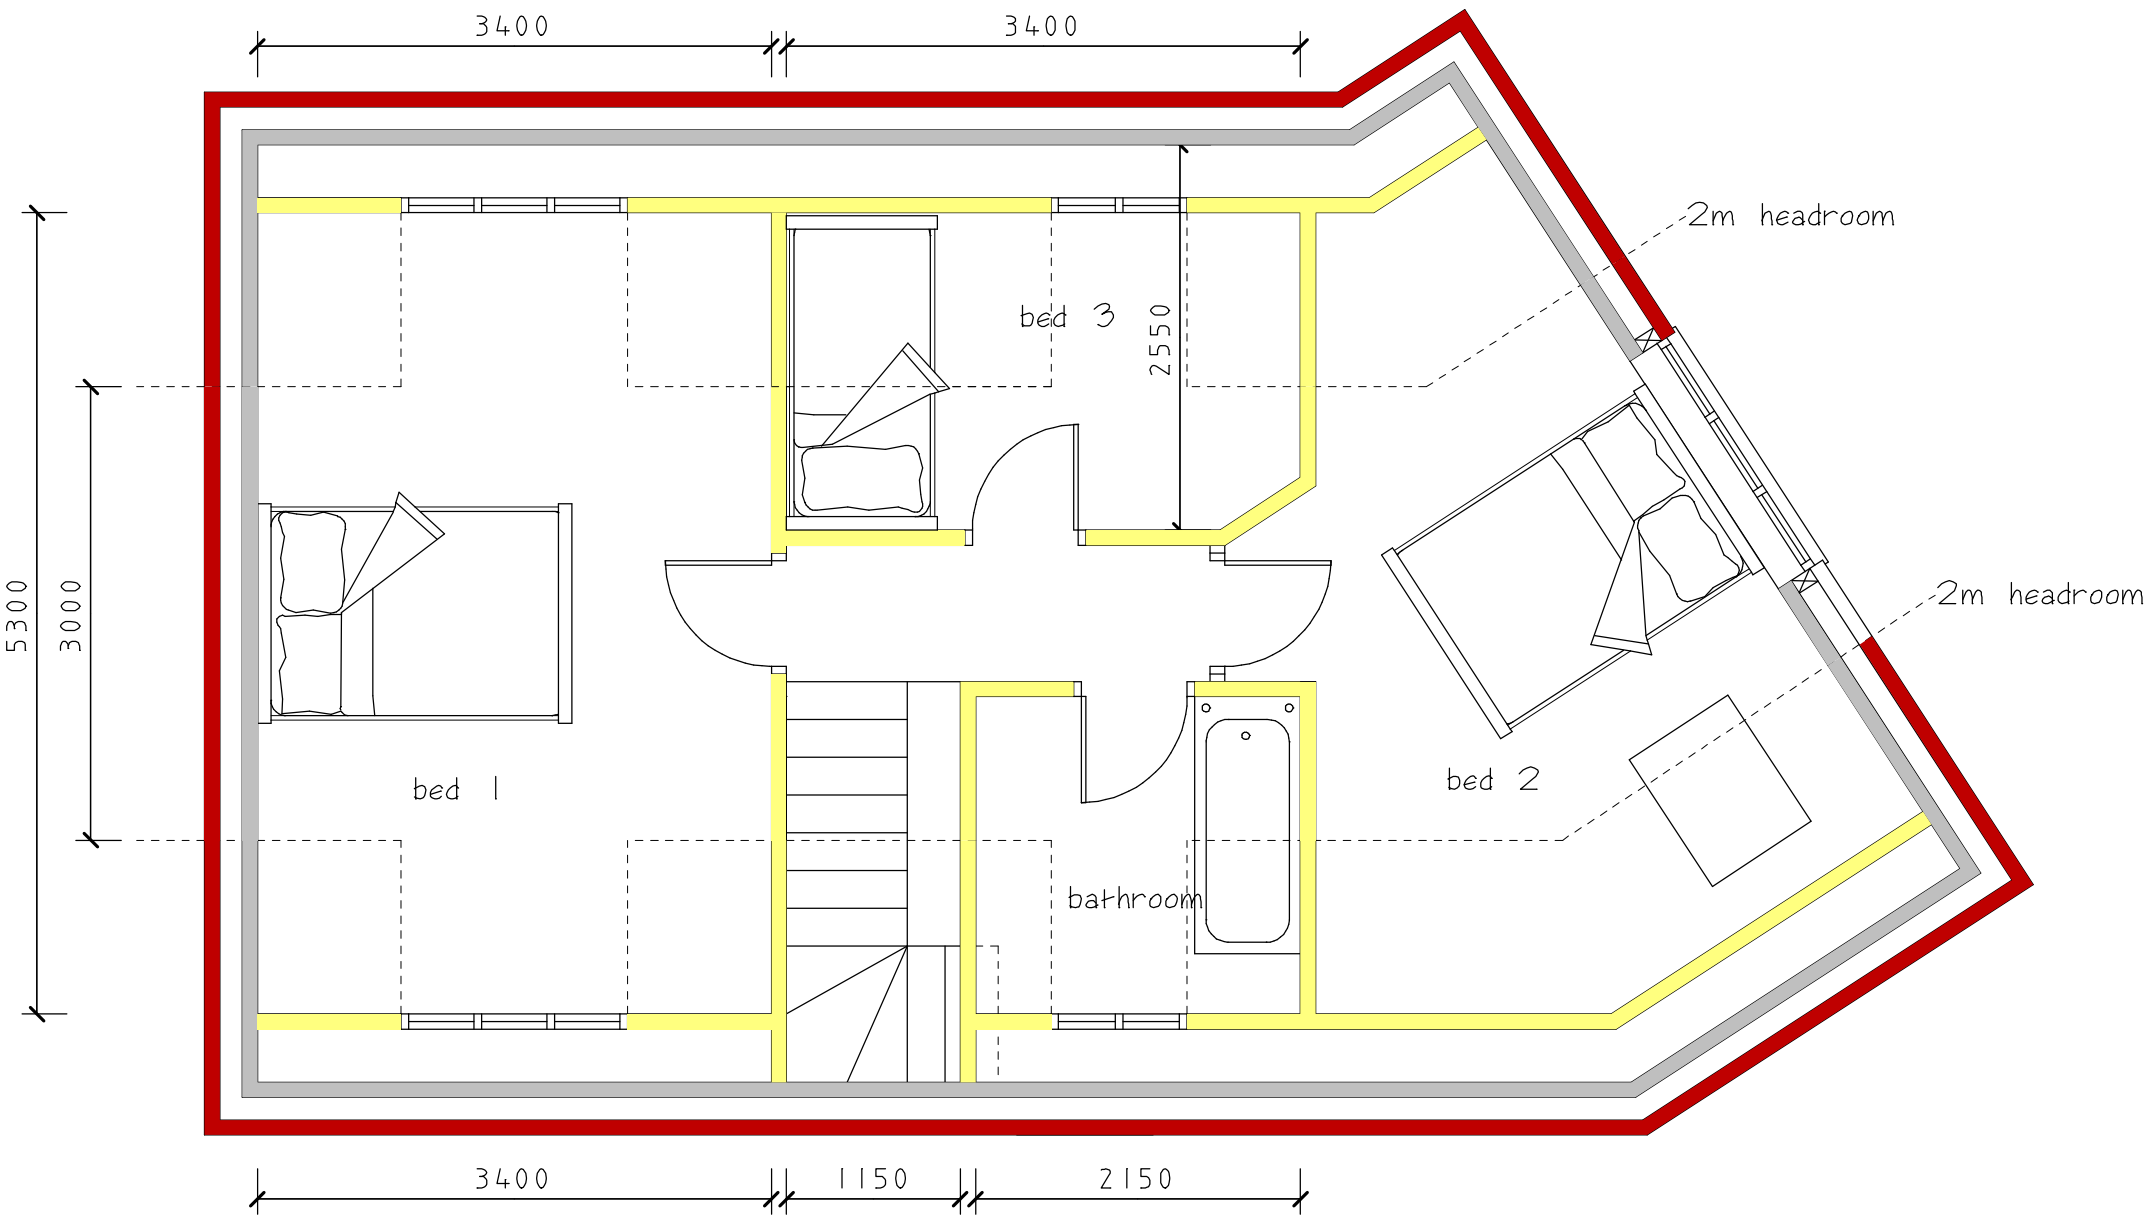

First Floor Plan

CLIENT

Paul Cheater

JOB TITLE

**Land To The Rear Of
Convent Lodge
Convent Drive
Stoke Golding
Nuneaton
CV13 6JF**

DRAWING TITLE

**Proposed
New Dwelling
And Garage**

SCALE	SHEET	DATE	DRAWN BY
1:50 & 1:100	A1	Feb 2024	A Moore

ANDREW MOORE
ARCHITECTURAL SERVICES
Tel: 07973397765
Email: andrewmoore@workmail.com

DRG NO	SHEET NO
1643	