




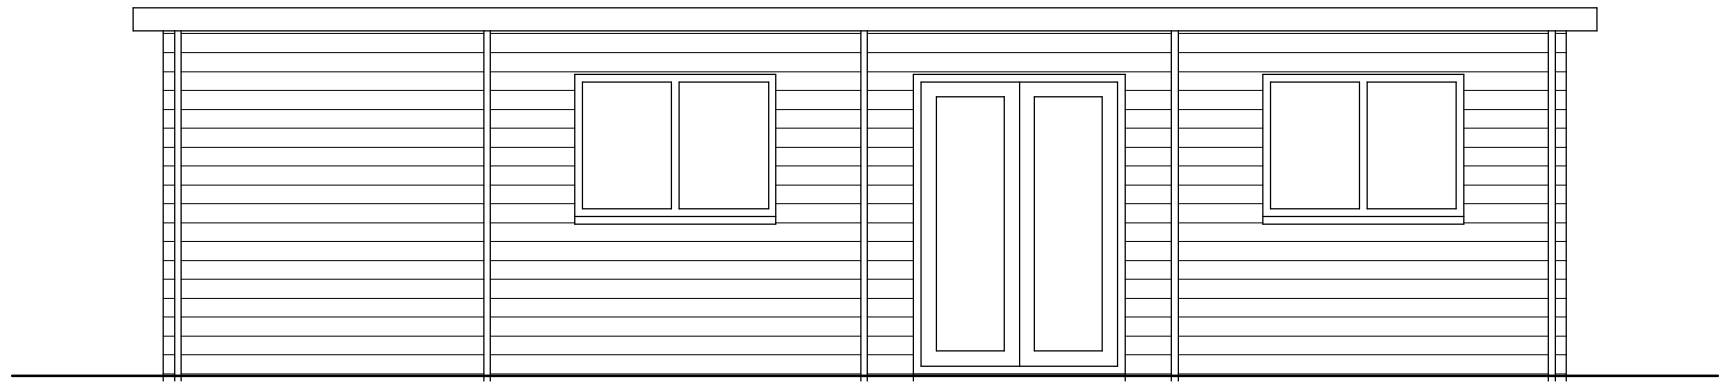


Elevation On Arrow A

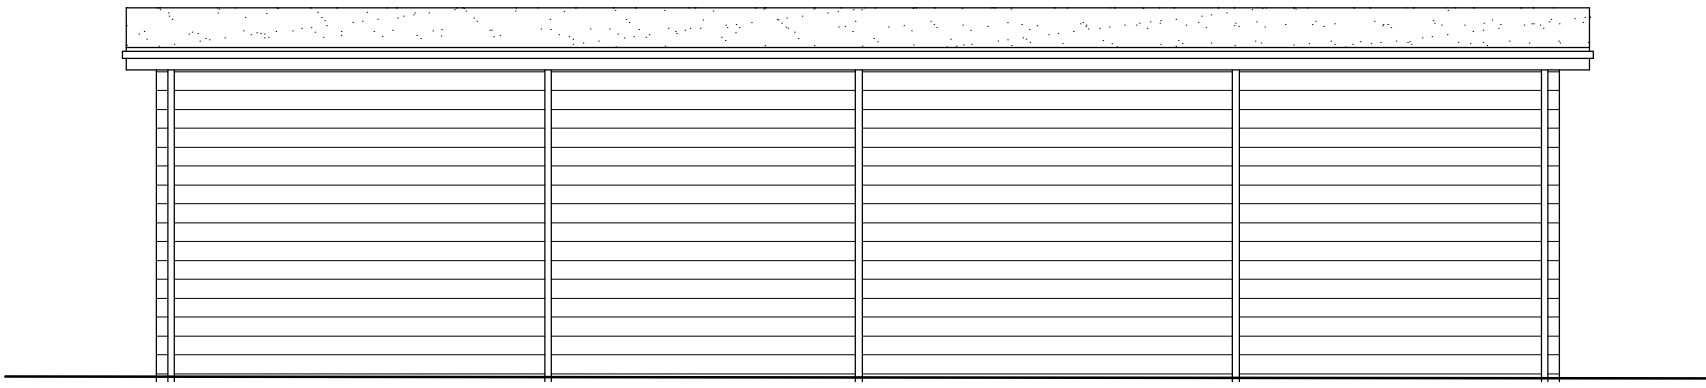


Elevation On Arrow B

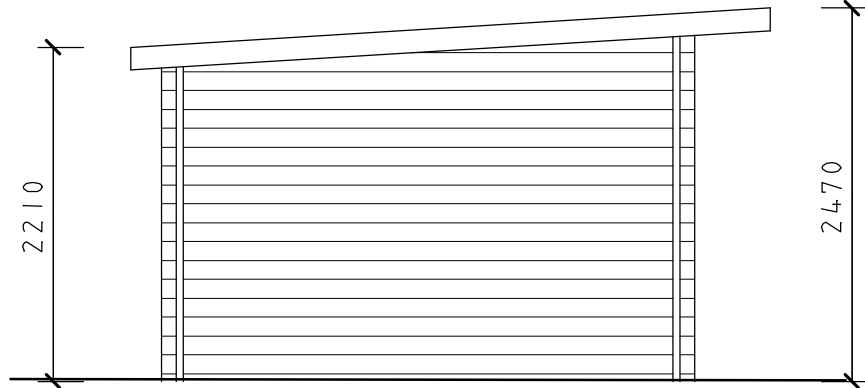


Elevation On Arrow C

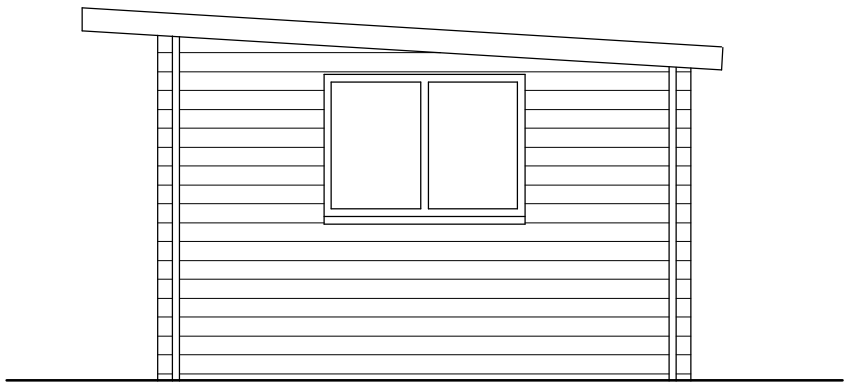


Elevation On Arrow D

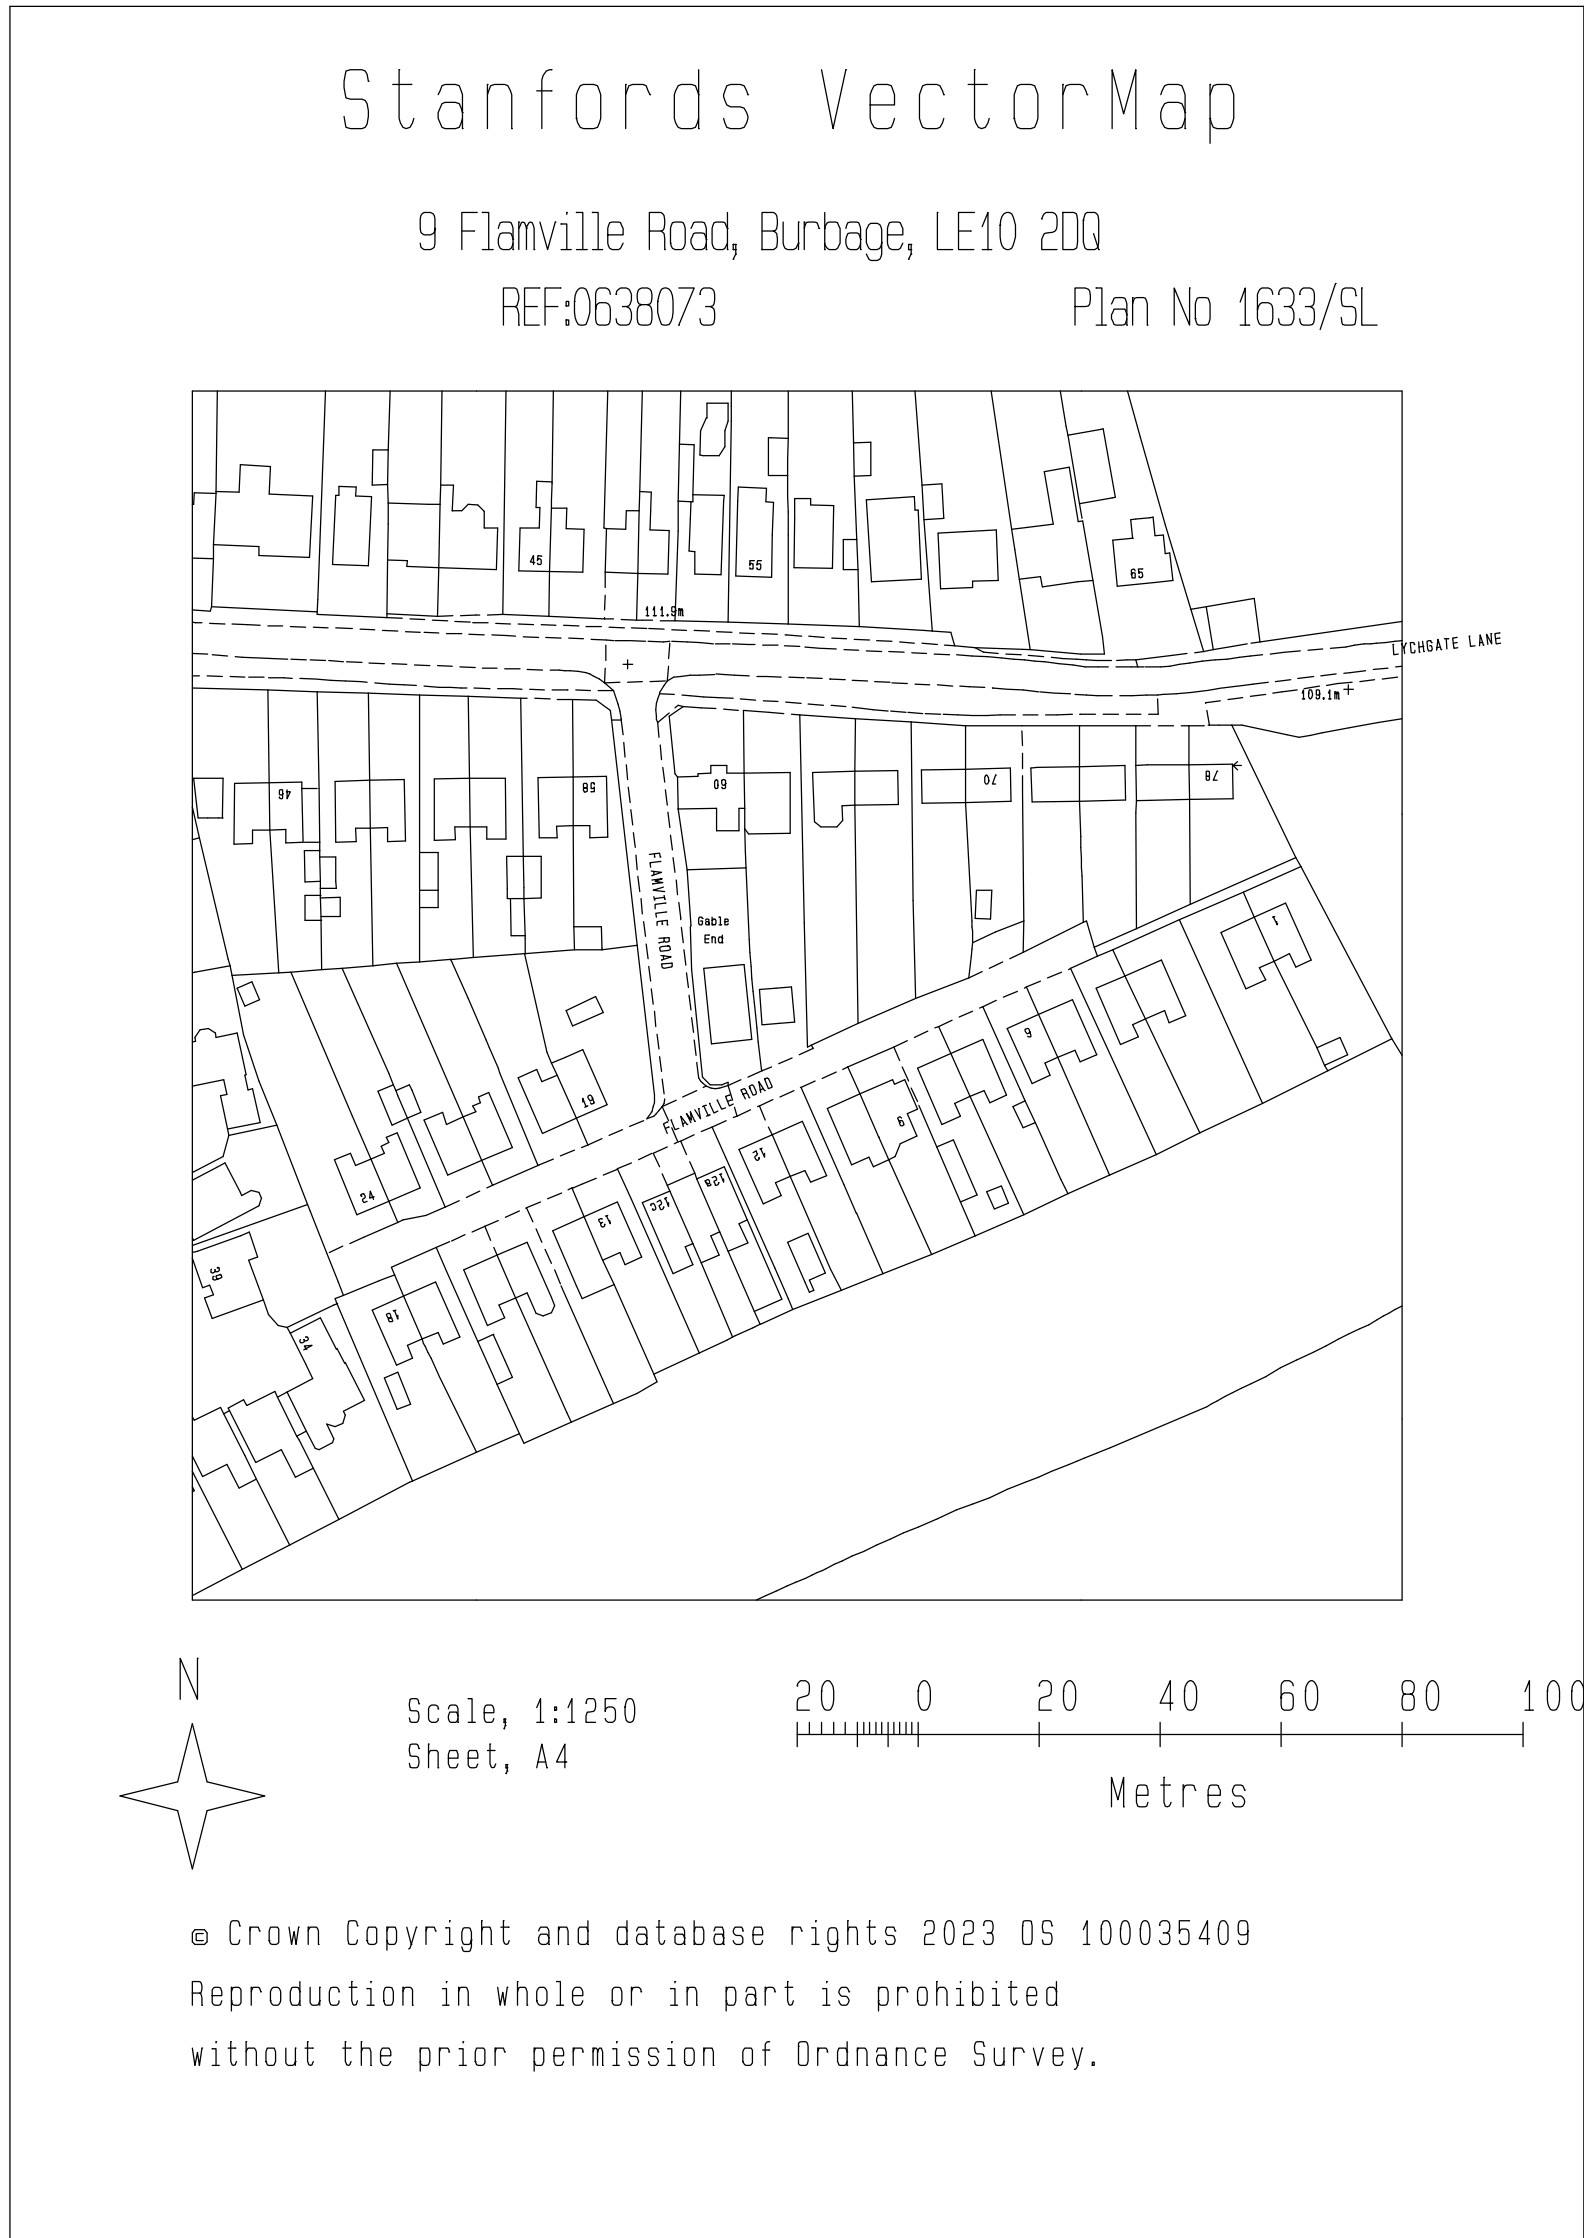


Site Location Plan
Scale, 1:1250

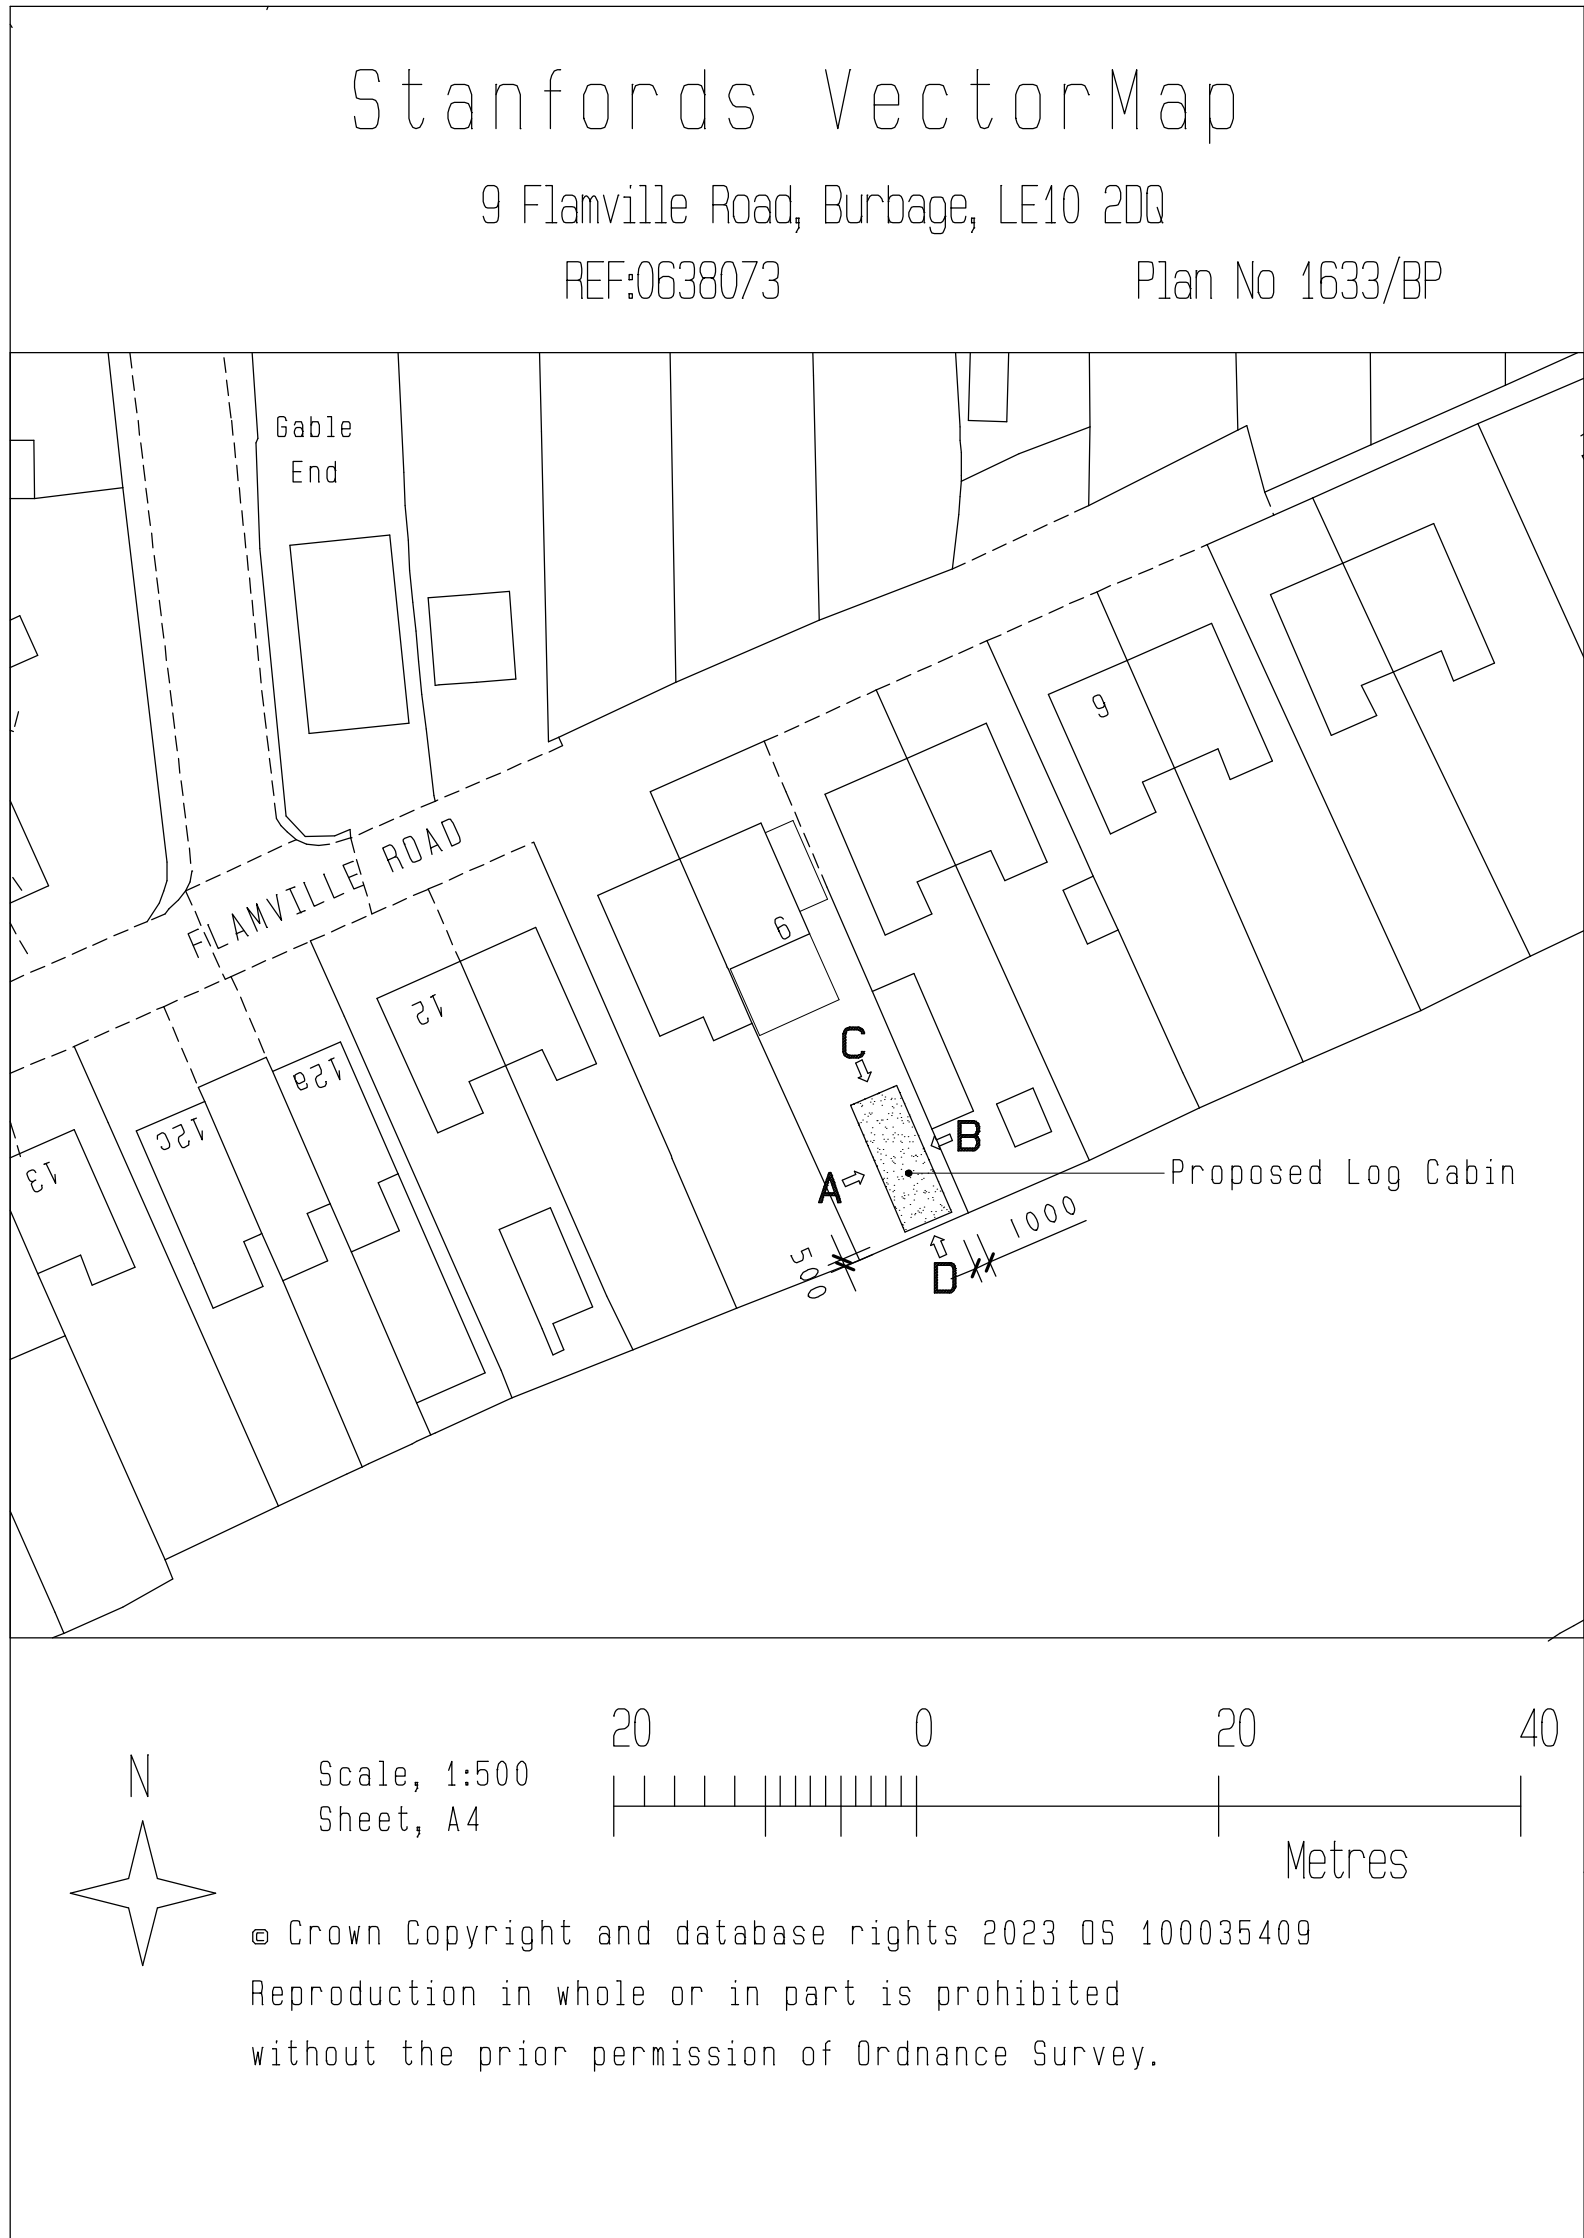

Block Plan
Scale, 1:500

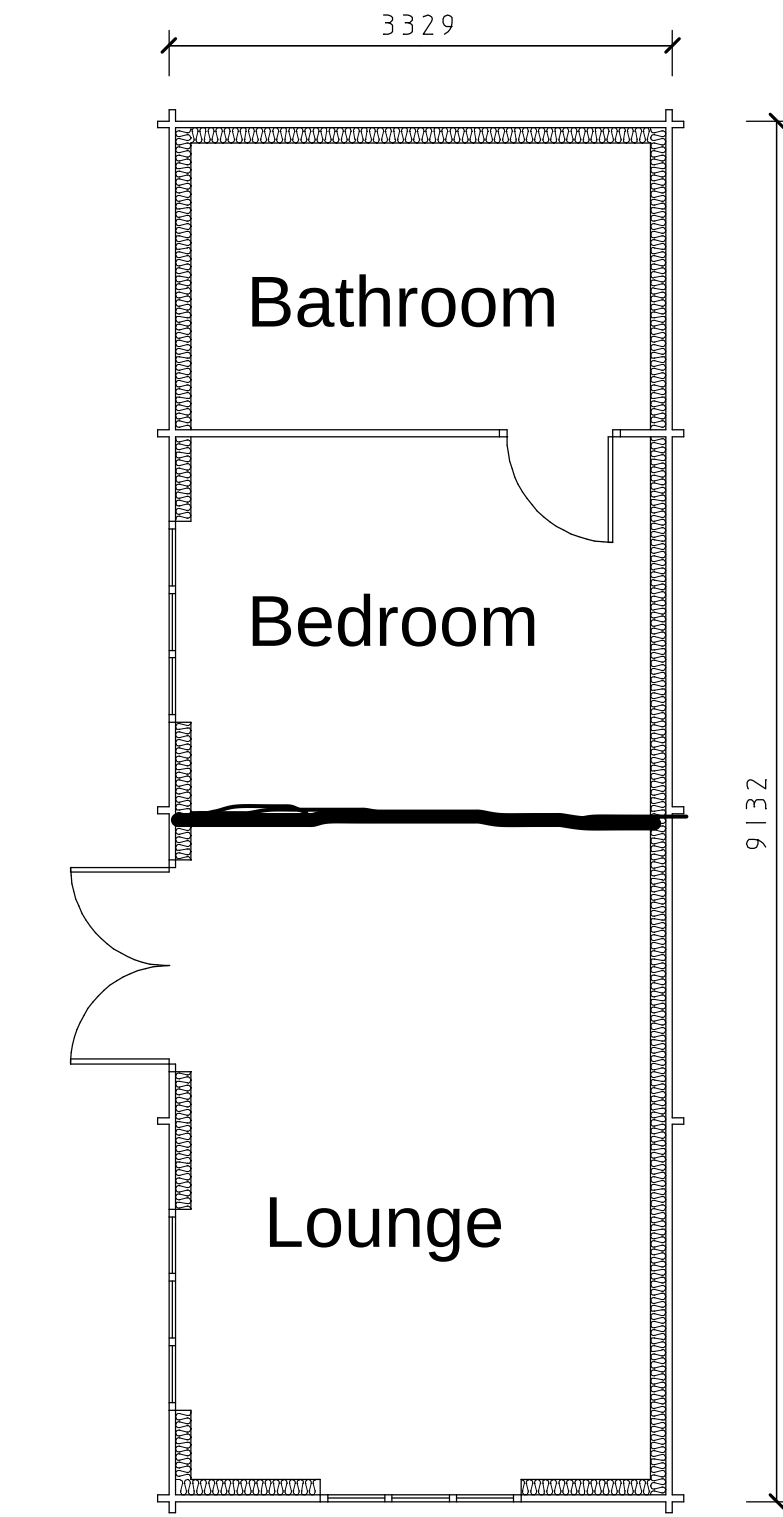

Floor Plan

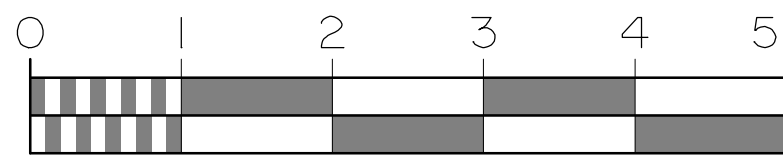

Elevations And Floor Plan
Scale, 1:50

CLIENT			
Toby Naish			
JOB TITLE			
9 Flamville Road Burbage LE10 2DQ			
DRAWING TITLE			
Proposed Addition Of Log Cabin To The Rear Garden Of Semi Detached House			
SCALE	SHEET	DATE	DRAWN BY
as noted	A1	Dec 23	A Moore
ANDREW MOORE ARCHITECTURAL SERVICES Tel; 07973397765 Email;andrewmoore@workmail.com			
DRG NO		SHEET NO	
1633			