

Please Note:

This drawing may be printed and scaled FOR PLANNING PURPOSES.


All dimensions to be CHECKED ON SITE and any DISCREPANCY reported to Perfect Planning.

The site boundary shown is the best assumed from available data and does NOT represent legal ownership.

All dimensions in mm unless otherwise stated.




Front Elevation

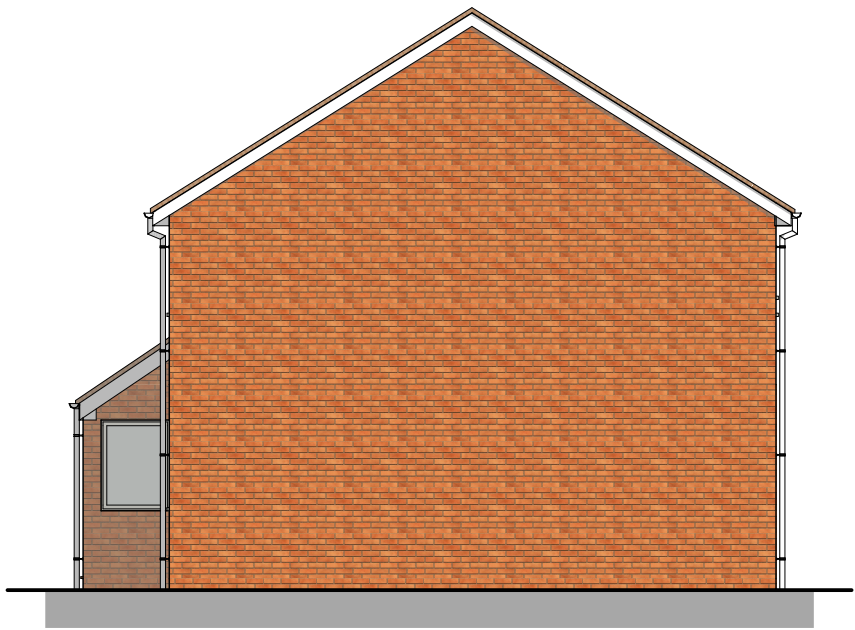


Side Elevation




Rear Elevation

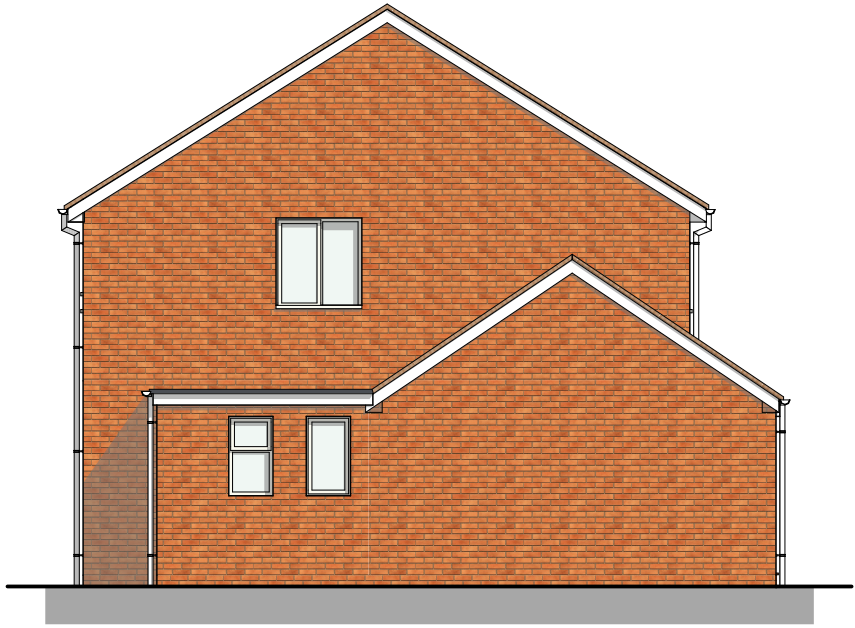


Side Elevation

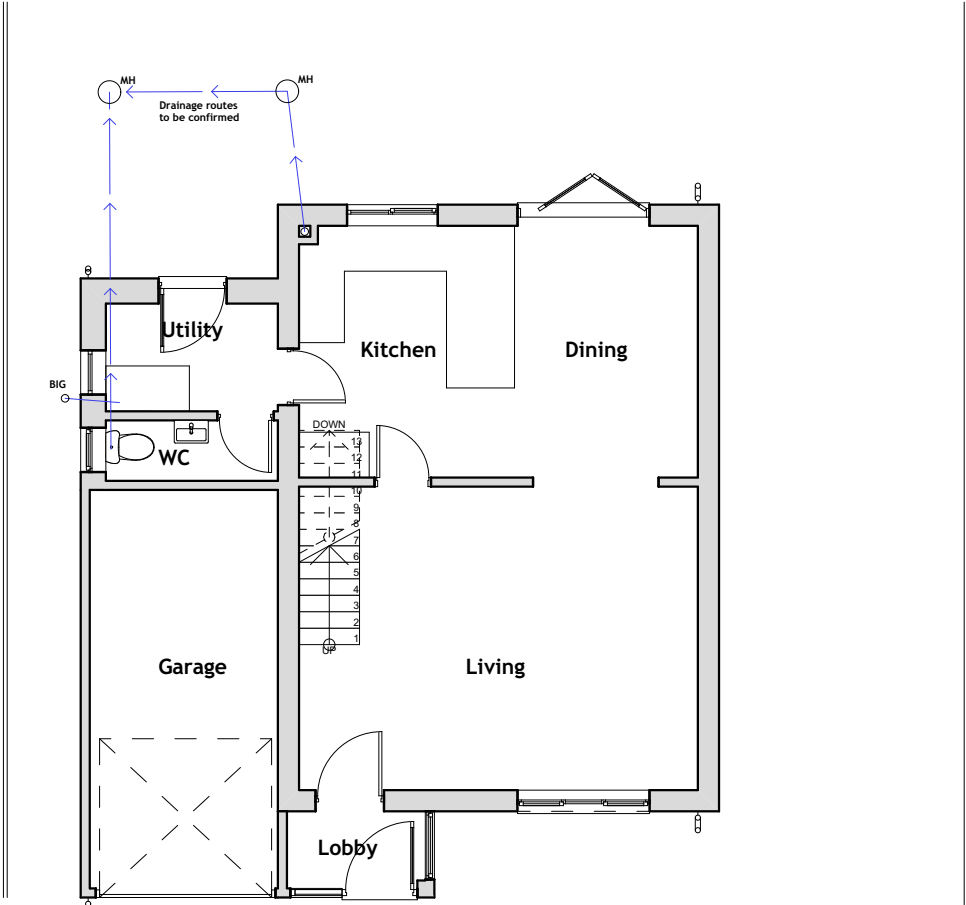

Ground Floor Plan

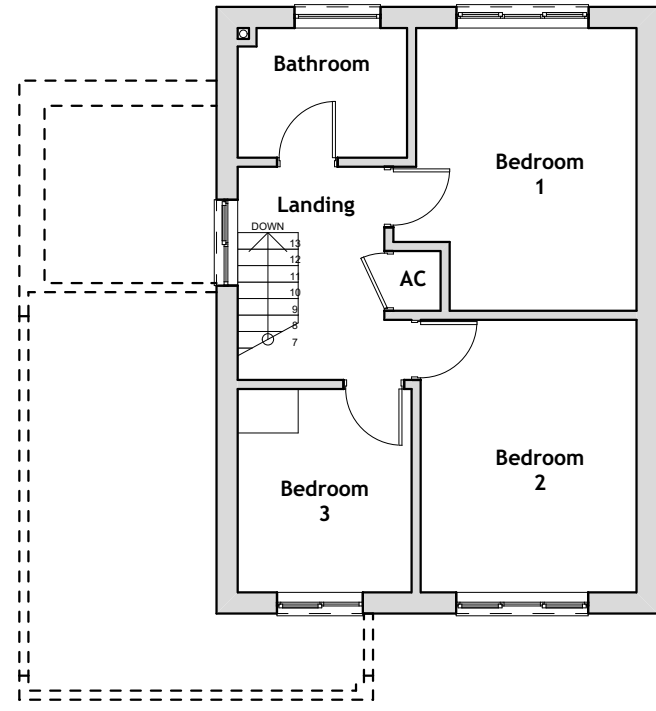

First Floor Plan

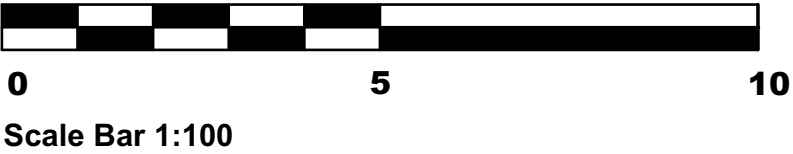

Revisions.



Perfect Planning
Architectural & Construction
Services Limited

e: info@perfect-planning.co.uk
t: 01455 272943
t: +44 (0) 7904 224864
t: +44 (0) 7912 413144
w: www.perfect-planning.co.uk

Project:
Extensions and alterations
41 Pyeharps Road,
Burbage
LE10 2JE

Client:
Mr and Mrs Vance

Drawing Title:
Existing Floor Plans & Elevations

Drawing by: AL / IG / SK	Checked by: AL / IG
Date: 23/06/2023	Scale: 1:100@A2
Drawing Number: 686/01	Revision: