





Front Elevation  
1:100

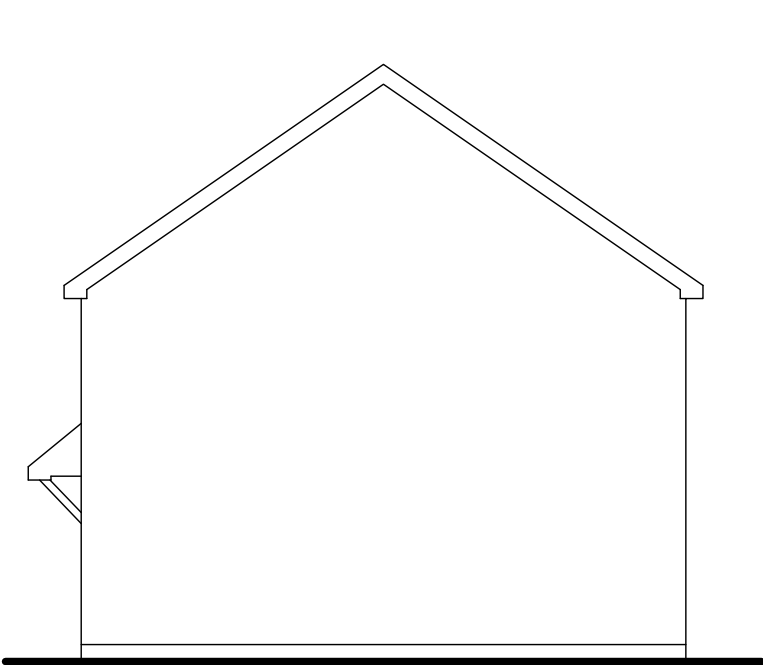


Side Elevation  
1:100

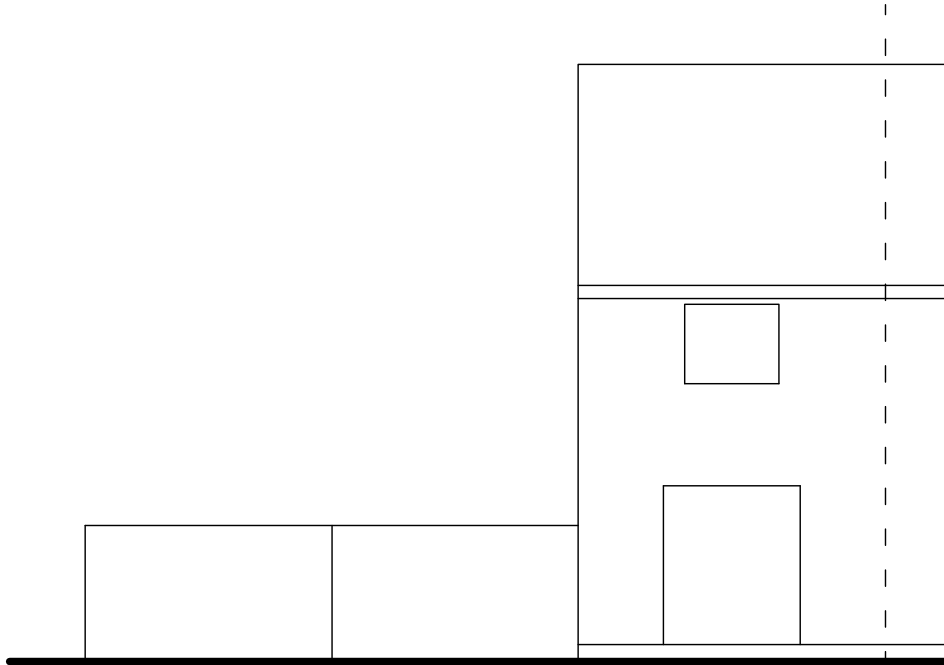

Rear Elevation  
1:100

Existing Site Layout  
1:100

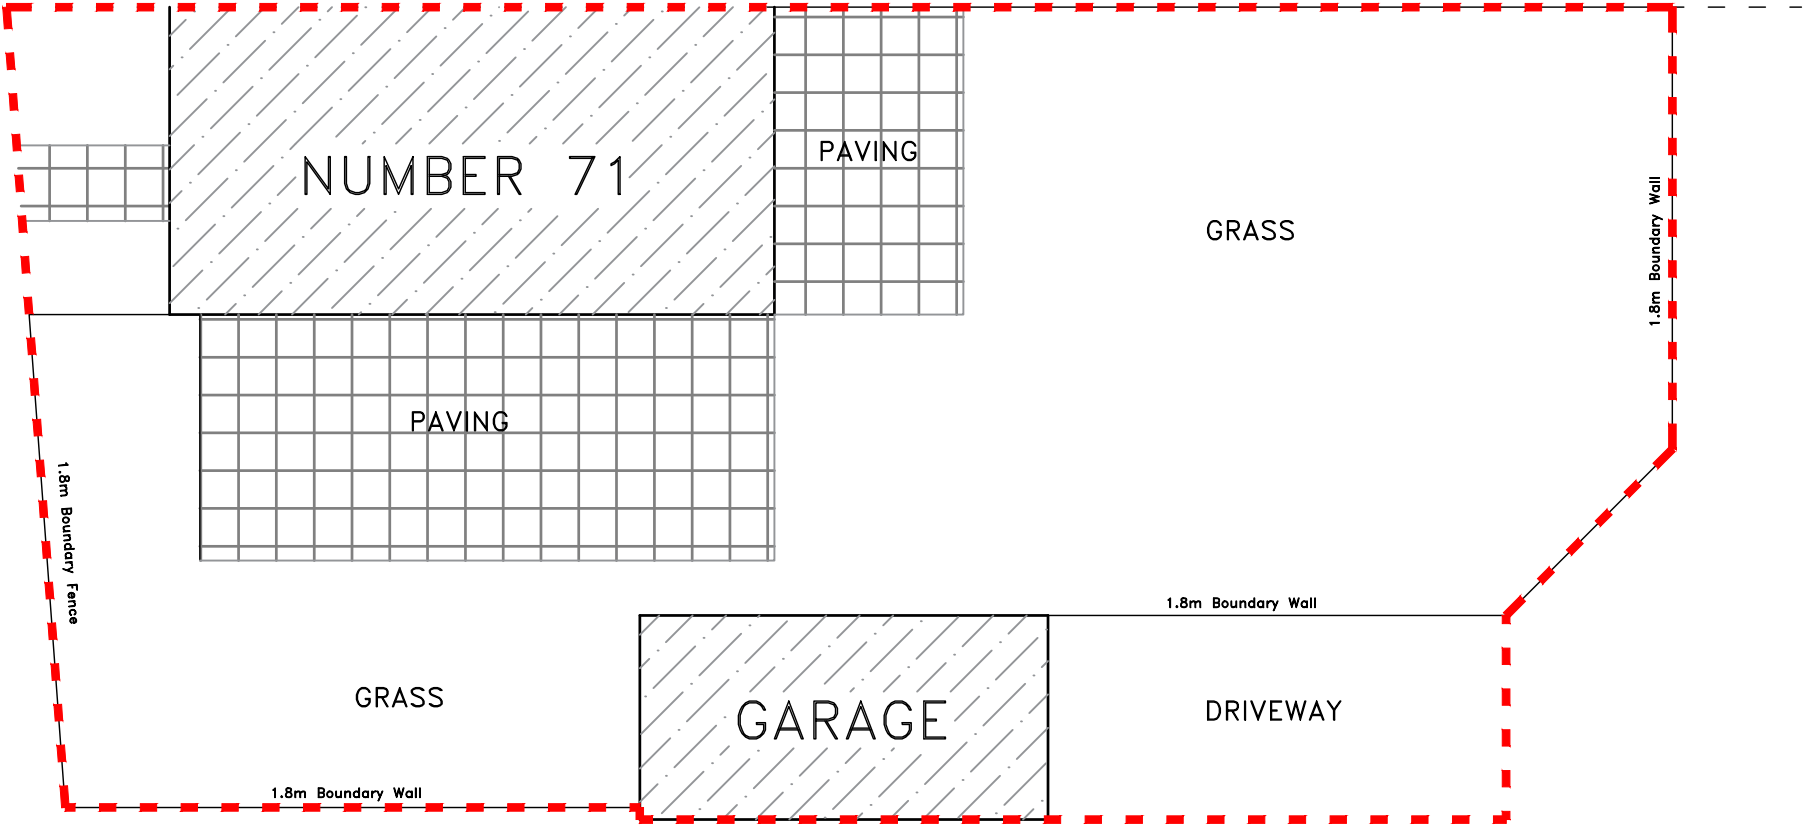

Existing Site

Notes:  
No deviation may be made from the details shown on this drawing without prior written permission of the architects. Any discrepancy found between this drawing and any other document should be referred immediately to the designer. IF IN DOUBT ASK.  
No dimensions to be scaled from this drawing.  
This drawing is to be removed from currency immediately a revised version is issued.  
All rights described in chapter IV of copyright, design and Patents Act 1988 have been generally asserted.



4 Wayside Drive, Oadby, Leicester, LE2 4NU  
07843 230 565

Client : Ms R Karavadra      Date : 07/2023      Ref : 71CW/01A  
Address : 71 Chitterman Way      Scale : Labelled@A3      Drawn By: AV