


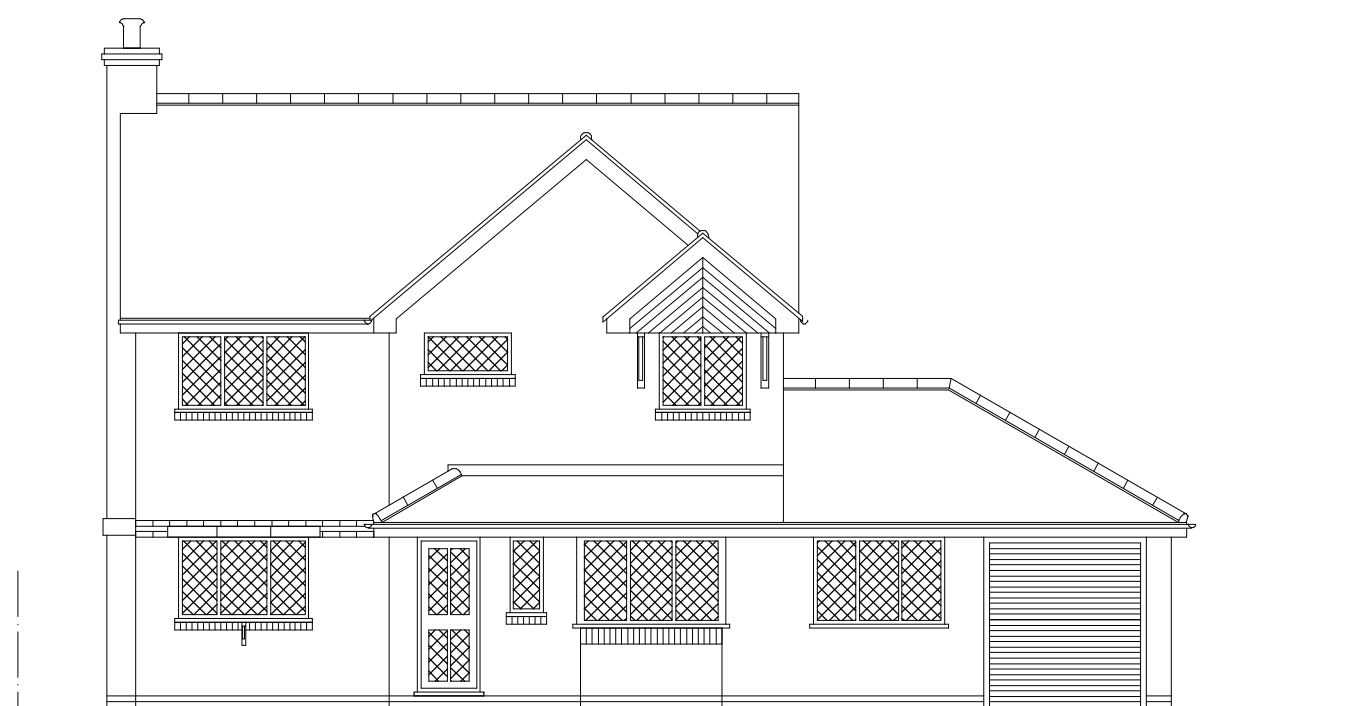


Exiting Front Elevation



Existing Rear Elevation



Existing Elevation To No 5

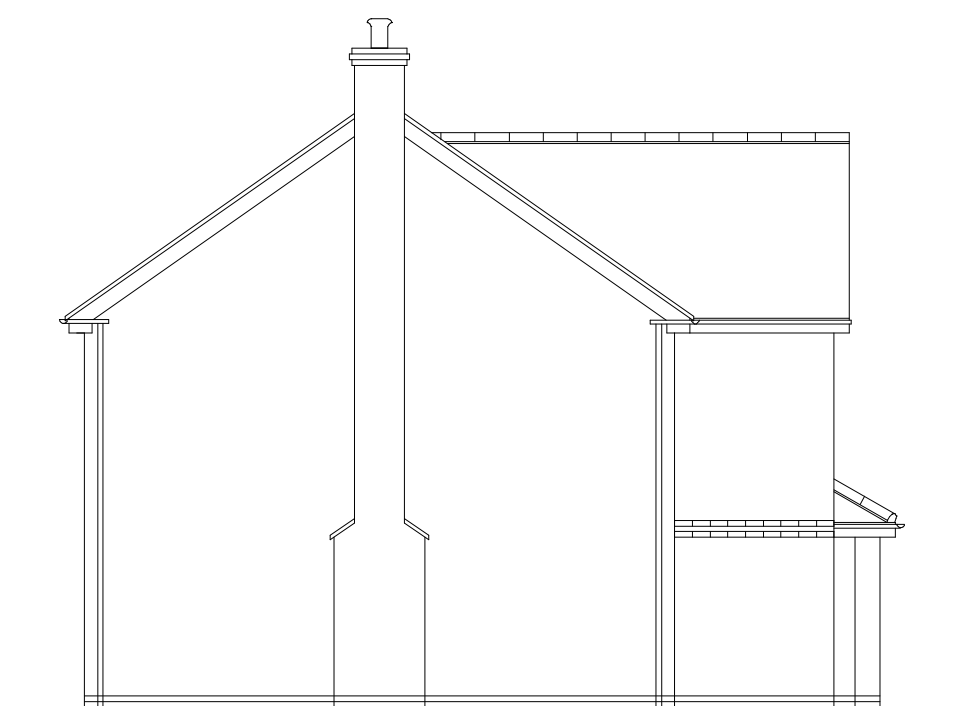

Existing Elevation To No 3




Proposed Front Elevation




Proposed Rear Elevation




Proposed Elevation To No 5

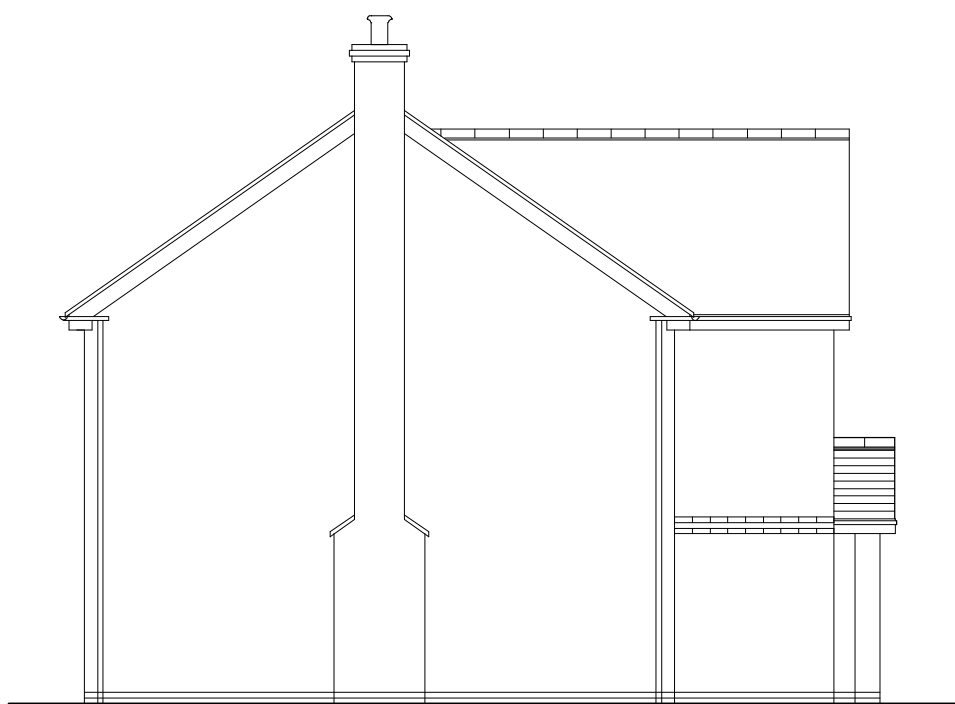

Proposed Elevation To No 3

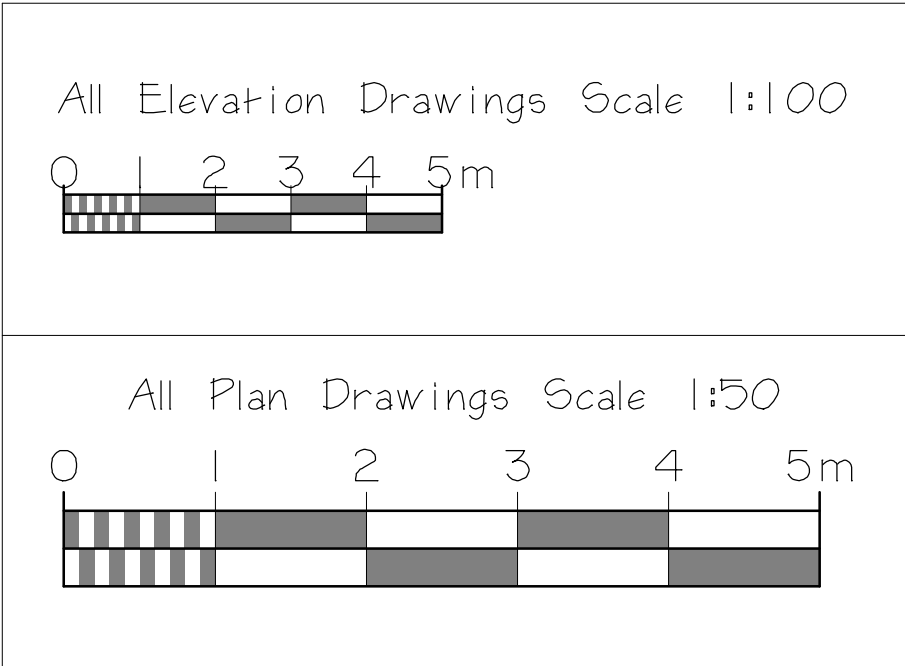

Scale Bars

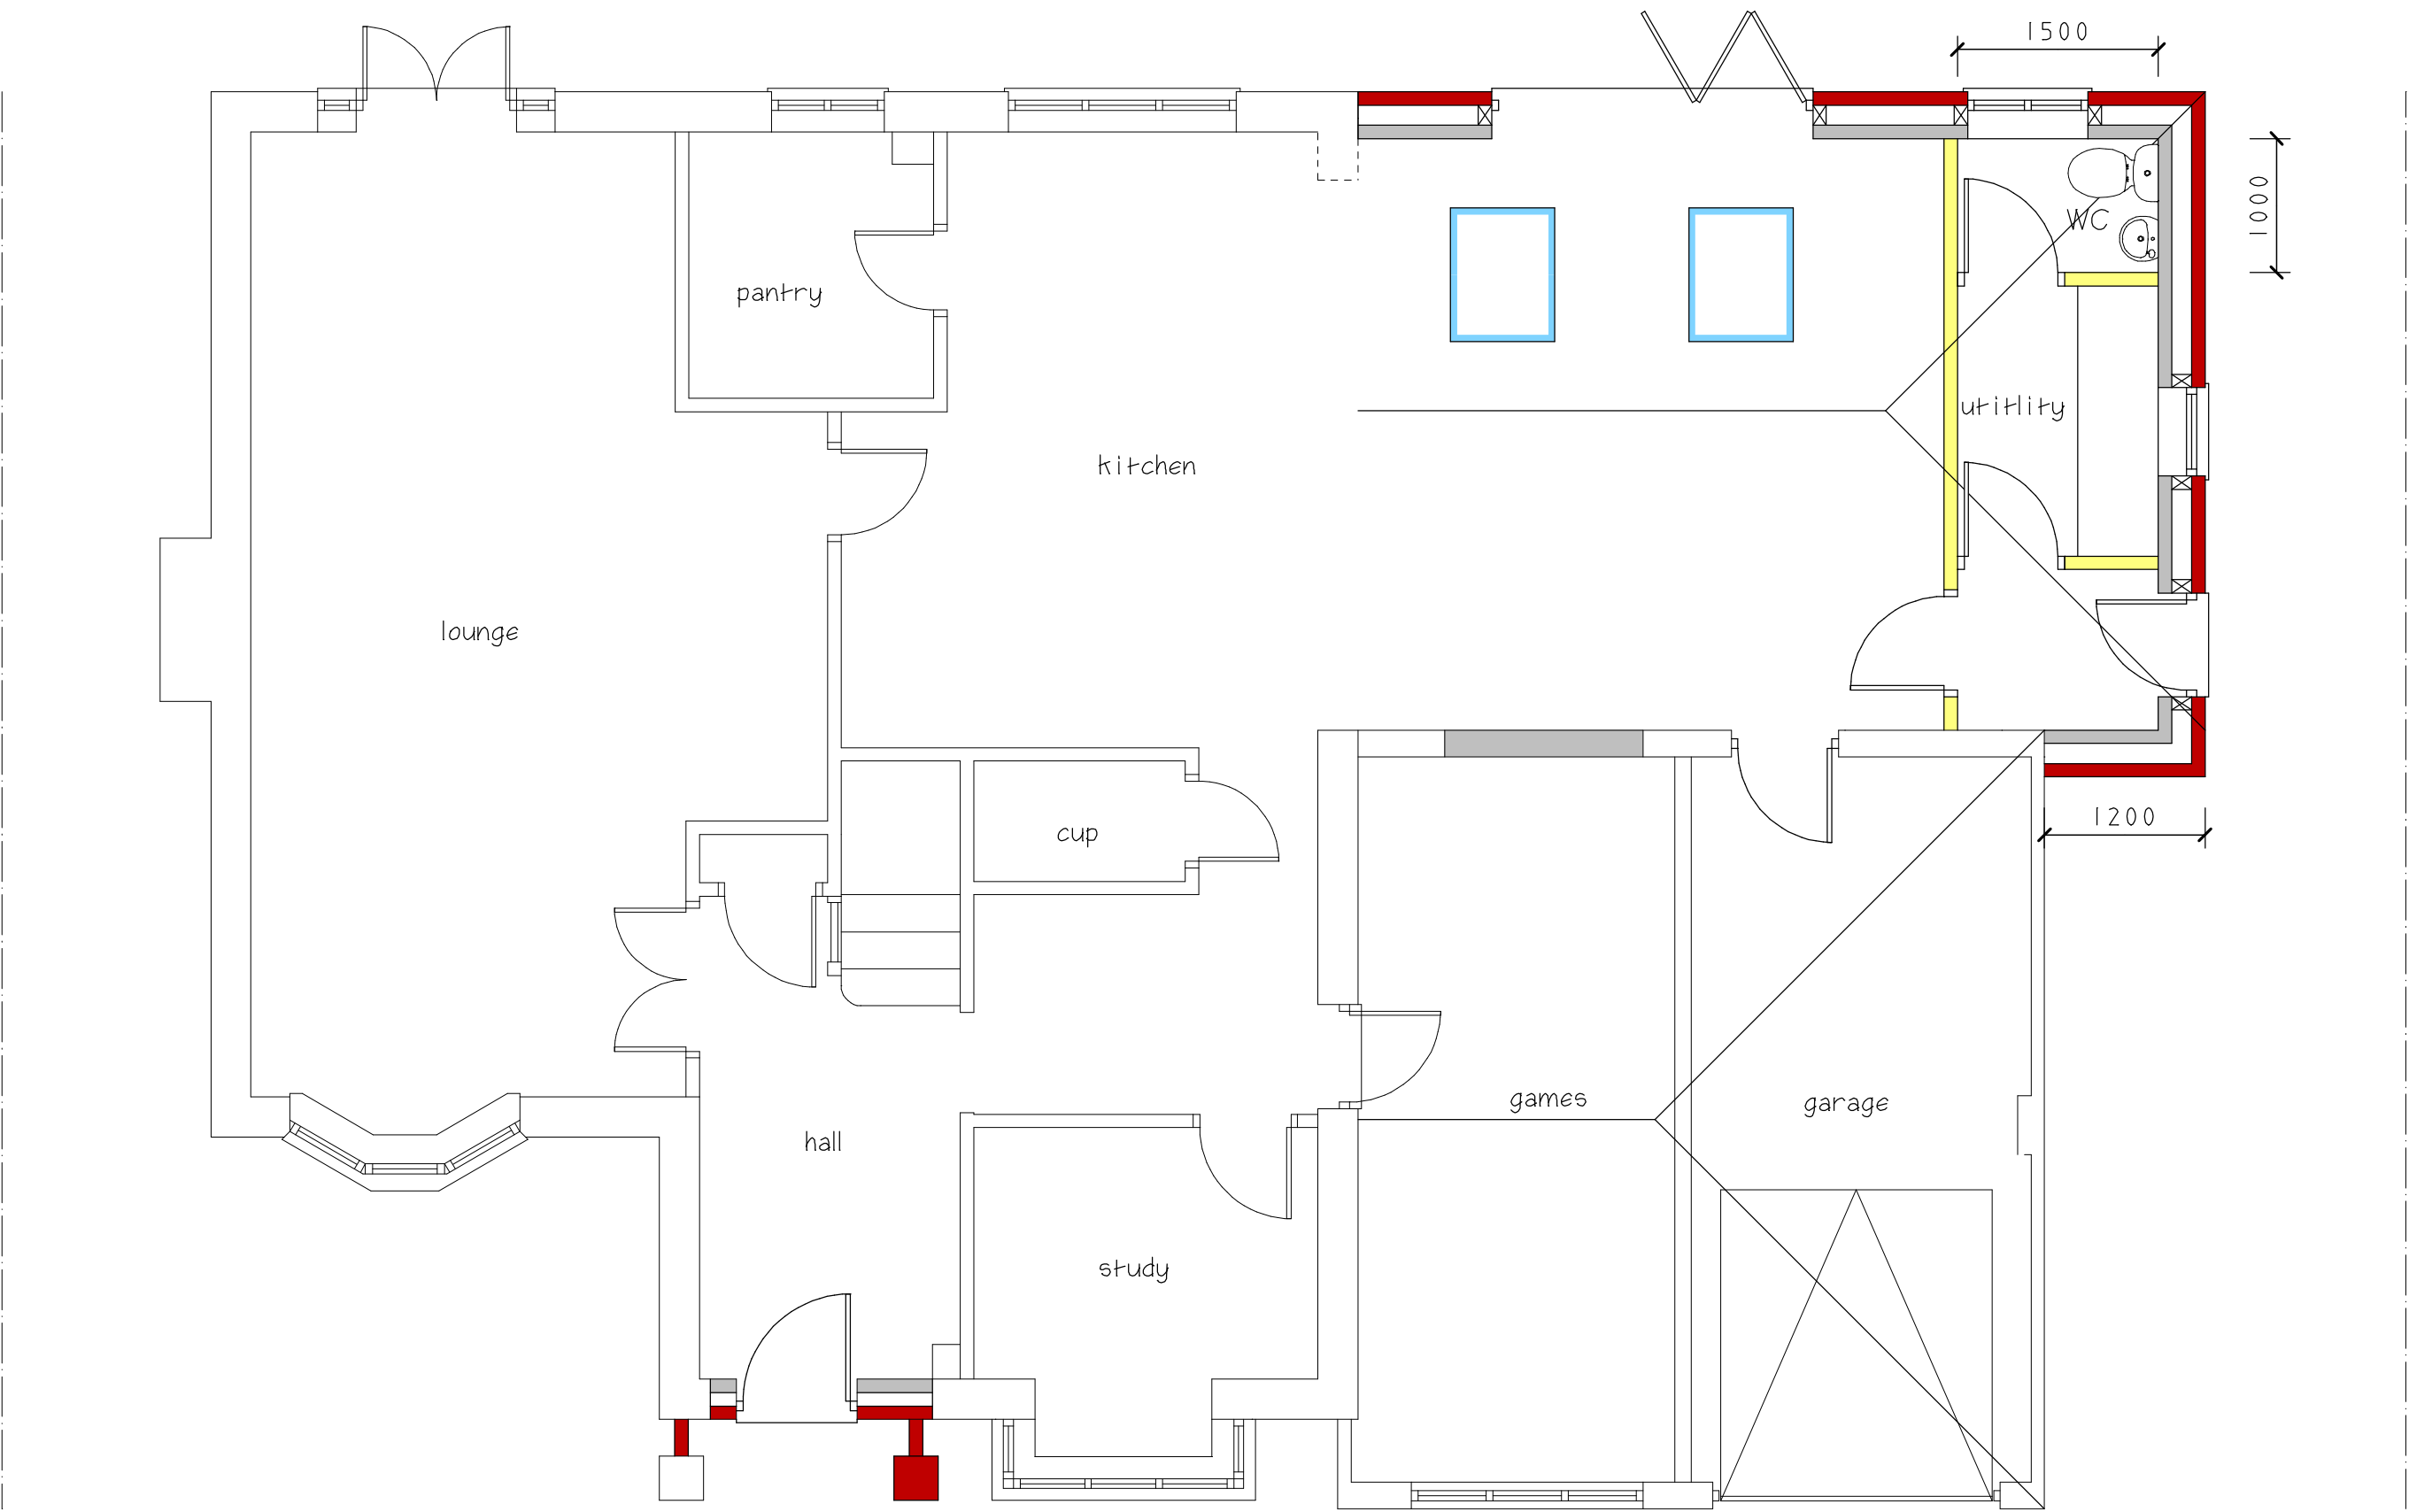

Proposed Ground Floor Plan

CLIENT	Chris Bedford		
JOB TITLE	4 Vilia Close Burbage Hinckley Leicester LE10 2EX		
DRAWING TITLE	Proposed Extension To The Side Of Detached House		
SCALE	SHEET	DATE	DRAWN BY
1:50 & 1:100	A1	July 2024	A Moore
ANDREW MOORE ARCHITECTURAL SERVICES Tel; 07973397765 Email;andrewmoore@workmail.com			
DRG NO	1658-REV A		SHEET NO 2