
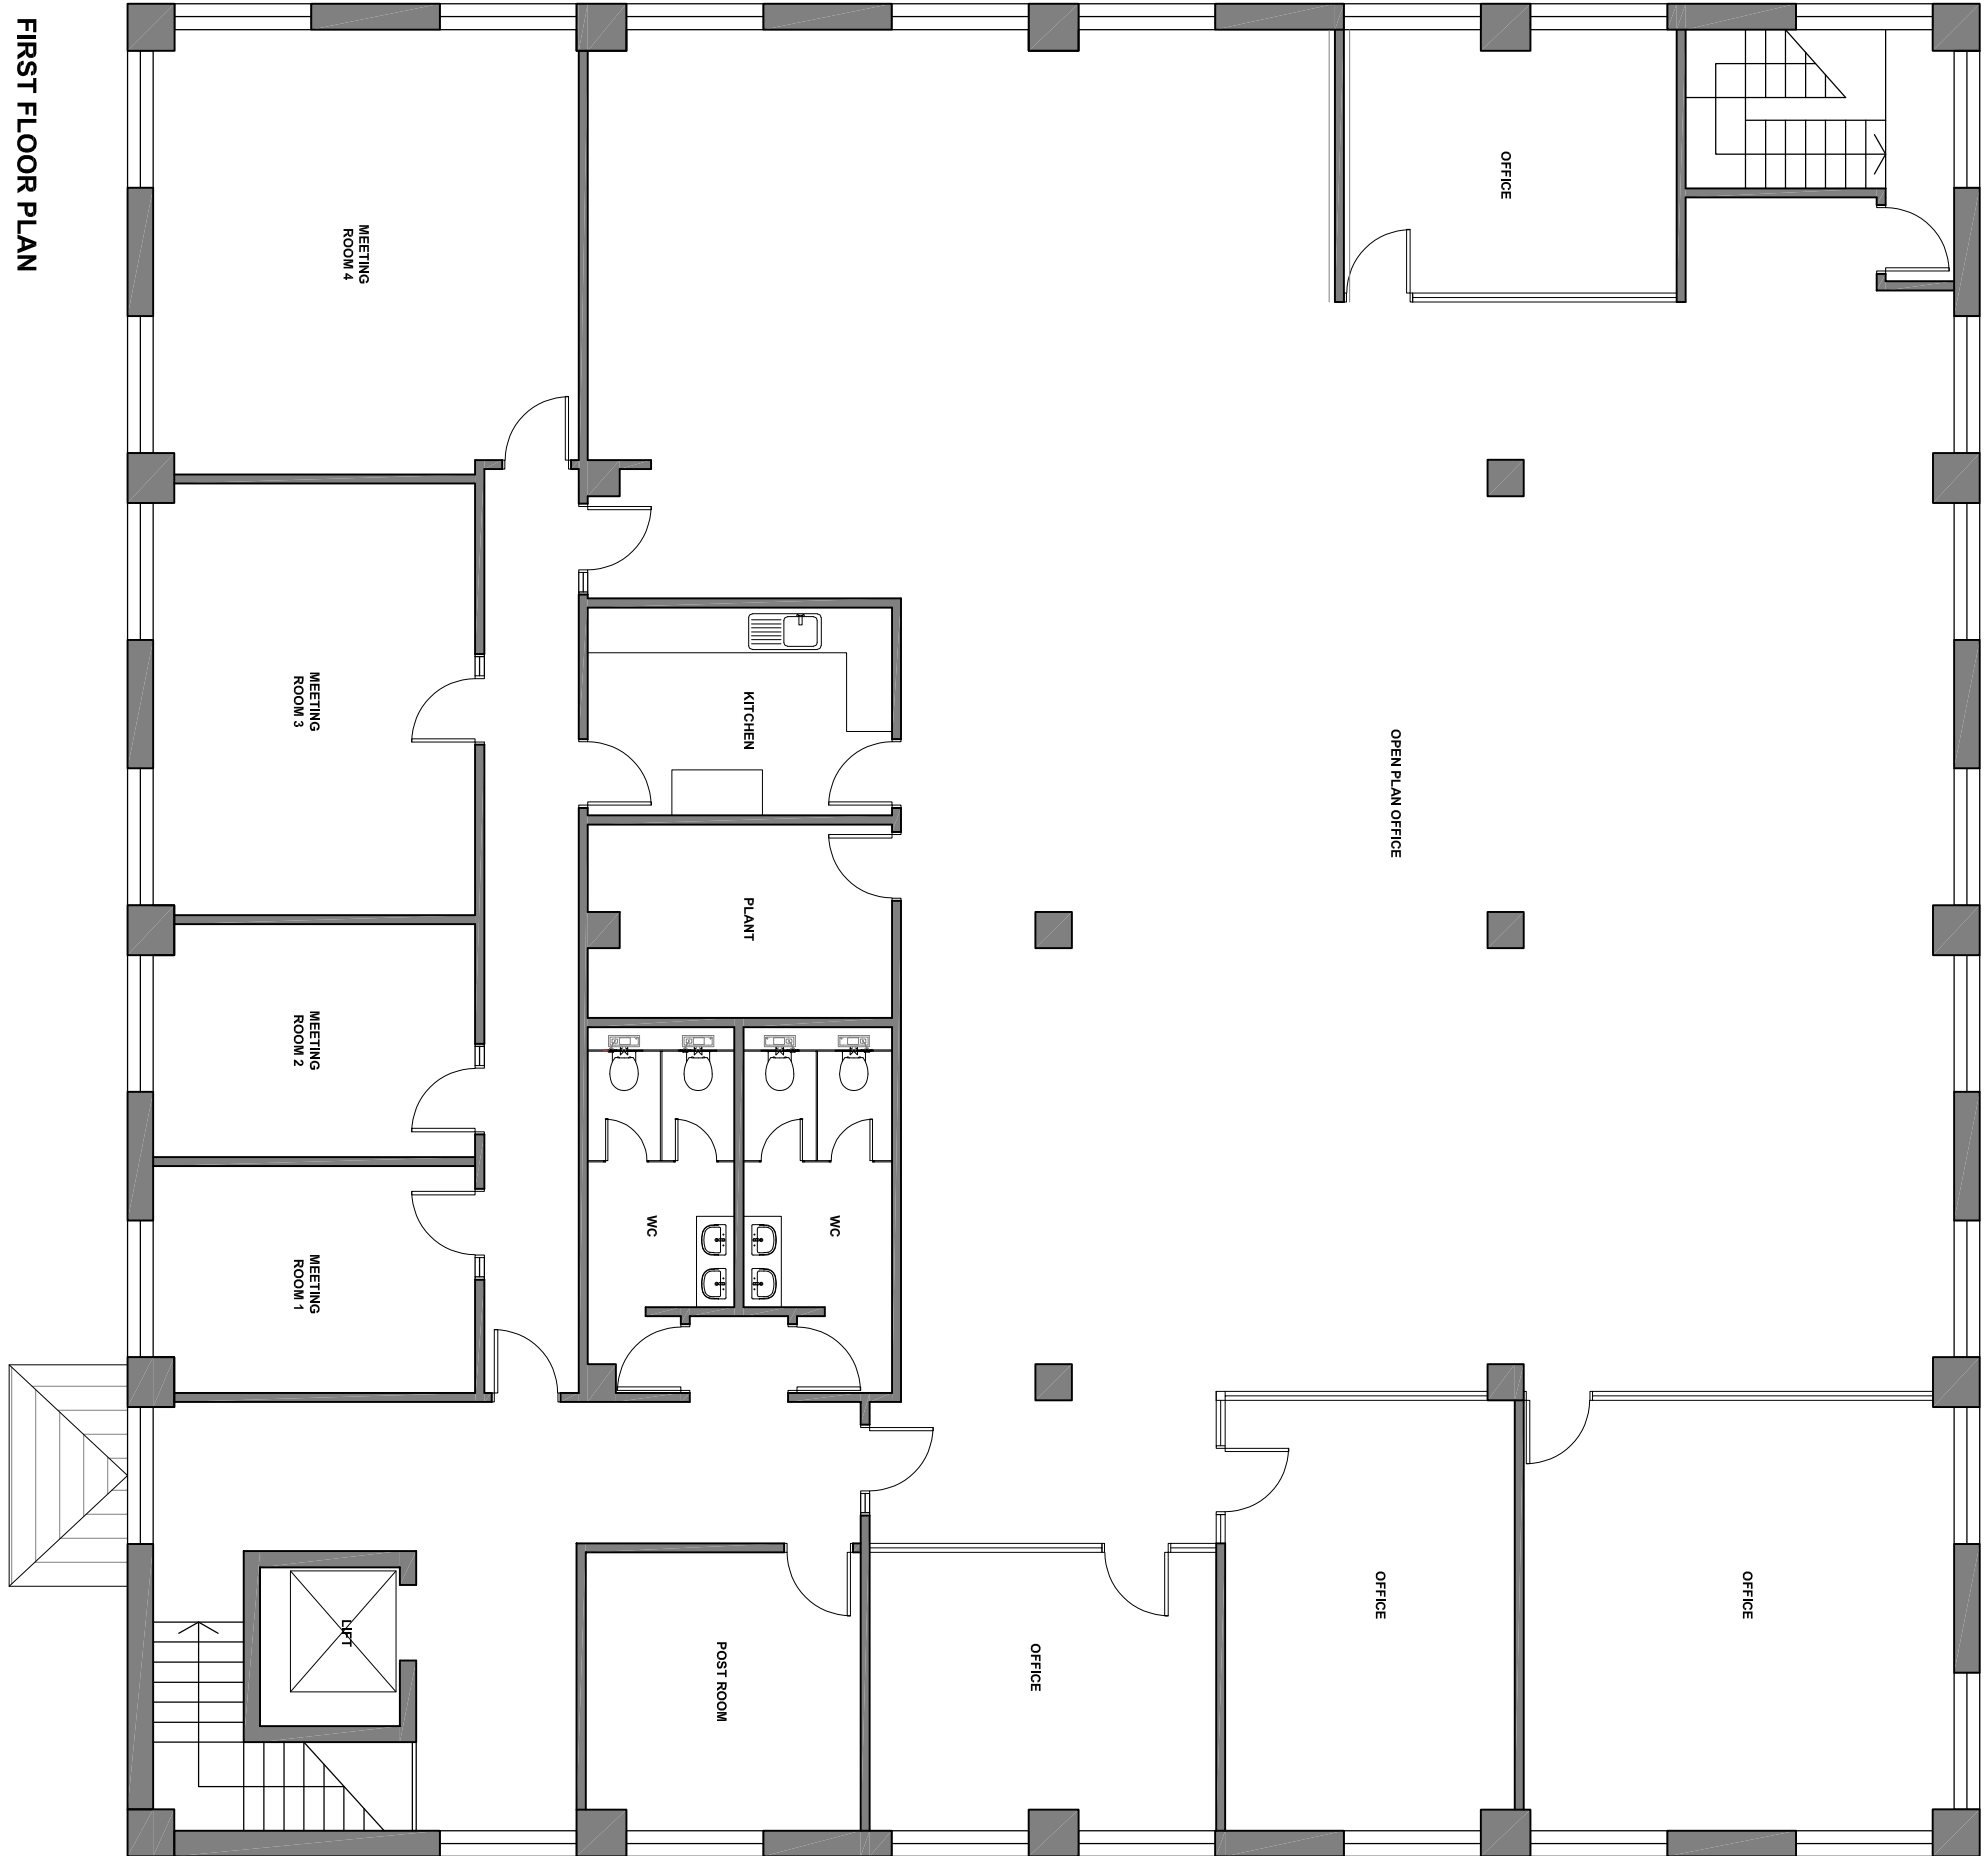


VISUAL SCALE 1:100 @ A2

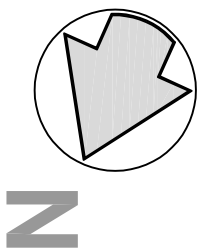

FIRST FLOOR PLAN

Do not scale from this drawing
The contractor is to check all dimensions on site and report any discrepancies to the architect
All dimensions shall be in accordance with BS 1191: IV of the copyright, designs and patents act 1988 have been generally asserted

Notes

P3	Planning Issue	06/04/23	AS	P&W
P2	Amended to client's comments	05/04/23	AS	P&W
P1	Initial Issue	24/03/23	AS	P&W
Rev.	Description	Date	By	CHK

Unit 9 The Forum
Minerva Business Park, Lynchwood
Peterborough PE2 6FT

Telephone +44(0)1733375600
Website www.jeffersonsheard.com



Project
Everyone Active
Hinckley

Drawing
Existing First Floor Plan

Scale	Drawn	Date
1:100@A2	AS	Mar 23
Drawing Purpose	Status	
PLANNING SUBMISSION	S5	
Ref.	Rev.	
2224-JSA-01-XX-DR-A-02003	P3	
Job No., Origin, Zone Level Type Dis. Number		